


REVISION:	DATE:	DESCRIPTION:

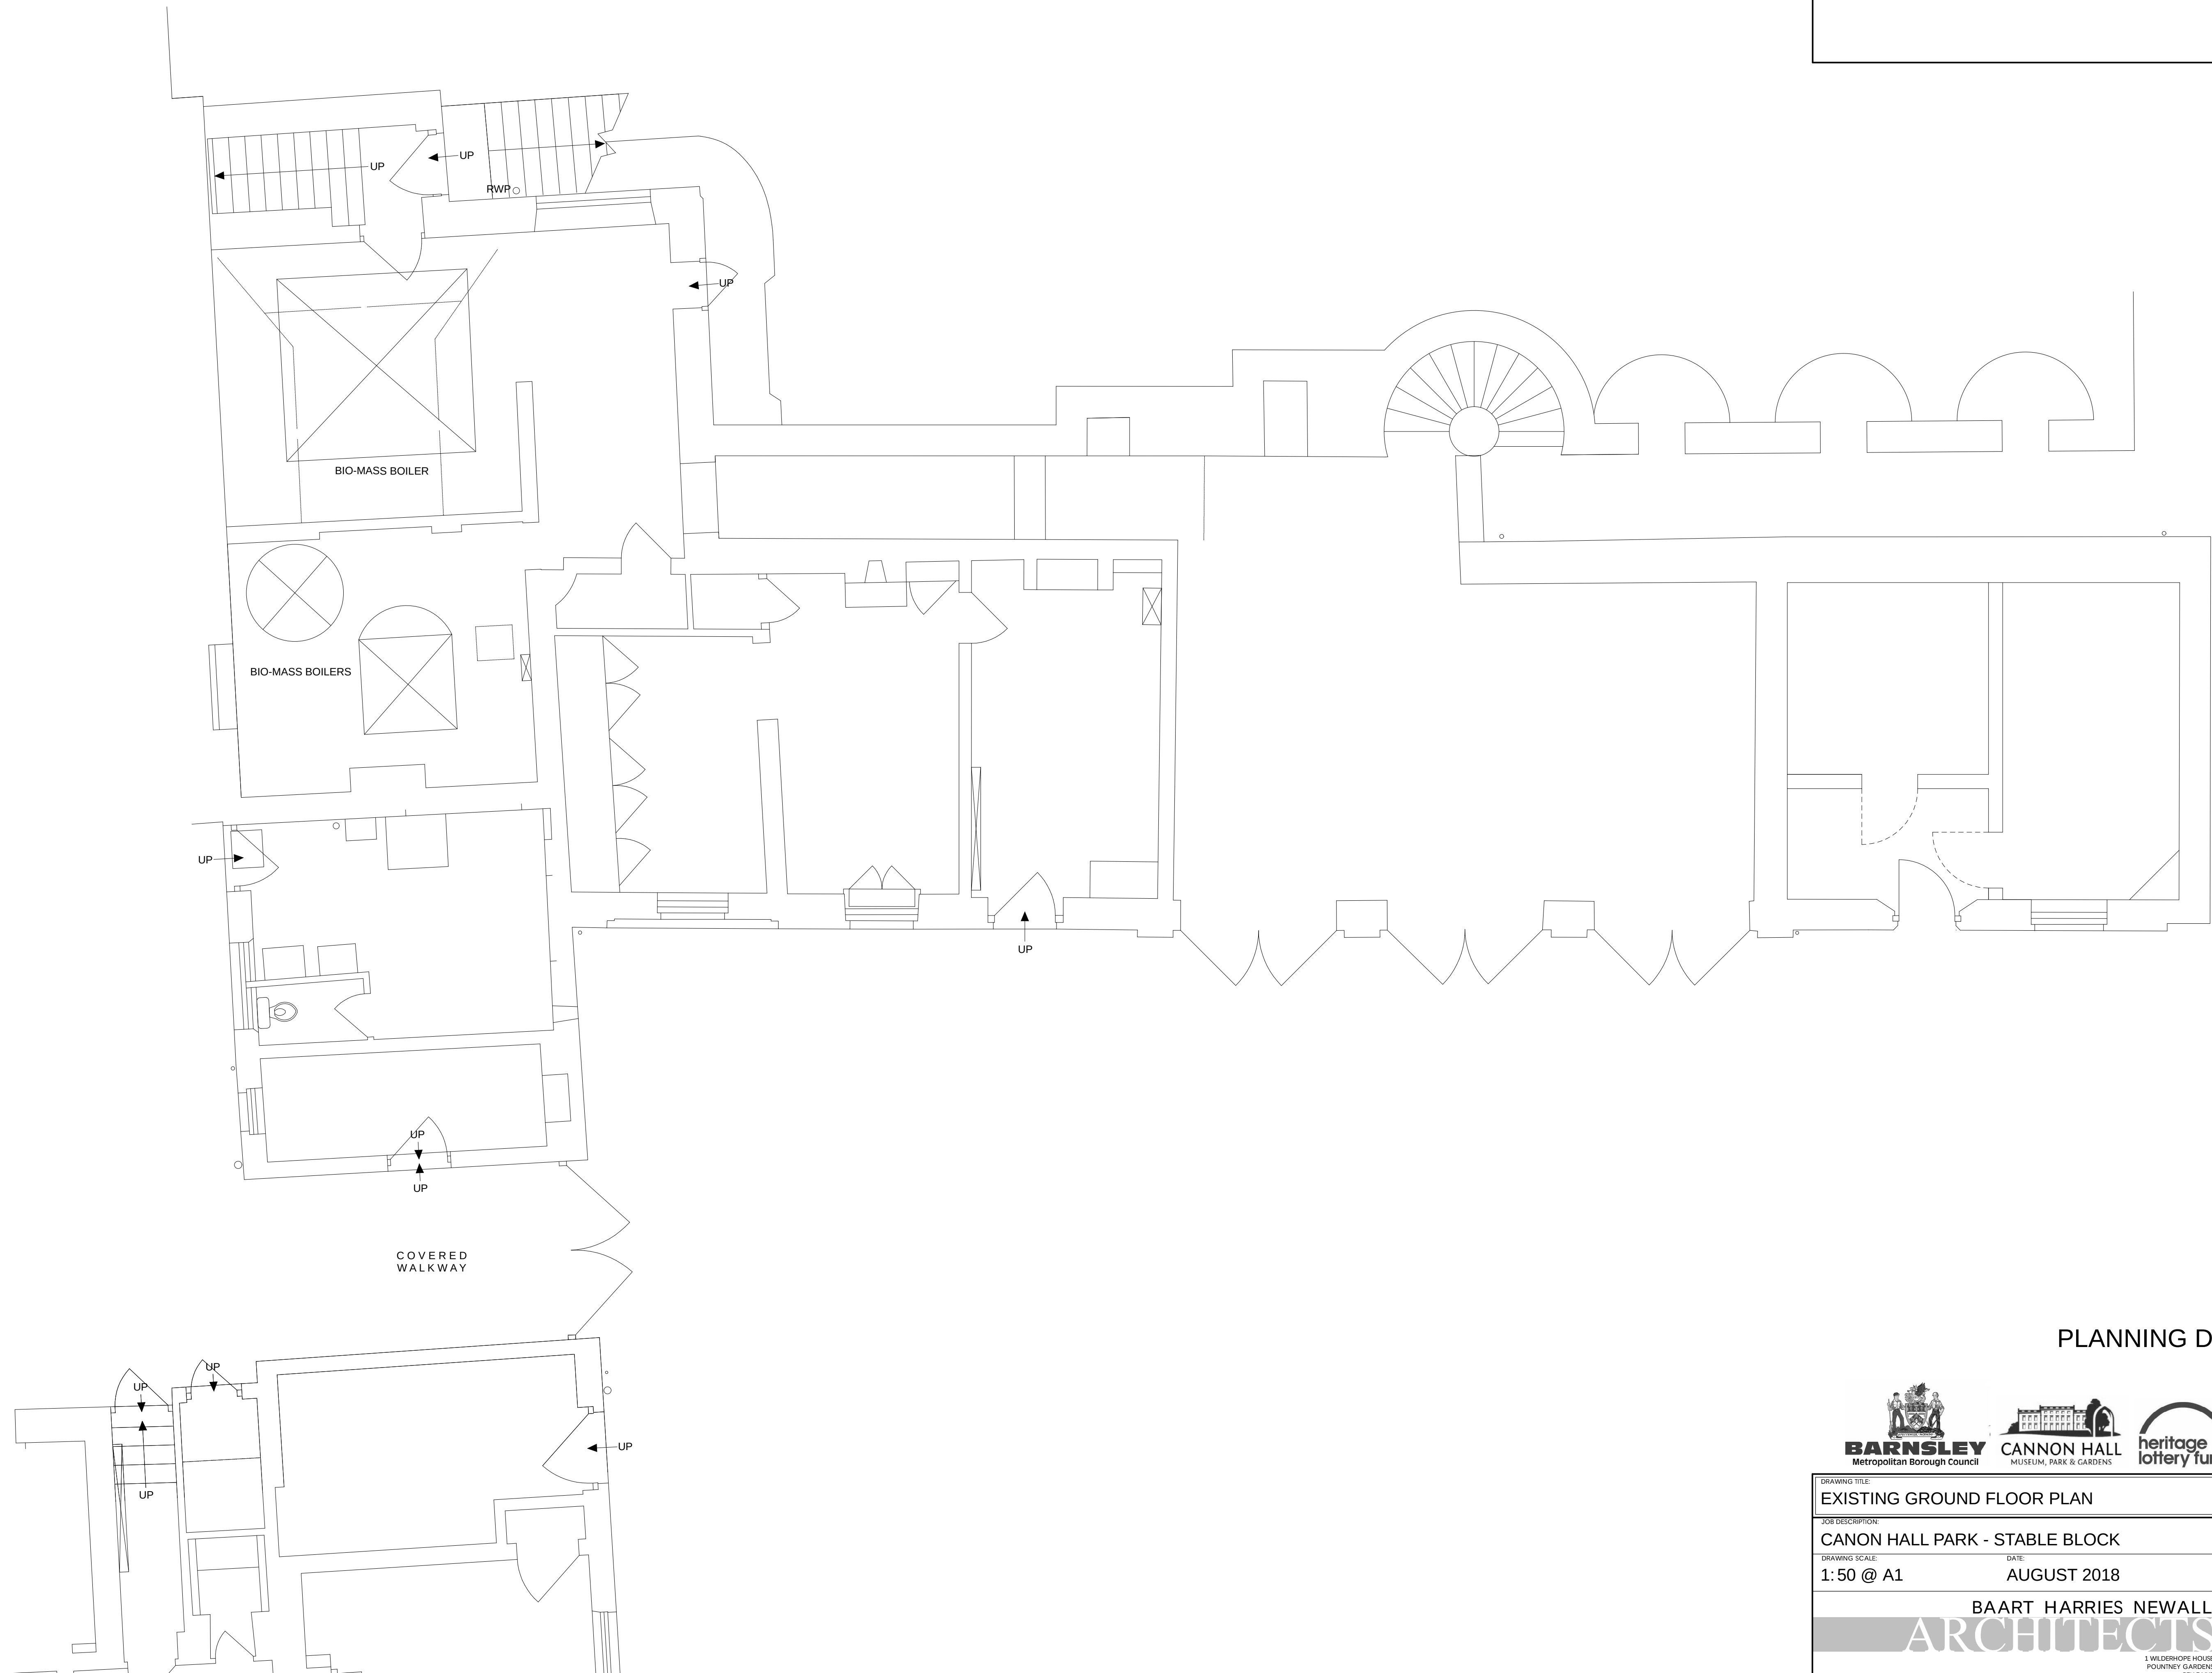

PLANNING DRAWINGS



DRAWING TITLE EXISTING GROUND FLOOR PLAN		
JOB DESCRIPTION: CANON HALL PARK - STABLE BLOCK		
DRAWING SCALE: 1:50 @ A1	DATE: AUGUST 2018	DRAWING REF: 2645.04
BAART HARRIES NEWALL ARCHITECTS		
1 WILDERHOPE HOUSE POUNCEY GARDENS BELLE Vue SHREWSBURY SY3 7LU Fax: 01743 364544 Tel: 01743 361261		