




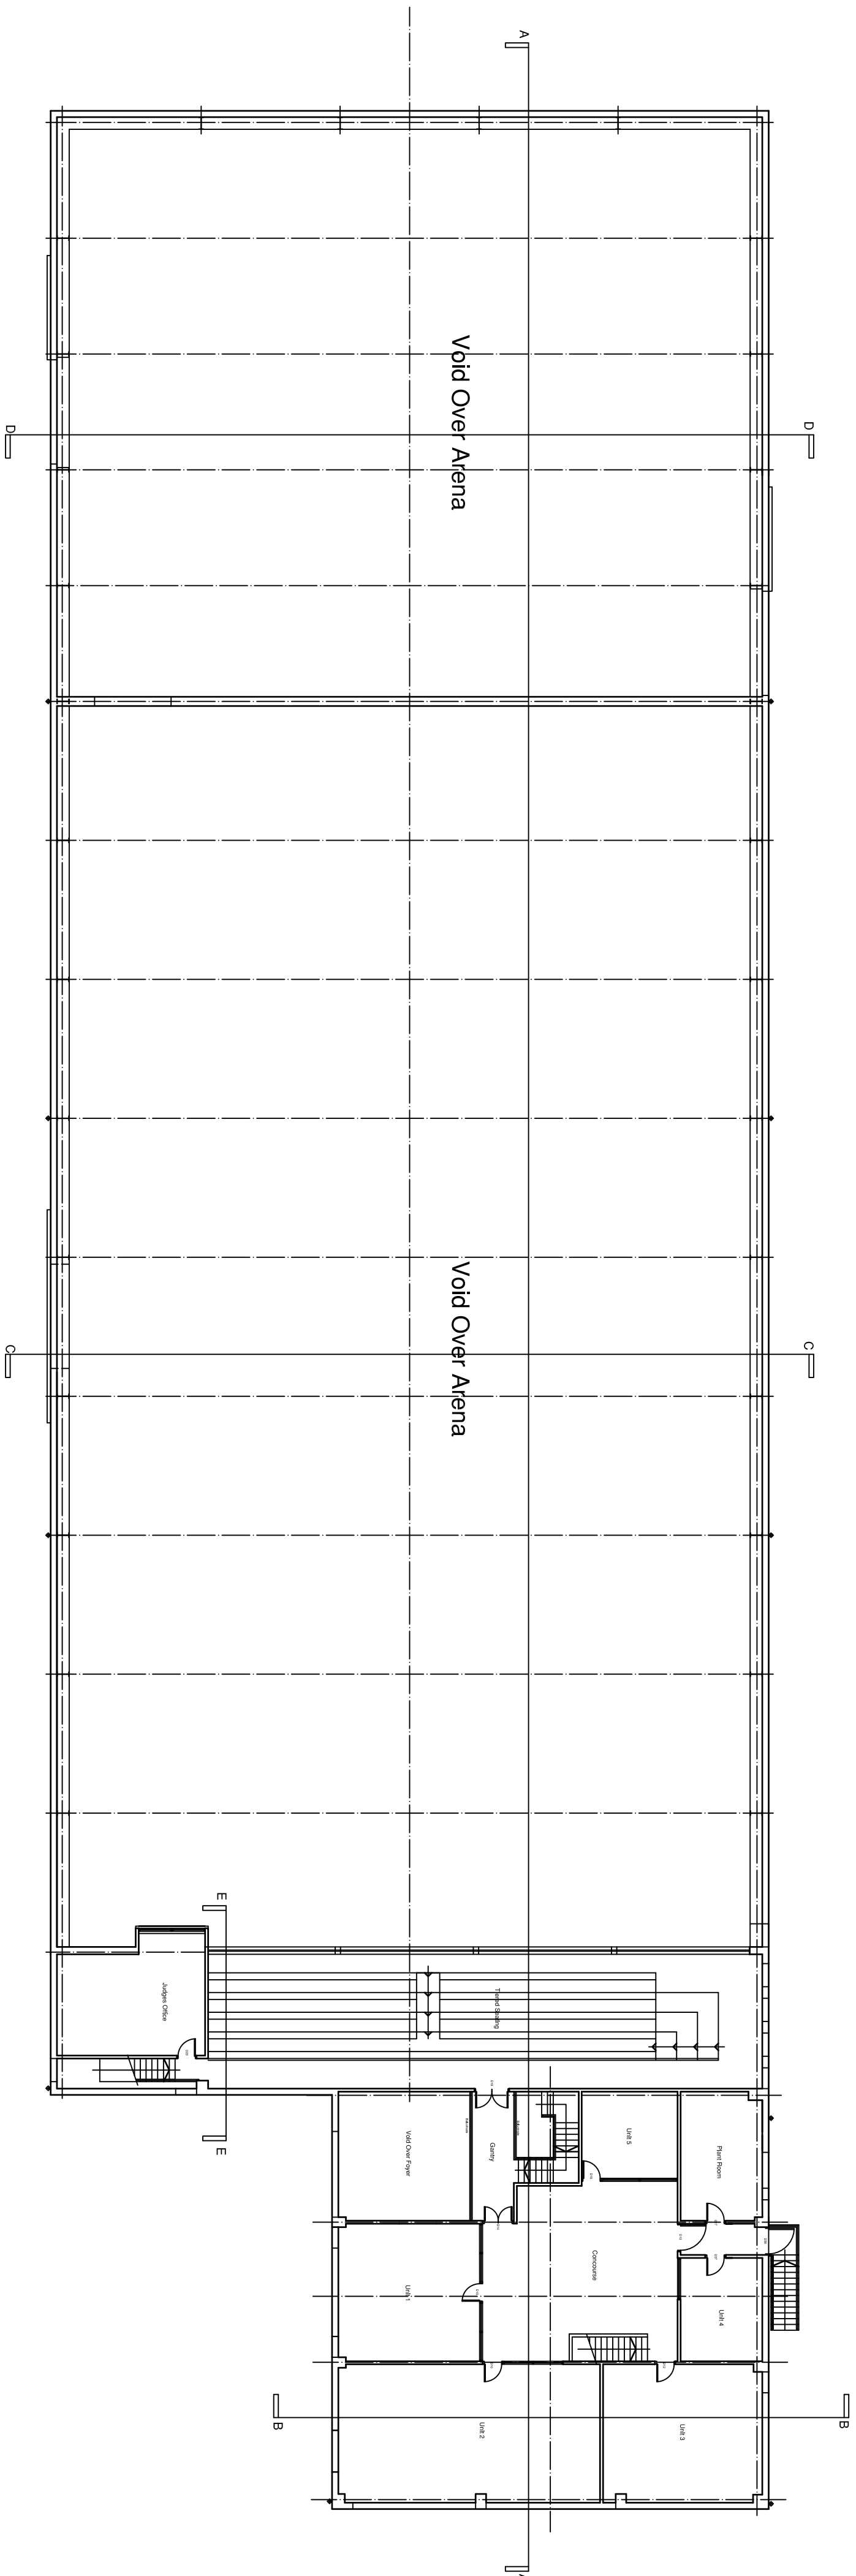


First Floor Plan

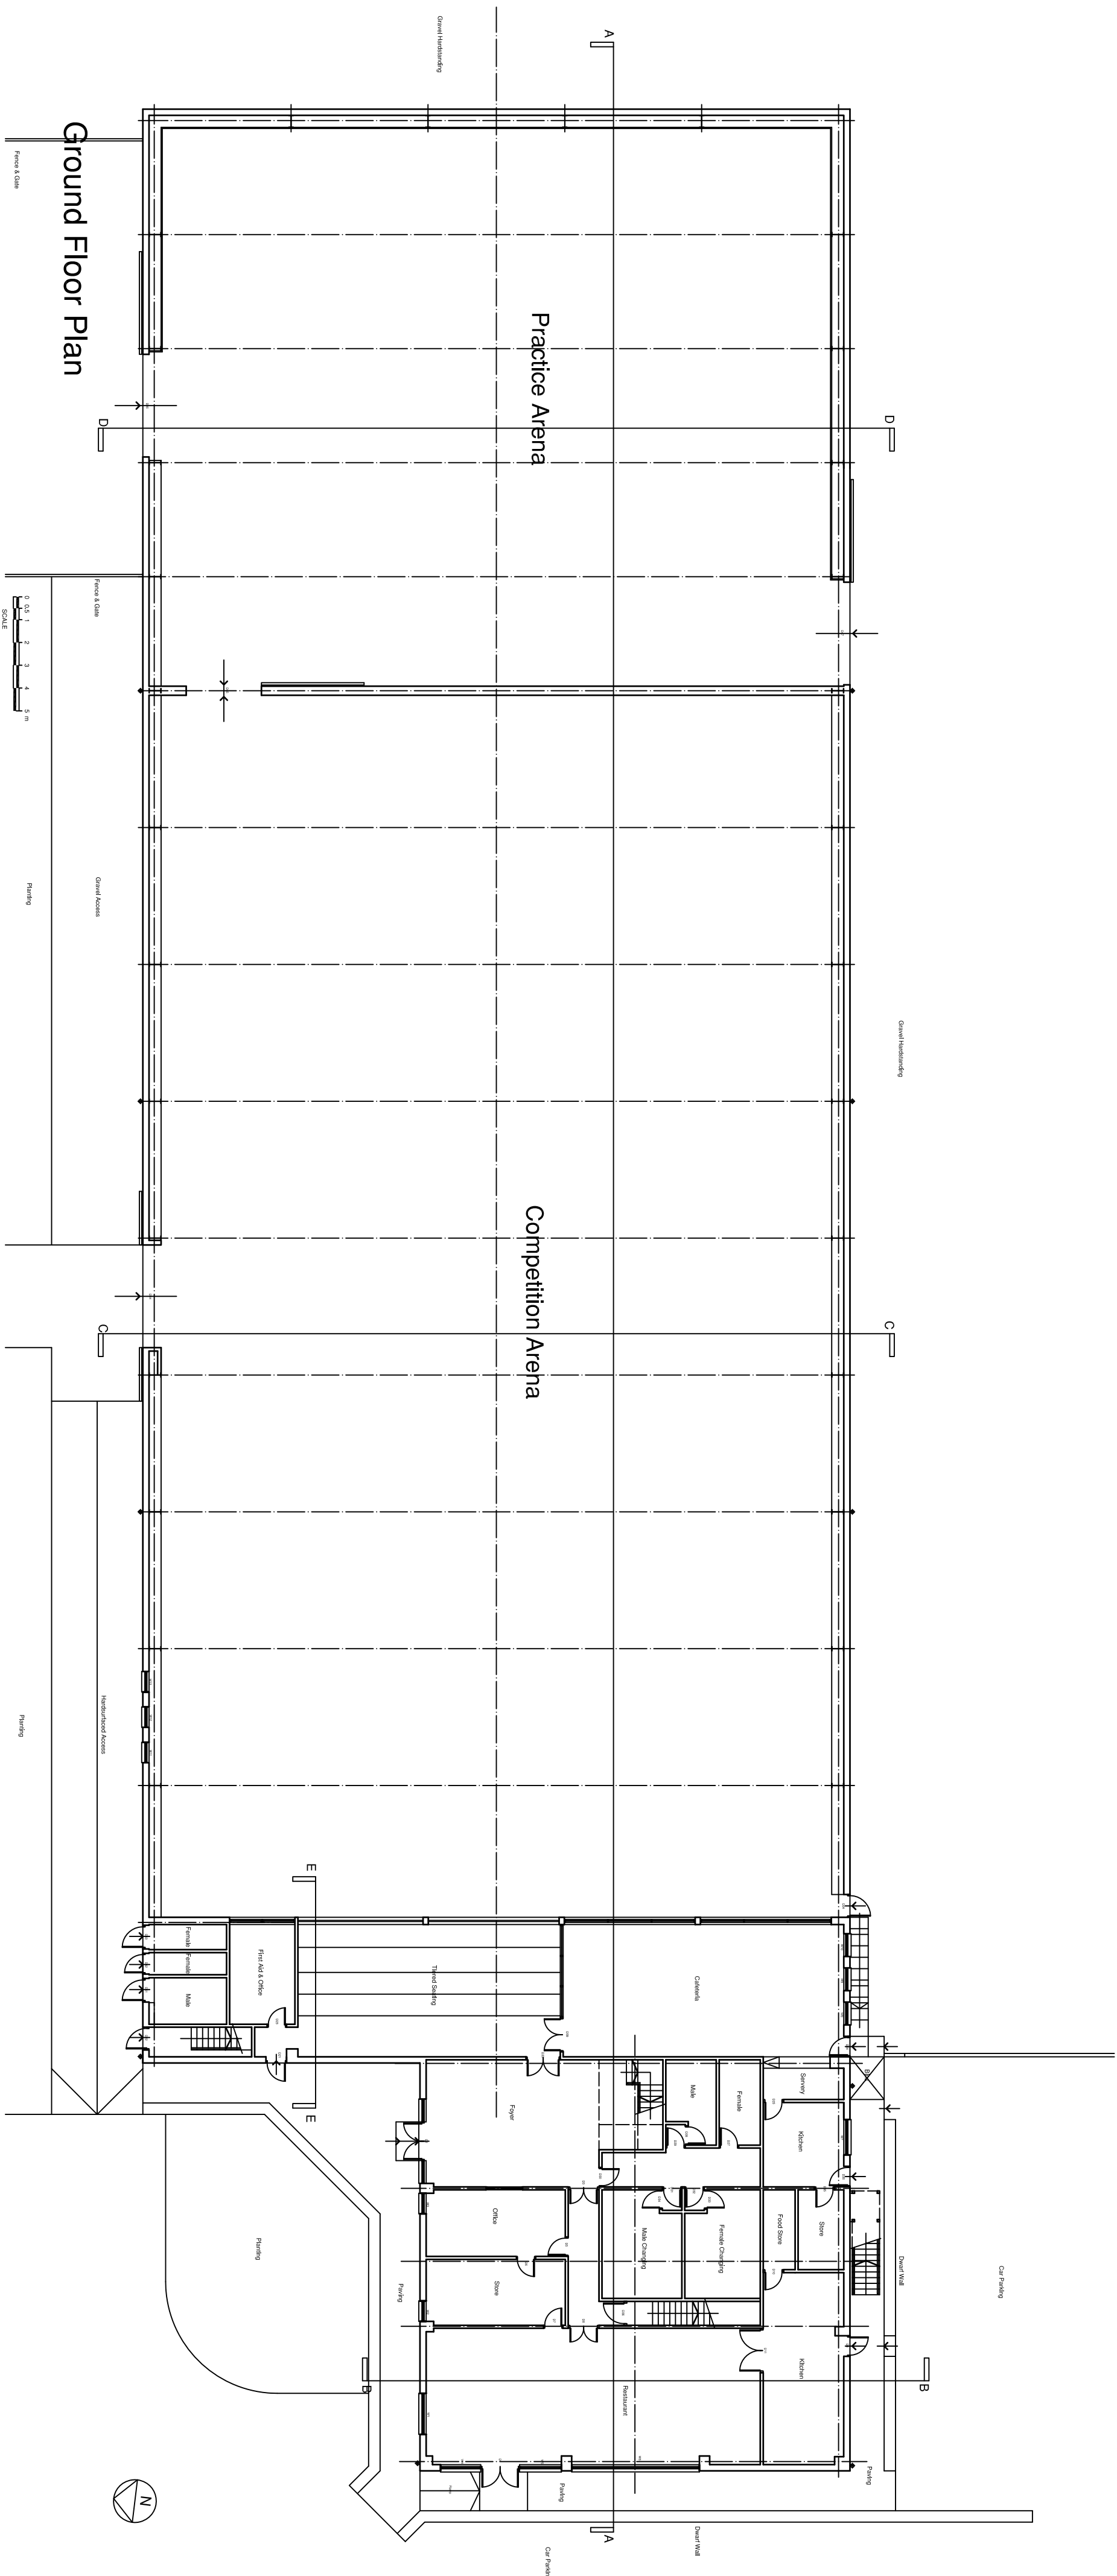

Ground Floor Plan

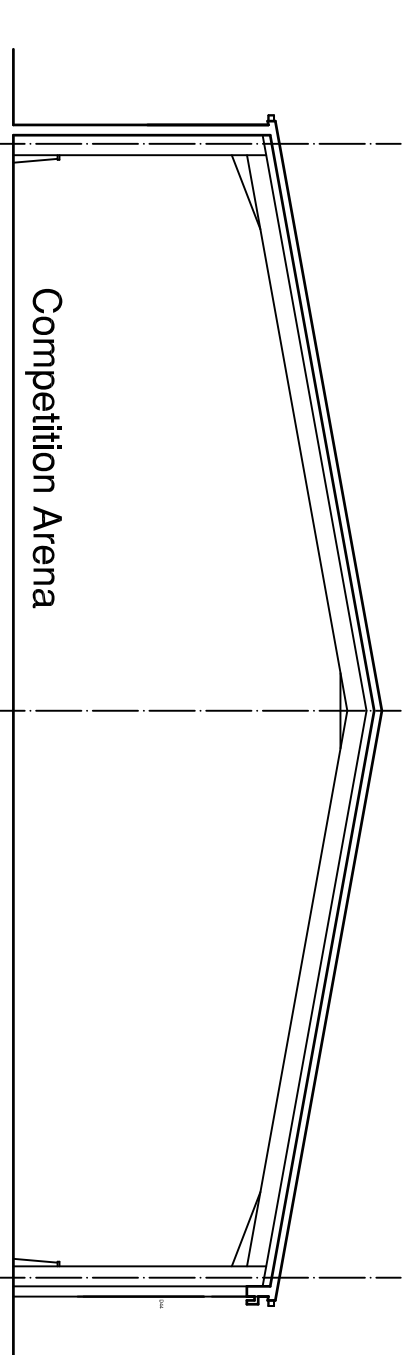

Section CC

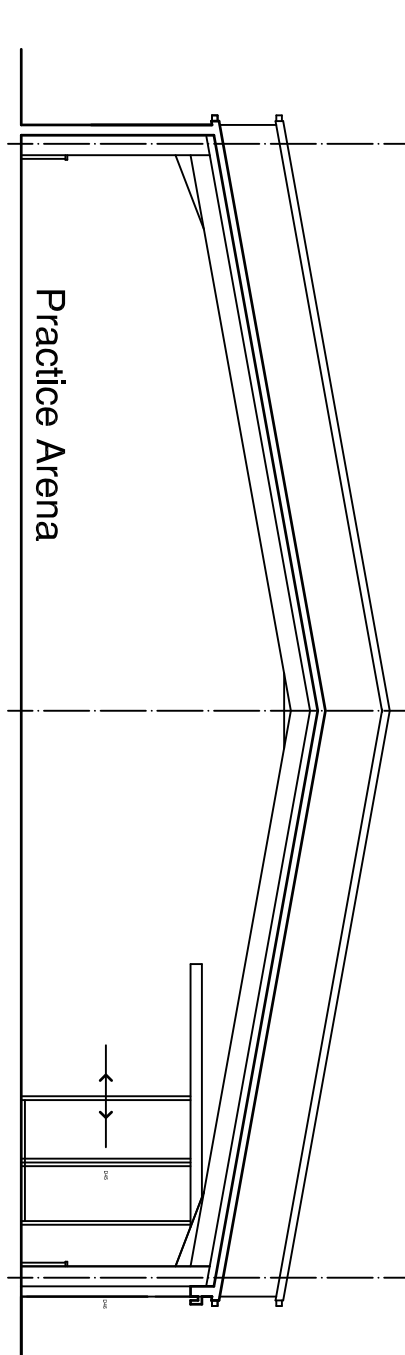

Section DD

Rev	Date	Notes
-----	------	-------

GRAHAM WILLIS

Chartered Architect

Telephone 0113-2520310 - Fax 0113-2535880
www.wills-architects.co.uk

CLIENT/PROJECT
Proposed Alterations & Change of Use of Indoor Equestrian Centre to Indoor
5-A-Side Football Activity Centre
At Westfield Park Equestrian Centre, Knabbs Lane, Skelton Common,
Barnsley S75 4PT

Existing Ground & First Floor Plans

DRAWN	GCW	SCALE
-------	-----	-------

DATE	10-09-2010
Original Drawing Size - A1	

1:200

JOB No 1037	DRAWING No 100	REVISION -
-----------------------	--------------------------	----------------------