
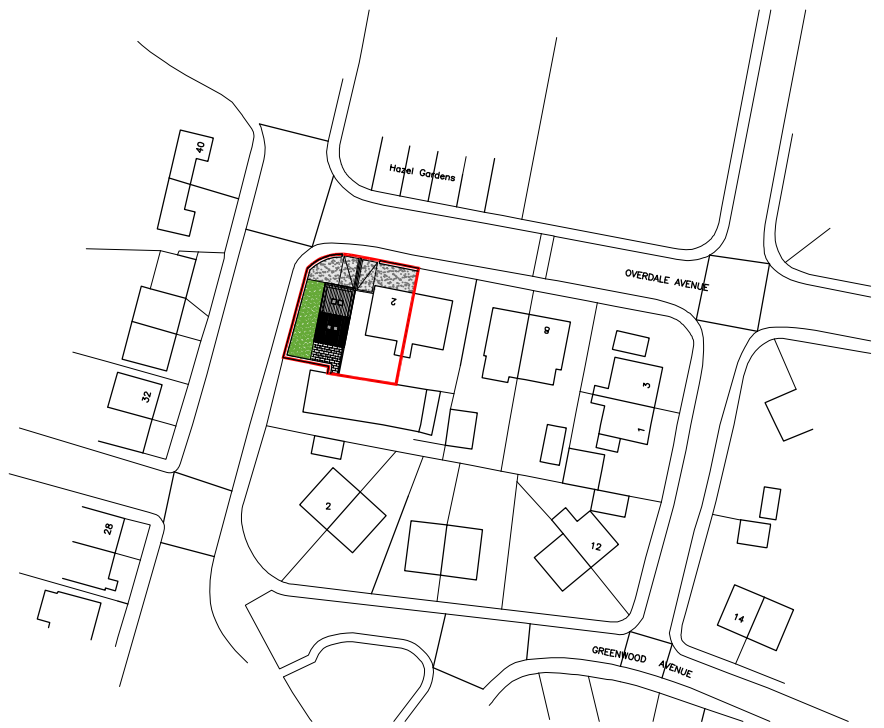
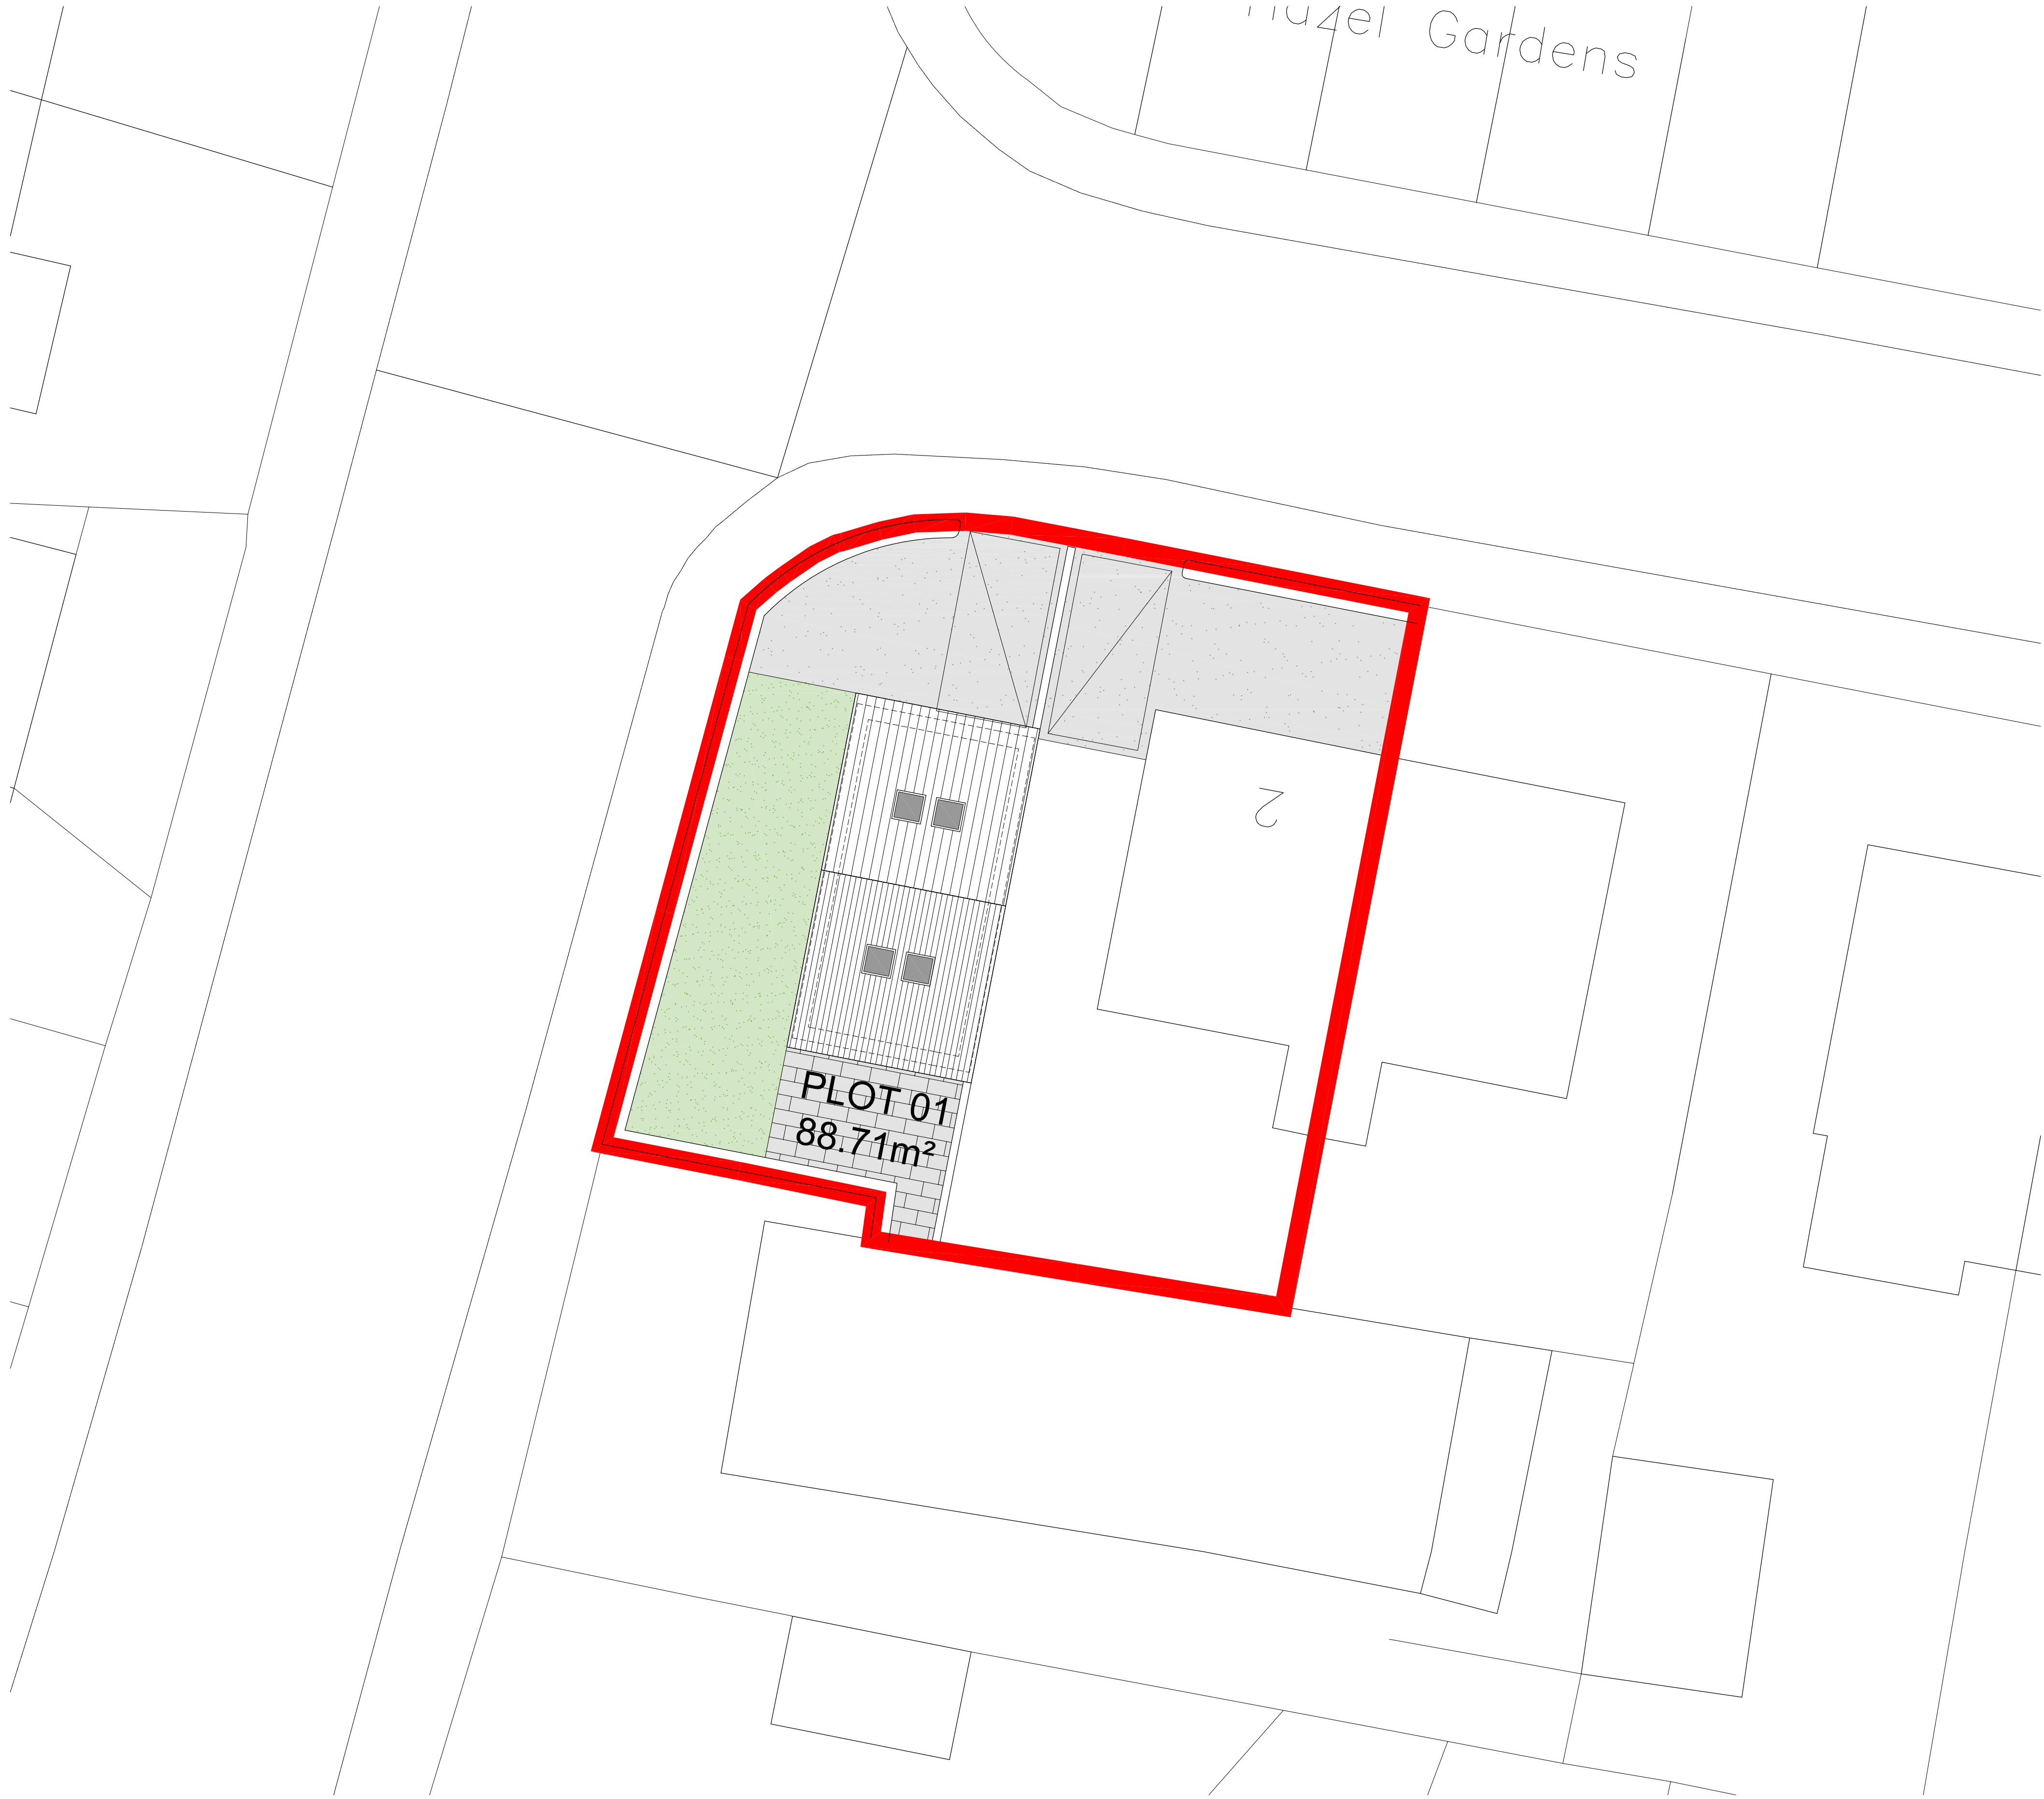


PROPOSED SITE LOCATION PLAN
SCALE 1:1250

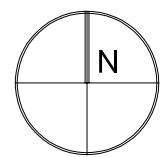

PROPOSED SITE PLAN
SCALE 1:100

CODA
Bespoke

Coda Studios Ltd
70-71 Cornish Place, Cornish St, Sheffield, S6 3AF
t:0114 279 6003
e:information@codastudios.co.uk

Client

MSS Developments Ltd

Job

Overdale Avenue

Title

Site and Location Plan

Dwg. No.

2985-001

DRAWN	CHECKED	DATE	SCALE	REVISION
LC	AGH	SEPT 20	AS SHOWN @A1	-

© COPYRIGHT EXISTS ON THE DESIGNS AND INFORMATION SHOWN ON THIS DRAWING. The Contractor must verify all dimensions on site before making shop drawings or commencing work of any kind. No dimensions to be scaled from this drawing. Architect to be notified of any discrepancies in dimensions immediately.