




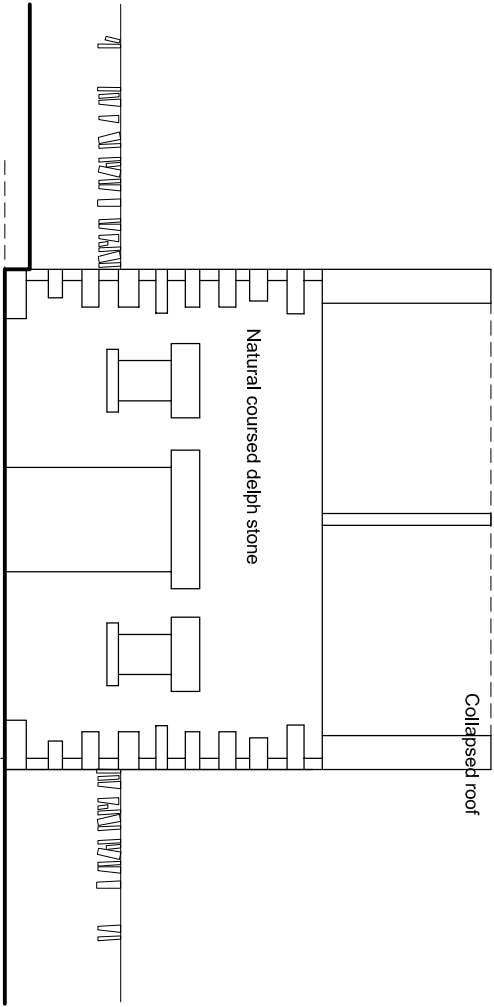


NORTH ELEVATION

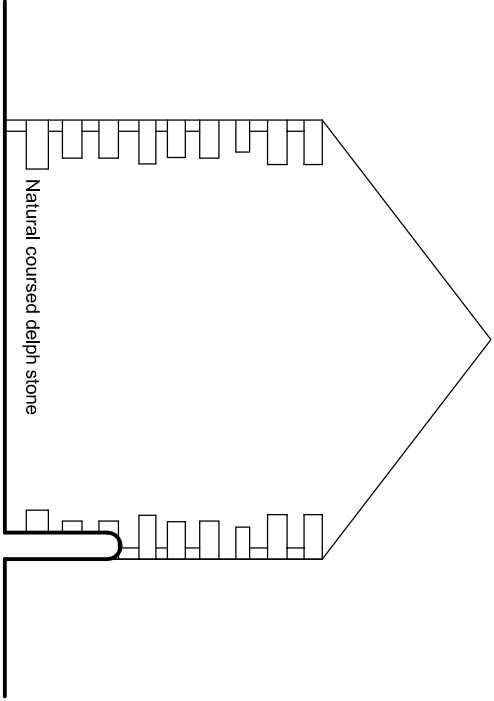


NORTH ELEVATION

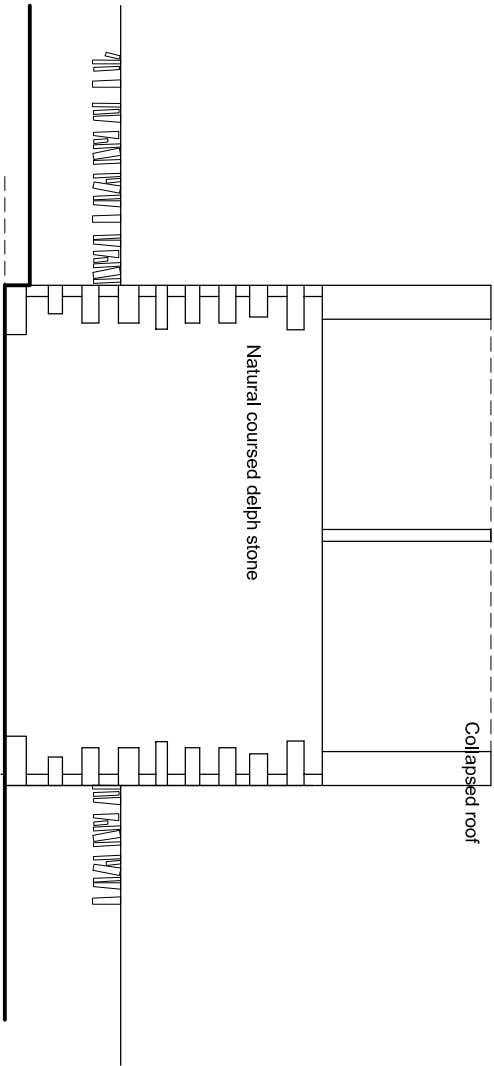

NORTH ELEVATION

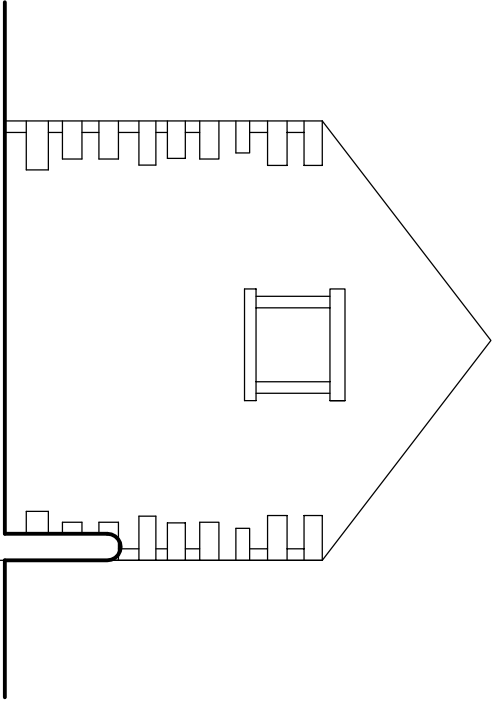


NORTH ELEVATION

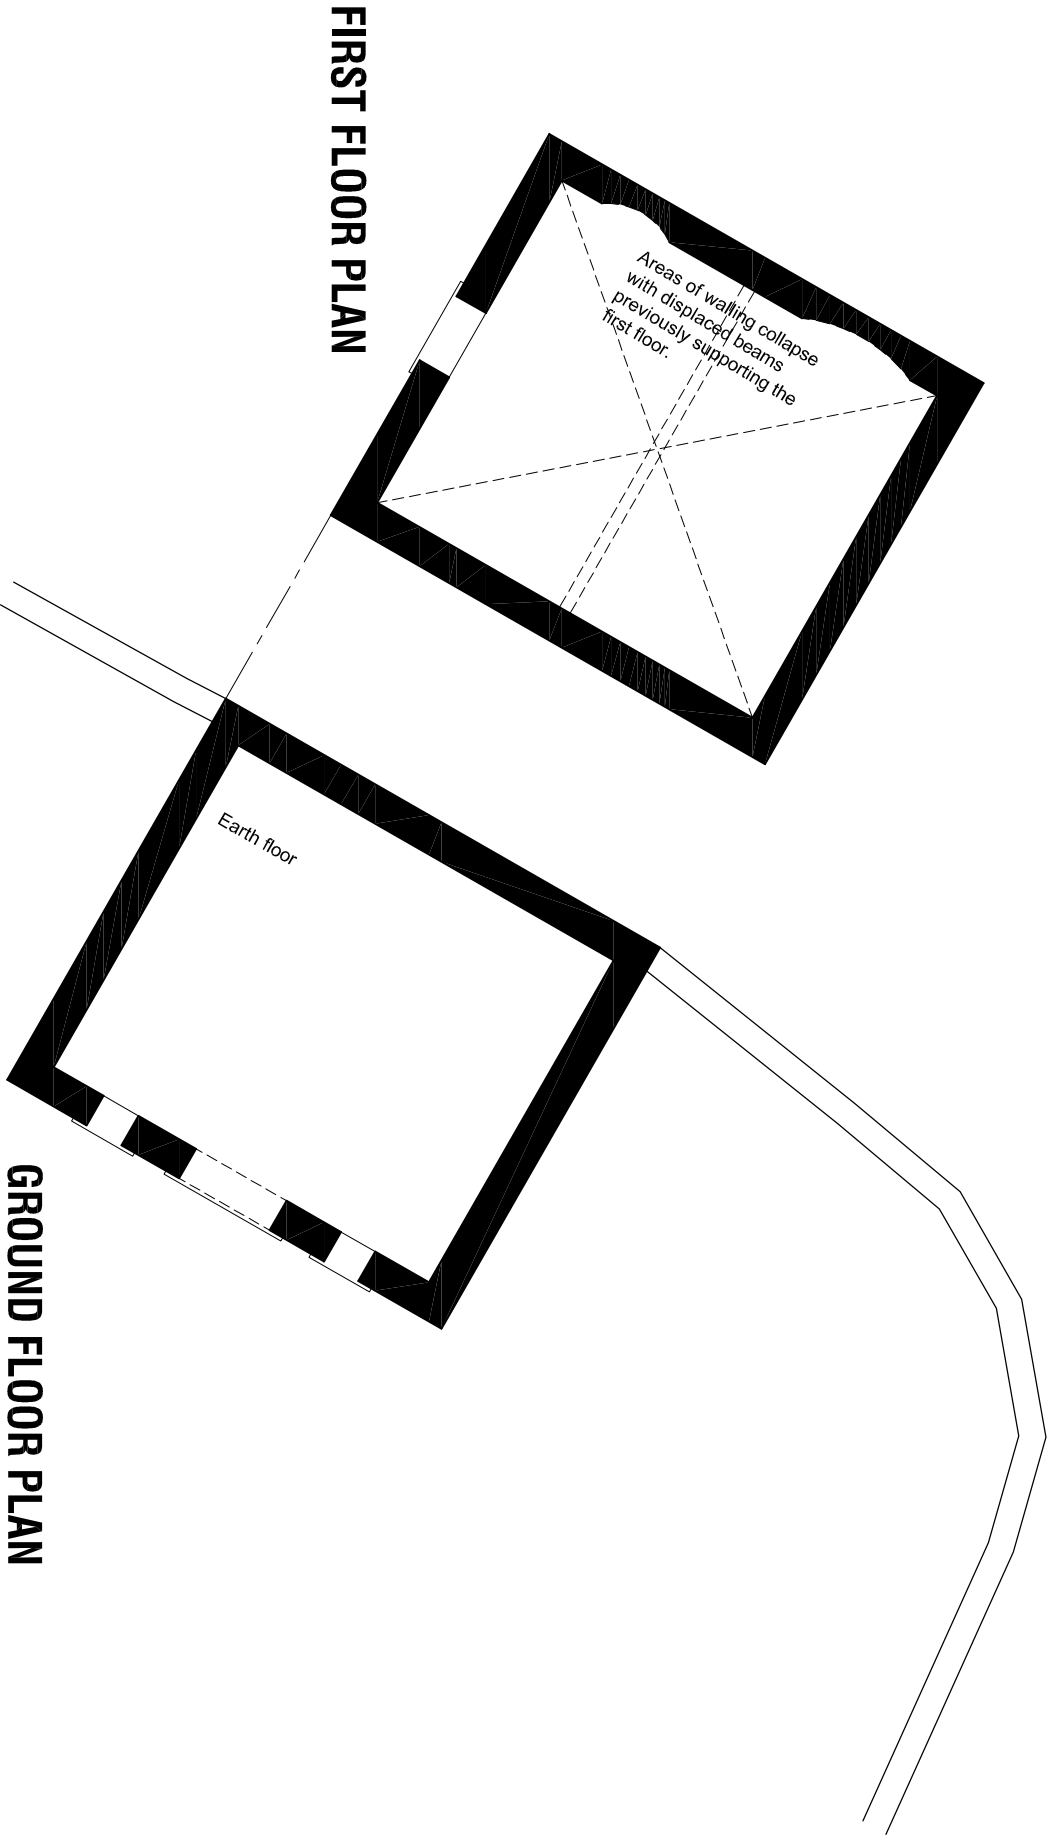


FIRST FLOOR PLAN

GROUND FLOOR PLAN

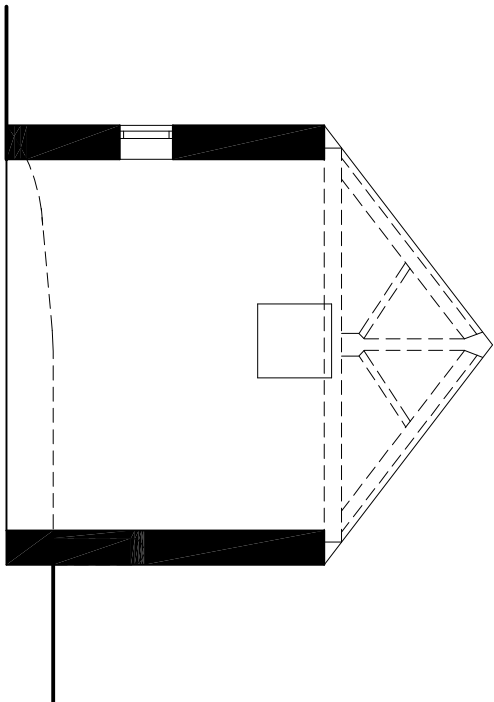

TYPICAL SECTION

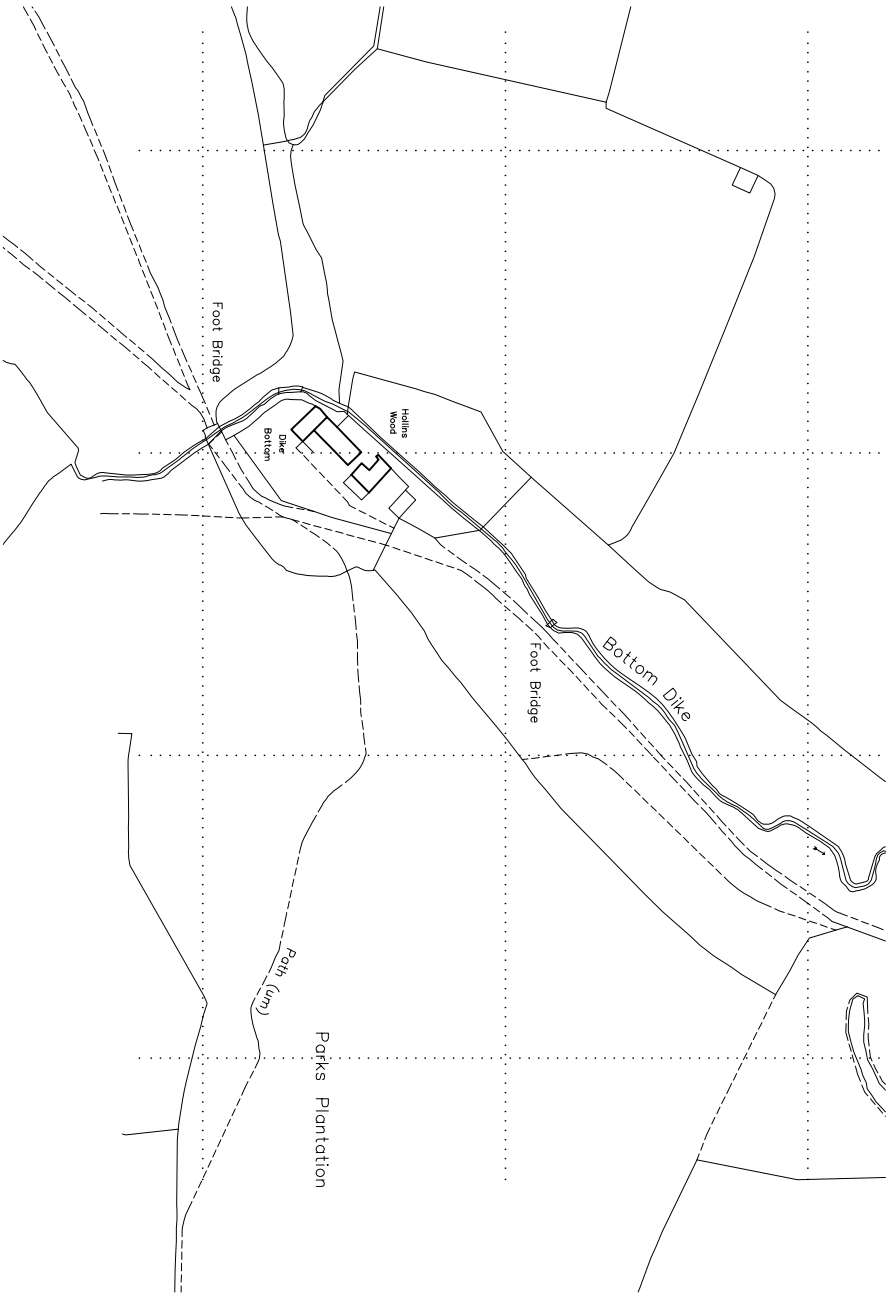


LOCATION PLAN 1:1250

HOLLINS WOOD BARN
OFF HERMIT HILL LANE
WORTLEY, SHEFFIELD
S35 7DF

SURVEY

PLANS, ELEVATIONS & LOCATION PLAN

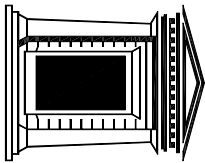

Chris Carr Associates
ARCHITECTS

Scale:	1:100	1:1250@A1	Drawn:	ECG
Date:	FEB 2010	Ref. No.	24.45	
DWG. No.	S1	Rev.		