

OR
OAD
SHIRE
11423 529 722
0773 081 791

0773 081 7911

Drawn By

14	SP
	Revision


MENT
THWORTH LANE
NS + ELEVATION

CHLN/U2/P1/01


ing is the property of Peach
 eral Design LTD.
 . Reserved.
 ile
 sions and levels to be
 site prior to
 nt.
 be carried out to current
 ved documents.




FRONT ELEVATION

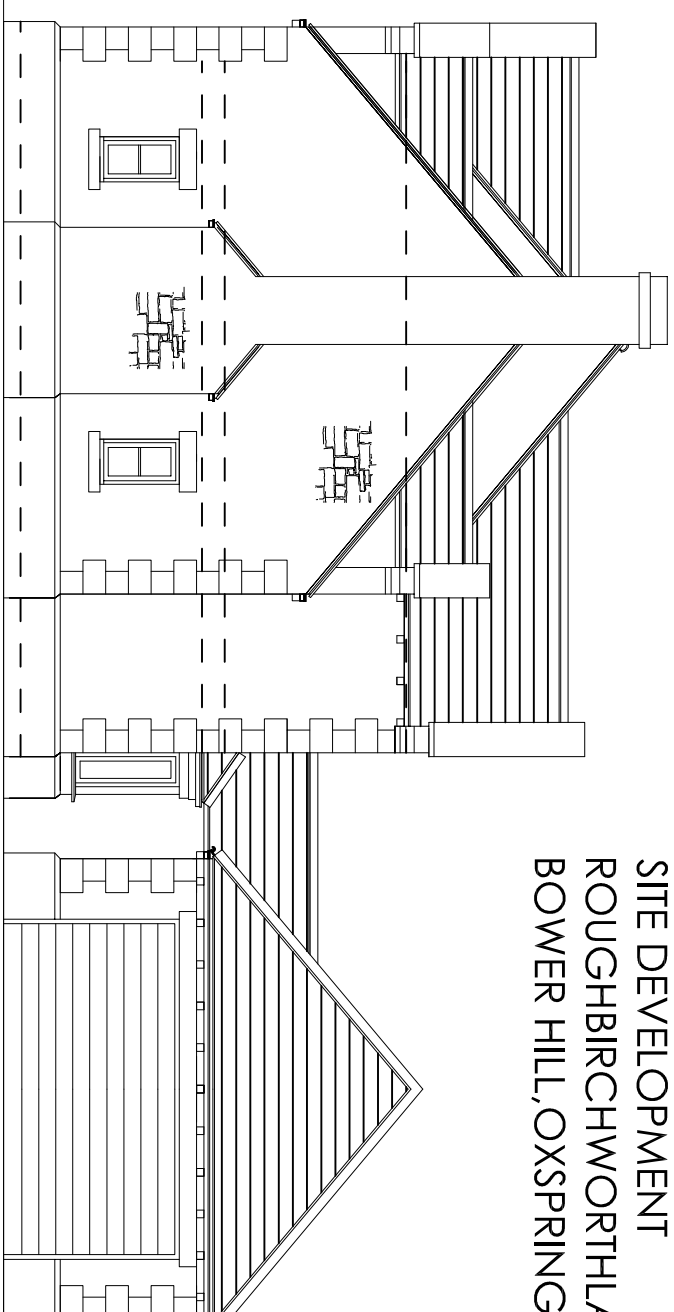


SIDE ELEVATION

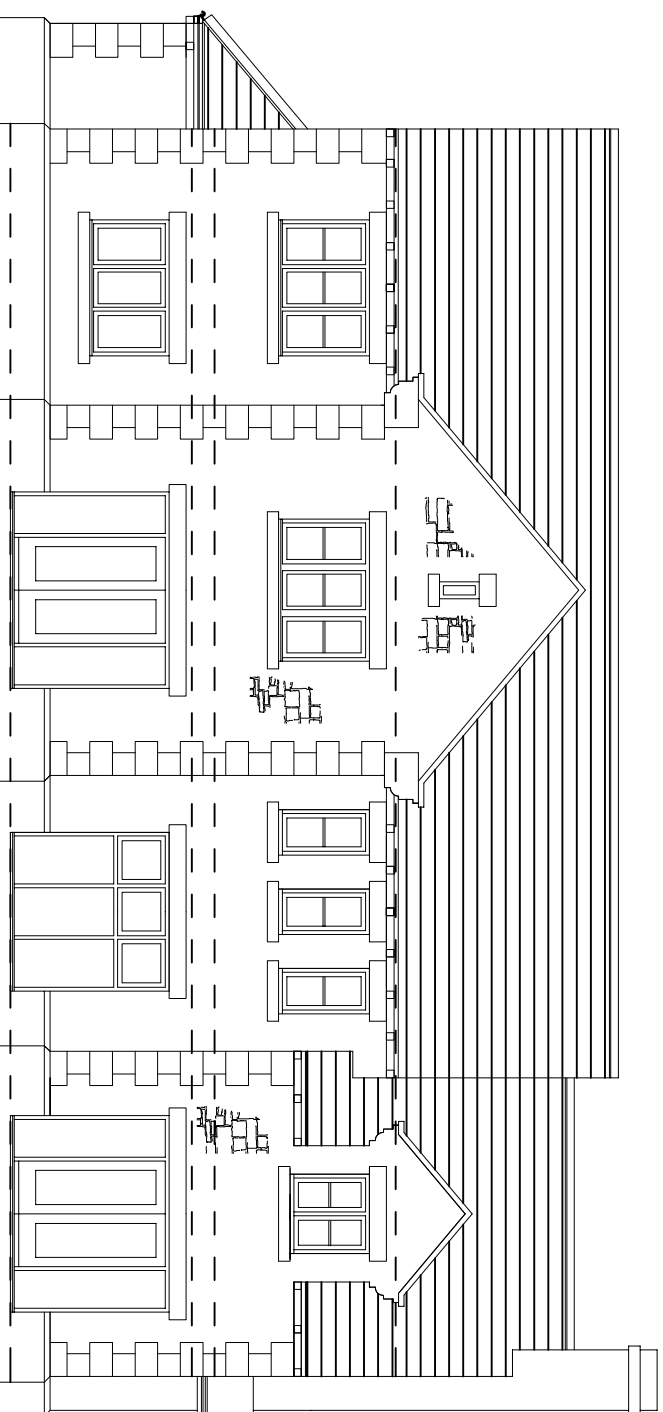



REAR ELEVATION

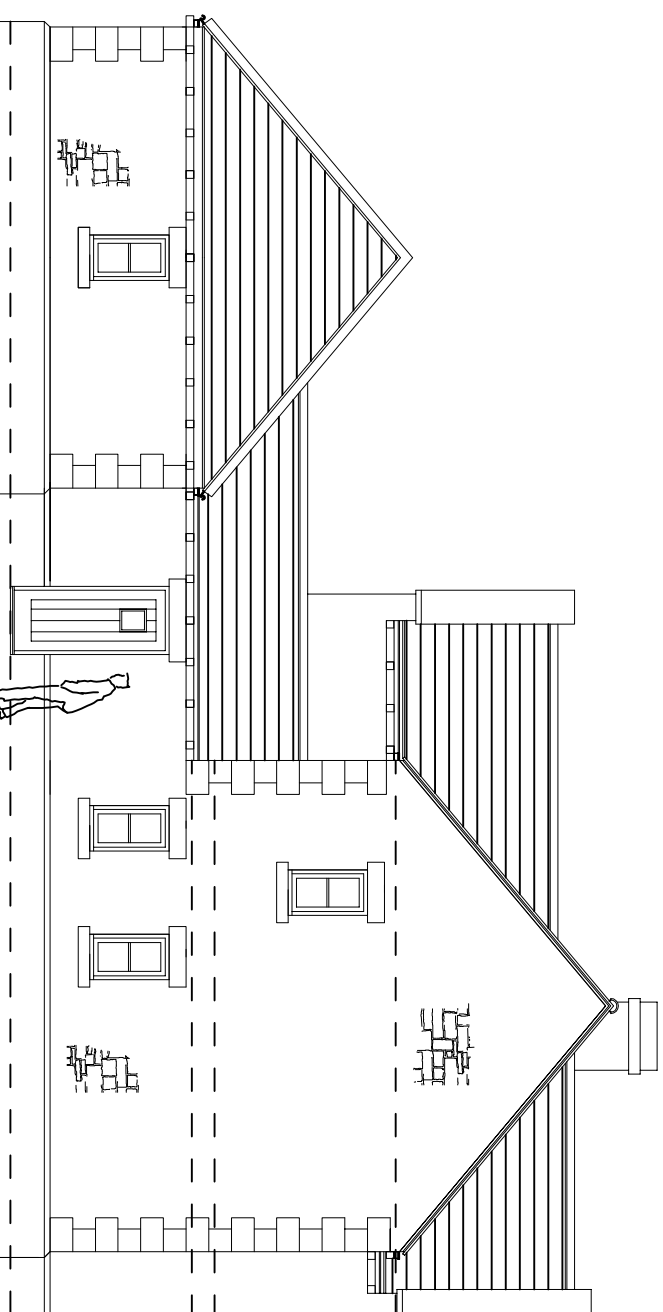


SIDE ELEVATION

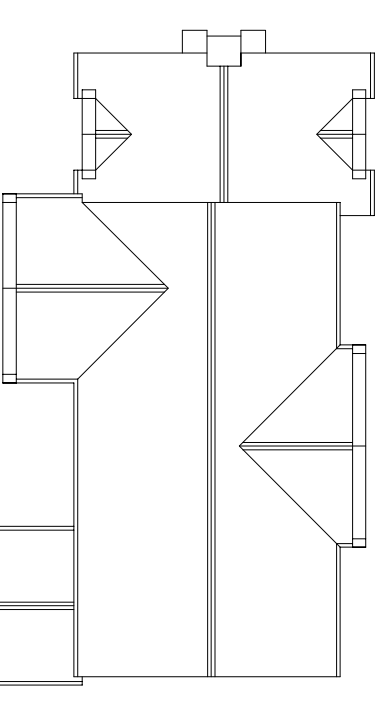


ROOF PLAN

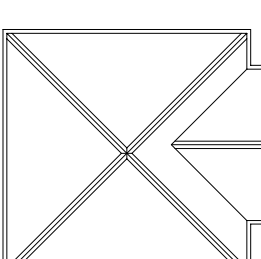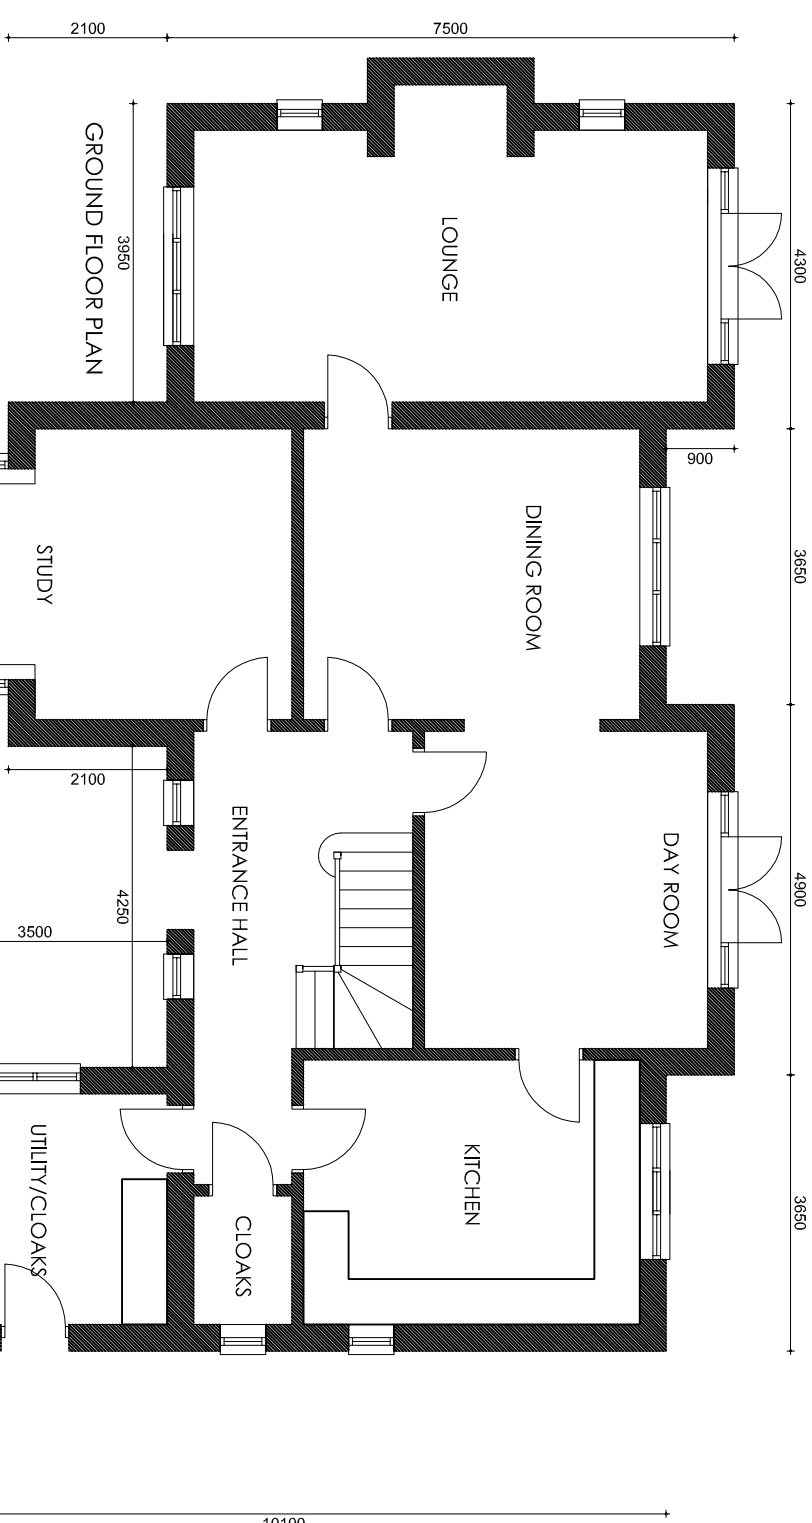


GROUND FLOOR PLAN

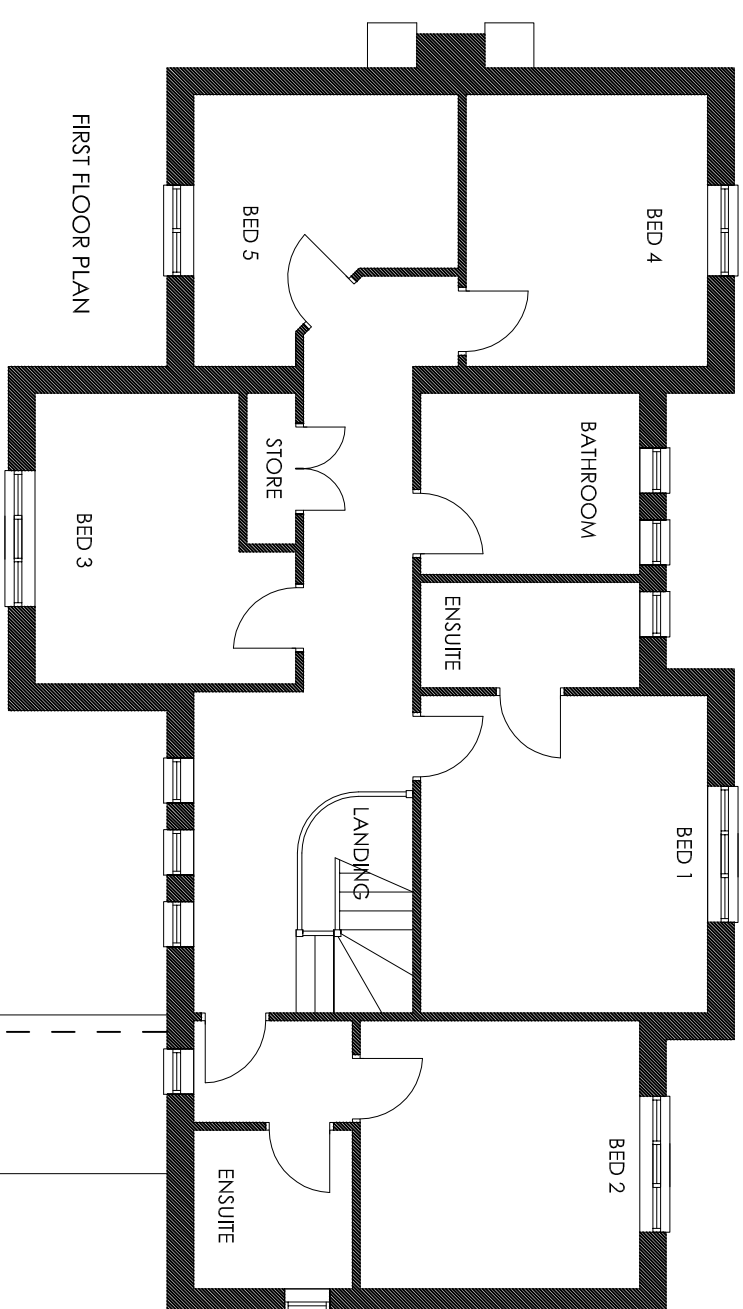

FIRST FLOOR PLAN

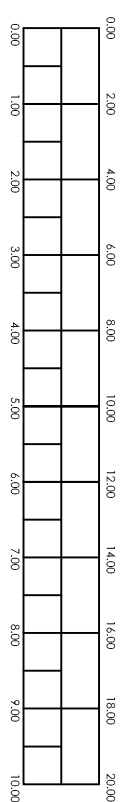

SCALE

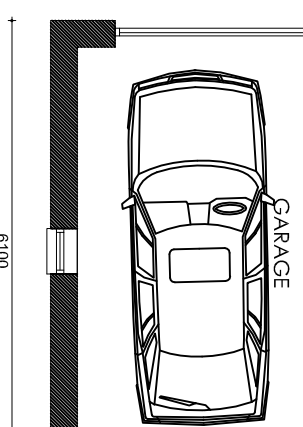

UNIT 2