

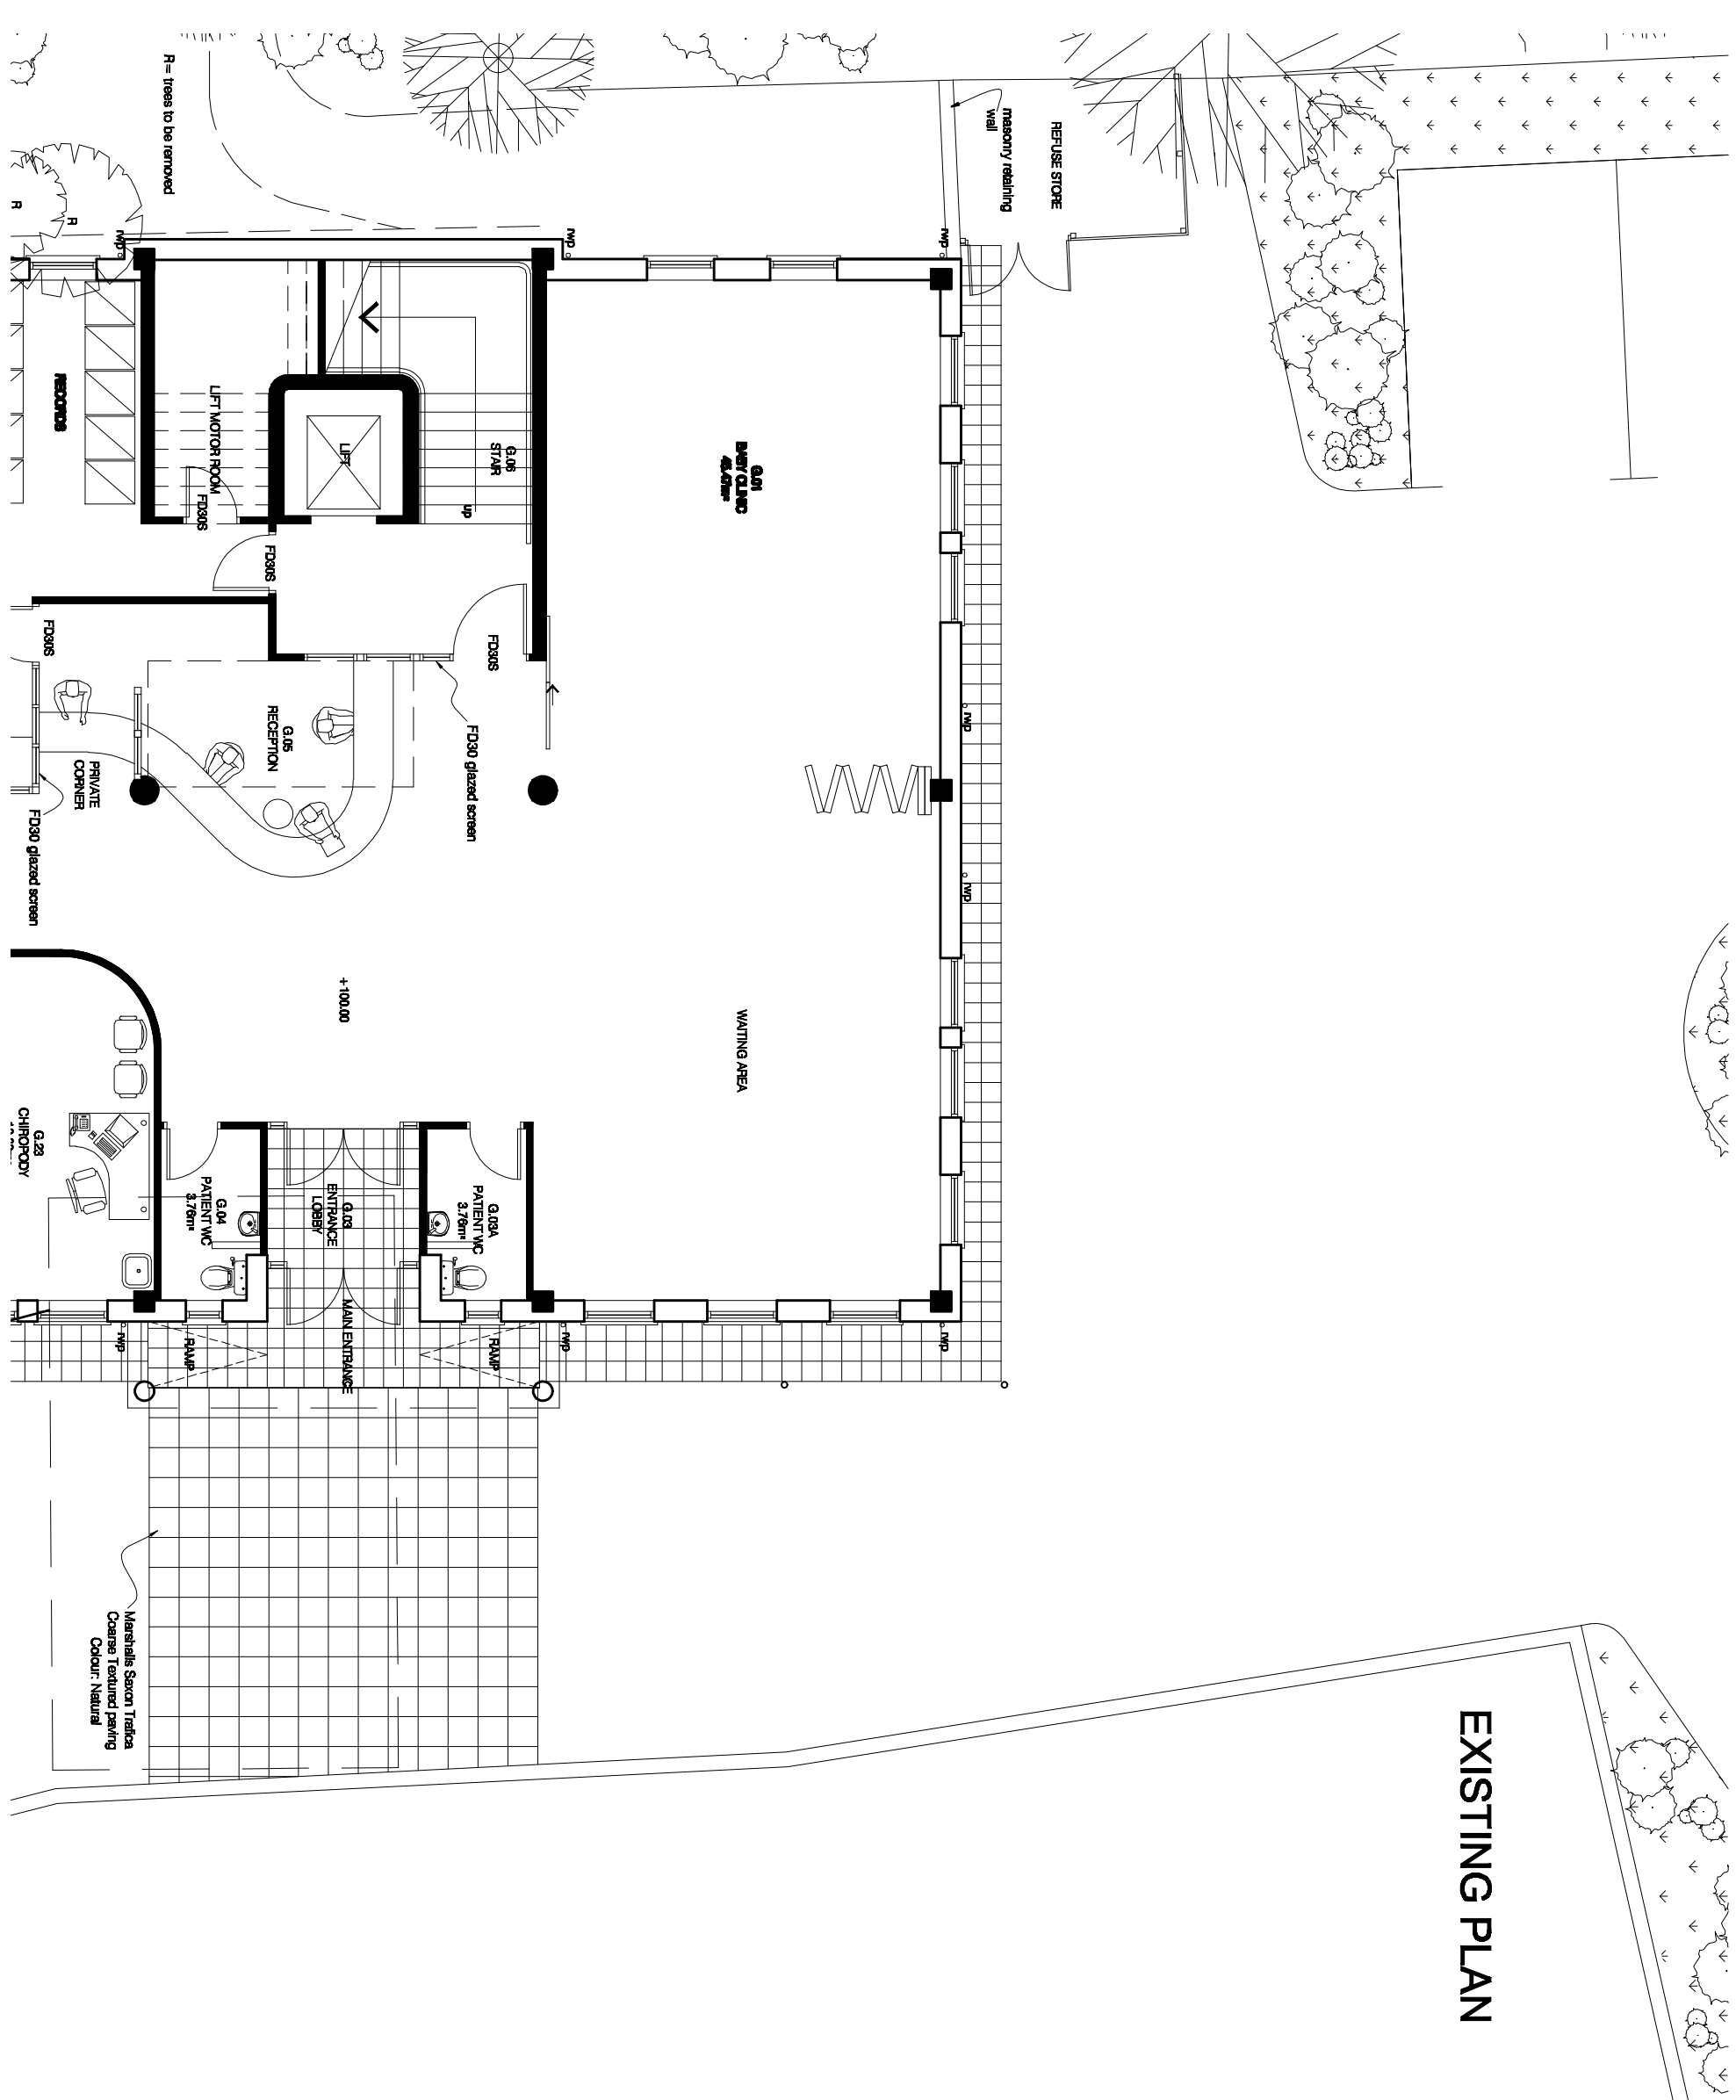
 


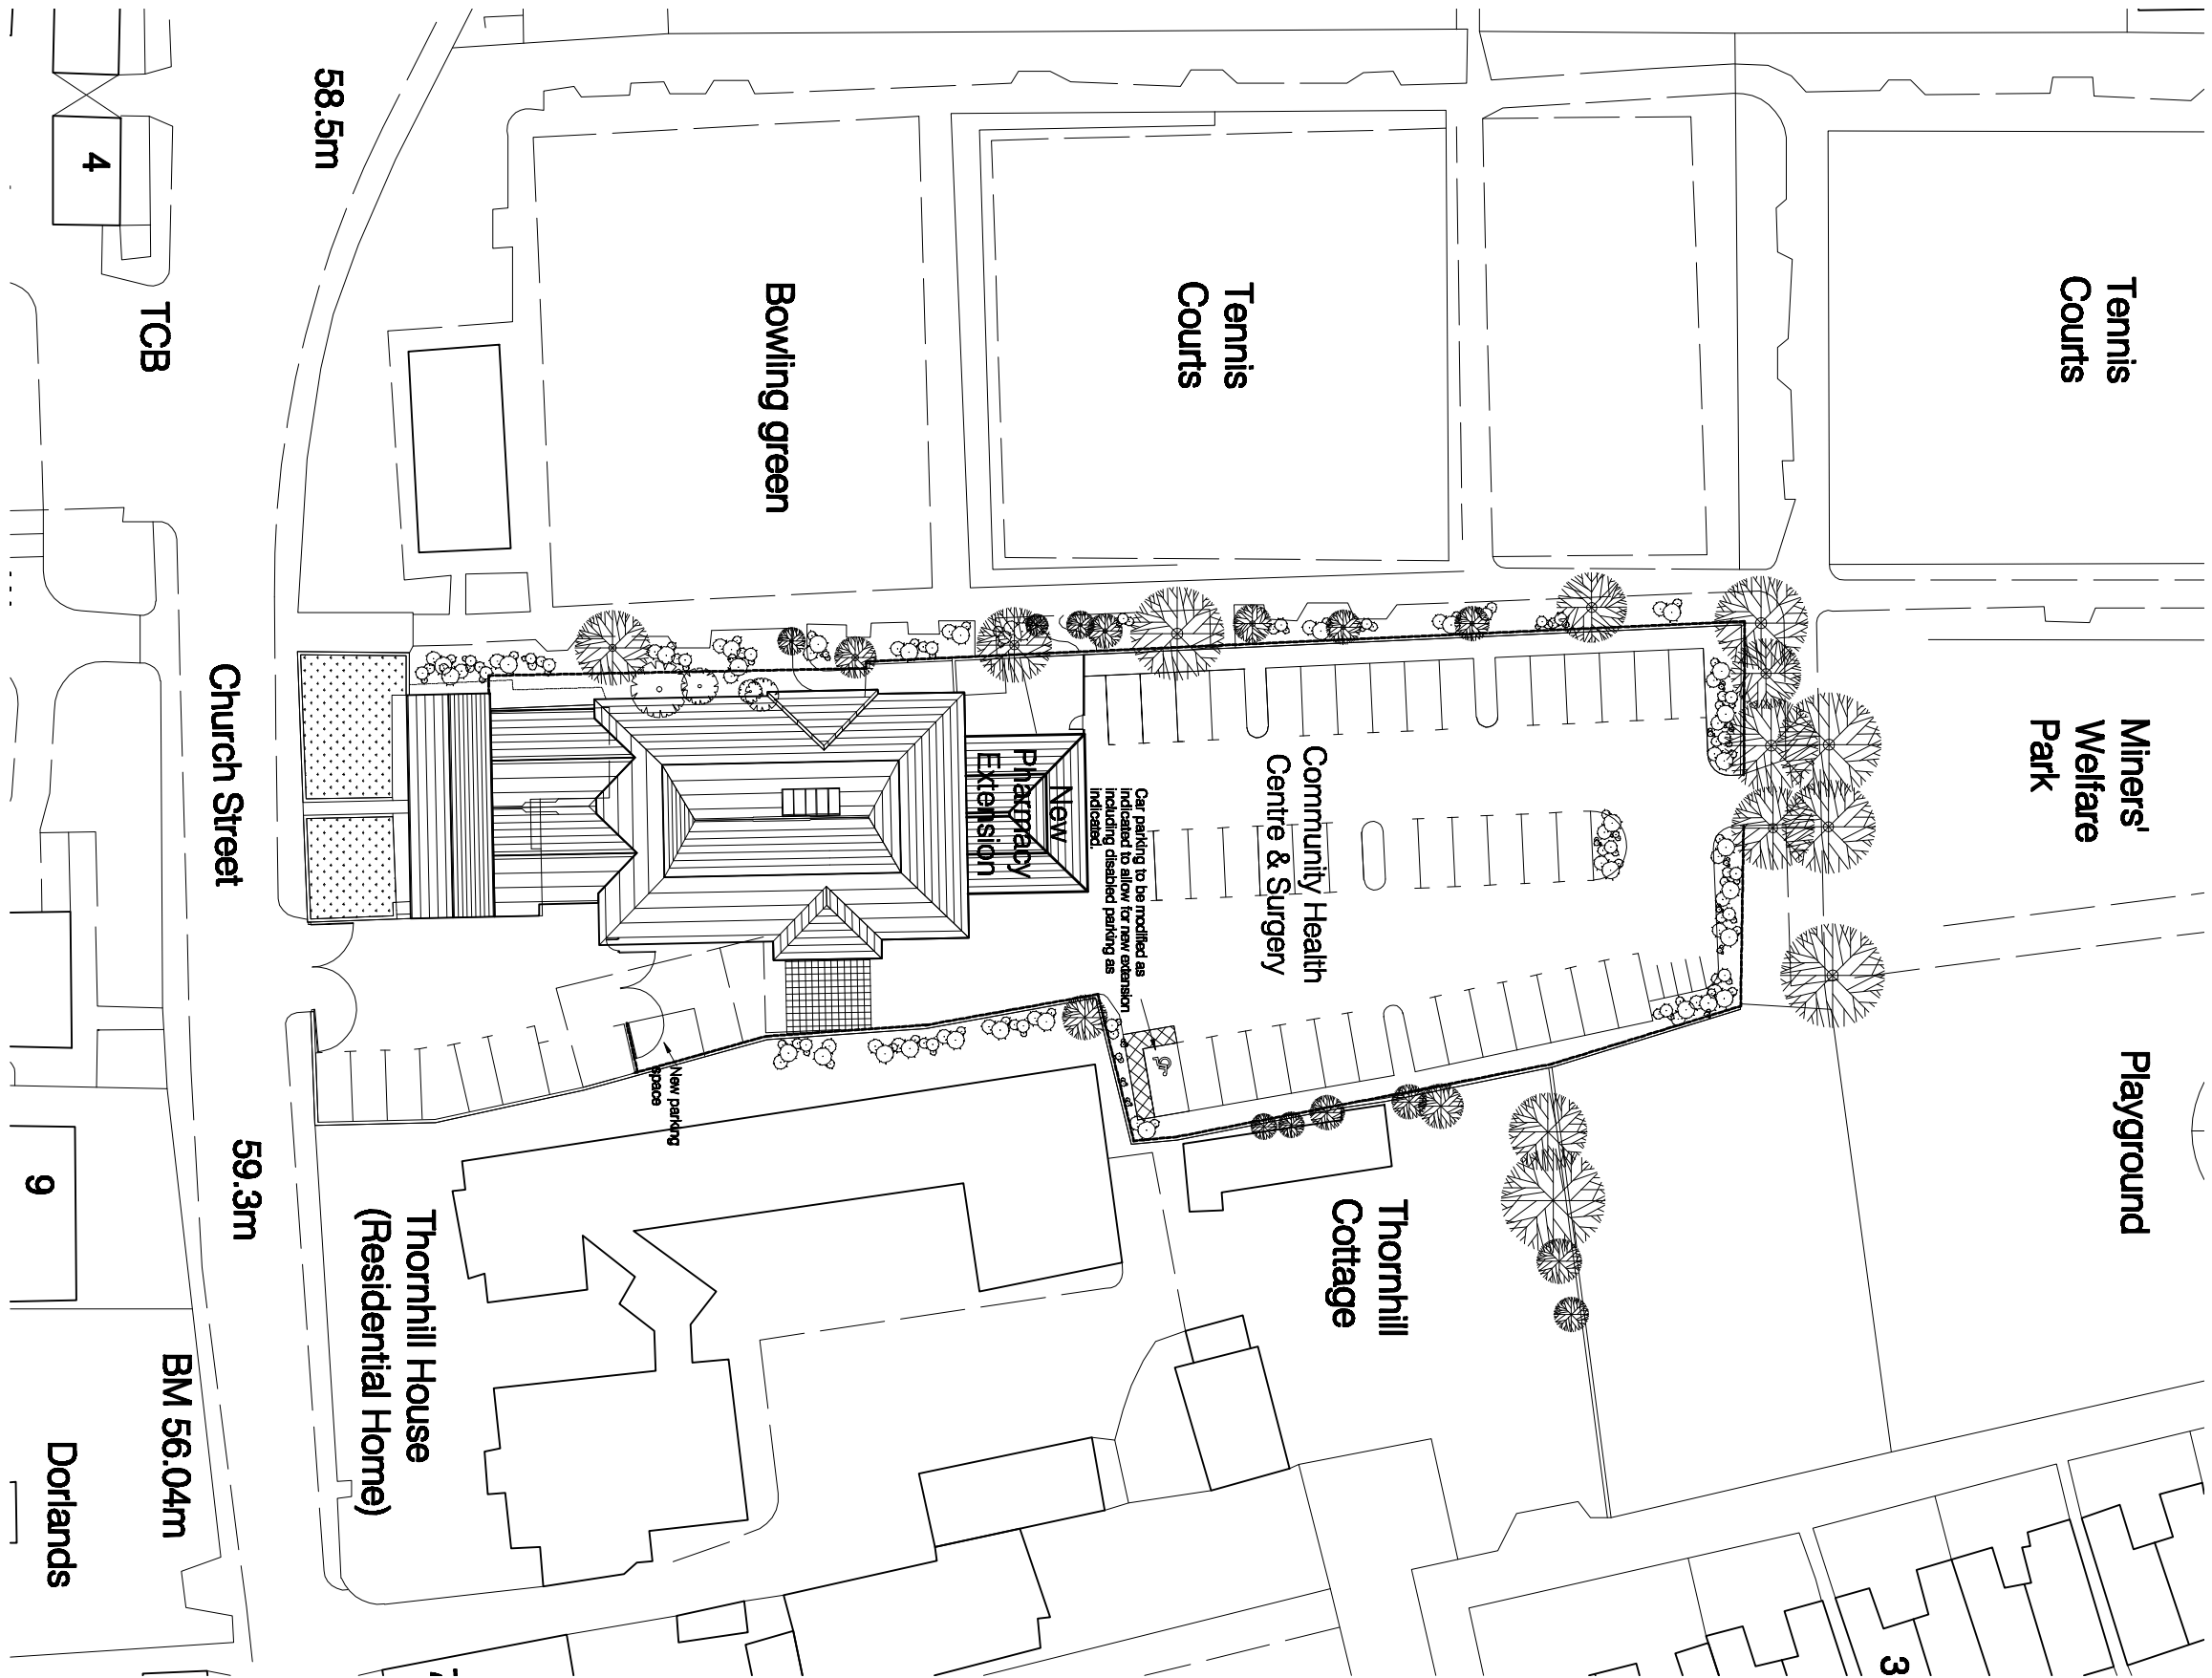

PROPOSED PLAN

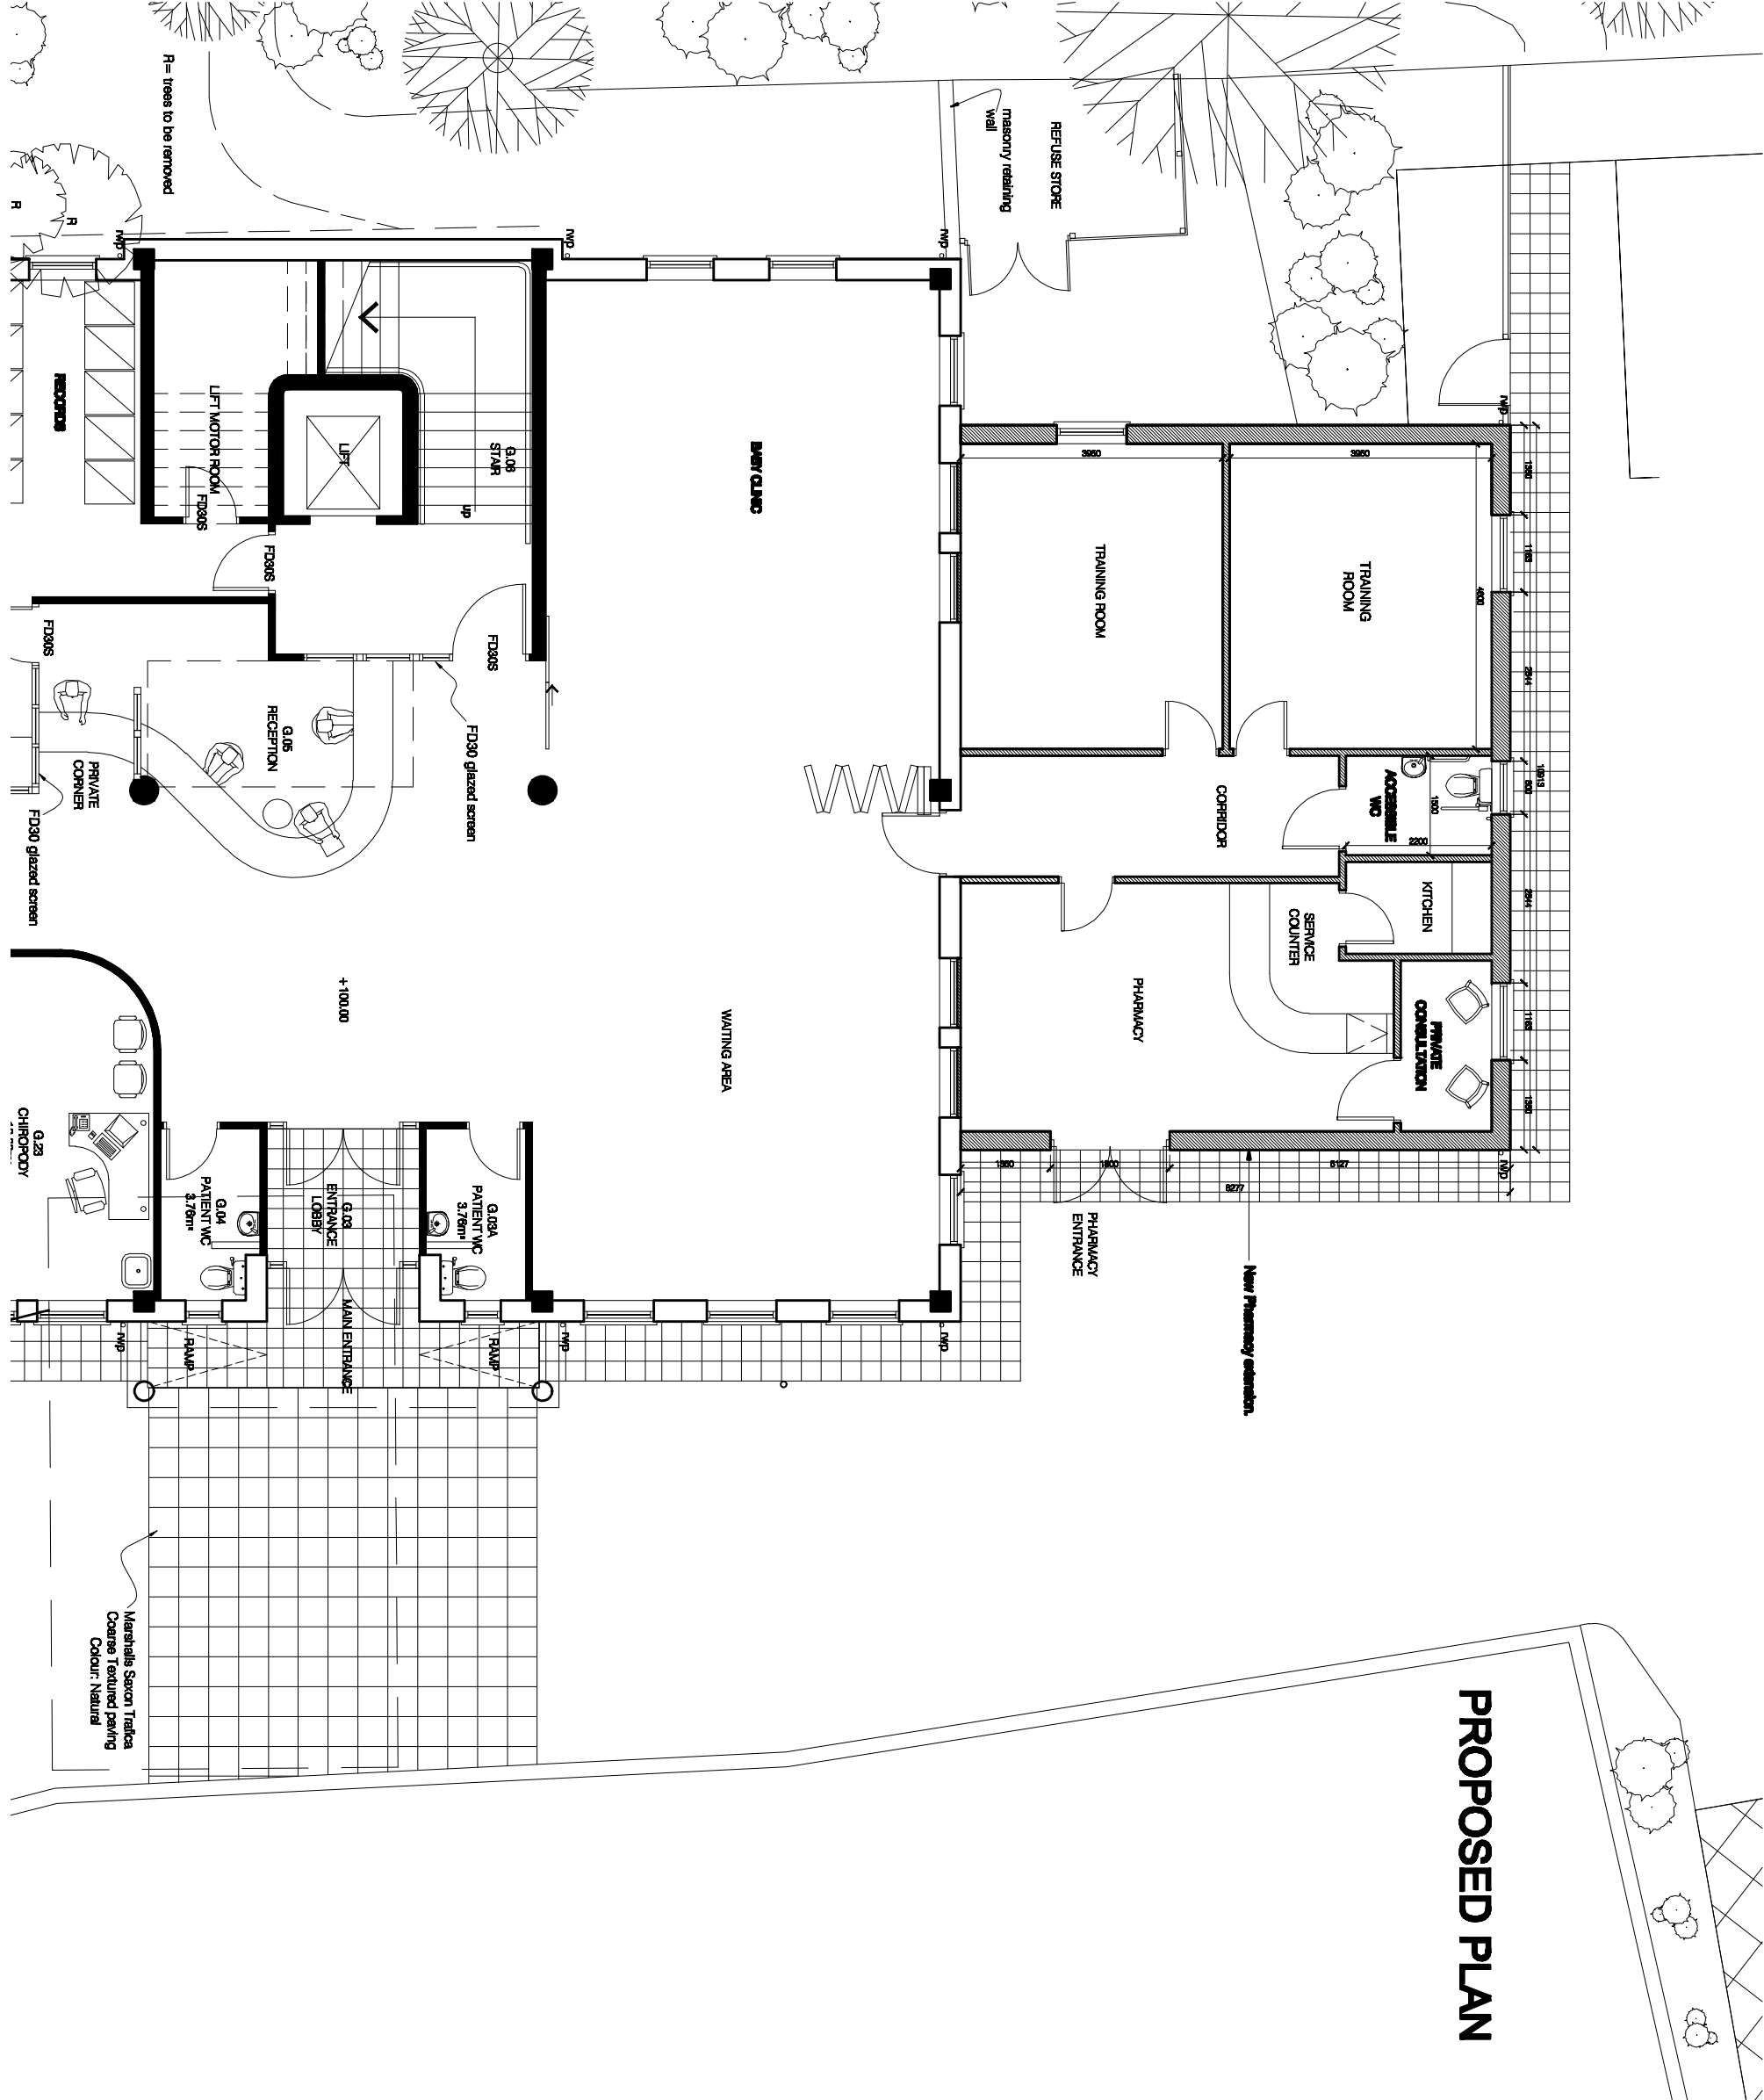

MR+P
ARCHITECTS
MELLING RIDGEWAY + PARTNERS LTD
CHARTER HOUSE MOORE STREET
SHEFFIELD S3 7UR
t: 0114 2723321
f: 0114 2727395
e: info@mrp-architects.co.uk

PROJECT
DR SICS & PARTNERS
GARLAND HOUSE SURGERY
DARFIELD
NR BARNISLEY

TITLE
EXISTING & PROPOSED FLOOR PLANS
+ BLOCK PLAN

DRAWING STATUS	DRAWN BY:	DATE:	SCALE:	DRAWING No.
PLANNING	DL	AUGUST 2009	1:100@A1	4609/401