



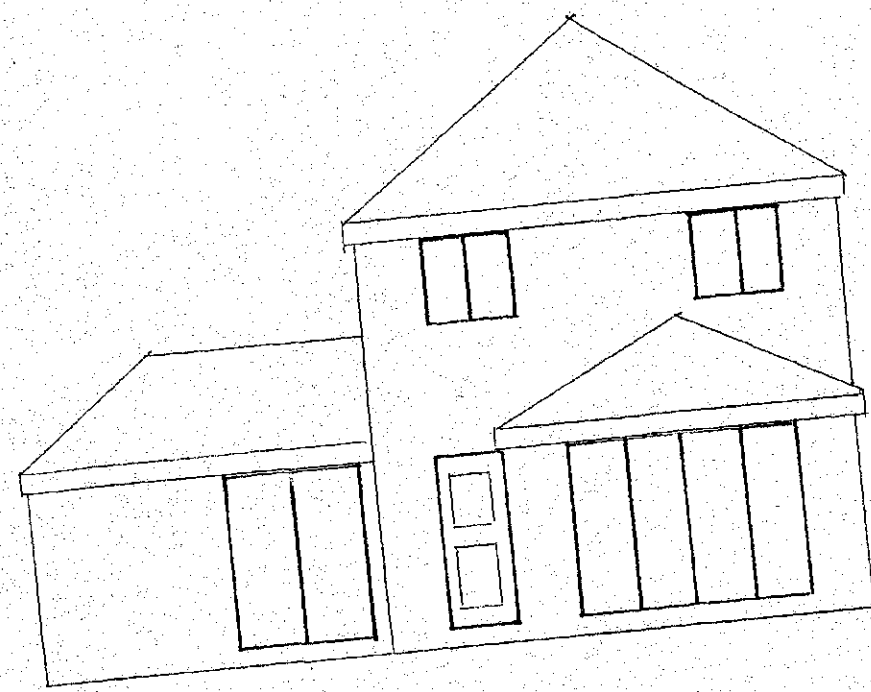


EXISTING FRONT ELEVATION




PROPOSED FRONT ELEVATION

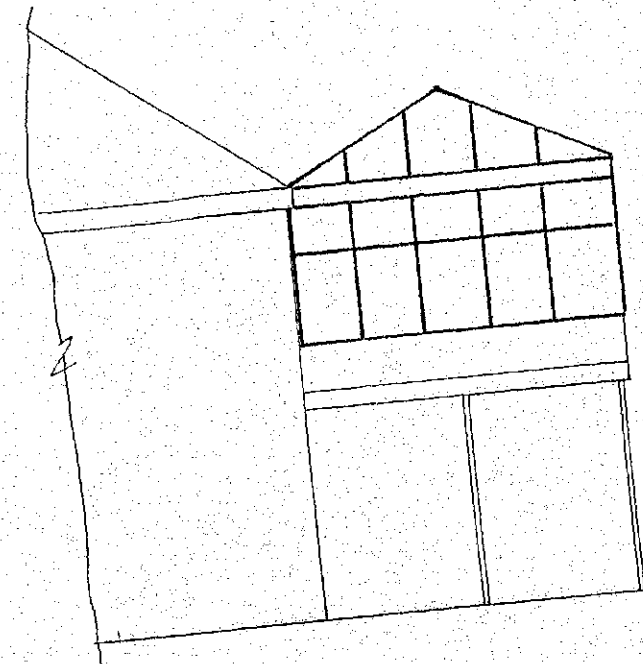


EXISTING REAR ELEVATION

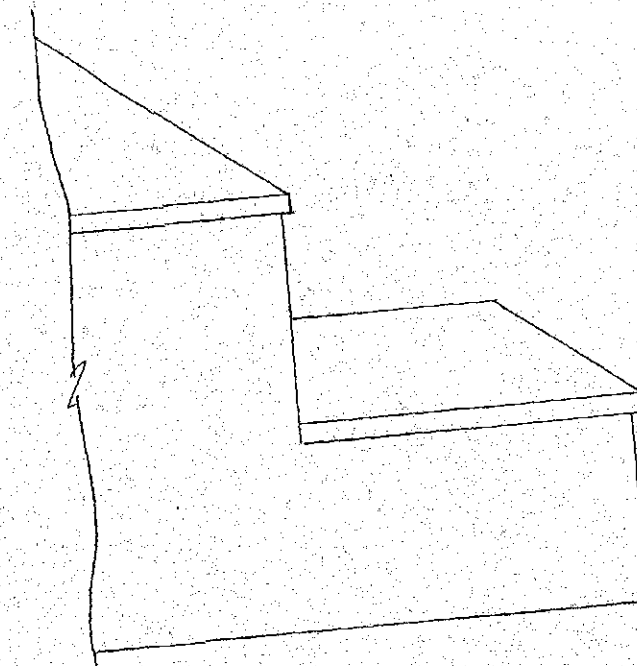


PROPOSED REAR ELEVATION
ELEVATIONS SCALE 1:100

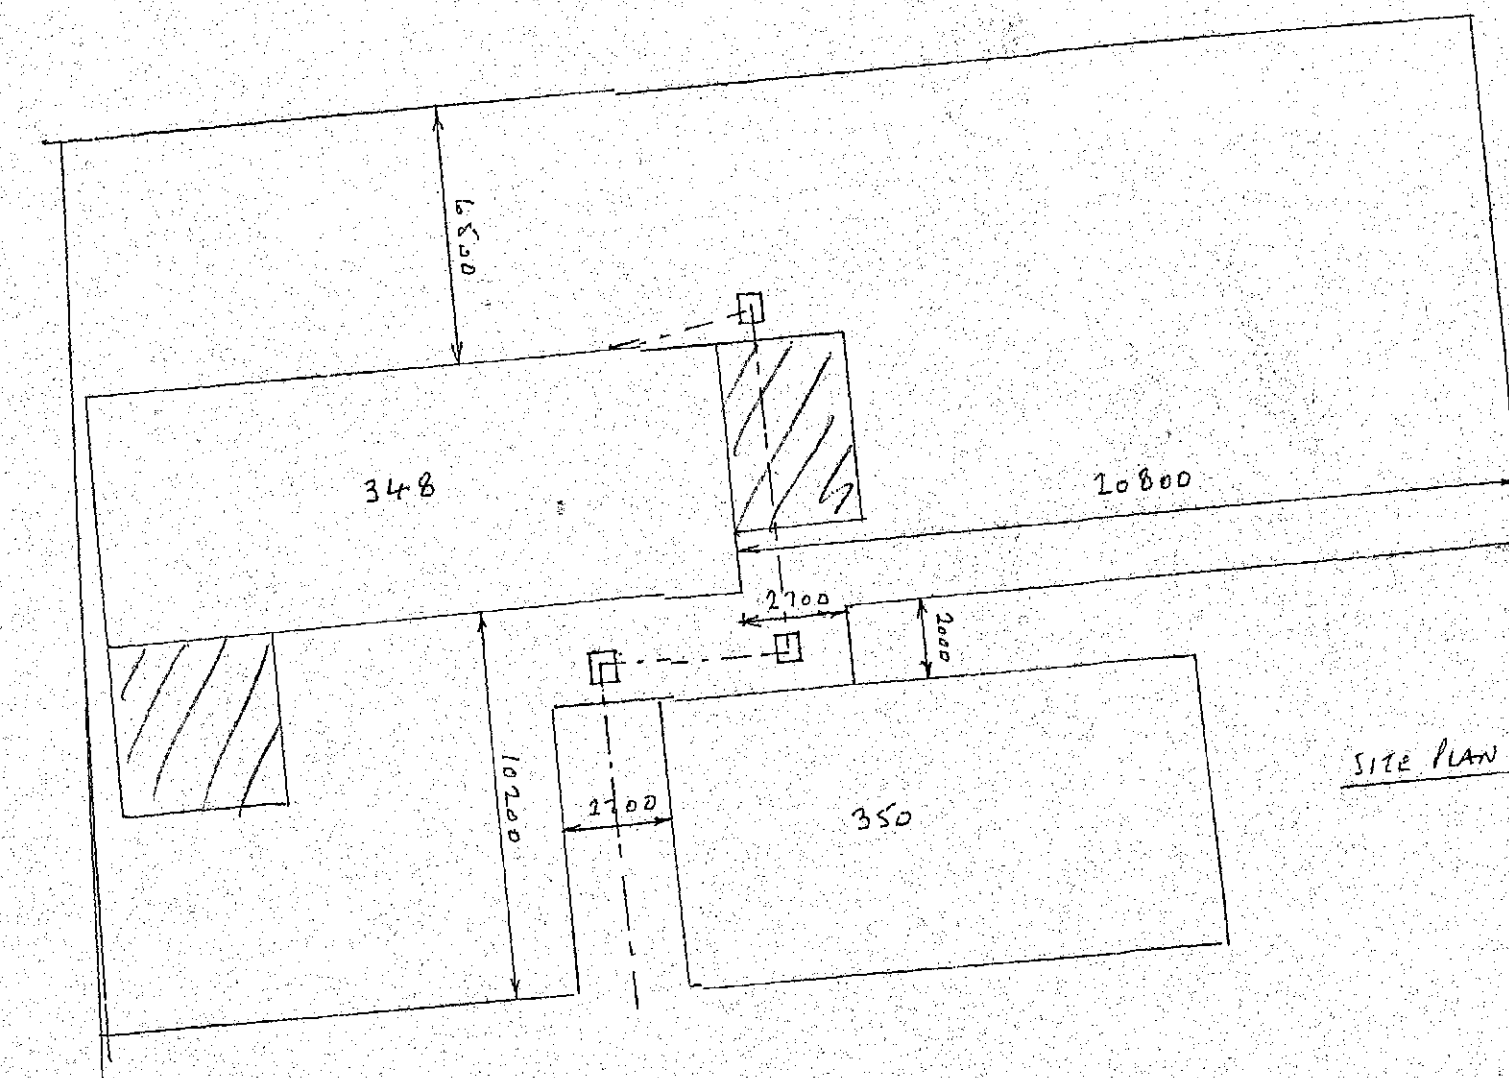


SITE PLAN SCALE 1:200

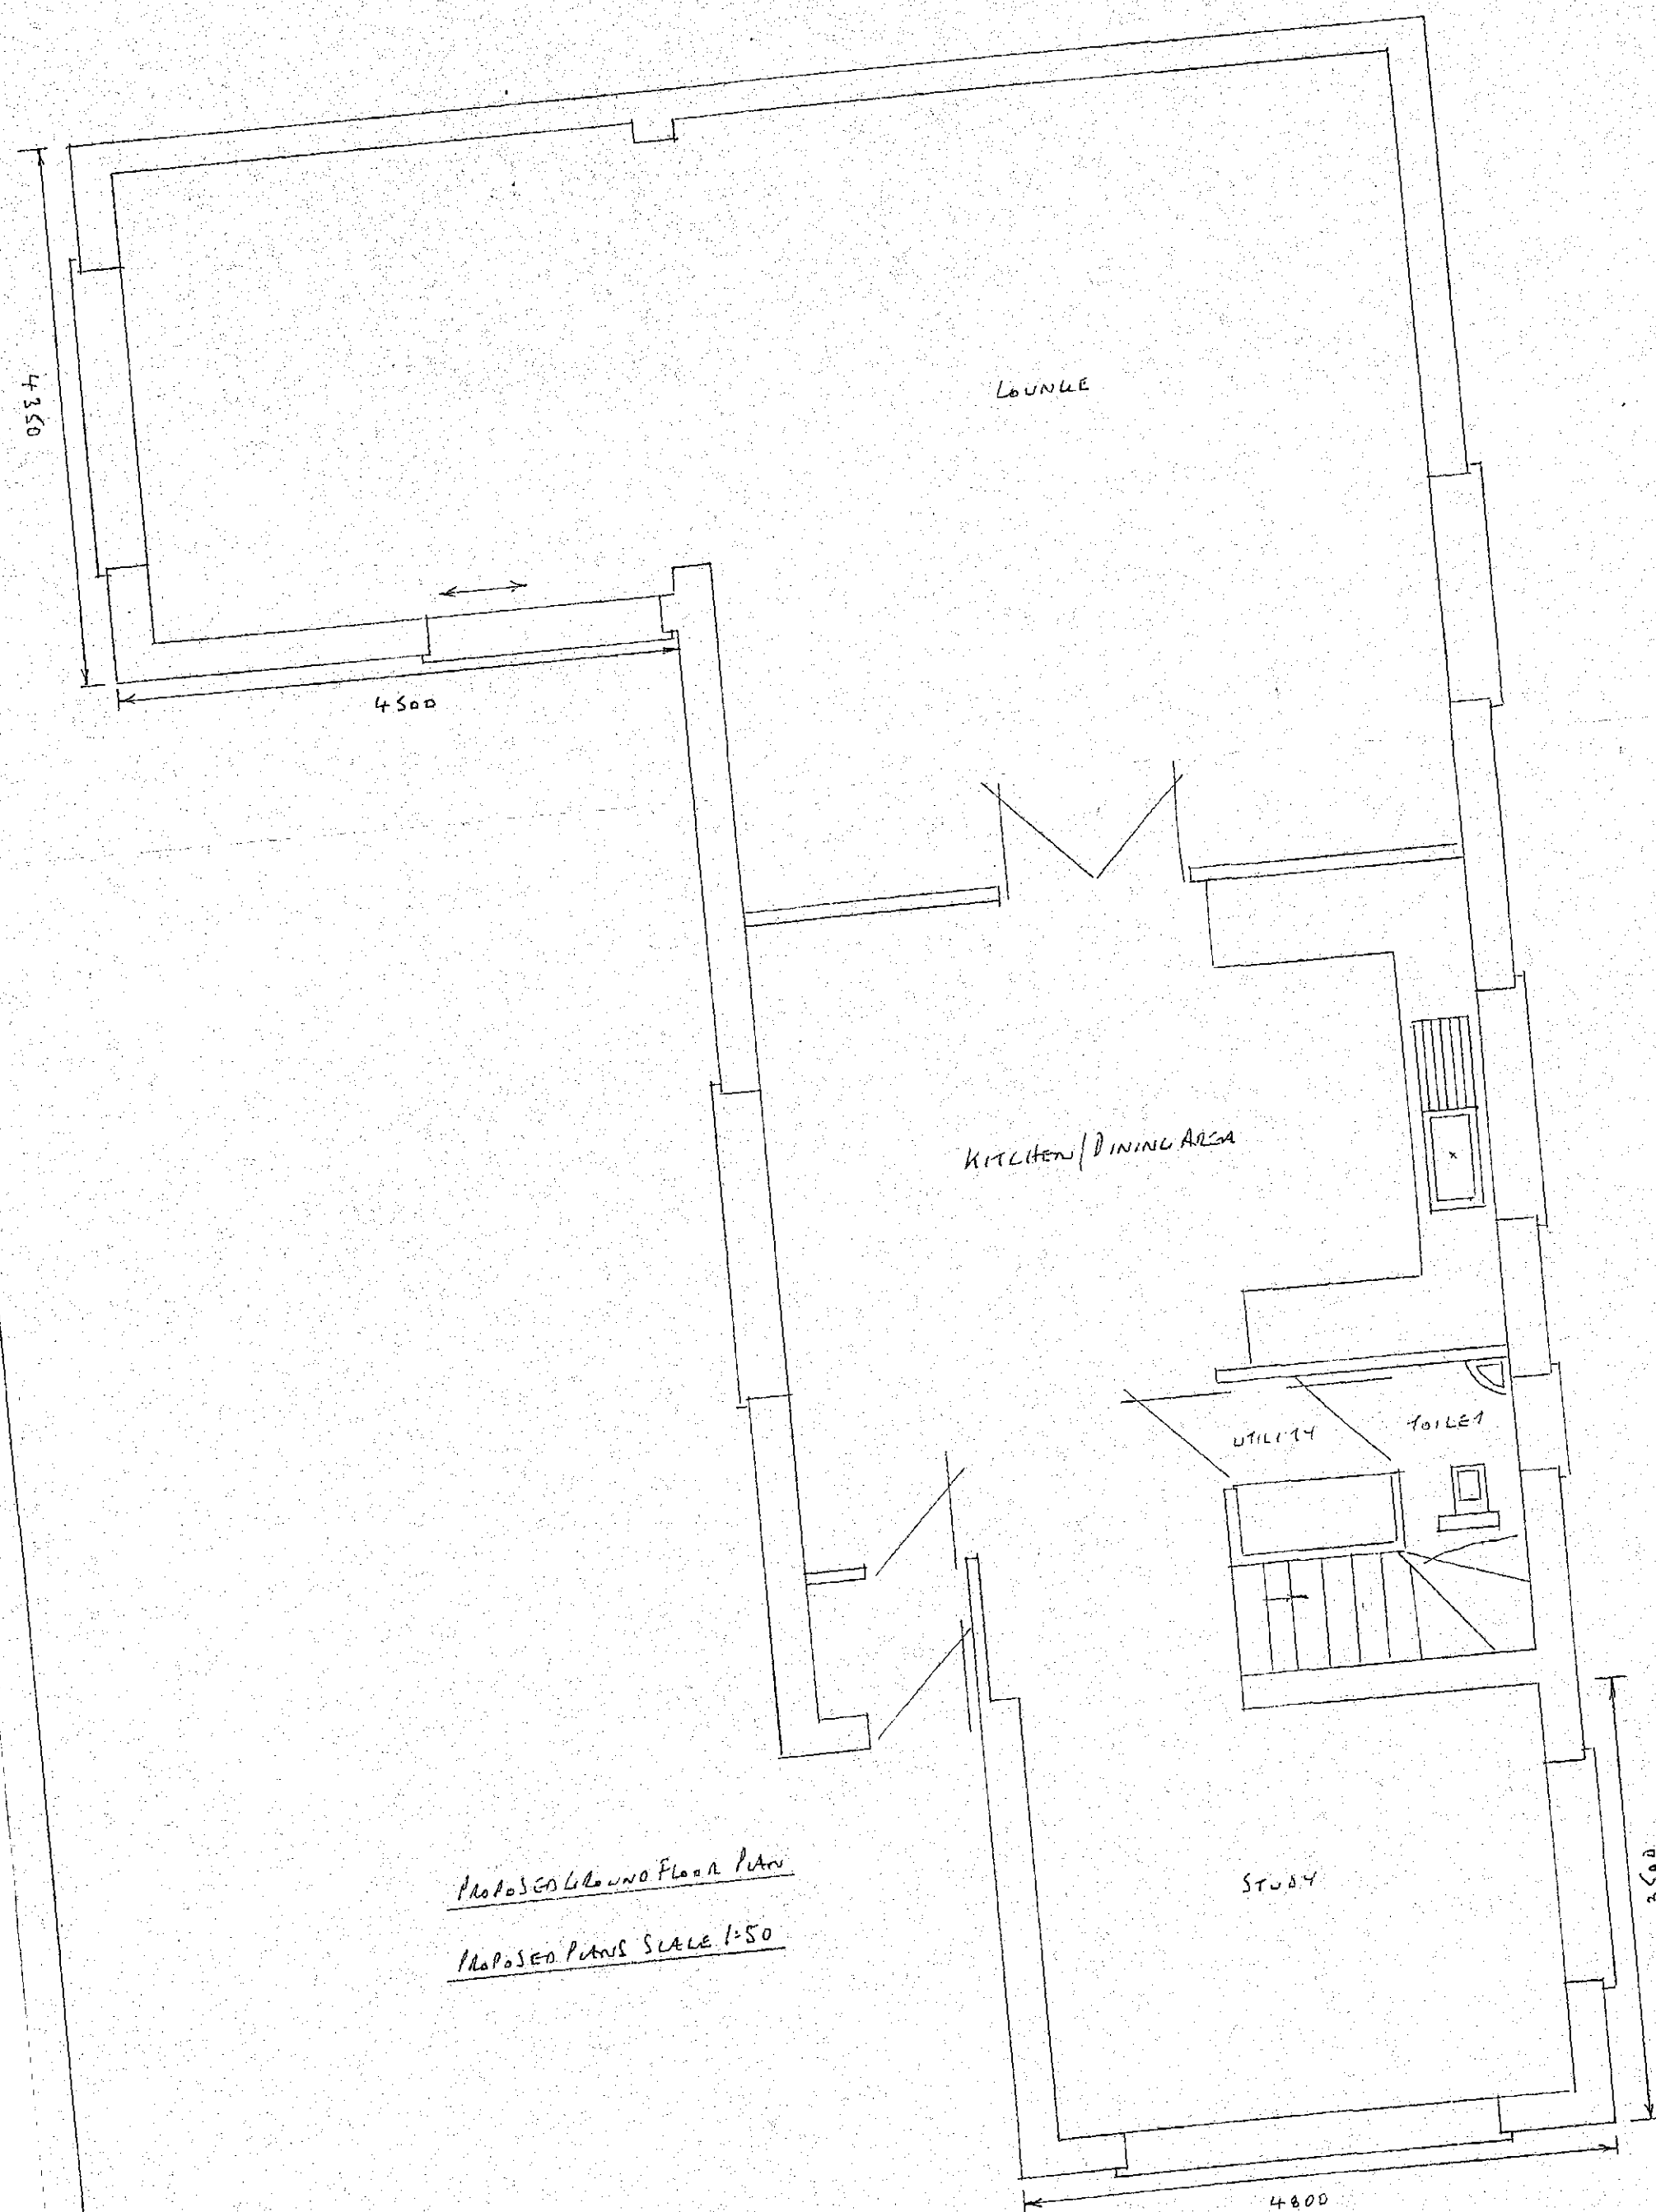


PROPOSED GROUND FLOOR PLAN
PROPOSED PLANS SCALE 1:50

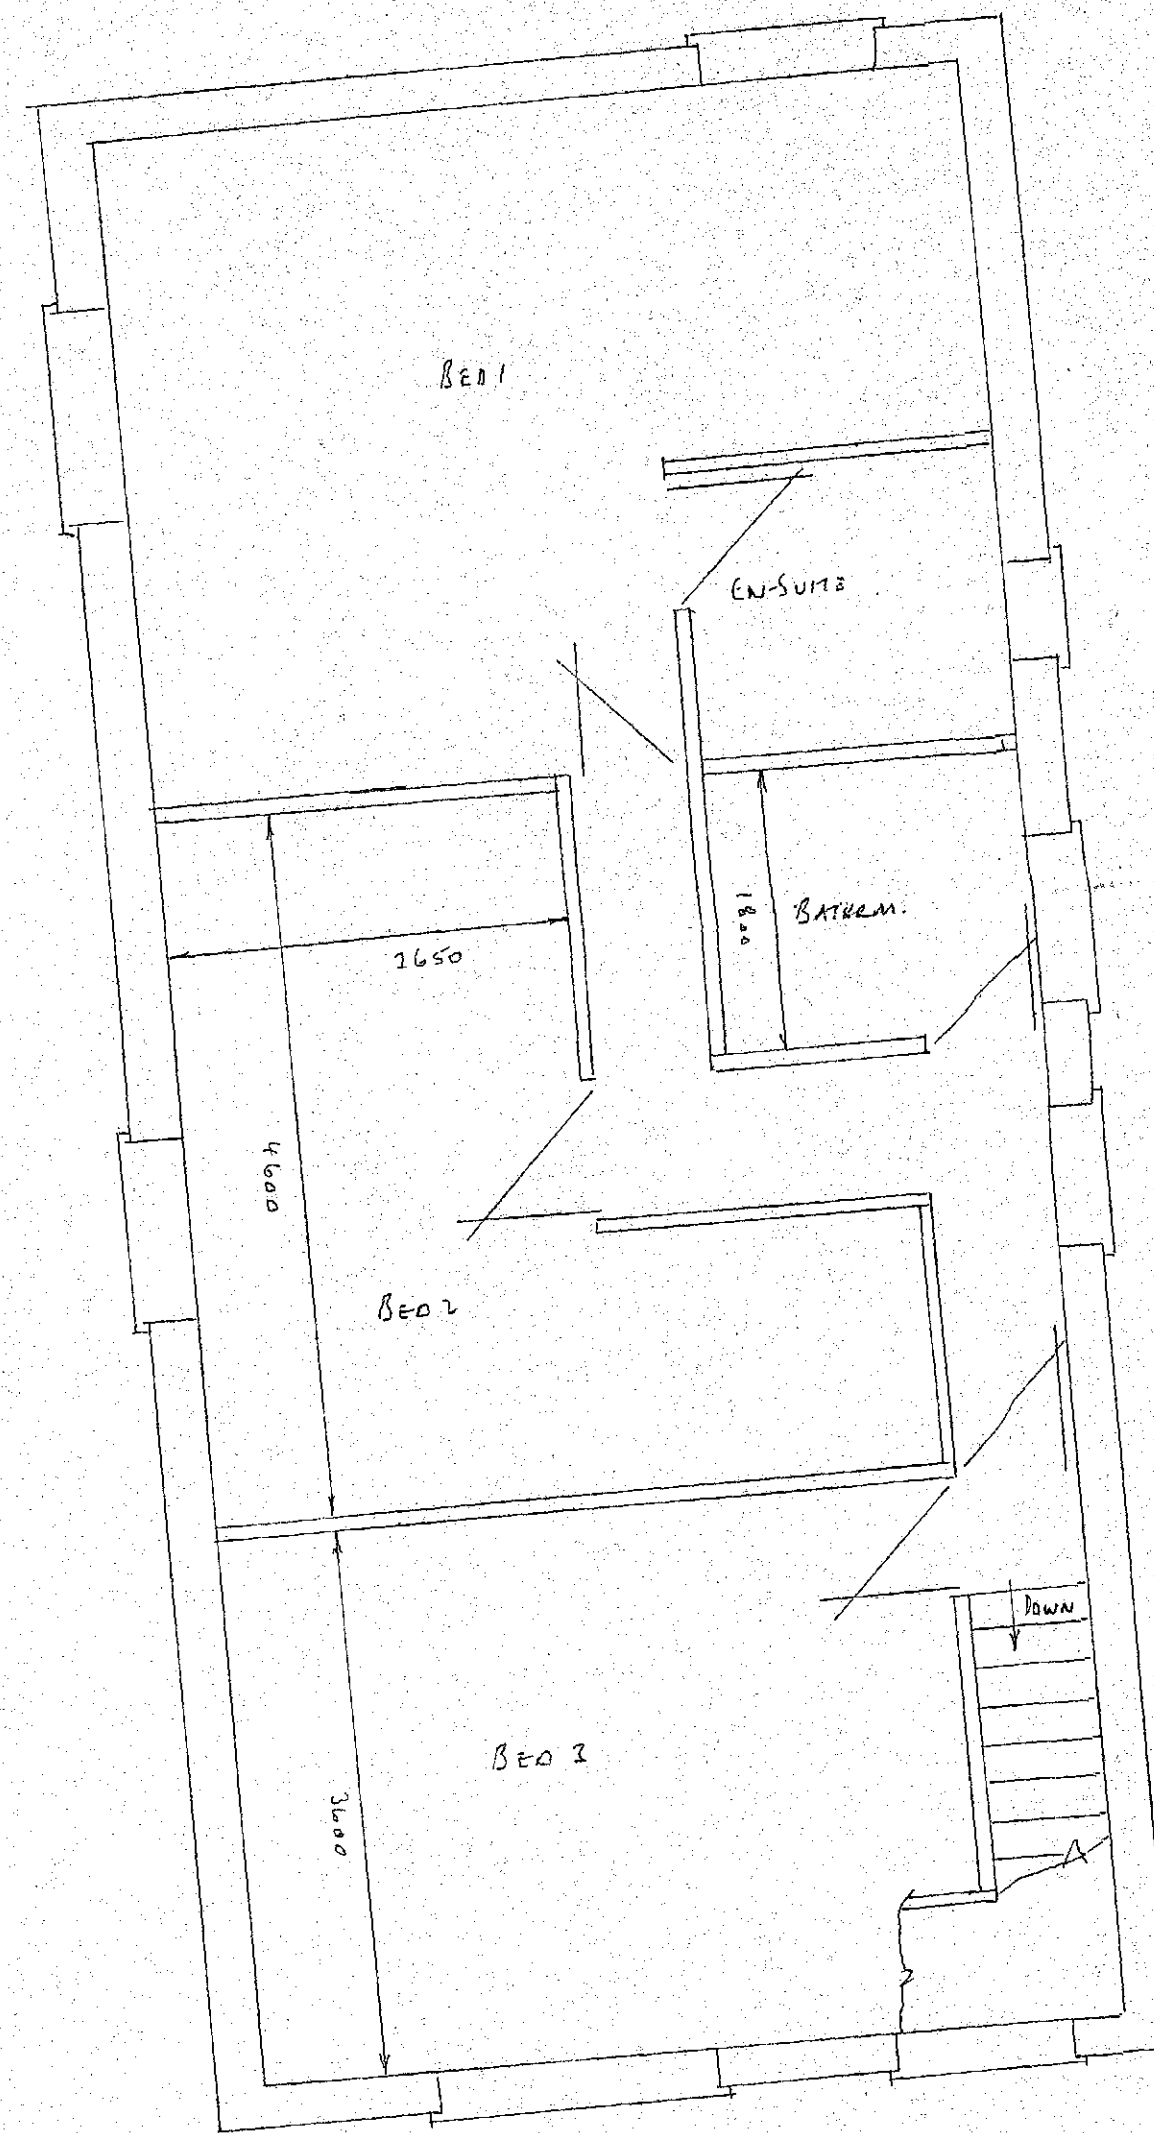


PROPOSED FIRST FLOOR PLAN

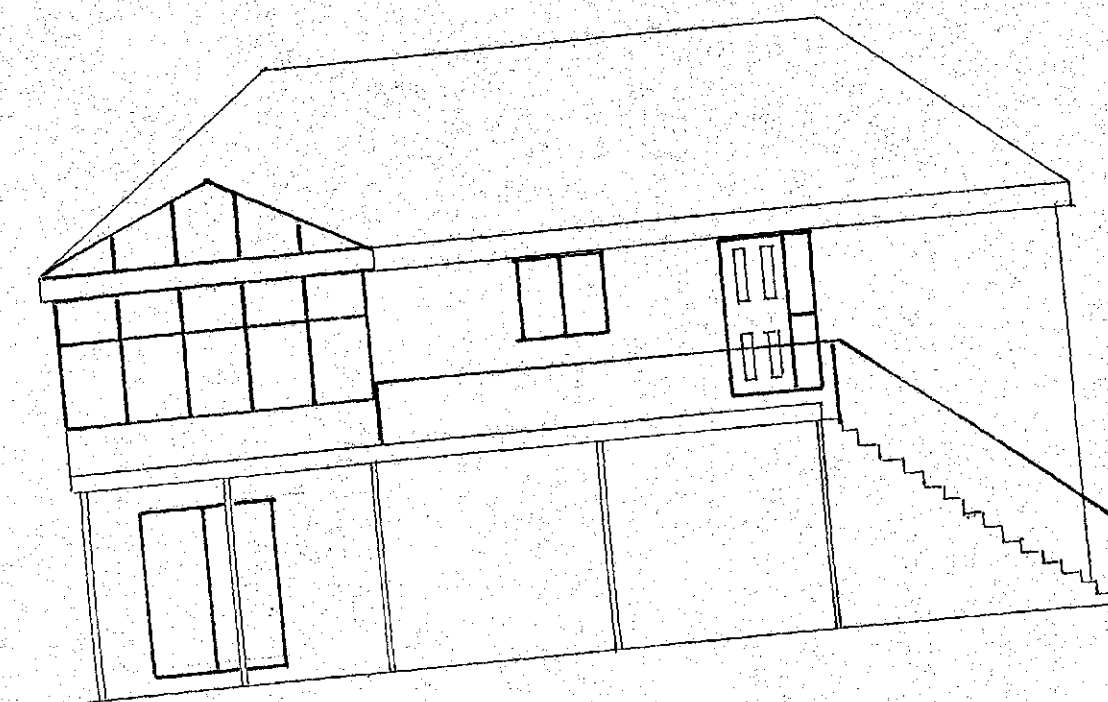


EXISTING SIDE ELEVATION

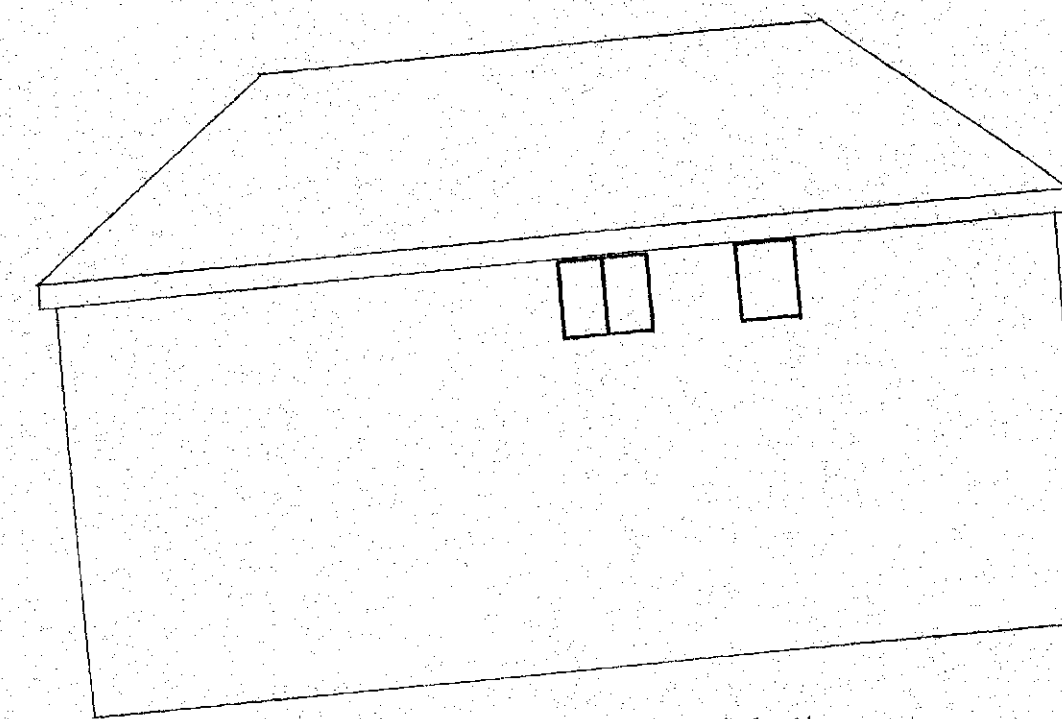


EXISTING SIDE ELEVATION

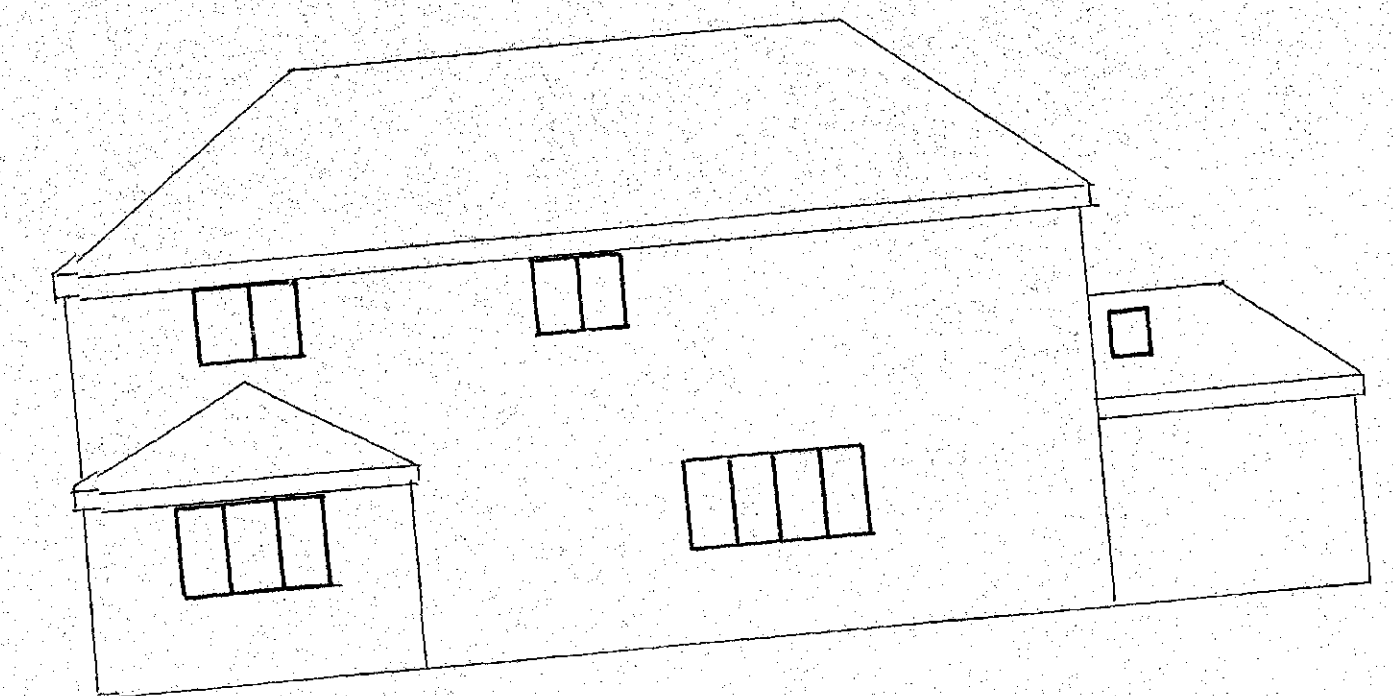


PROPOSED SIDE ELEVATION

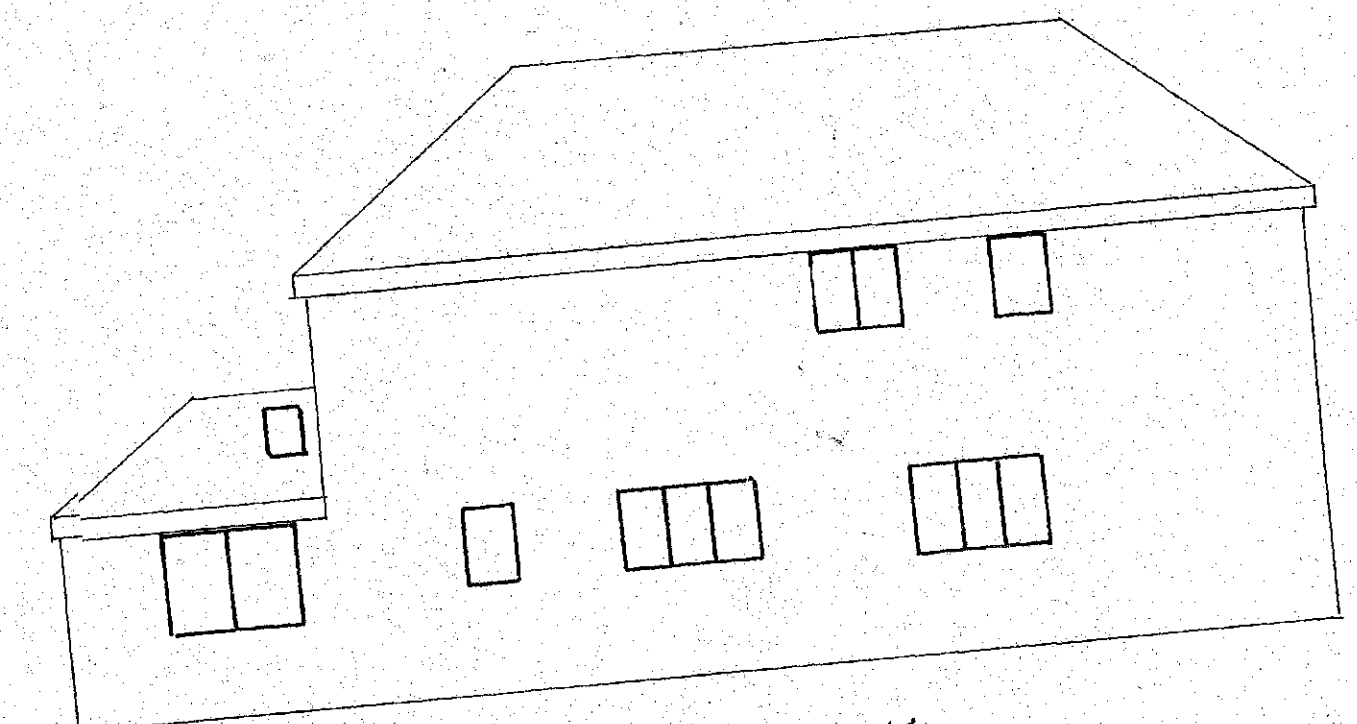

PROPOSED SIDE ELEVATION

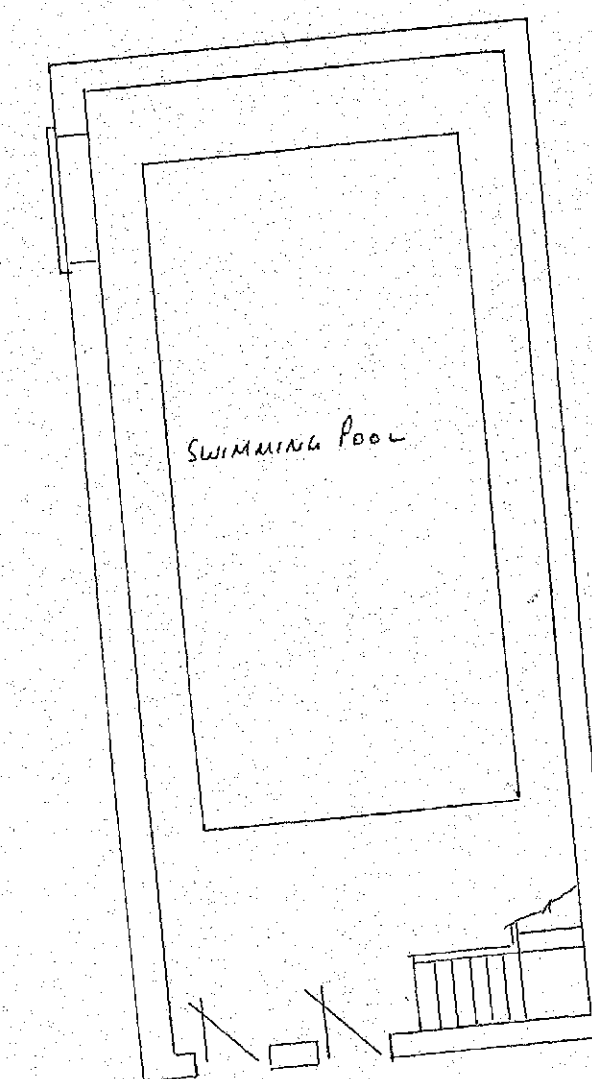

EXISTING GROUND FLOOR PLAN

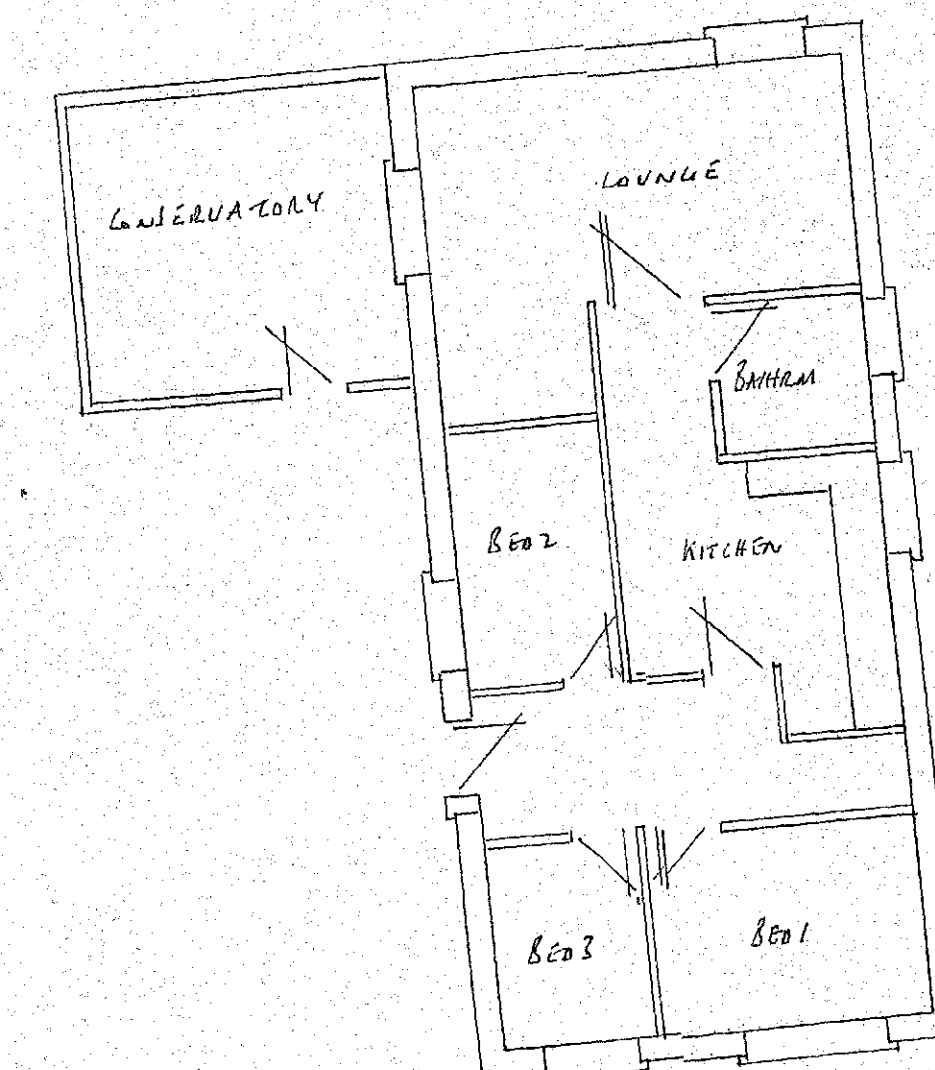

EXISTING PLANS SCALE 1:100

EXISTING FIRST FLOOR PLAN

PROPOSED SINGLE STOREY FRONT & SIDE EXTENSIONS &
GROUND FLOOR & FIRST FLOOR CONVERSIONS AT:-
34B MIDLAND ROAD
RAYSTON
BARNLEY