



Drawing No.	Rev No.
MDM001 -004	

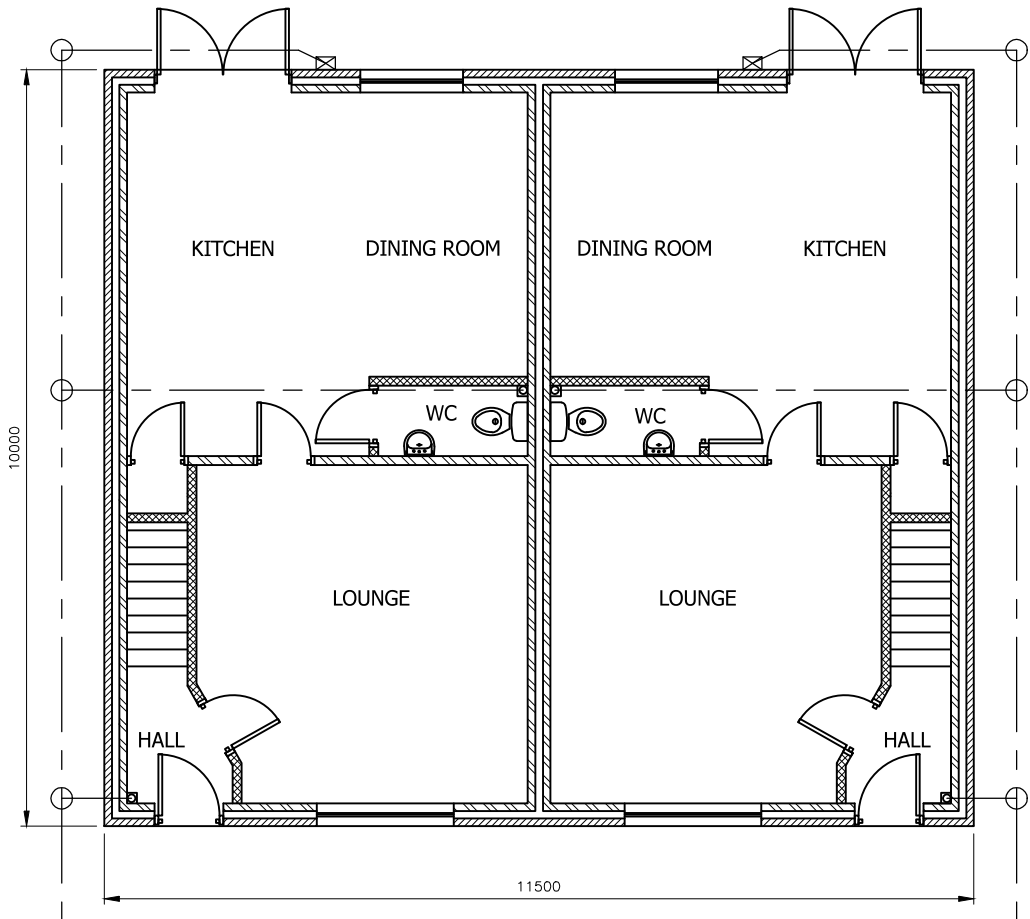

PROPOSED GROUND FLOOR PLAN
SCALE 1:100 AT A3

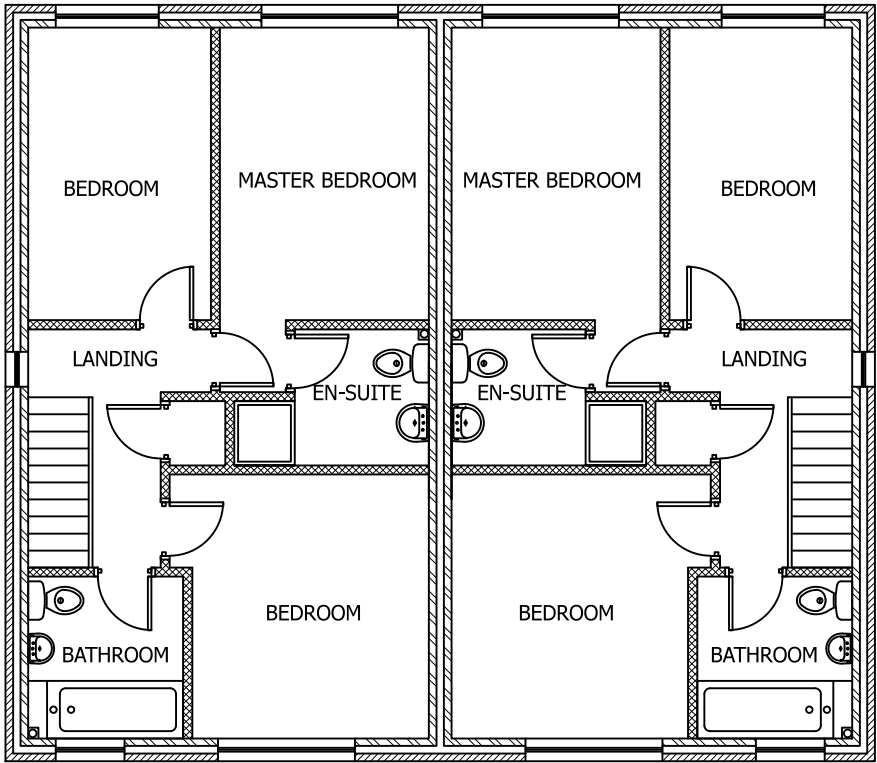

PROPOSED FIRST FLOOR PLAN
SCALE 1:100 AT A3

DO NOT SCALE: Contractor to check all dimensions and report any omissions or errors

NOTES

Rev	Description	By	Chk	App	Date
JRB DESIGNS Ltd 1 Saville Road Cudworth Barnsley S72 8LT Tel: 01226 383542 Fax: 01226 380078 Mob: 07970 541192 Email: john@jrbdesigns.co.uk This drawing is copyright. © jrbdesigns Ltd.					
Client GOLDEN KEY DEVELOPMENTS LTD. 152A CHURCHFIELD LANE DARTON S75 5EA					
Drawing Title PROPOSED PLANS					
Address LAND OFF LAXTON ROAD ATHERSLEY NORTH BARNSELY S71 3DH					
Project Title: PROPOSED 6 NEW DWELLINGS					
Purpose of Issue: PLANNING					
Drawing Status FIRST ISSUE					
Scale at A3 AS SHOWN		Drawn By JRB	Date 06/12/2017		
Checked By	Date 06/12/2017	Approved By		Date 06/12/2017	
Project No. MDM001		Drawing No. 004		Revision -	
APPROVAL ☒ INFORMATION ☐ TENDER ☐ CONTRACT ☐ CONSTRUCTION ☐					