



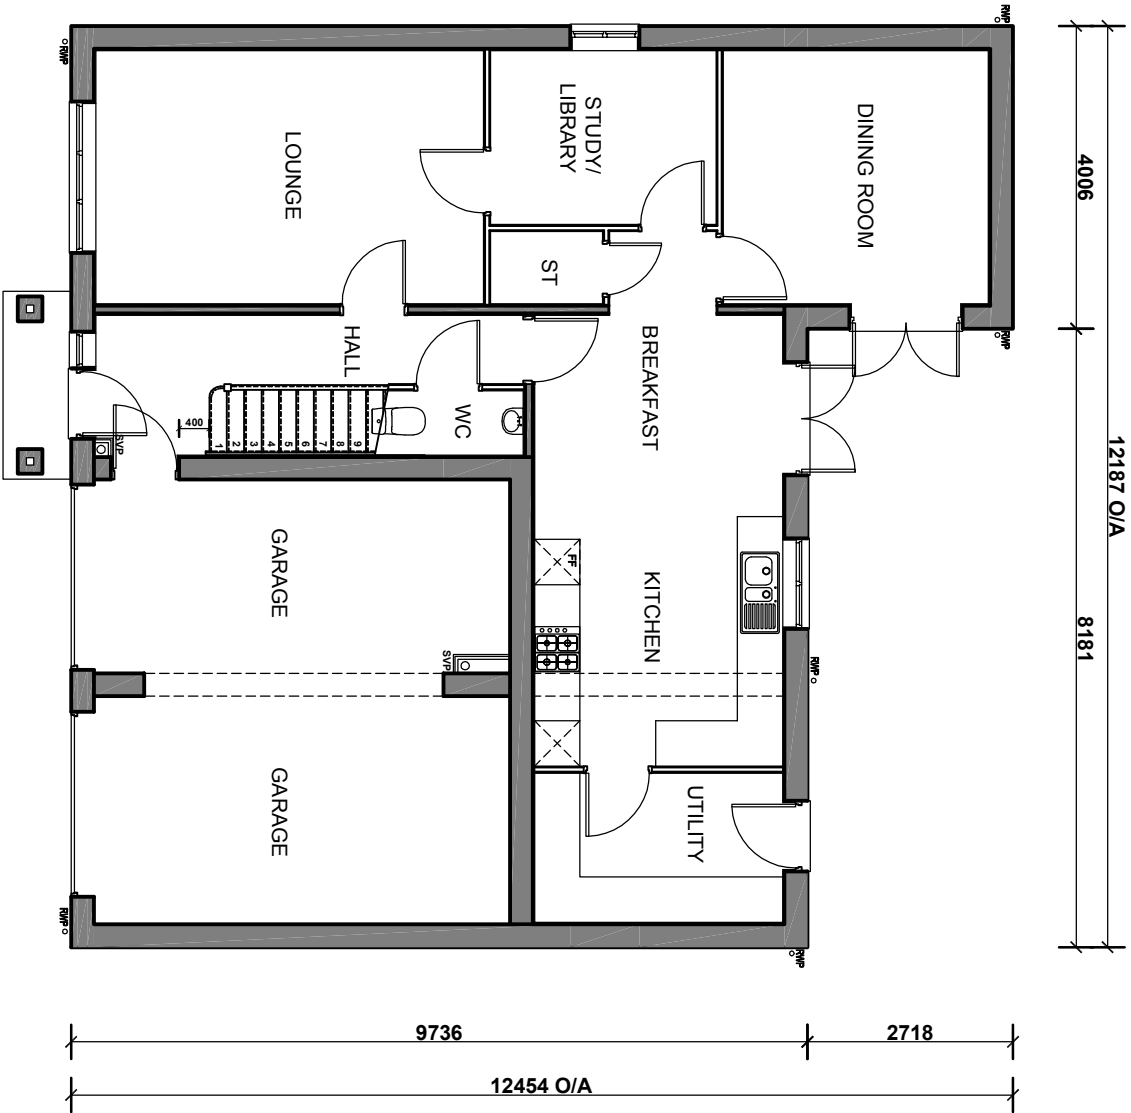

GROUND FLOOR PLAN

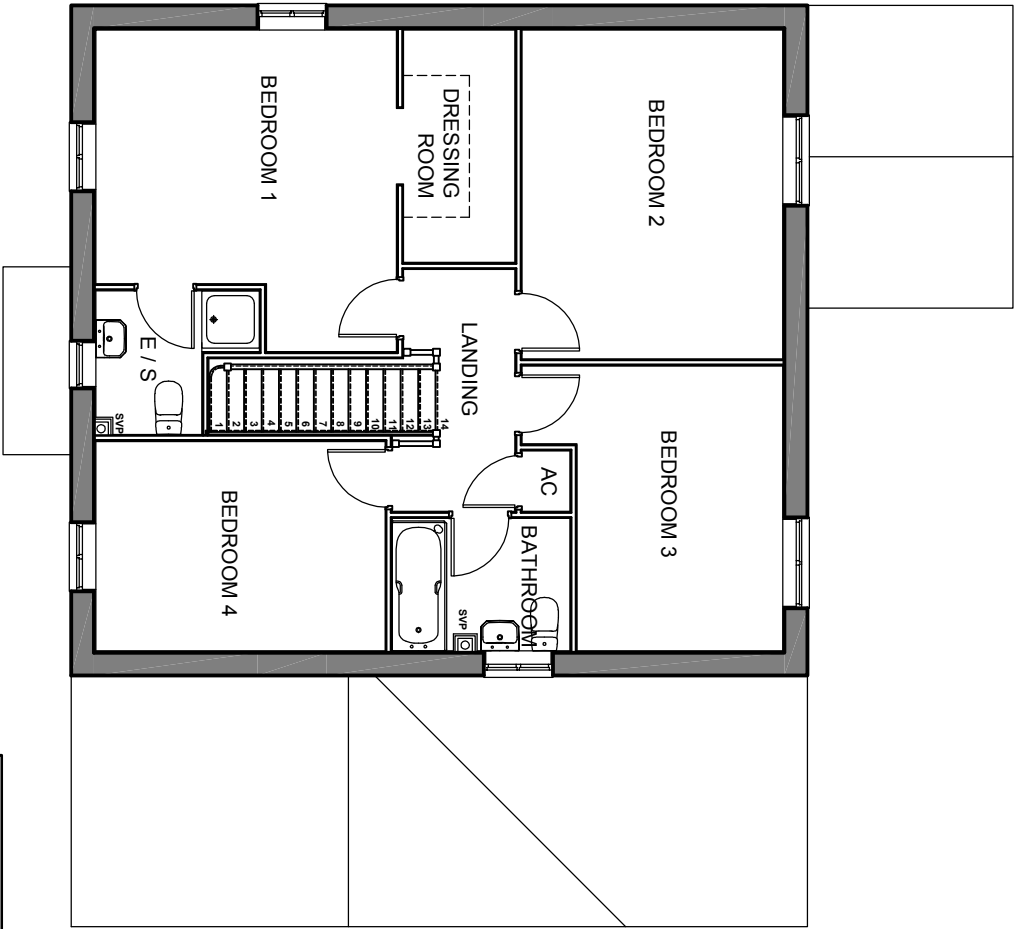

FIRST FLOOR PLAN

Rev.	Date	Details



RIPPON HOMES
 Leeming Lane South, Mansfield Woodhouse
 Nottinghamshire, NG19 9AQ
 Tel: 01623 659000 Fax: 01623 420807

PROJECT
 TITLE
 LAND AT CLAYTON LANE,
 THURNSCOE. S63 0BG

DRAWING
 TITLE
 HOUSETYPE F
 FLOOR PLANS

Scale : 1 : 100
 Ref : RH/TH/F1
 Revision : -
 Date : 07.12.2015
 Drawn By : CDAL

Carlton Design
 Architecture Ltd
 Architectural Consultants
 7 The Old Dairy Buildings, Winkburn, Nottinghamshire, NG22 8PQ.
 Tel:- 01650 650353 Facsimile:- 01650 650123
 E MAIL: carlton.design@virgin.net