


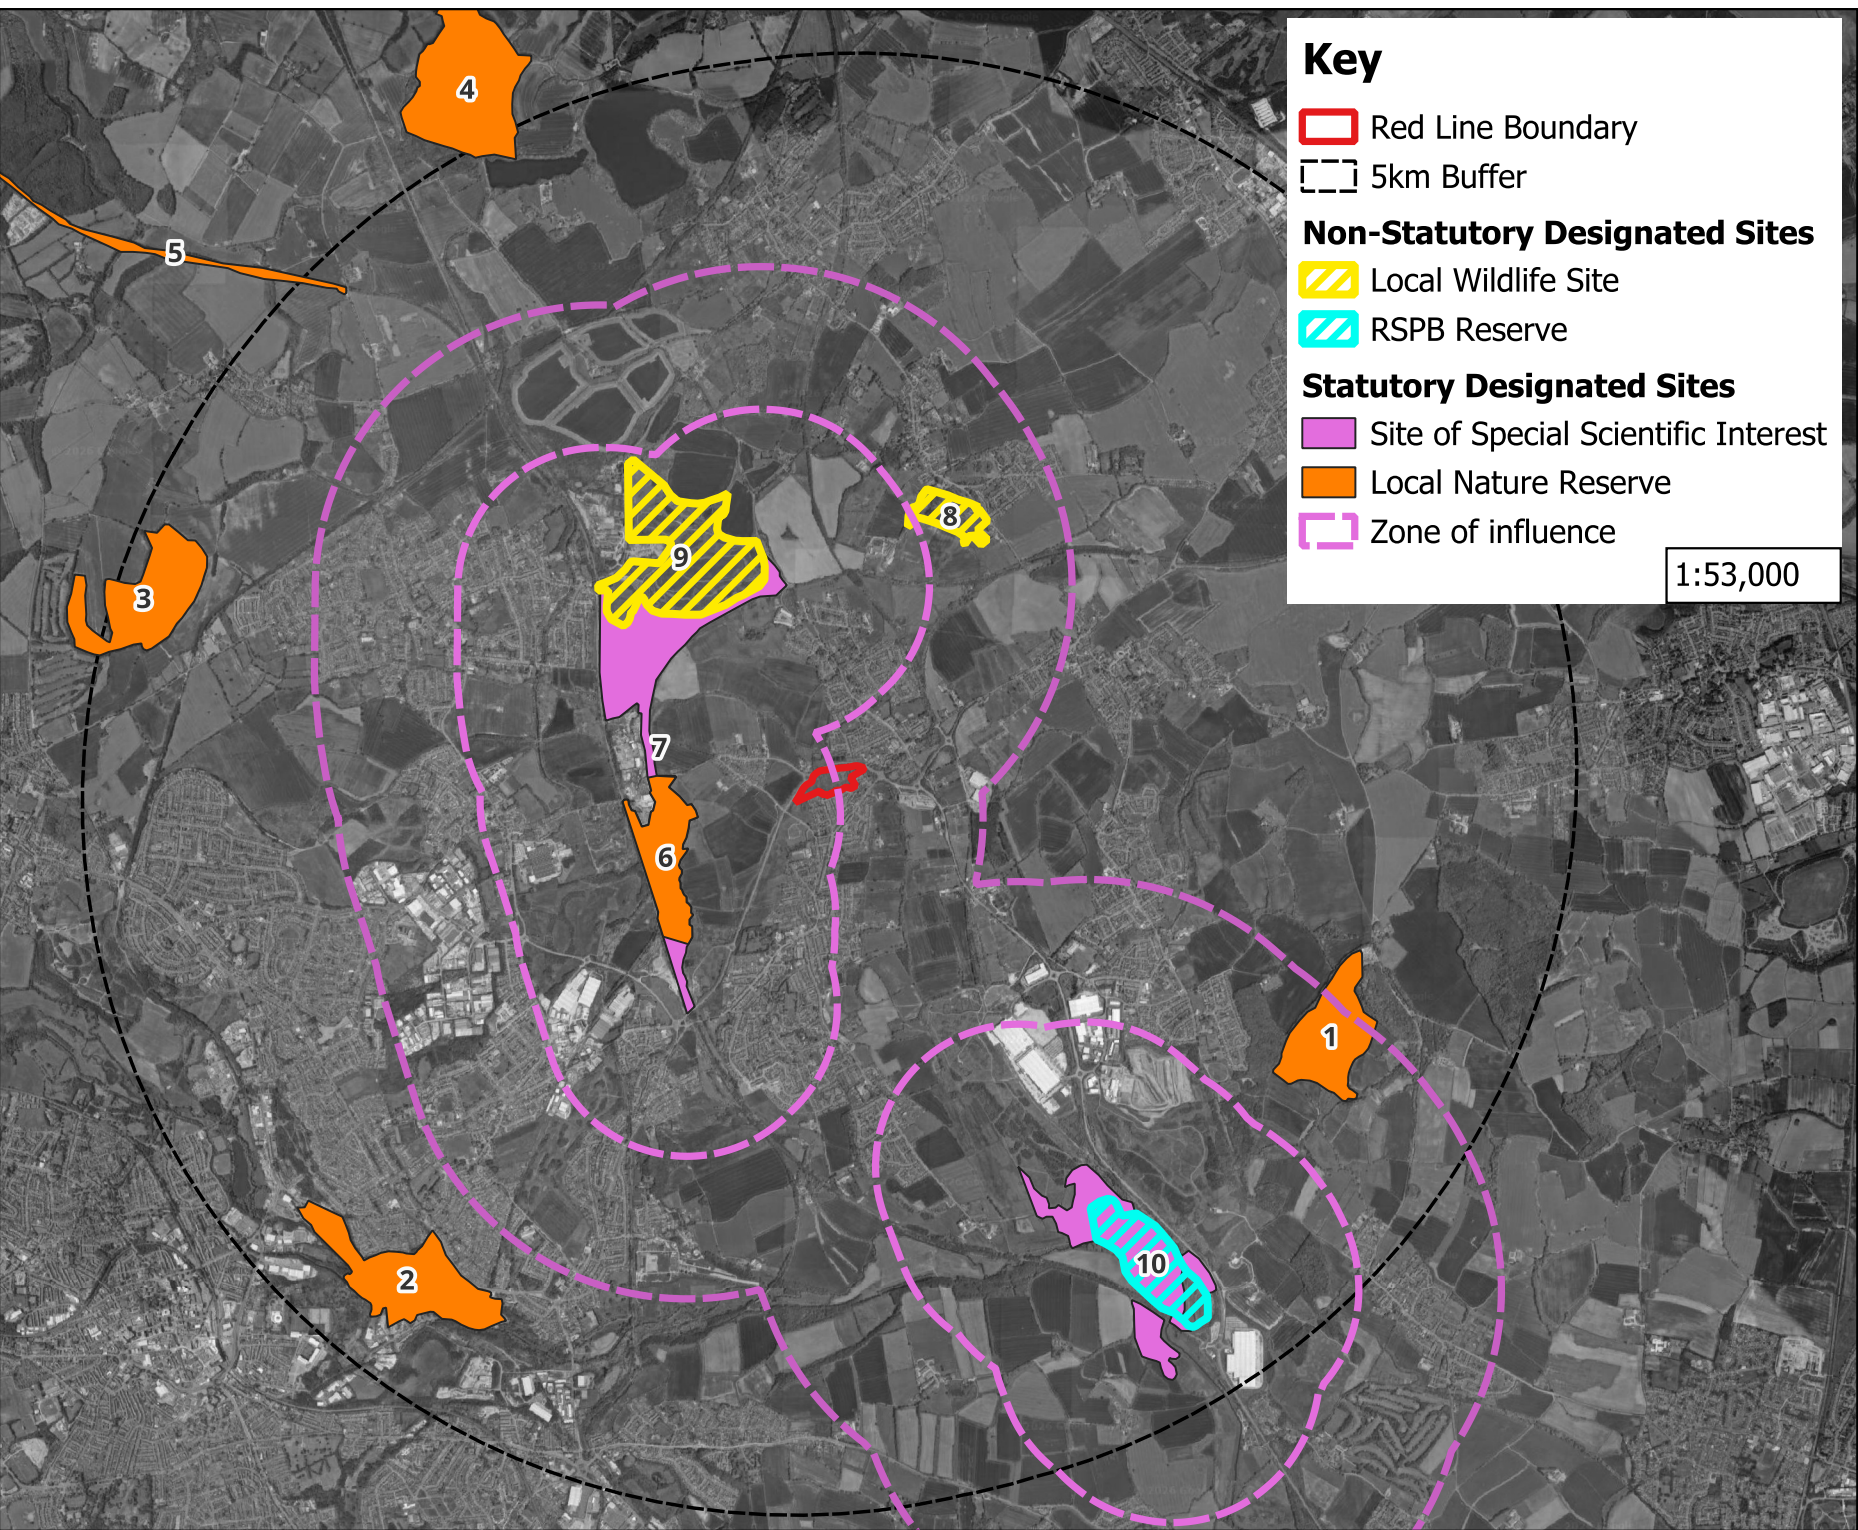

**Key**

- Red Line Boundary
- 5km Buffer

**Non-Statutory Designated Sites**

- Local Wildlife Site
- RSPB Reserve

**Statutory Designated Sites**

- Site of Special Scientific Interest
- Local Nature Reserve
- Zone of influence

1:53,000

© Encon Associates - DISCLAIMER:  
- This drawing is copyright and shall not be reproduced nor used for any other purpose without the written permission of Encon Associates - This drawing must be read in conjunction with all other related drawings and documentation - It is the contractors responsibility to ensure full compliance with the relevant Regulations - Until technical approval has been obtained from the relevant Authorities it should be understood that all drawings issued are PRELIMINARY and NOT for Construction - Should the contractor start site work prior to approval been given, it is entirely at his own risk - Do not scale from this drawing, use figured dimensions only - It is the contractors responsibility to check and verify all dimensions on site - Any discrepancies to be reported to Encon Associates immediately - All survey information is provided by the surveying company and Encon Associates cannot accept any liability for any discrepancies there in - All survey information to be verified on site by Contractor - For our Standard Terms and Conditions, please visit [www.enconassociates.co.uk/terms](http://www.enconassociates.co.uk/terms) - Alternatively, a hard copy can be posted to you

This drawing is based on:

Southgate & Sabrina Architects:  
Cudworth Parkway Housing - Proposed  
Site Plan 11.05.26

|   |                              |          |       |
|---|------------------------------|----------|-------|
| Client<br>Fenwood Estates   |                              |          |       |
| Project<br>Cudworth Parkway<br>Barnsley   |                              |          |       |
| Title<br>Designated Sites Plan   |                              |          |       |
| Drawing Status<br>FOR PLANNING APPROVAL   |                              |          |       |
| Drawn   | DF                           | Checked  | MB/AW |
| Date   | 11.05.26                     | Scale    | -     |
| <div><div></div><div>10 Chapel Lane<br/>Nottingham<br/>NG5 7DR</div></div> <div><div> 0151 987 55 95</div><div> <a href="mailto:enquiries@enconassociates.com">enquiries@enconassociates.com</a></div><div> <a href="http://www.enconassociates.com">www.enconassociates.com</a></div></div> <div>Environmental Consultants to the Construction Industry</div> <div>- BRE/AM - Code for Sustainable Home Assessors - Landscape Architecture - Transportation - Life Cycle Costing - Energy Assessment - SAP - EPC - SBEM - Daylight Calculations</div> |                              |          |       |
| Job Number<br>A7039   | Drawing Number<br>Appendix 1 | Rev<br>- |       |

| Label Number | Category | Site Name              |
|--------------|----------|------------------------|
| 1            | LNR      | West Haigh Wood        |
| 2            | LNR      | Derne Valley Park      |
| 3            | LNR      | Notton Wood            |
| 4            | LNR      | Haw Park Wood          |
| 5            | LNR      | Chevet Branch Line     |
| 6            | LNR      | Carlton marsh          |
| 7            | SSSI     | Dearne Valley Wetlands |
| 8            | LWS      | South Hiendley Common  |
| 9            | LWS      | Rabbit Ings            |
| 10           | RSPB     | Dearne Valley          |