


LEGEND:

MJ = MOVEMENT JOINT TO ARTIFICIAL STONEWORK:  
10mm wide movement joint (where shown), filled with  
Hemp or Fibreboard filler, and finished with flexible sealant  
min' 10mm deep (colour to match stonework).

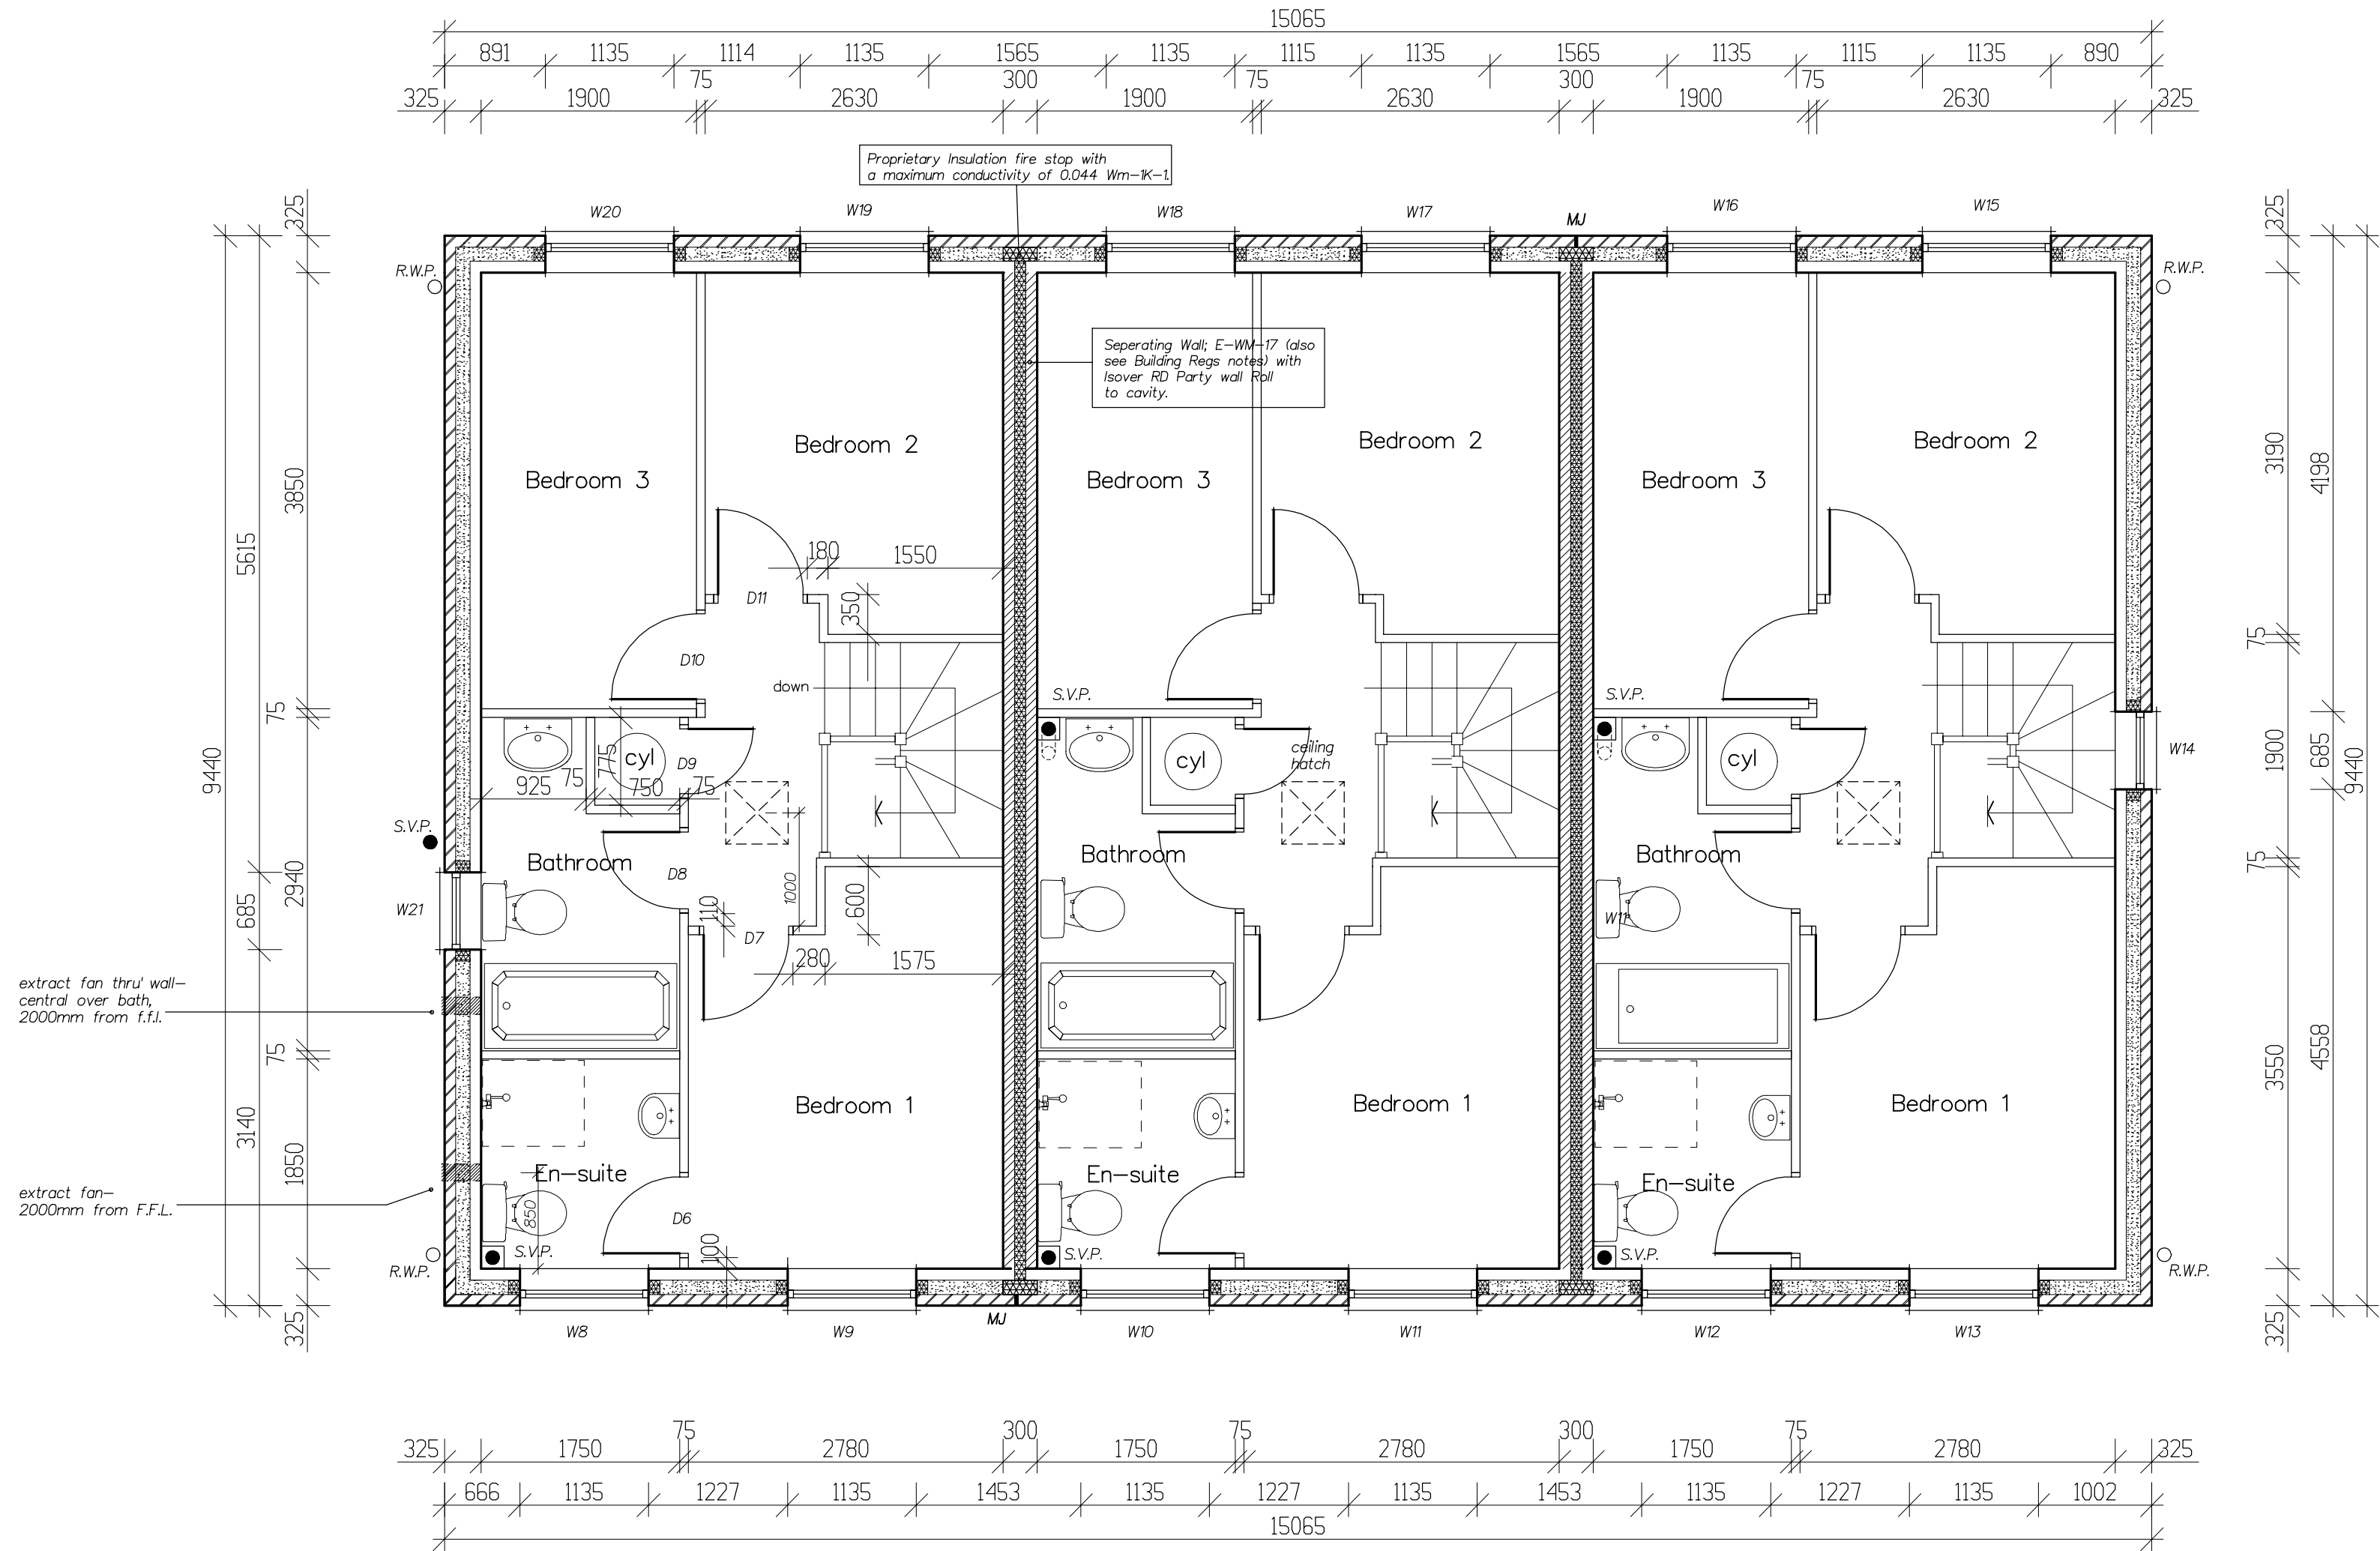

REV C: 08/07/20: PORCHS REMOVED.  
REV B: 20/12/19: GENERAL AMENDMENTS.  
REV A: 06/12/19: GENERAL AMENDMENTS.

*Arncliffe*

ARNCLIFFE HOMES LIMITED  
Arncliffe House, Bramley Grange,  
Thorner, Leeds LS14 3DW.  
Tel: 0113 237 5900 Fax: 0113 265 4458

Proposed Residential Development

HALIFAX ROAD,  
THURGOLAND.

MULBERRY (882)

FIRST FLOOR PLAN

SCALE 1:50

DATE 27/09/2019 DRAWN IanDi

DRG. No. 292/MB/2 REV. C.