




SIDE ELEVATION

u/s of meter cabinets = 900 mm
from finished ground level.



REAR ELEVATION

300x150 art-stone pad for fixing
of external light - u/s of pad to
be 1650 mm above D.P.C. level -
pad to be 300 mm from door jamb.

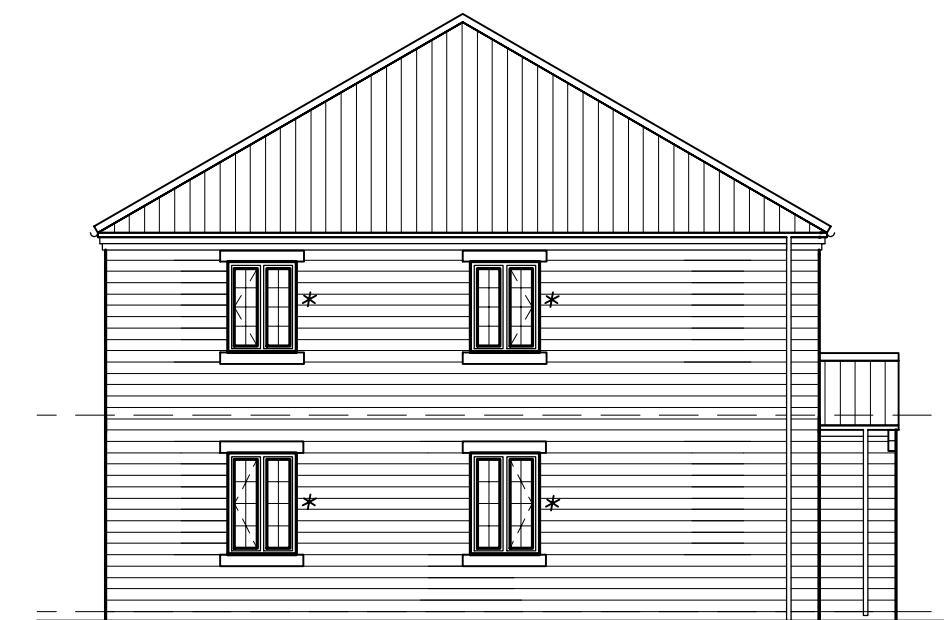

SIDE ELEVATION

* NOTE:
THESE WINDOWS TO
PLOTS 1 & 9 ONLY.



FRONT ELEVATION

NOTE:
PLOTS: 1, 13 & 14 = AS.
PLOT: 9 = HANDED.

SEE 'TRAY DETAILS' DRAWING -
292/WN/TD - FOR STEPPED CAVITY
TRAYS/FLASHING DETAILS.

REV C: 30/01/20: WINDOW NOTE AMENDED TO
INCLUDE PLOT 9.
REV B: 20/12/19: GENERAL AMENDMENTS.
REV A: 12/11/19: AMENDED TO SUIT GENERAL
OFFICE COMMENTS.

Arncliffe

ARNCLIFFE HOMES LIMITED
Arncliffe House, Bramley Grange,
Thorner, Leeds LS14 3DW.
Tel: 0113 237 5900 Fax: 0113 265 4458

**Proposed Residential
Development**

HALIFAX ROAD,
THURGOLAND.

WENTWORTH (1451)

ELEVATIONS

SCALE 1:50/1:100 @ A2

DATE 16/12/2019 DRAWN IanDi

DRG. No. 292/WN/3 REV. C.