


Drawing No.	Rev No.
MMP001 -005	B

DO NOT SCALE: Contractor to check all dimensions and report any omissions or errors

NOTES

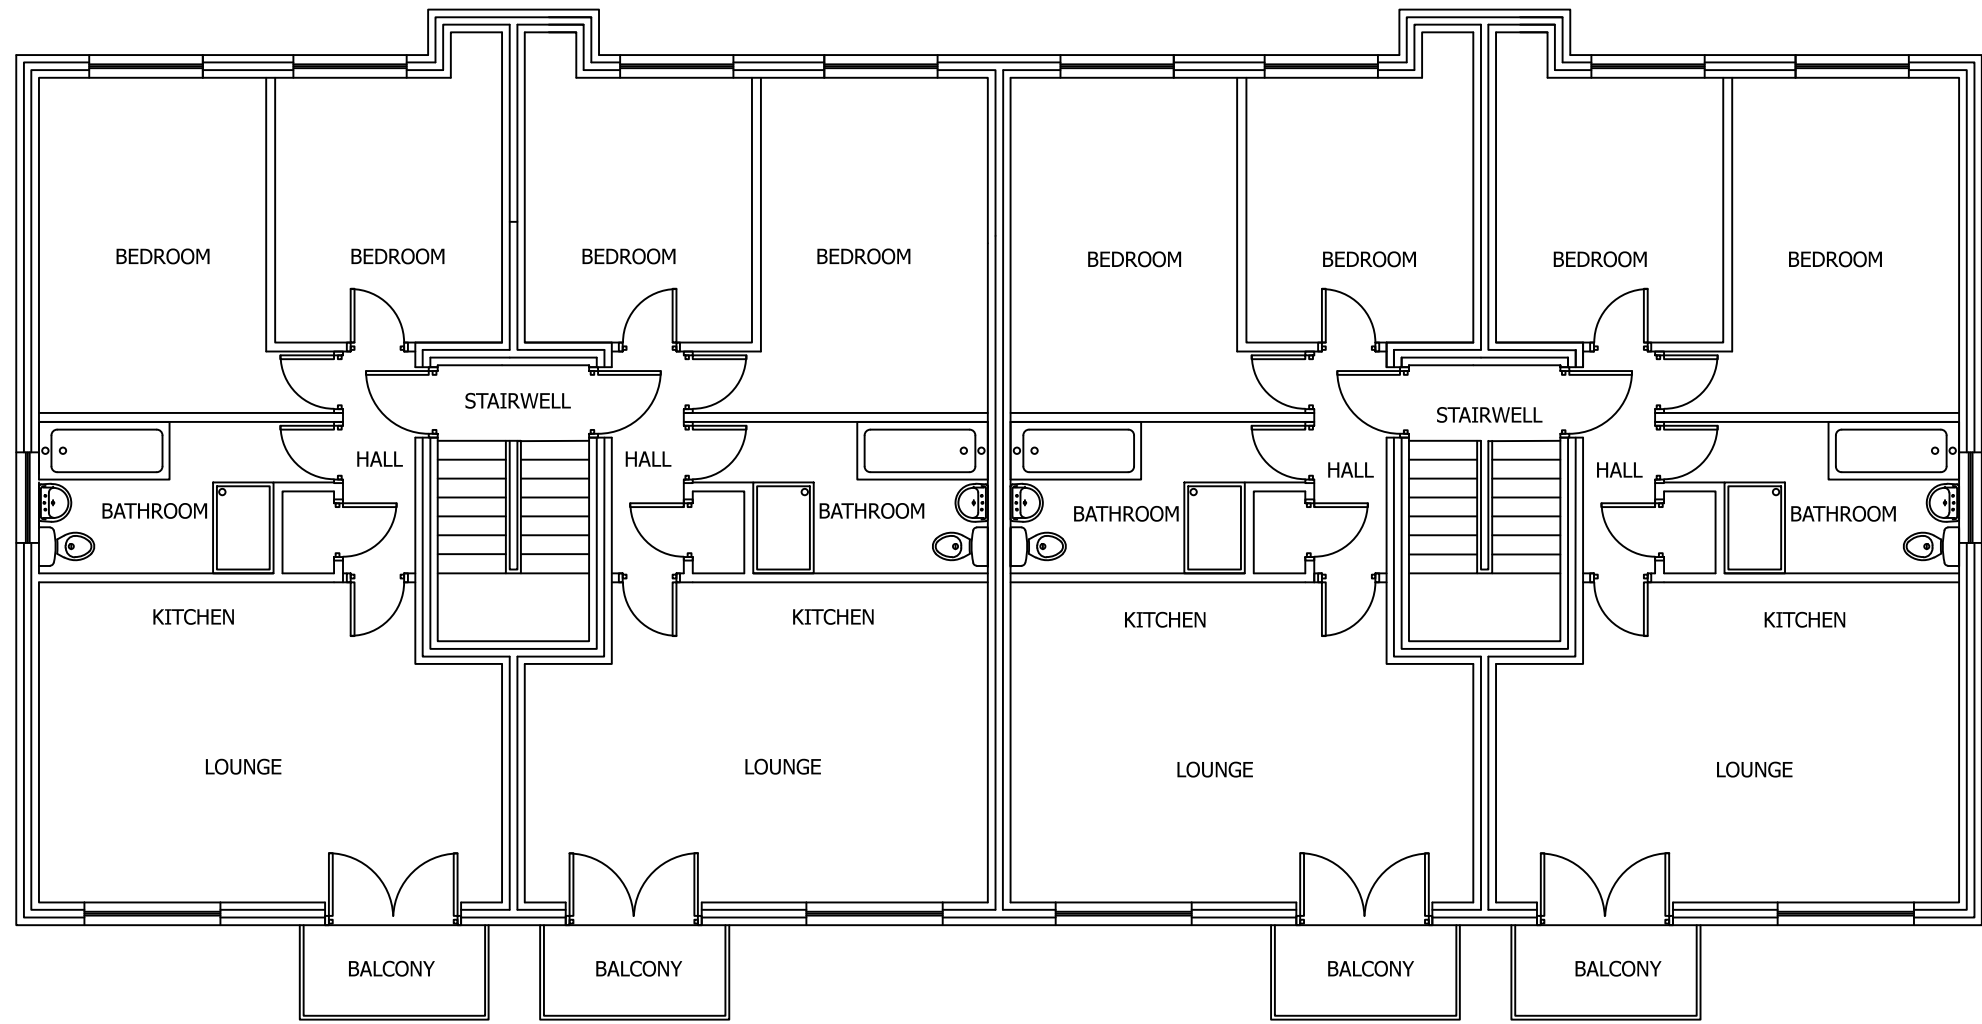

PROPOSED FIRST FLOOR PLAN
SCALE 1:50 AT A3

B	Redesigned	JRB			02/08/16
A	Redesigned	JRB			09/06/16
Rev	Description	By	Chk	App	Date

JRB DESIGNS Ltd
1 Saville Road
Cudworth
Barnsley
S72 8LT
Tel: 01226 383542
Fax: 01226 380078
Mob: 07970 541192
Email: john@jrbdesigns.co.uk

This drawing is copyright. © jrbdesigns Ltd.

Client
MR. M PATTISON

Drawing Title
PROPOSED PLAN FF

Address
**WEST STREET
ROYSTON
BARNSELY**

Project Title:
**RESIDENTIAL DEVELOPMENT OF
12 APARTMENTS**

Purpose of Issue:
PLANNING

Drawing Status
FIRST ISSUE

Scale at A3 AS SHOWN	Drawn By JRB	Date 18/12/2015
Checked By	Date 18/12/2015	Approved By Date 18/12/2015
Project No. MMP001	Drawing No. 005	Revision B

APPROVAL ☒ INFORMATION ☐ TENDER ☐ CONTRACT ☐ CONSTRUCTION ☐