




ELEVATIONS 1:100

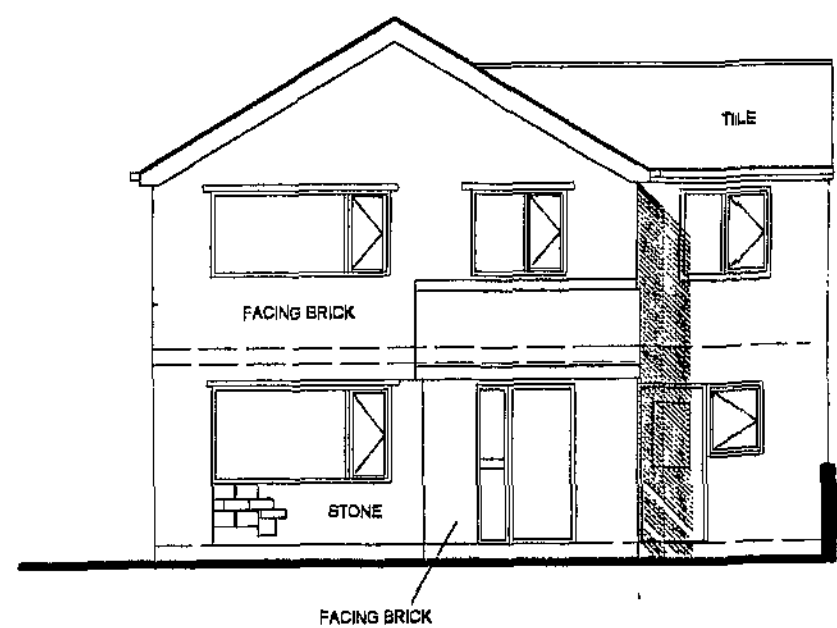


FRONT

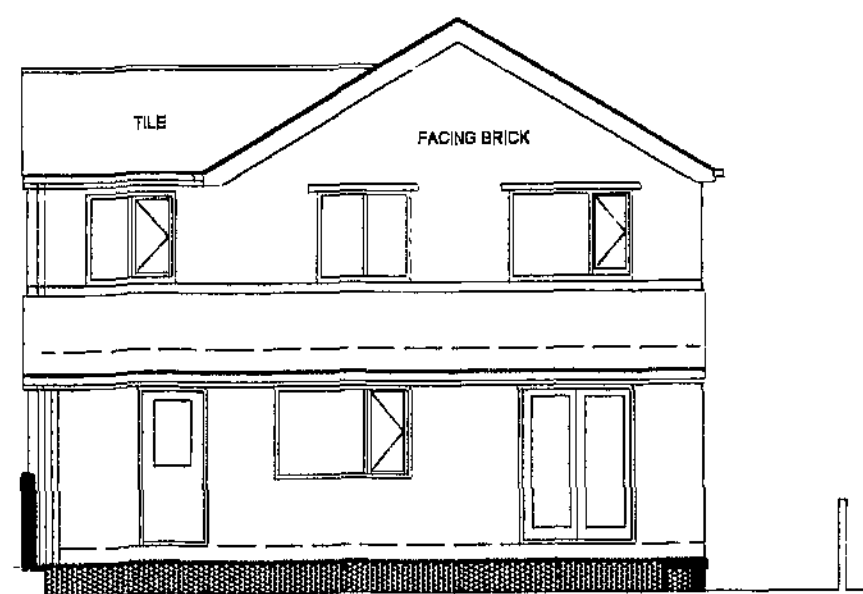


REAR

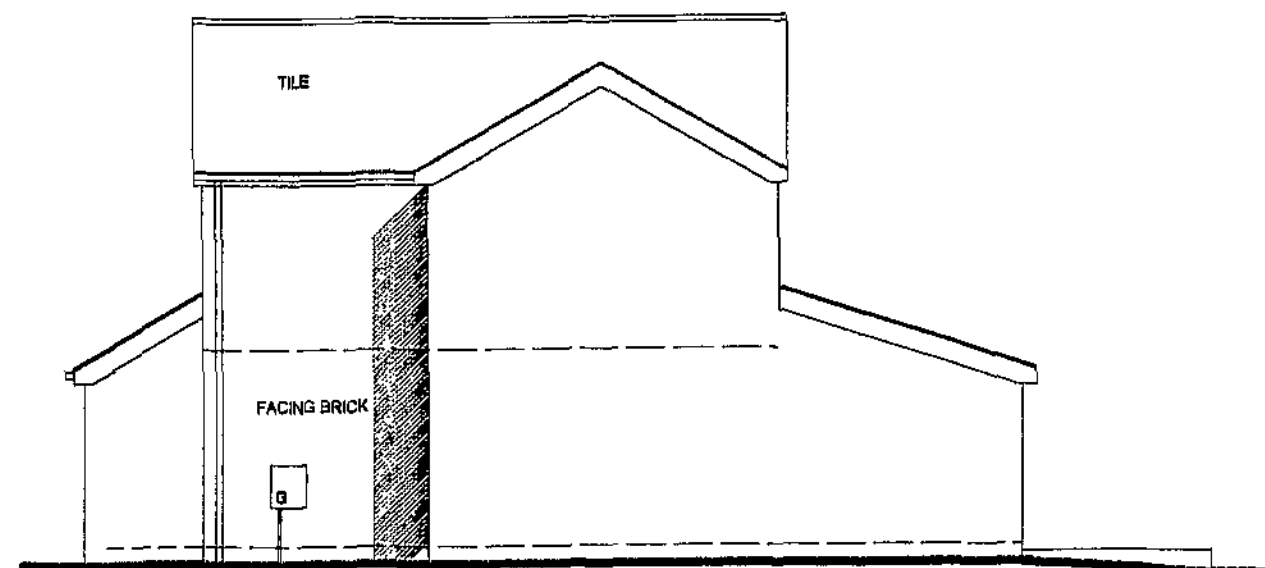

SIDE

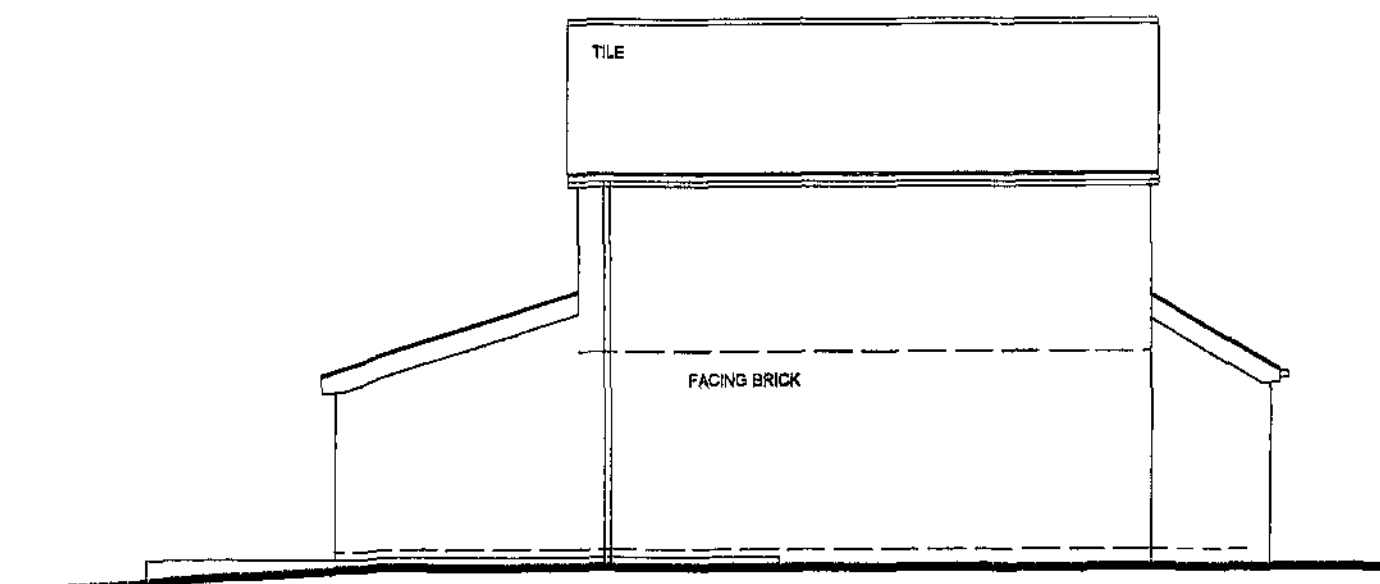


SIDE

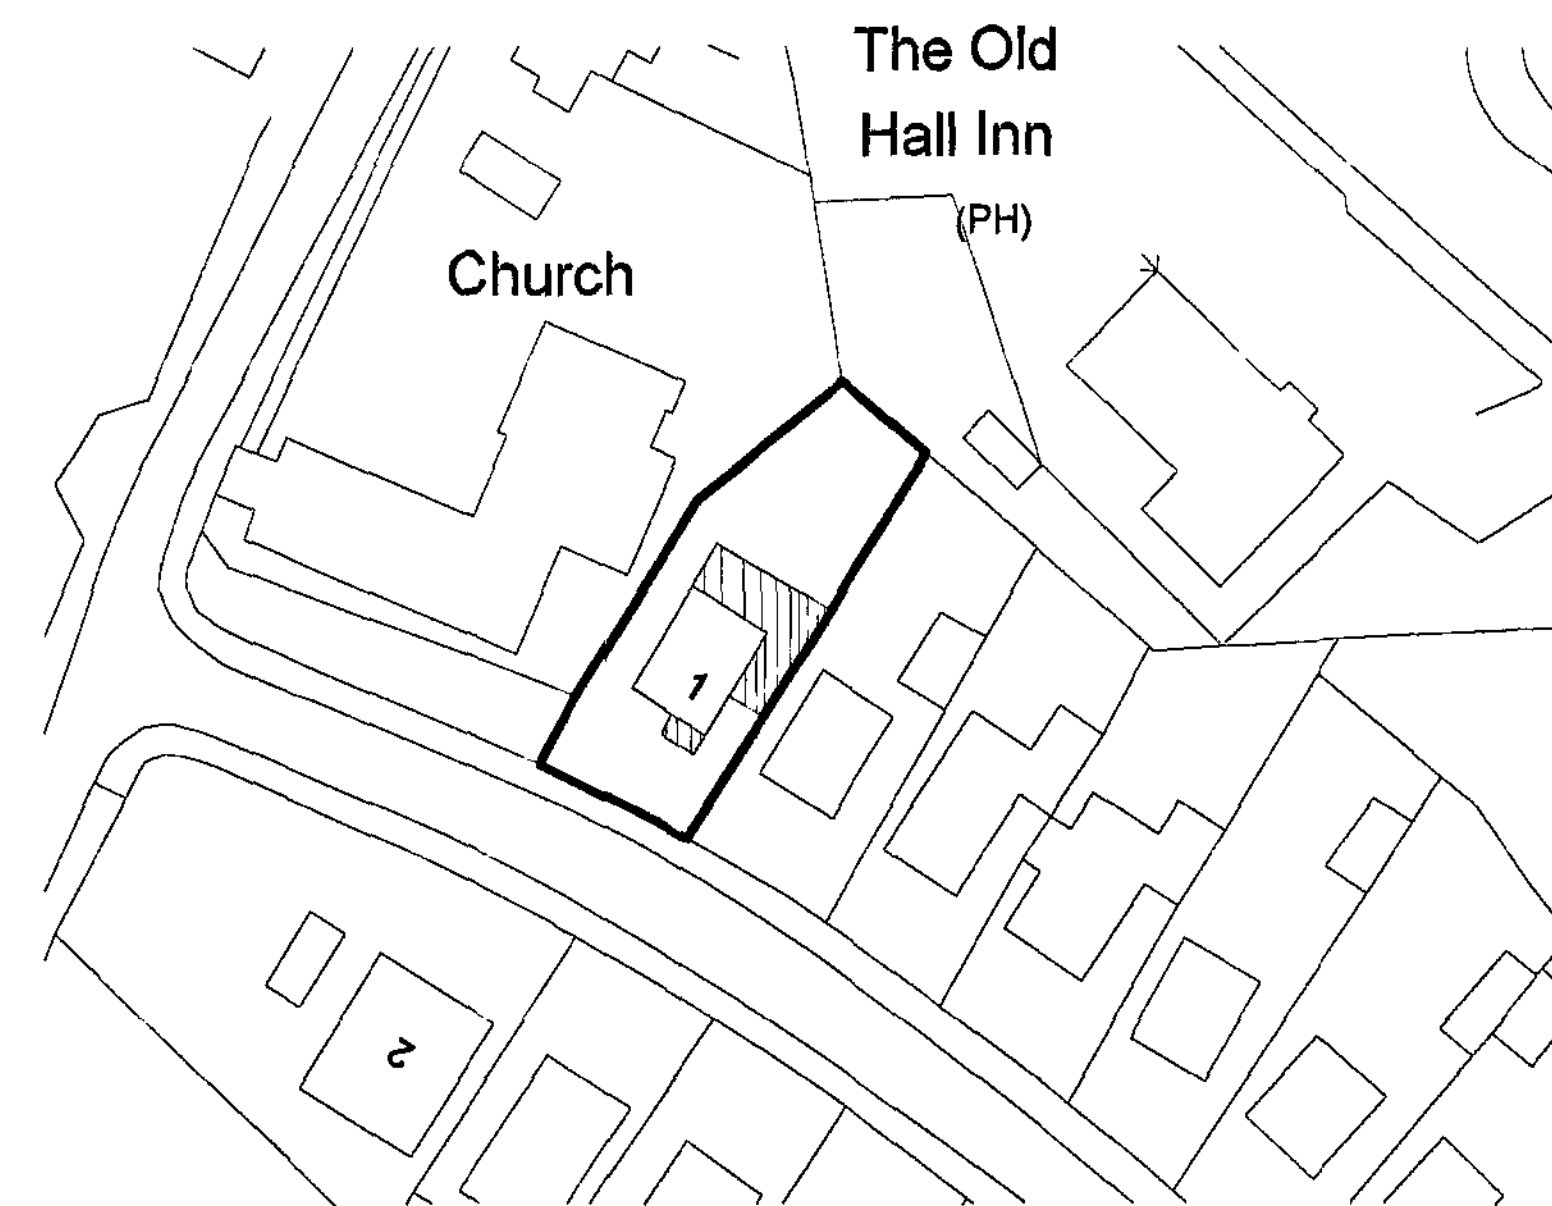


Ordnance Survey (c) Crown Copyright 2011. All rights reserved. Licence number 100020449

SITE PLAN 1:500

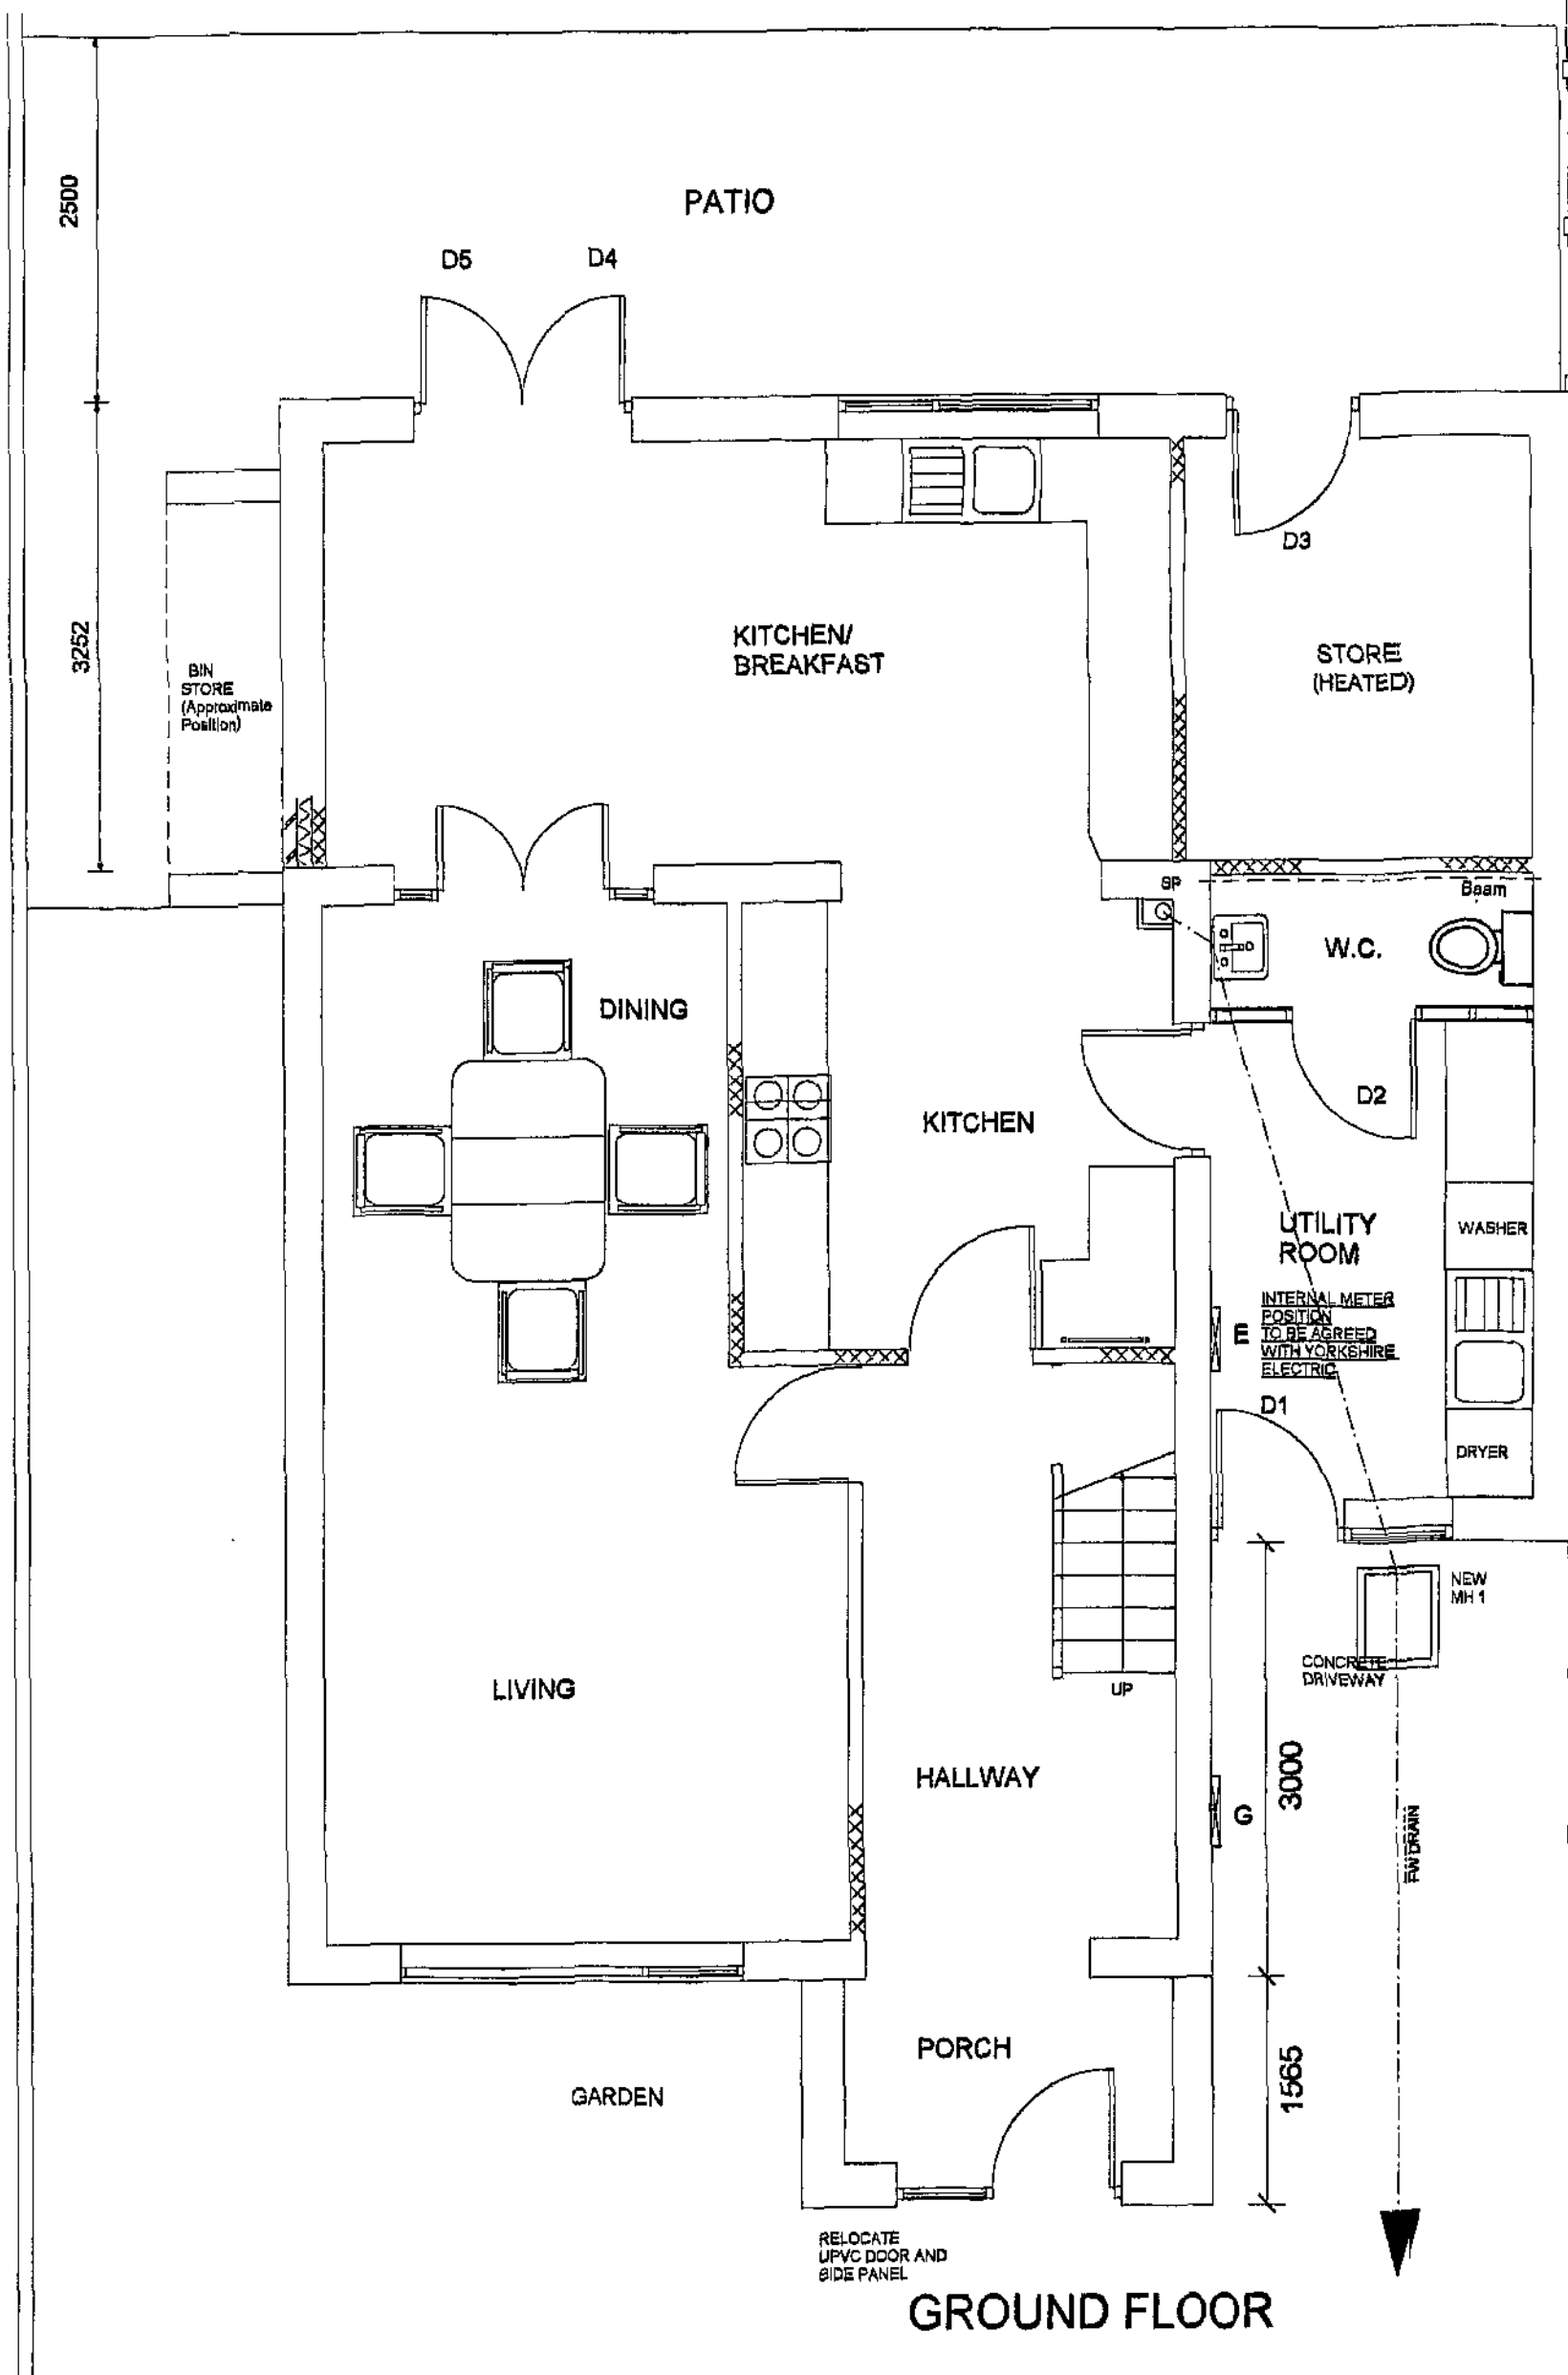

GROUND FLOOR

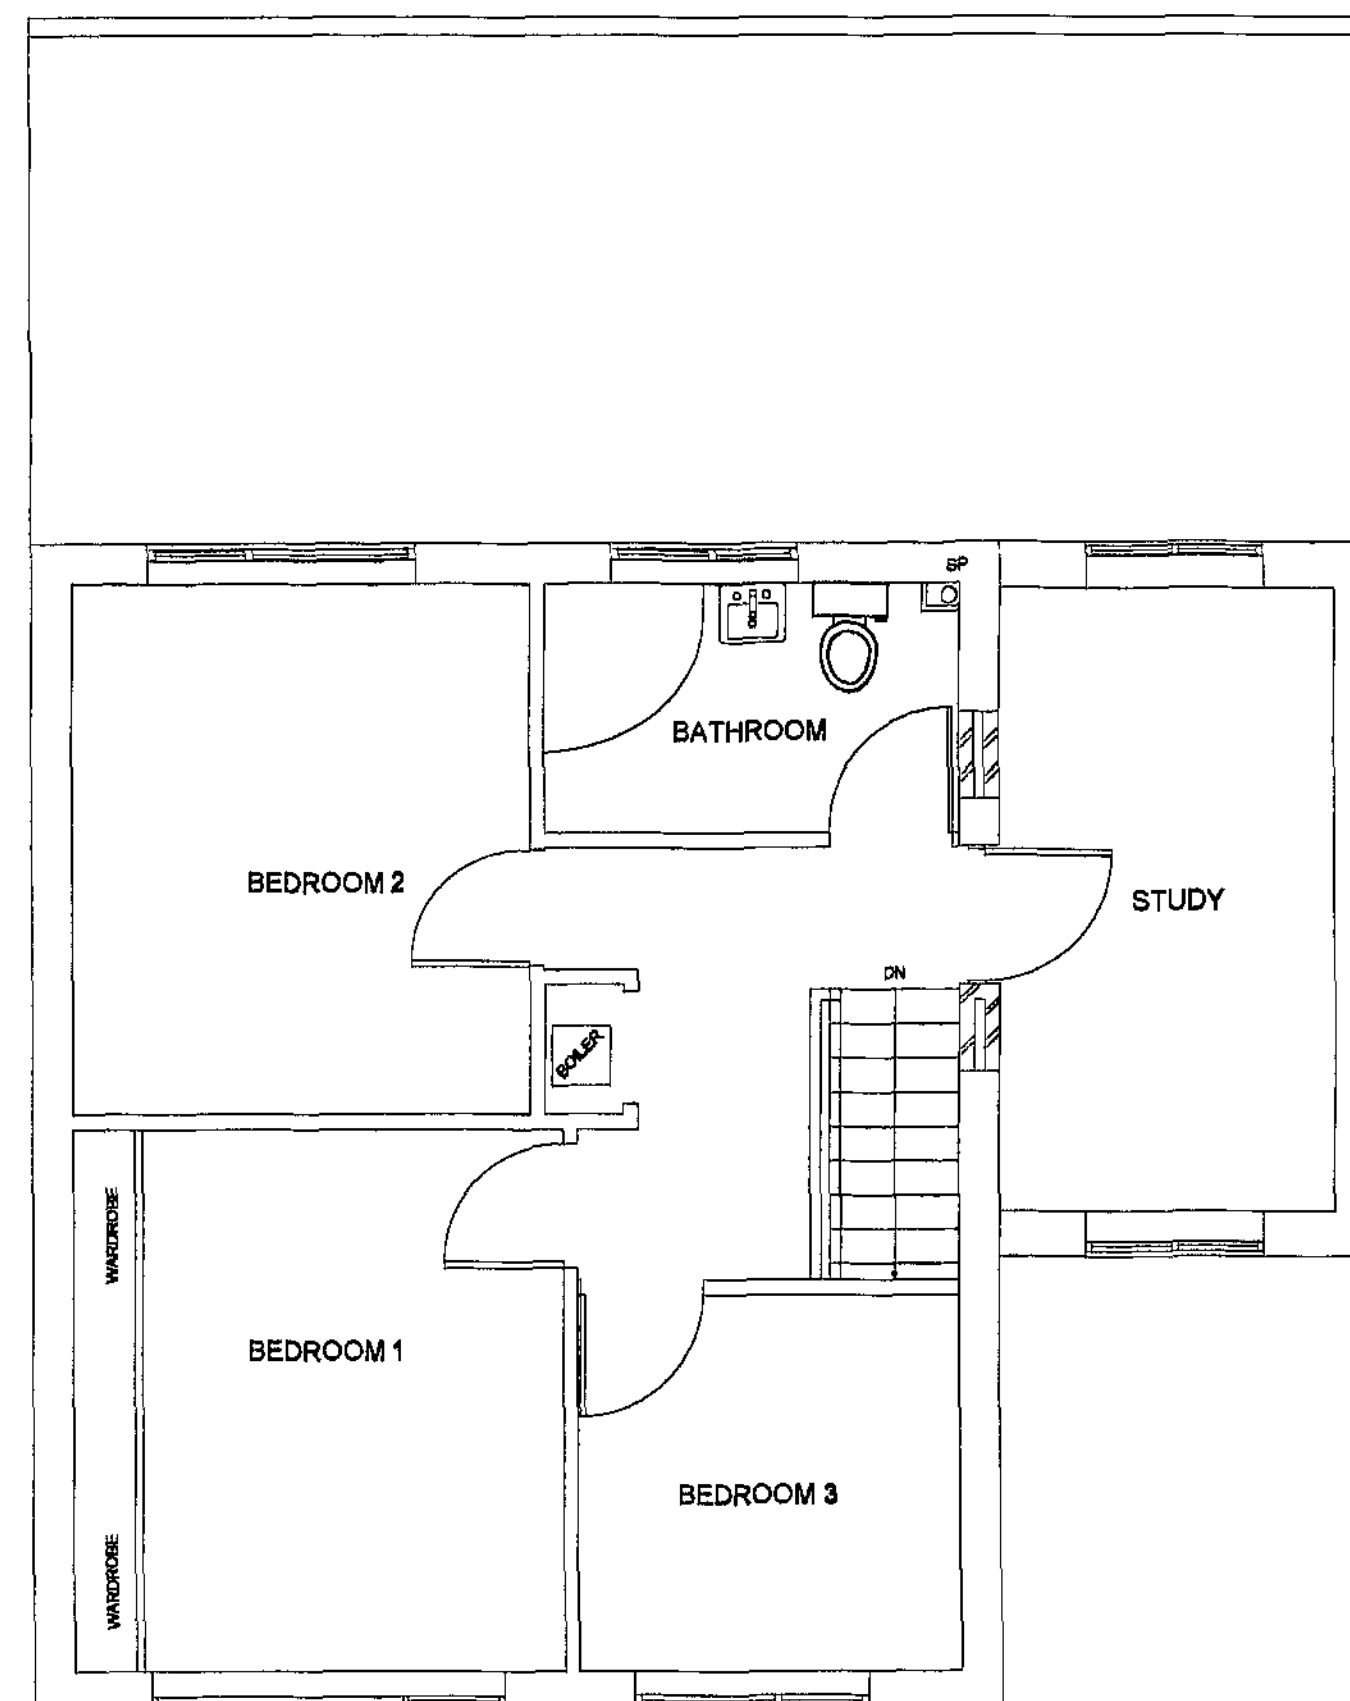

FIRST FLOOR

NOTES



notes
no dimensions to be scaled from this drawing which is the property of the company. It is not to be used or disclosed in any way except as authorised by the company. The client is responsible for providing architect with correct site boundary/ownership definitions and any covenants or easements relating to the site. architect will assume site boundaries as clearly defined, unless otherwise informed by client. no work to be carried out without planning permission until a building regulations application has been submitted. any work carried out before building regulations approval has been granted will be strictly at clients own risk. any building works within five of a neighbouring home's foundations may require you to notify the owner of that property of your intentions at least one month before you start work. work to an existing party wall requires you to give at least two months notice of your intentions. if consent to carry out work cannot be reached procedures dealing with an dispute should be followed (the party wall act 1996). Client to provide Architect with any available existing survey reports

IT IS THE RESPONSIBILITY OF THE CONTRACTOR TO NOTIFY THE ARCHITECT OF ANY DISCREPANCIES ON THE DRAWING PRIOR TO CONSTRUCTION.
ALL DIMENSIONS TO BE CHECKED ON SITE IF IN DOUBT ASK

revisions
A/B 19.5.11



title: PLANS AND ELEVATIONS (PROPOSED)

project: SIDE/REAR EXTENSIONS
AND FRONT PORCH 1 RODES AVENUE
GREAT HOUGHTON ST2 0BA
for: Mr & Mrs Lacey
scale 1:50/100 at A1/ 1:100/200 at A3
Job no: 11/955678
drawing no: 02B


Andrew Bailey Architect
Oldbury House
42 Louth Road
Worcester
T: 01223 762590
E: ABA@ARCHITECTS@BTCONNECT.COM
W: WWW.AKBARCHITECTS.COM

akb

ELEVATIONS 1:100

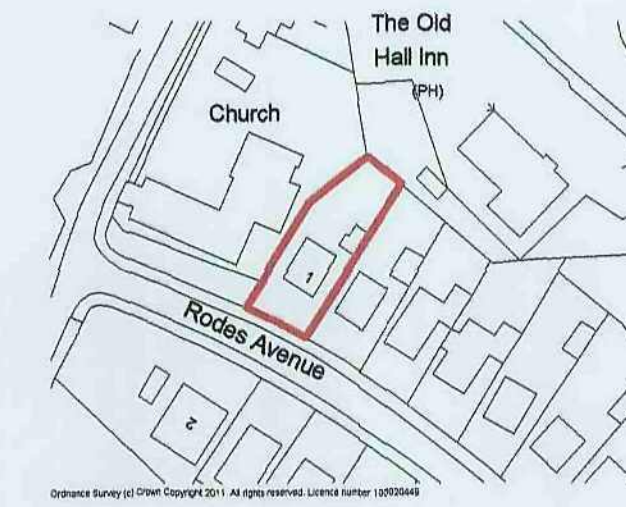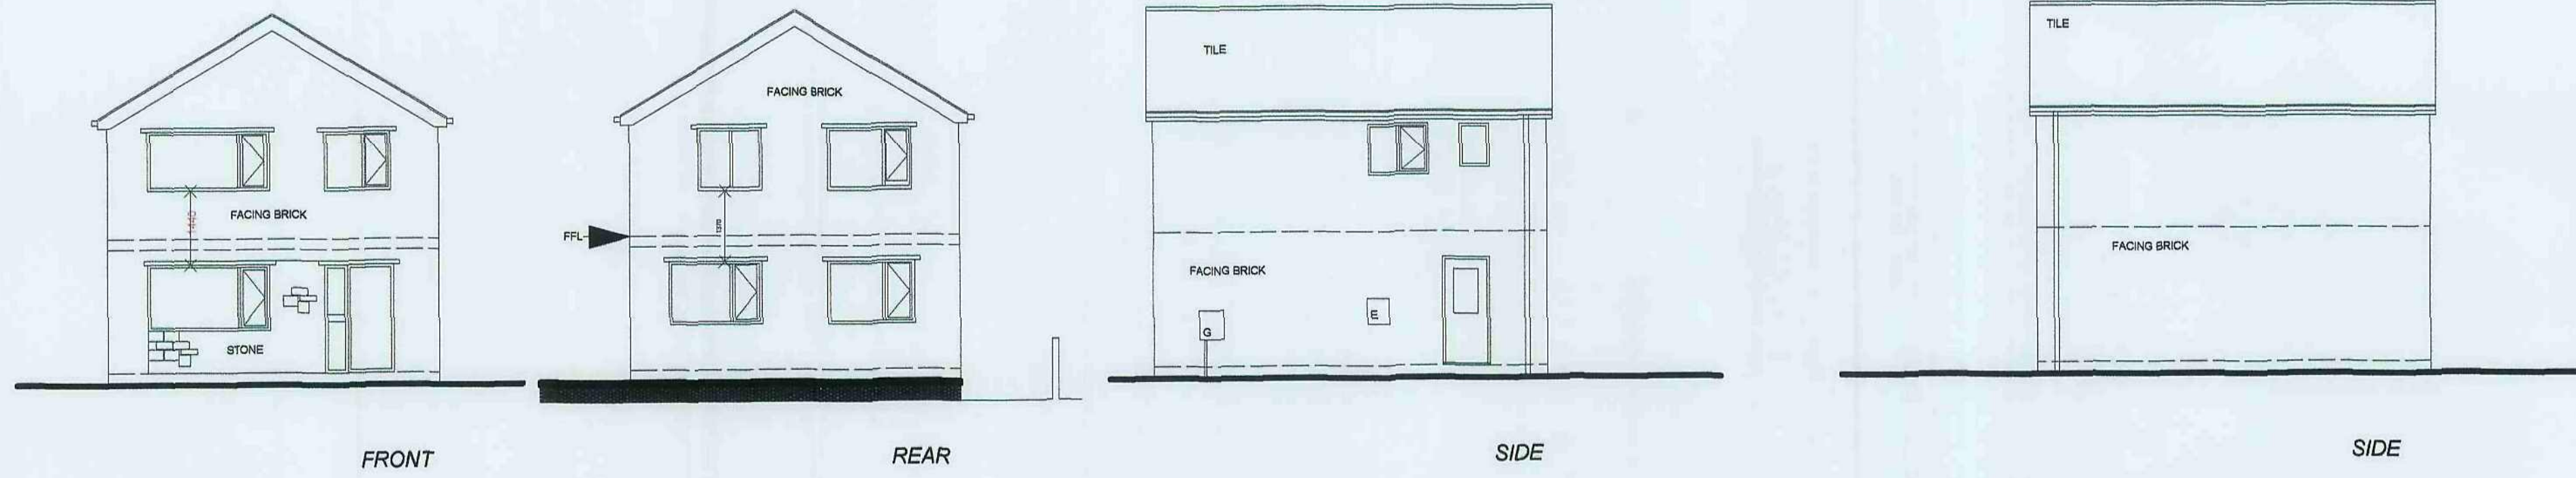

NOTES

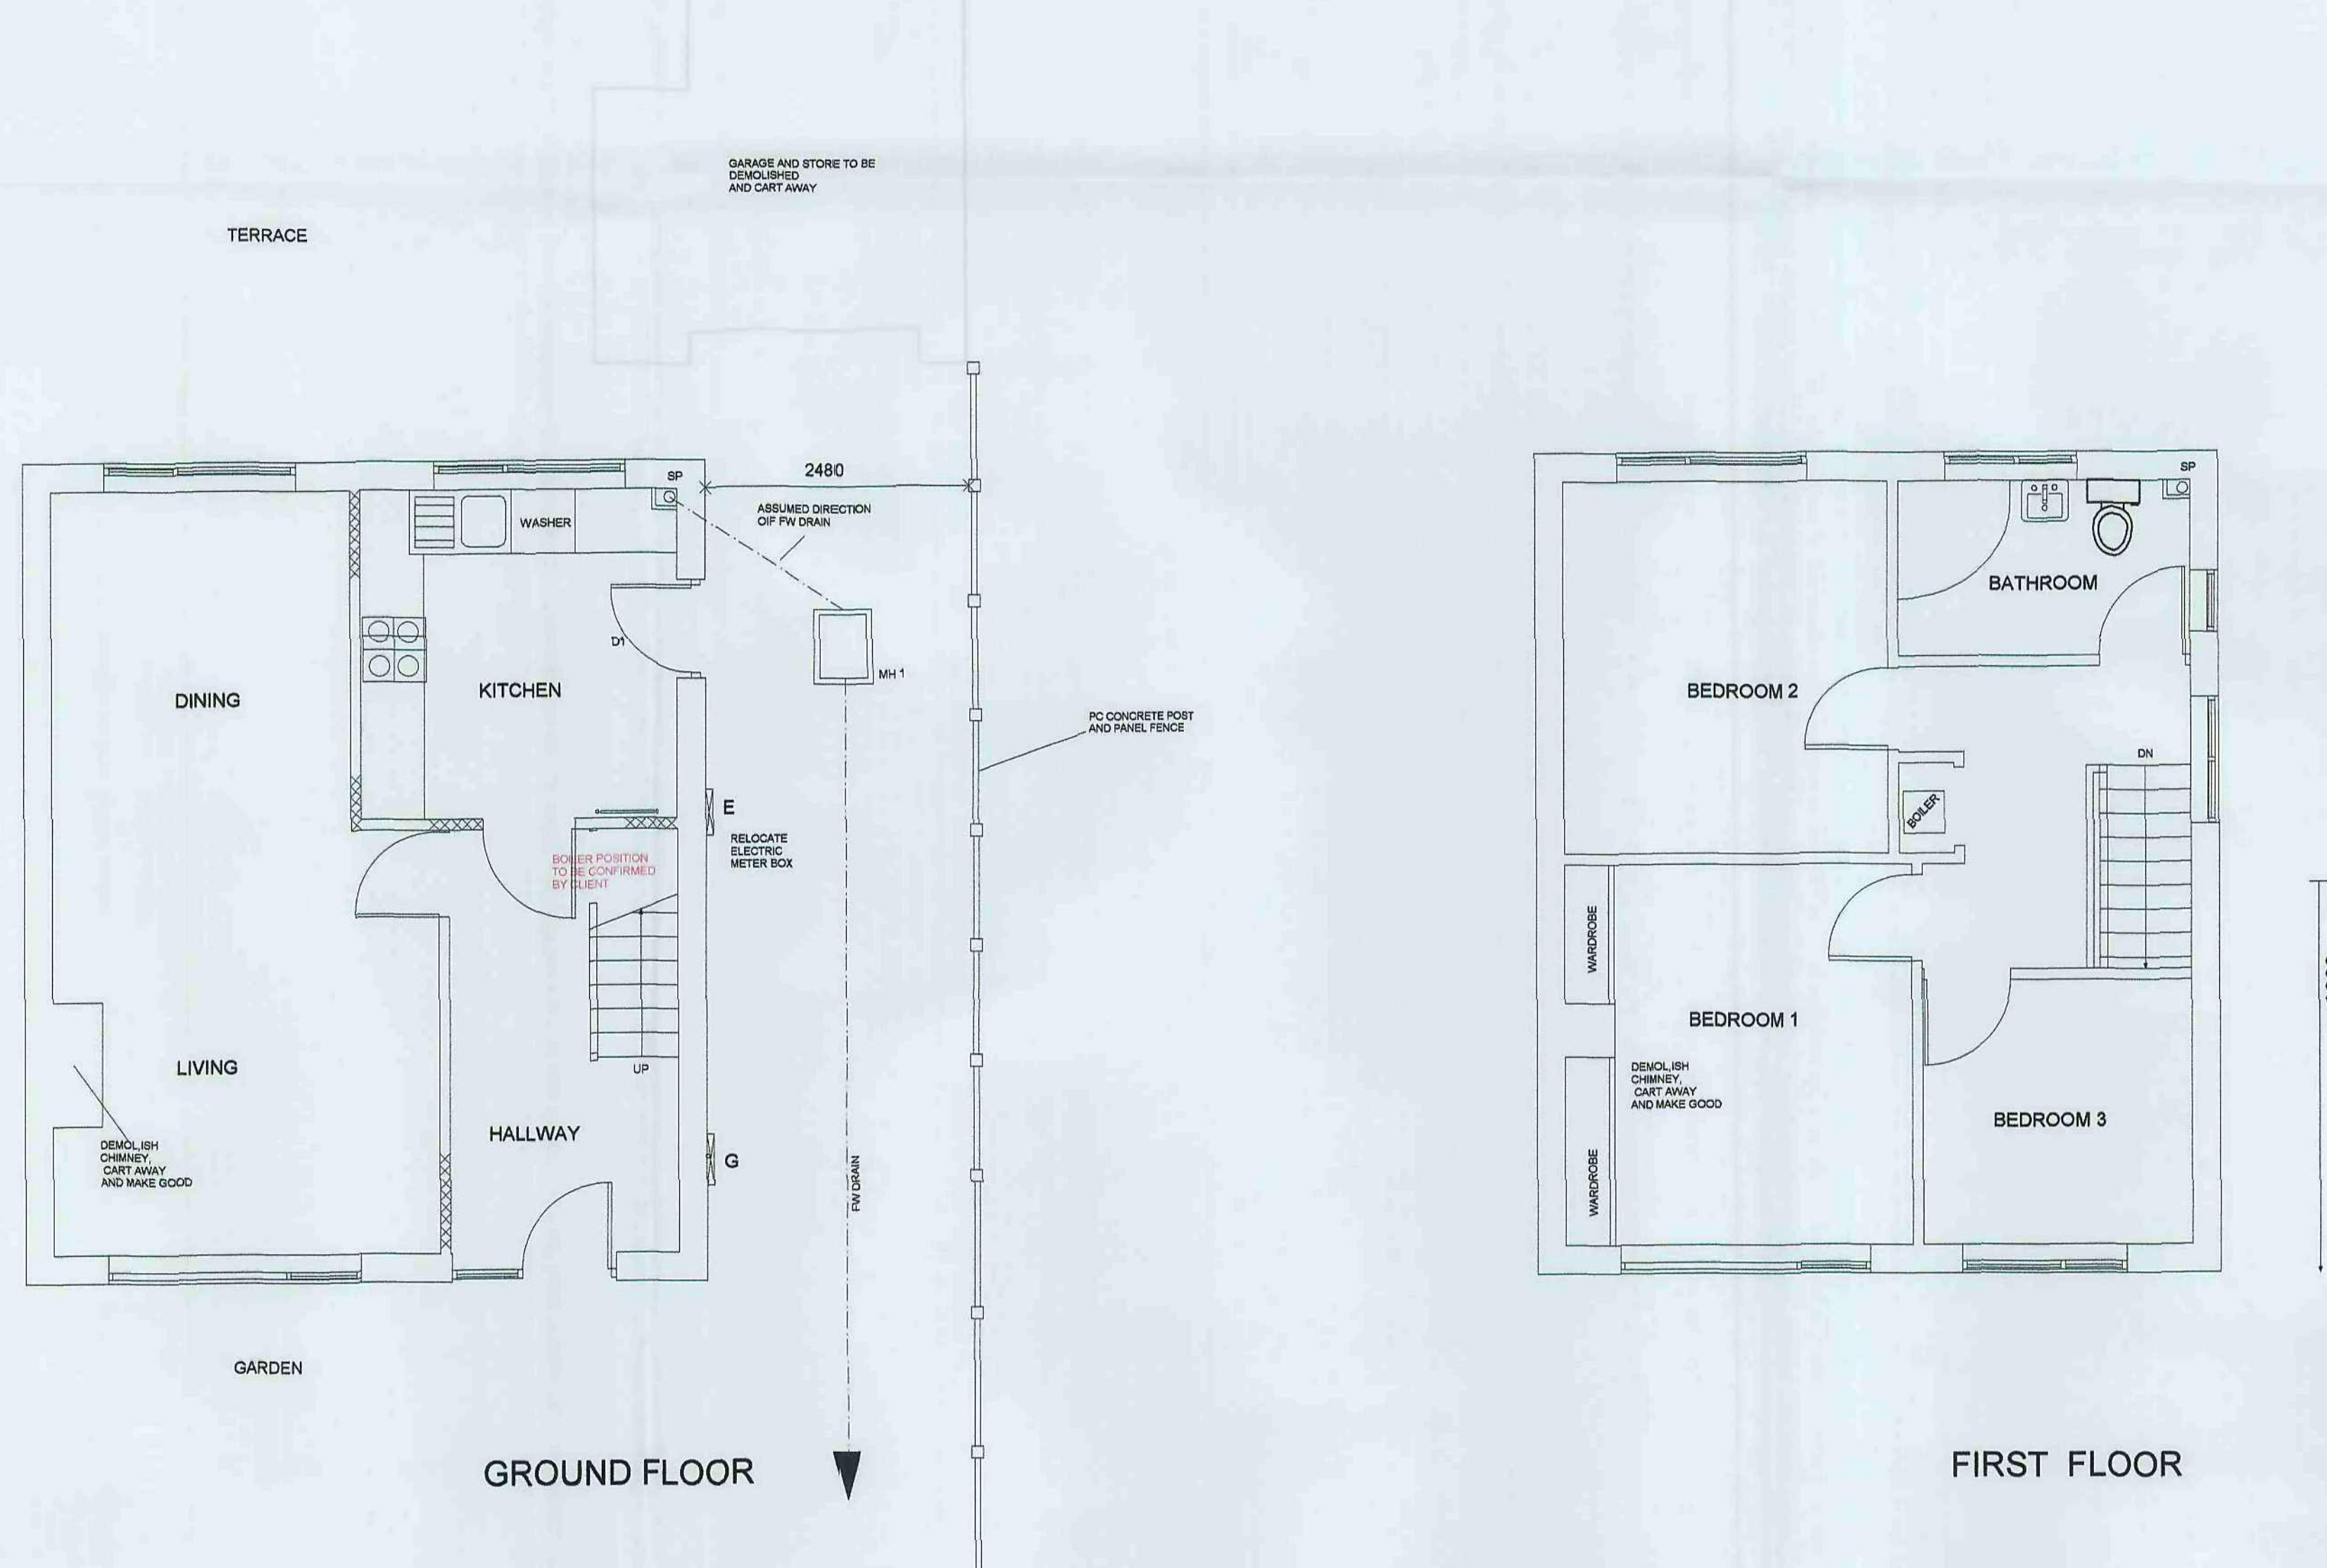

no dimensions to be scaled from this drawing which is the property of the company, it is not to be used or disclosed in any way except as authorized by the company. The client is responsible for providing architect with correct site boundary/ownership definitions and any covenants or easements relating to the site. architect will assume site boundaries as defined, unless otherwise informed by client. no work to be carried out without planning permission/and until a building regulations application has been submitted. any work carried out before building regulations approval has been granted will be strictly at clients own risk. any building work within 10m of a neighbouring home's foundations may require you to notify the owner of that property of your intentions at least one month before you start work. any building work within 2m of a boundary may require you to give at least two months notice of your intentions. if consent to carry out work cannot be reached procedure dealing with disputes should be followed. please call architect. Client to provide Architect with any available planning and building advice reports

IT IS THE RESPONSIBILITY OF THE CONTRACTOR
TO NOTIFY THE ARCHITECT OF ANY DISCREPANCIES
ON THE DRAWING PRIOR TO CONSTRUCTION.

ALL DIMENSIONS TO BE CHECKED ON SITE
IF IN DOUBT ASK

revisions

title: PLANS AND ELEVATIONS (EXISTING)

project : **SIDE/REAR EXTENSIONS
AND FRONT PORCH 1 RODES AVENUE
GREAT HOUGHTON ST2 0BA**

for: Mr & Mrs Lacey

scale 1:50/100 at A1/ 1:100/200 at A3

Job no: 11/965678

drawing no: 01

Andrew Bailey Architect
Glendower House
85 Lundhill Road
Wombwell
Barnsley
T. 01228 752590
E. A2LARCHITECTS@BTCONNECT.COM
W WWW.AKBARCHITECTS.COM

a k b