


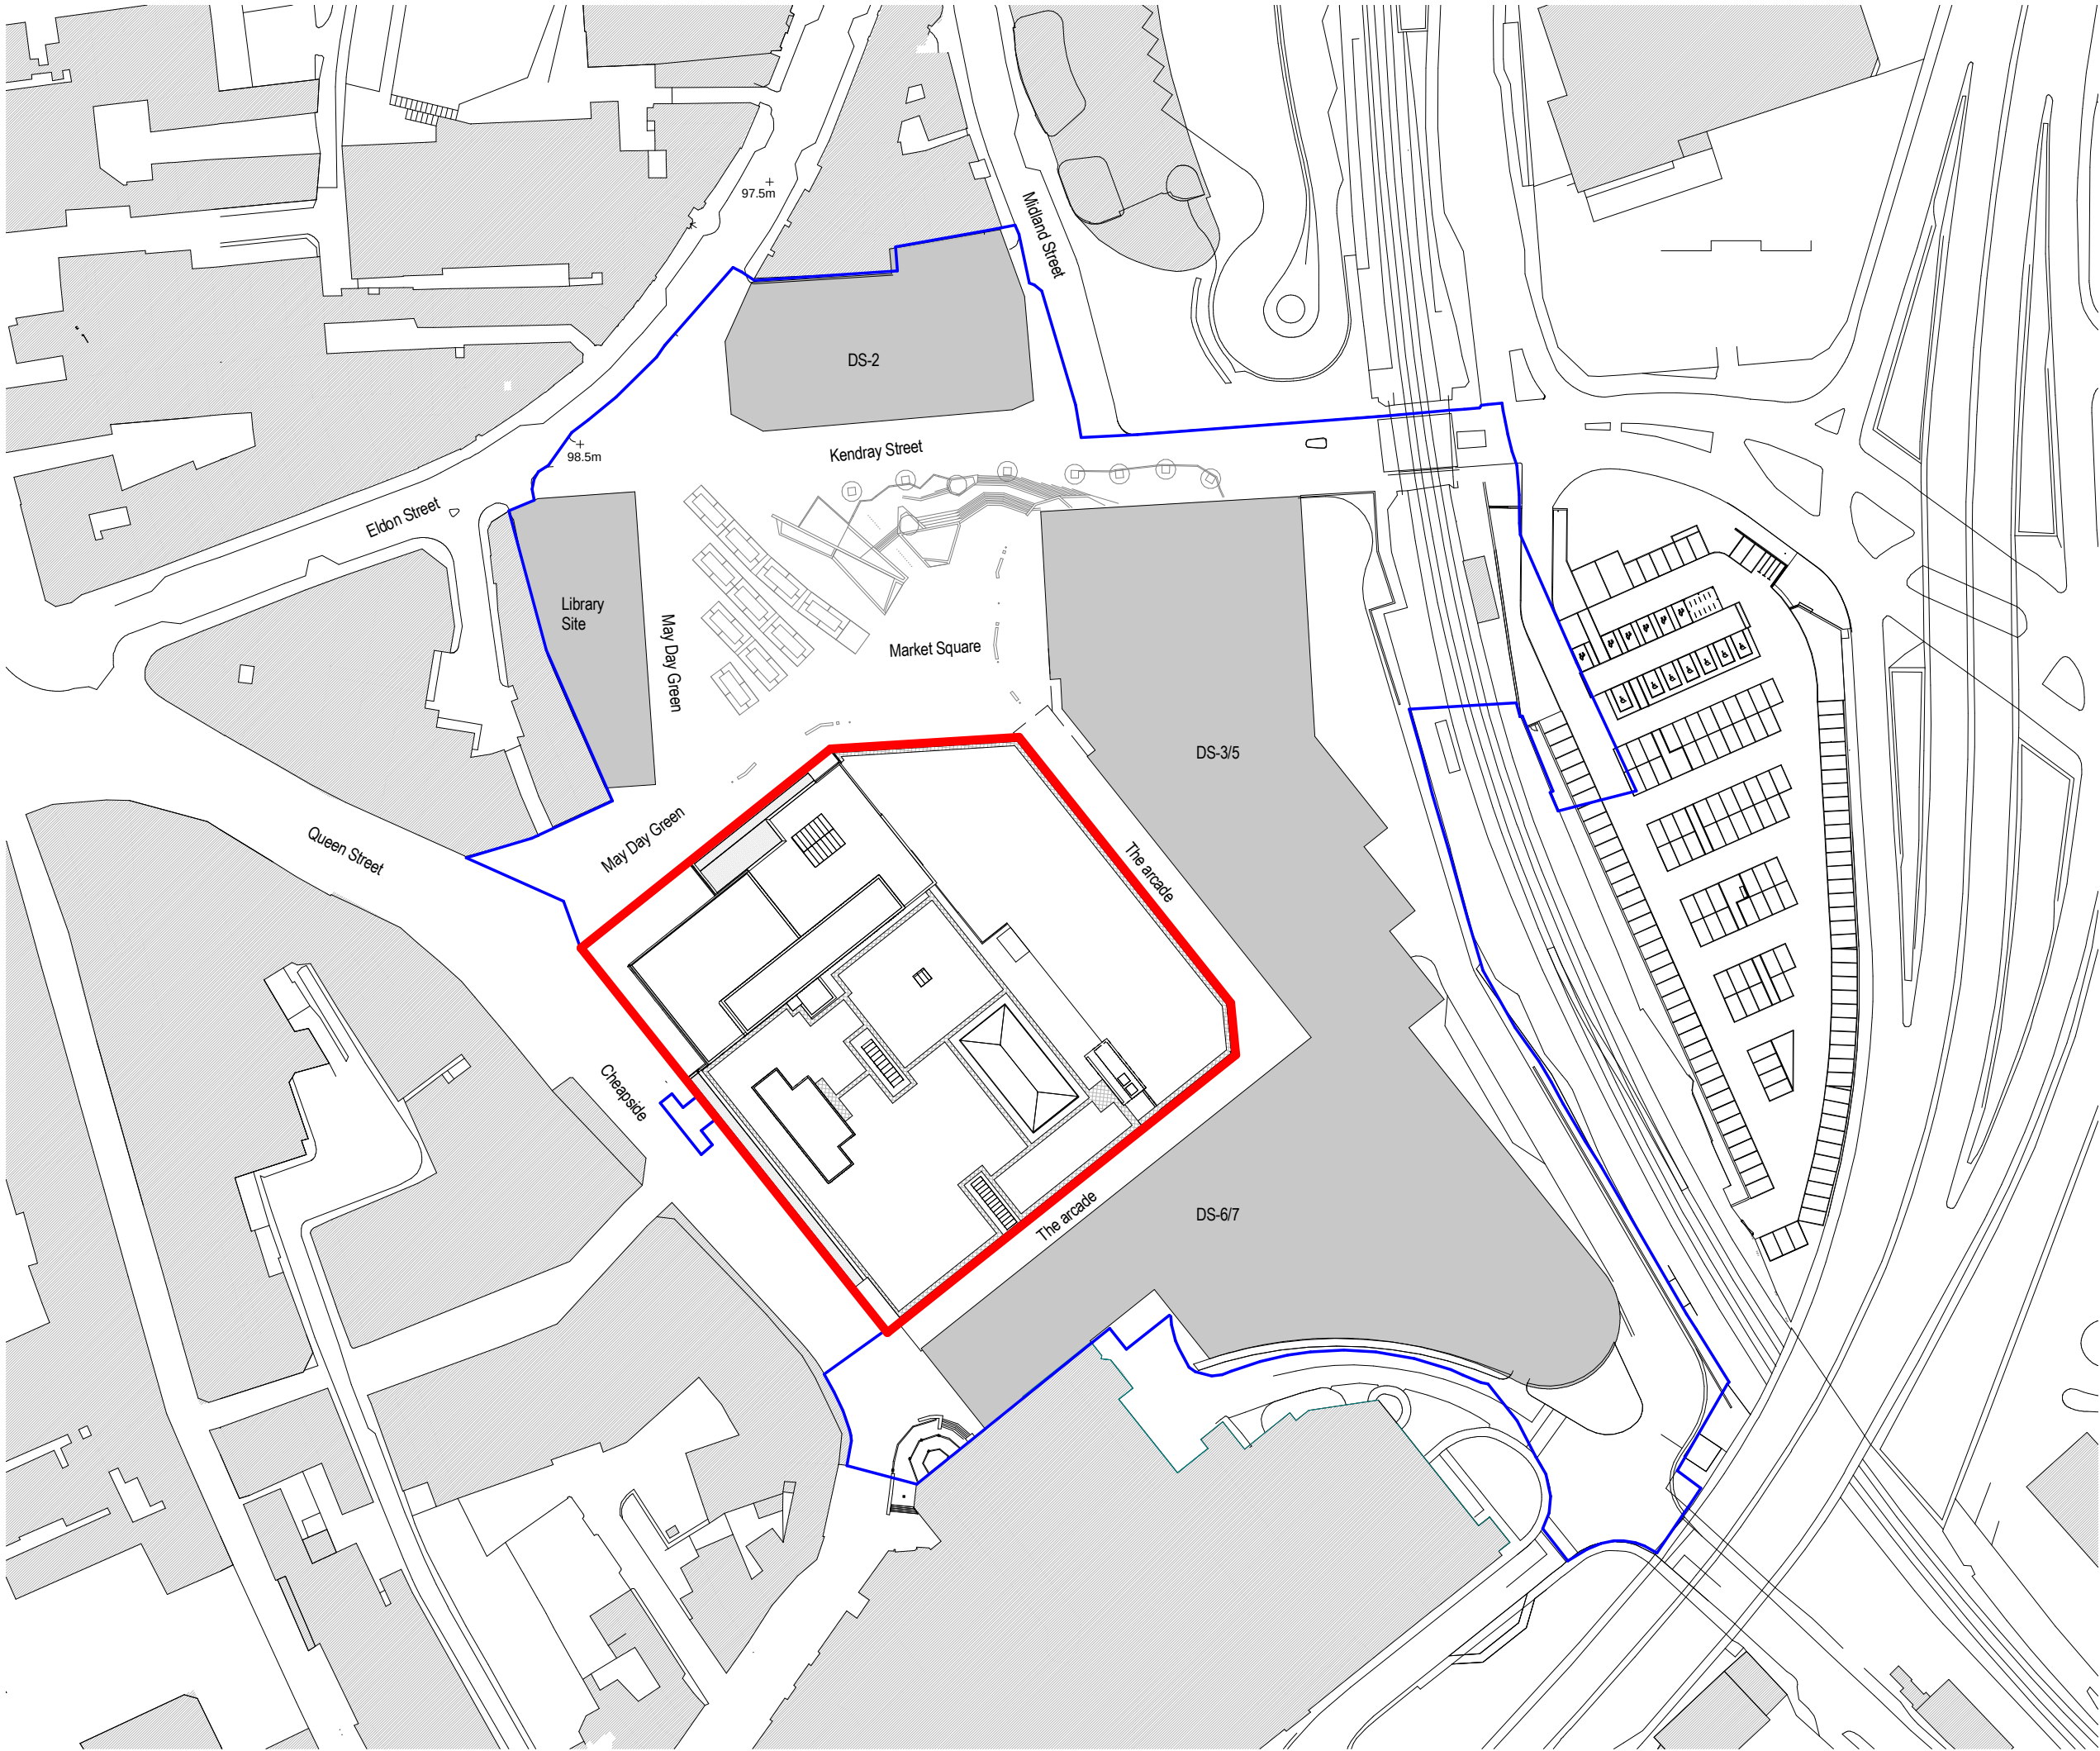

- Notes:
- This drawing is copyright.
 - Do not scale dimensions from this drawing.
 - This drawing is to be read in conjunction with all other relevant drawings.
 - All discrepancies on this drawing are to be reported to the architect.
 - Do not modify any element of this drawing.
 - Use drawing only for purpose(s) issued.

North Sign / Key Plan



0 20 40 60m
1:1250 Scale

The following external model files are included within this drawing:

Better Barnsley Town Centre
Boundary / Application site boundary
approved under outline permission
(ref: 2015/0549)

Metropolitan Centre
Redevelopment

0mm 60mm

1	03/01/17	Stage 3a Issue / Planning	SL	AG
Rev	Date	Revision Notes	Dn	Rv

Client / Contractor
Barnsley Metropolitan Borough Council



Project
BETTER BARNSELY TOWN CENTRE
Phase 1

Drawing Title
Met Centre Proposed Site Plan

Job Number
6743

Drawing Originated Date
24/07/15

PAS 1192 Status Code
—

Scale@A3
1 : 1250

Purpose
PLANNING

Drawing Number
BBTC_IBI_MC_A_F100_SP_01

Revision
1