




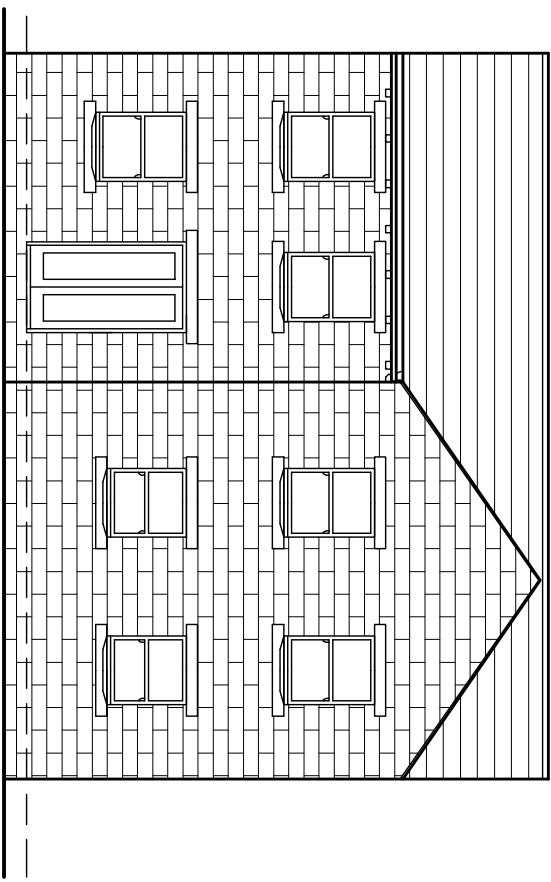


FRONT ELEVATION

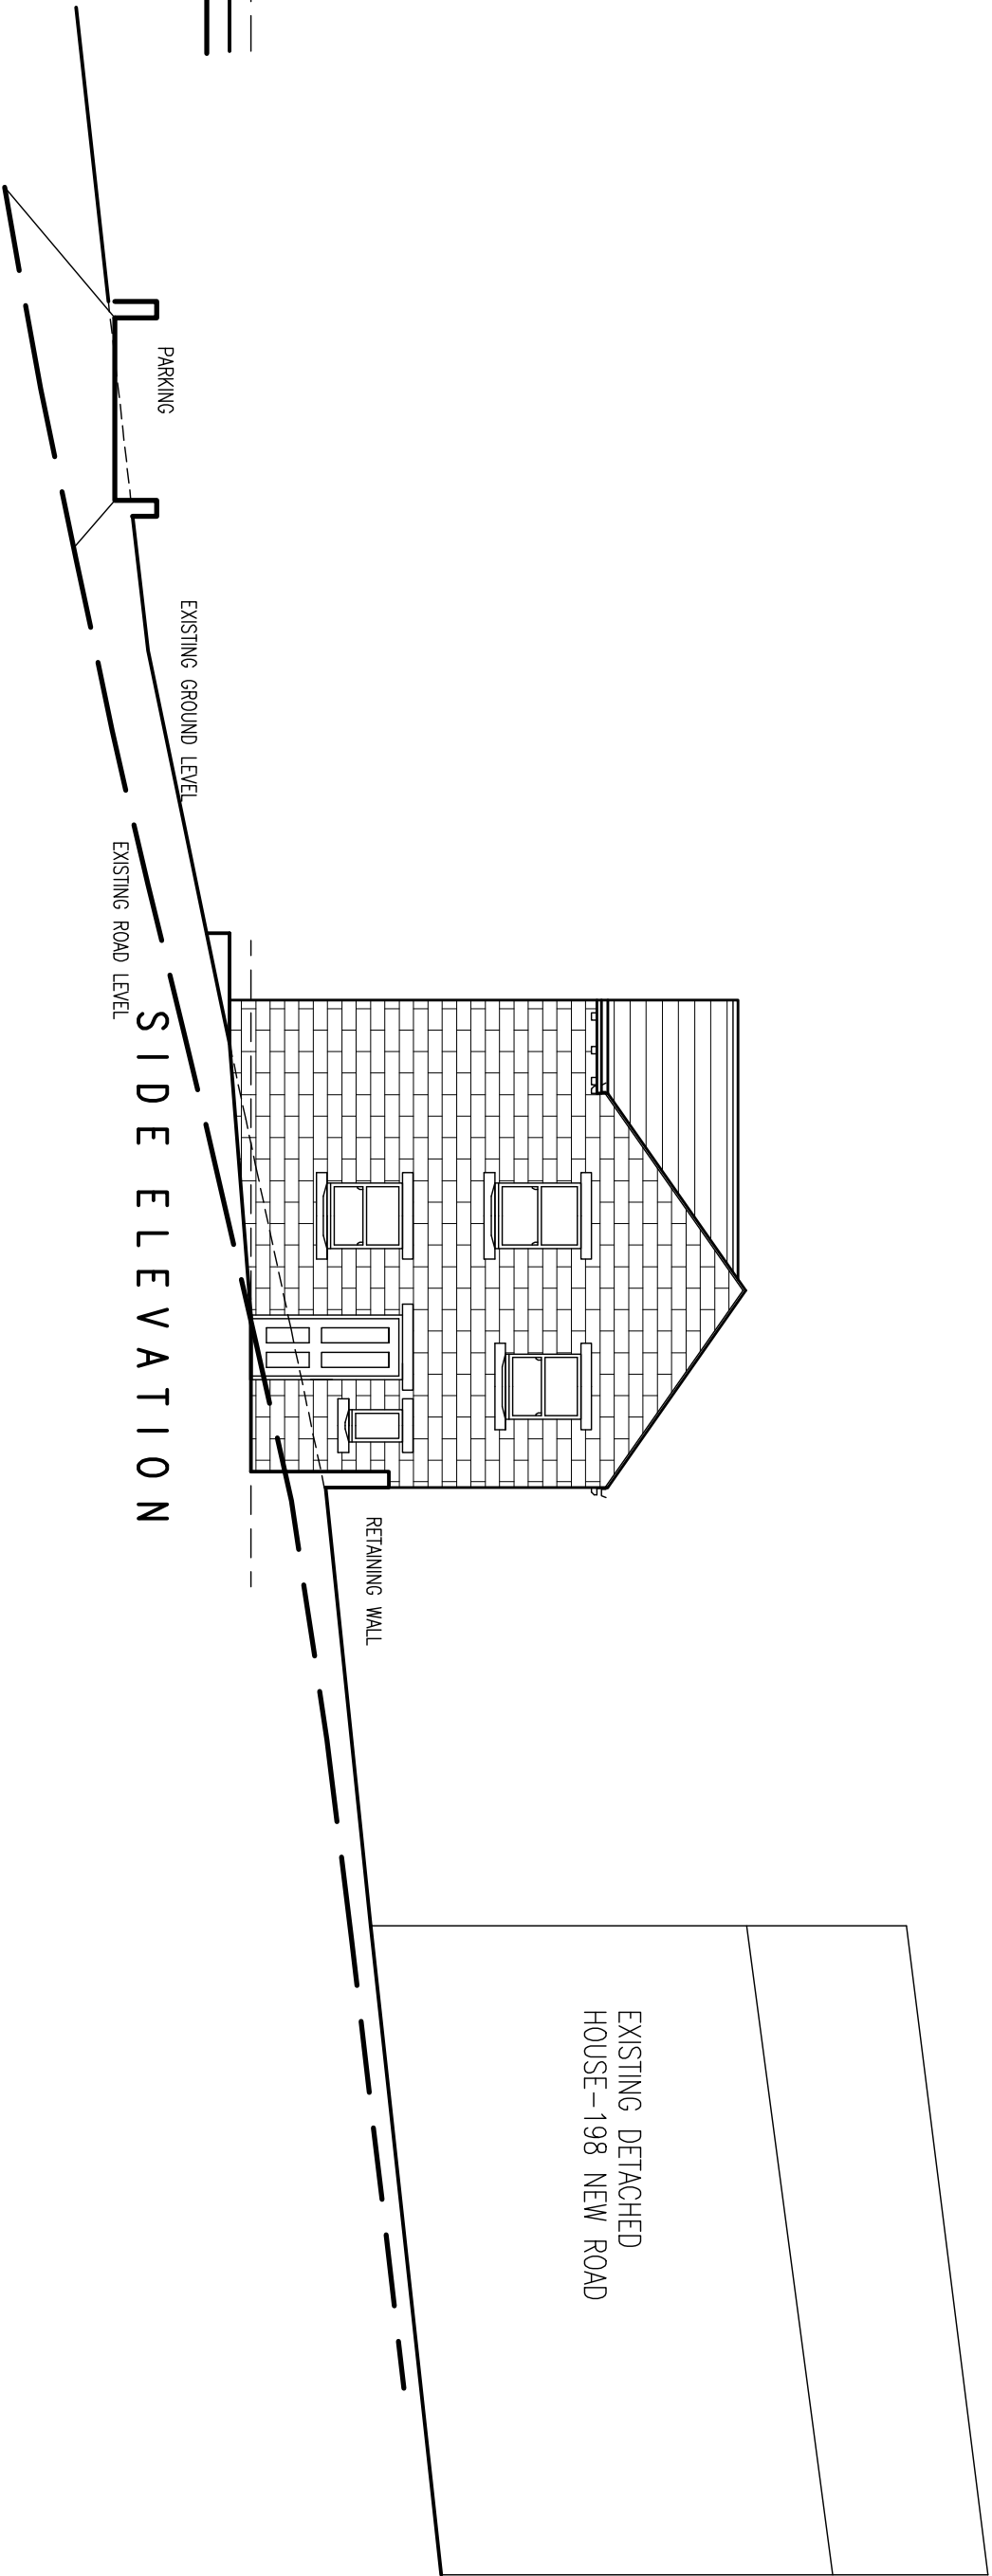


SIDE ELEVATION

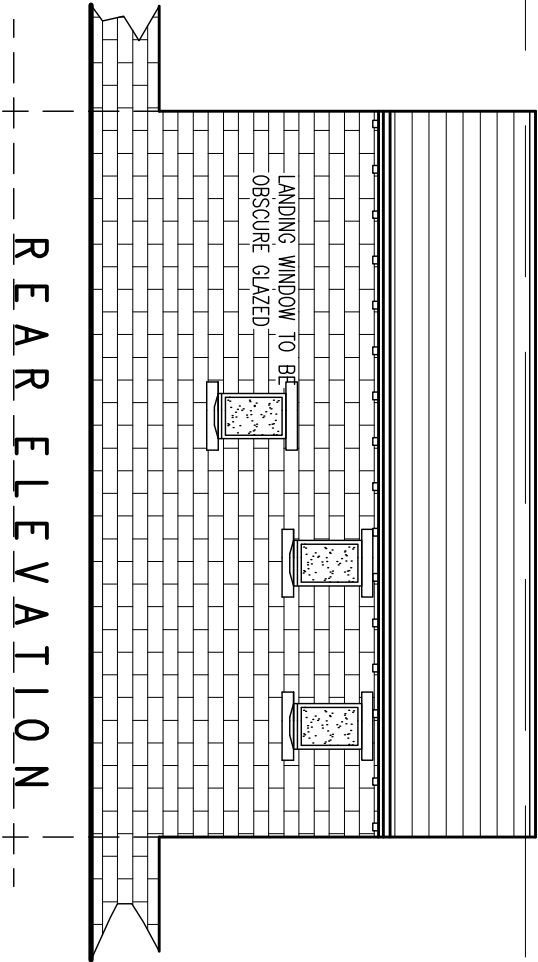


REAR ELEVATION

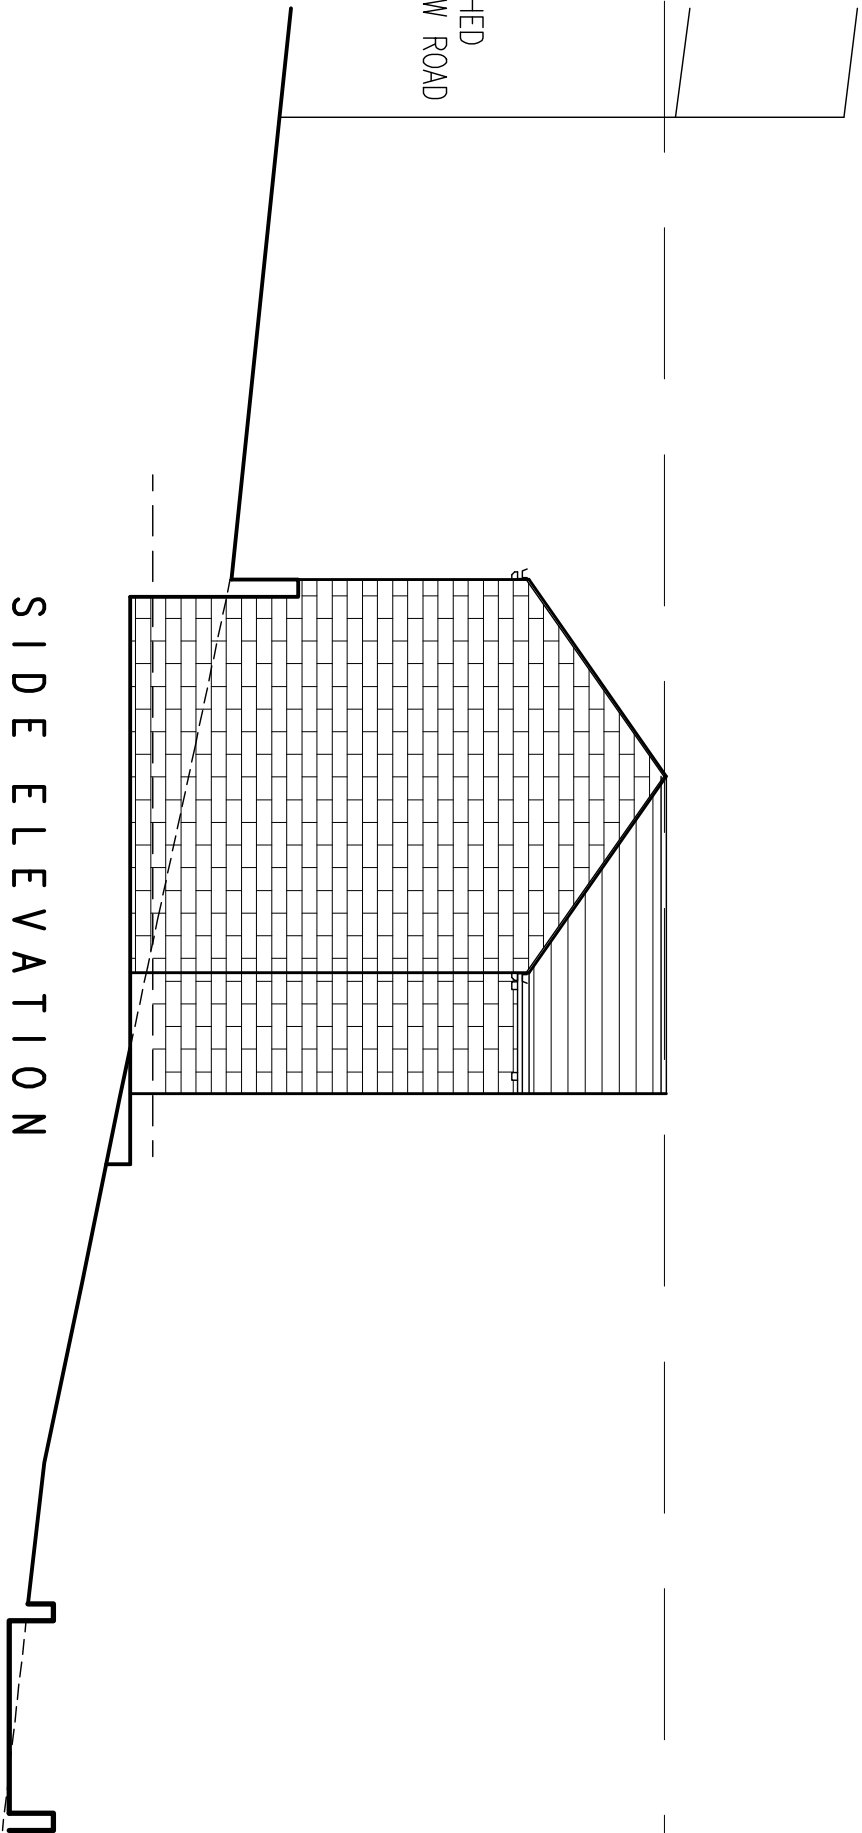

SIDE ELEVATION

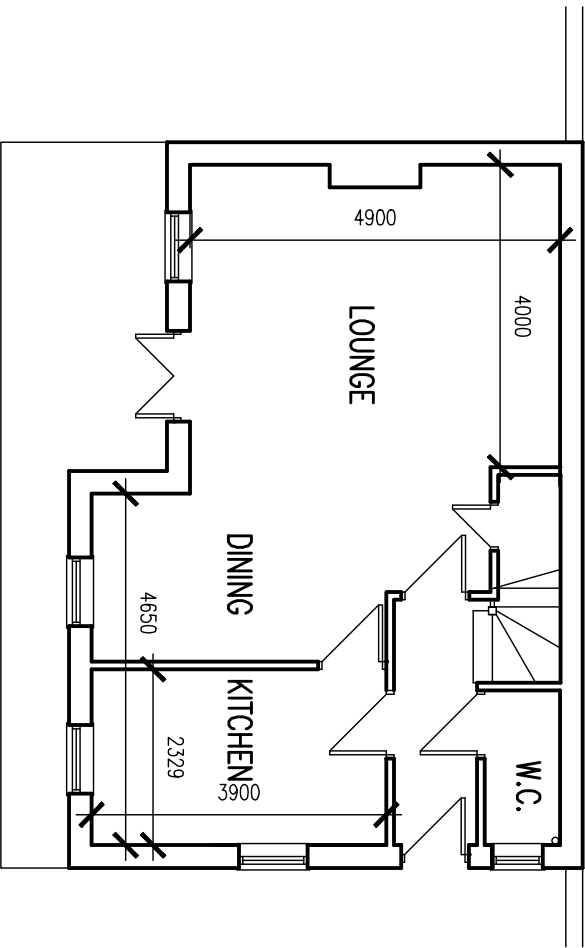

GROUND FLOOR PLAN

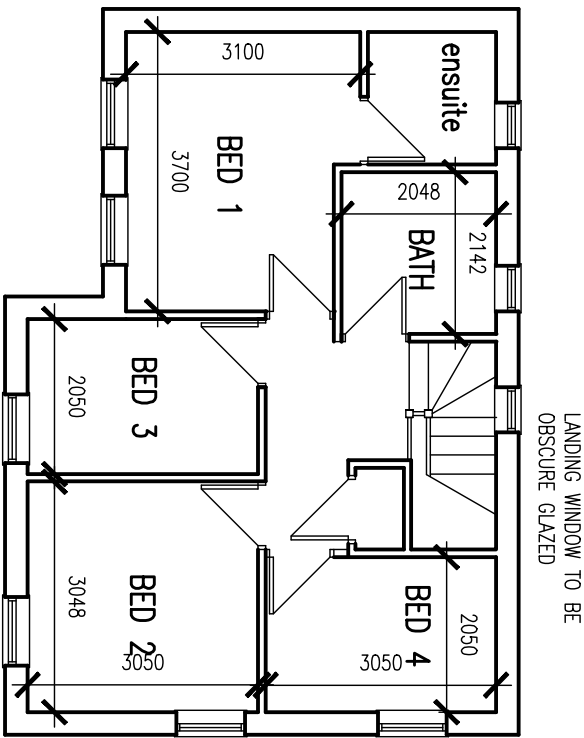

FIRST FLOOR PLAN

White Agus Partnership				1288, NEW ROAD, STAINCROSS, BARNLEY, S75 8PP CHARTERED SURVEYORS AND BUILDING DESIGN CONSULTANTS				PHONE: 01228 289482 E mail: enq@staincross.com			
Project: PROPOSED DWELLING ON LAND AT NEW ROAD STAINCROSS, BARNLEY				Client: BRETTON & PRICE							
Drawing Title: PLANS AND ELEVATIONS				Date: JUN 2009		Scale: 1:100					
				Ref: 08-106	Dwg. No. 4	Rev. A					
Date: 26-01-09	Suffix: A	Description: REISED TO 4 BED DWELLING		Date:	Suffix:	Description:					