




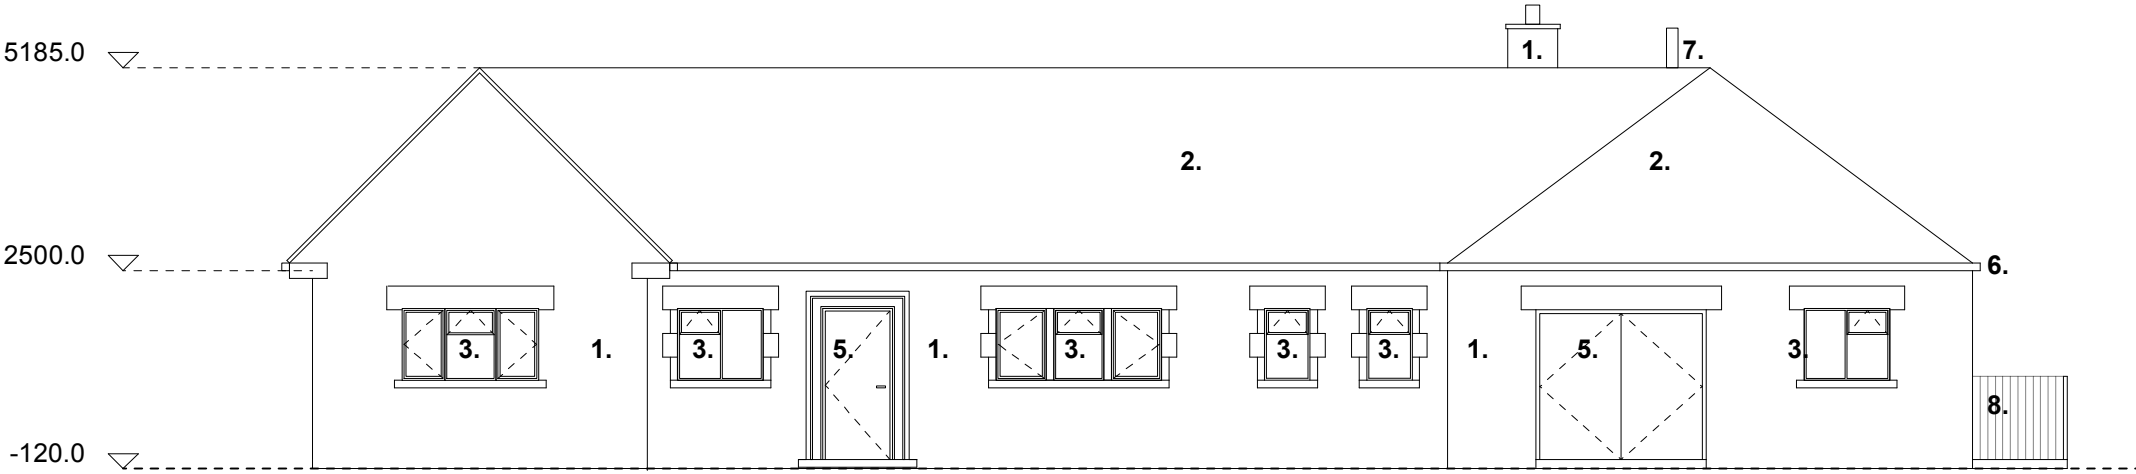


Proposed North Elevation
(towards Finkle Green Lane)

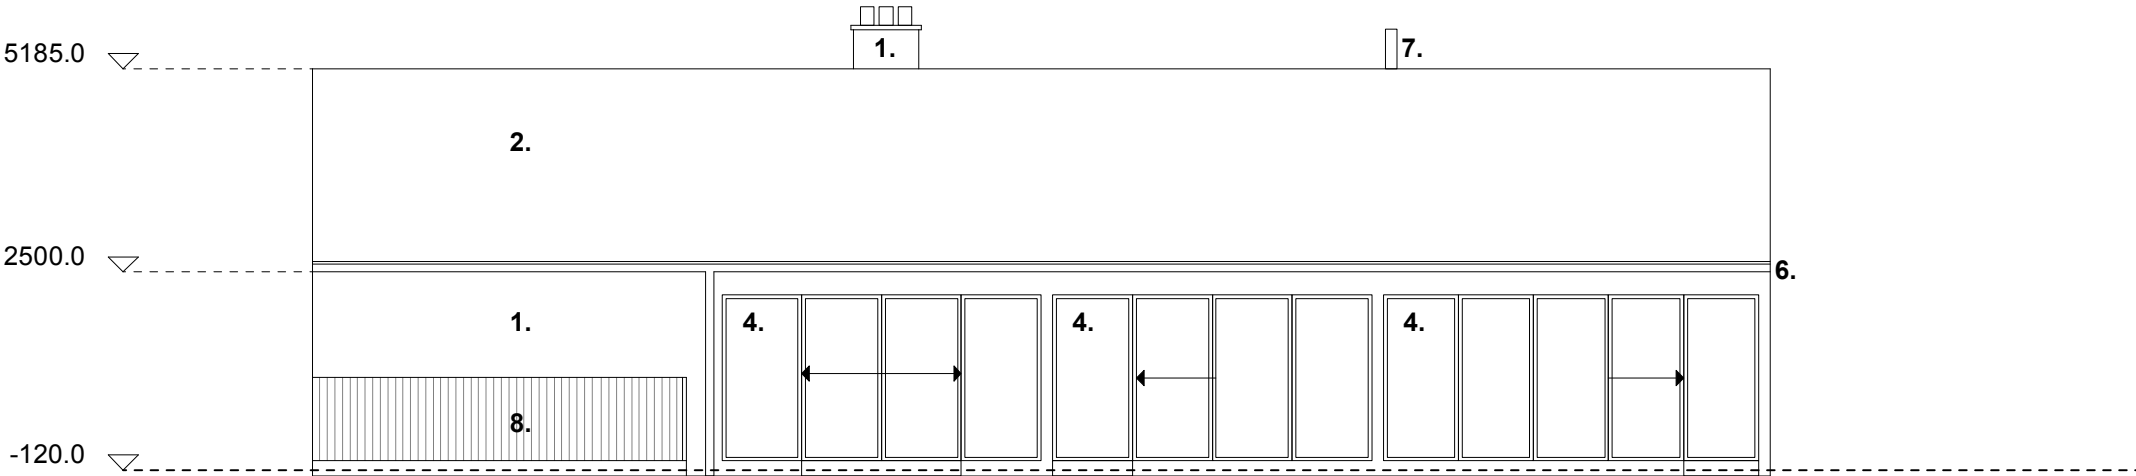

Proposed West Elevation

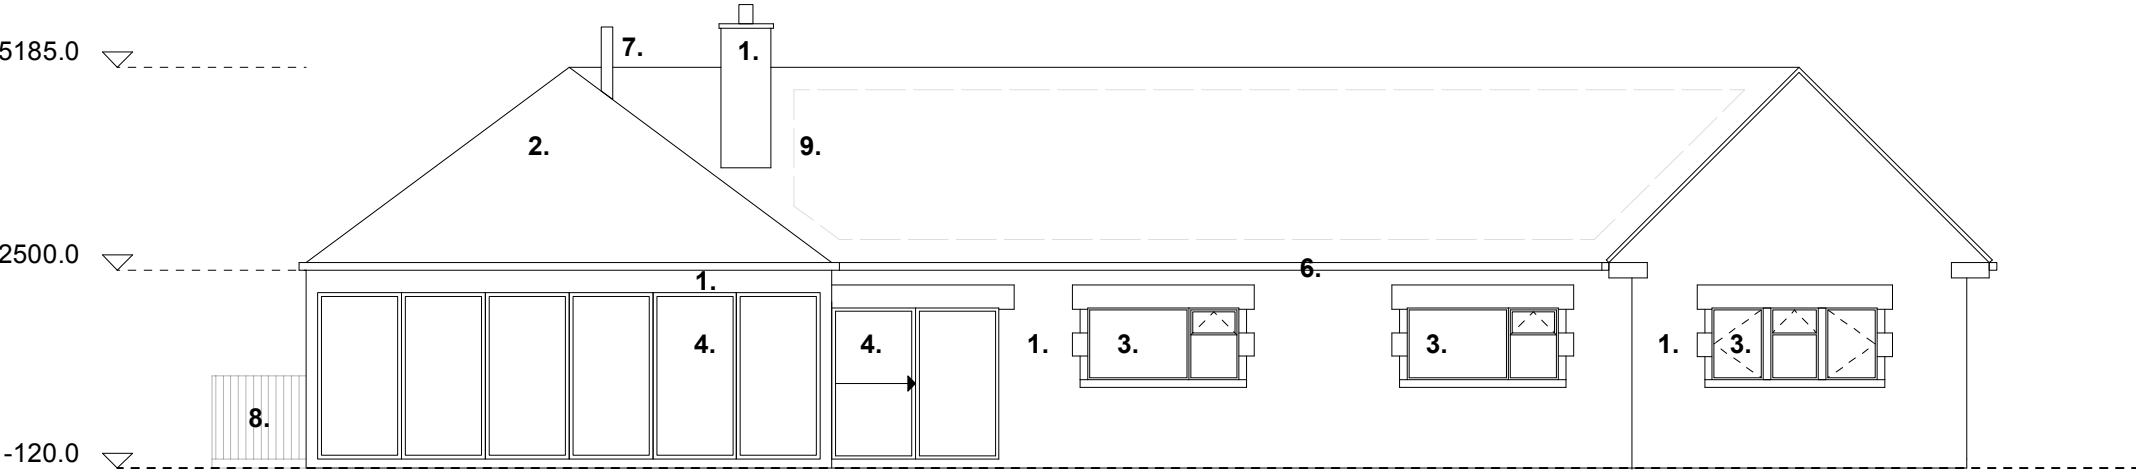

Proposed South Elevation

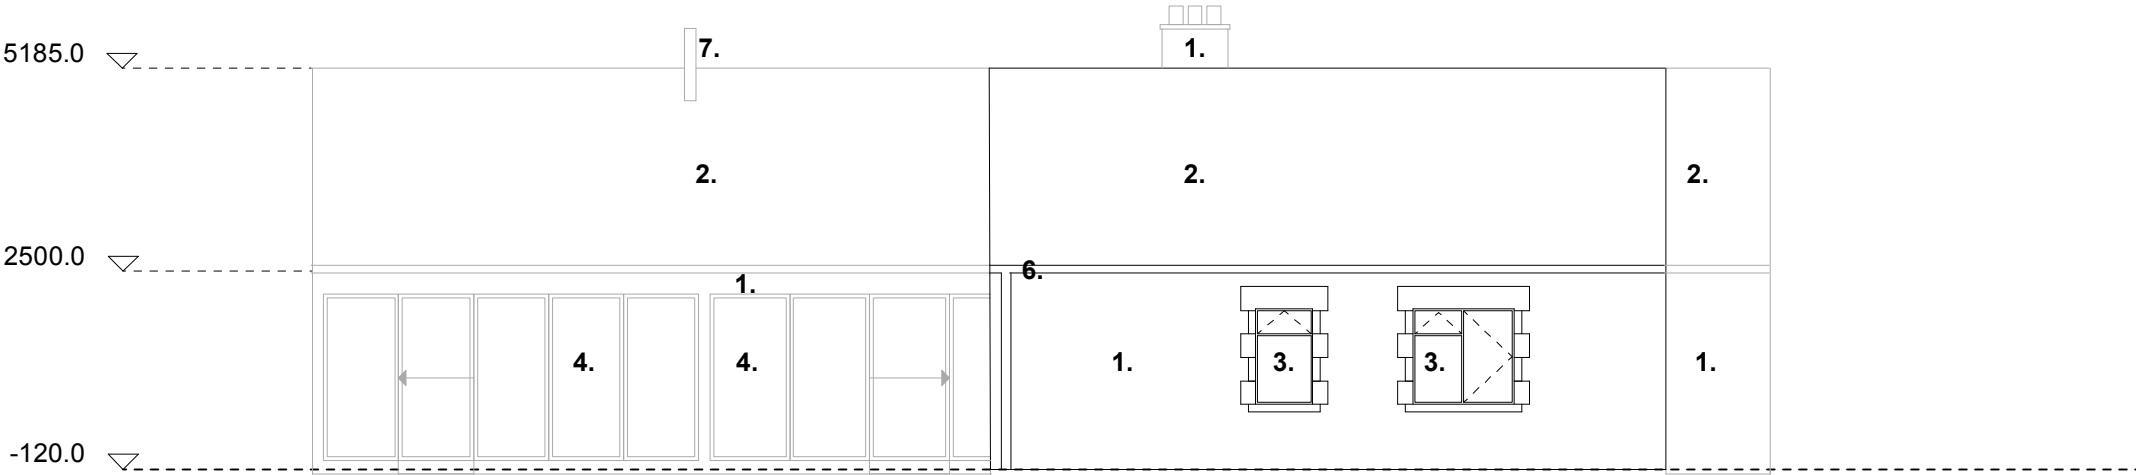

Proposed East Elevation

PLANNING

Key: Proposed materials

- 1. Stone Cladding to match
- 2. Slate Tiles to match
- 3. Timber Frame Windows
- 4. Grey Powdercoated Aluminium Frame Windows/Sliding Door
- 5. Timber Door
- 6. Metal Box Gutter
- 7. Metal Flue Terminal
- 8. Metal railings
- 9. Potential Location of Photovoltaic Tiles

Finkle Green Cottage
Proposed Elevations
FGC-201

drawn by: Liam Morrissey
t: 07793238607
e: liammorrissey@hotmail.com

drawn on: 04.02.16
scale: 1:100@A3
revision:

