



ALL DIMENSIONS TO BE CHECKED ON SITE PRIOR TO ANY MANUFACTURING OR FABRICATION AND ANY ANOMALIES TO BE BROUGHT TO THE ATTENTION OF THE ARCHITECT.

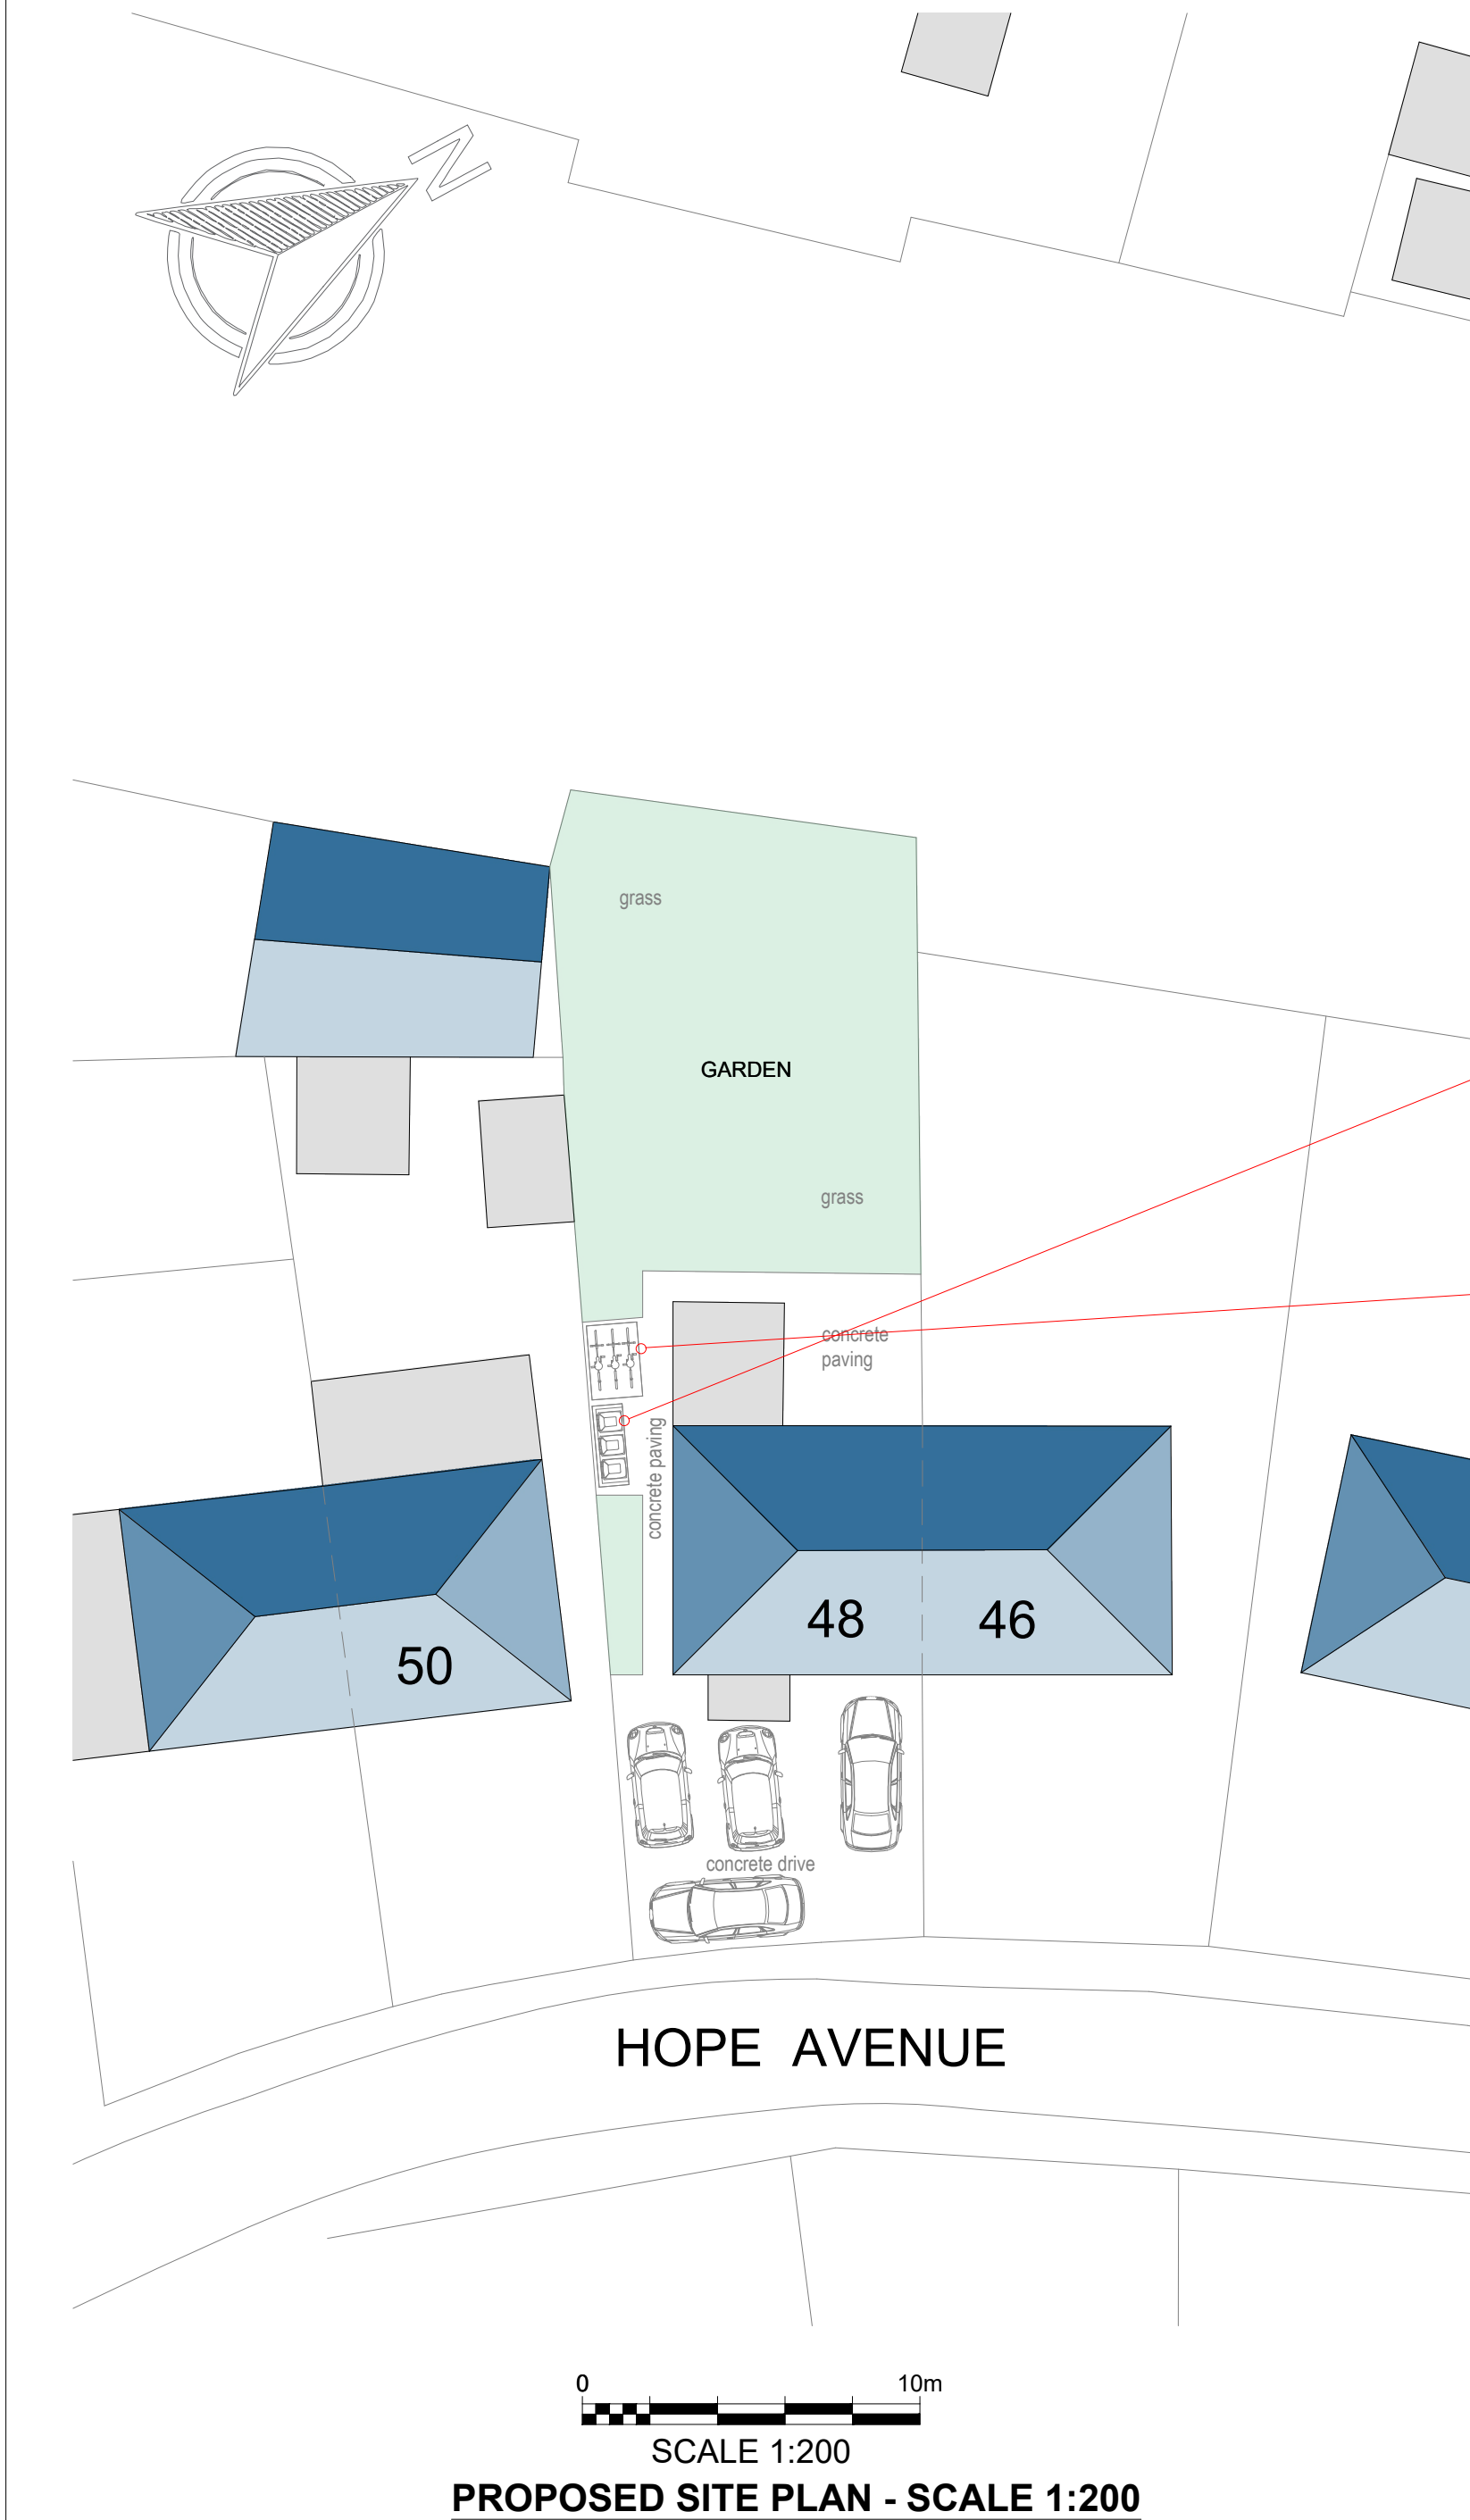

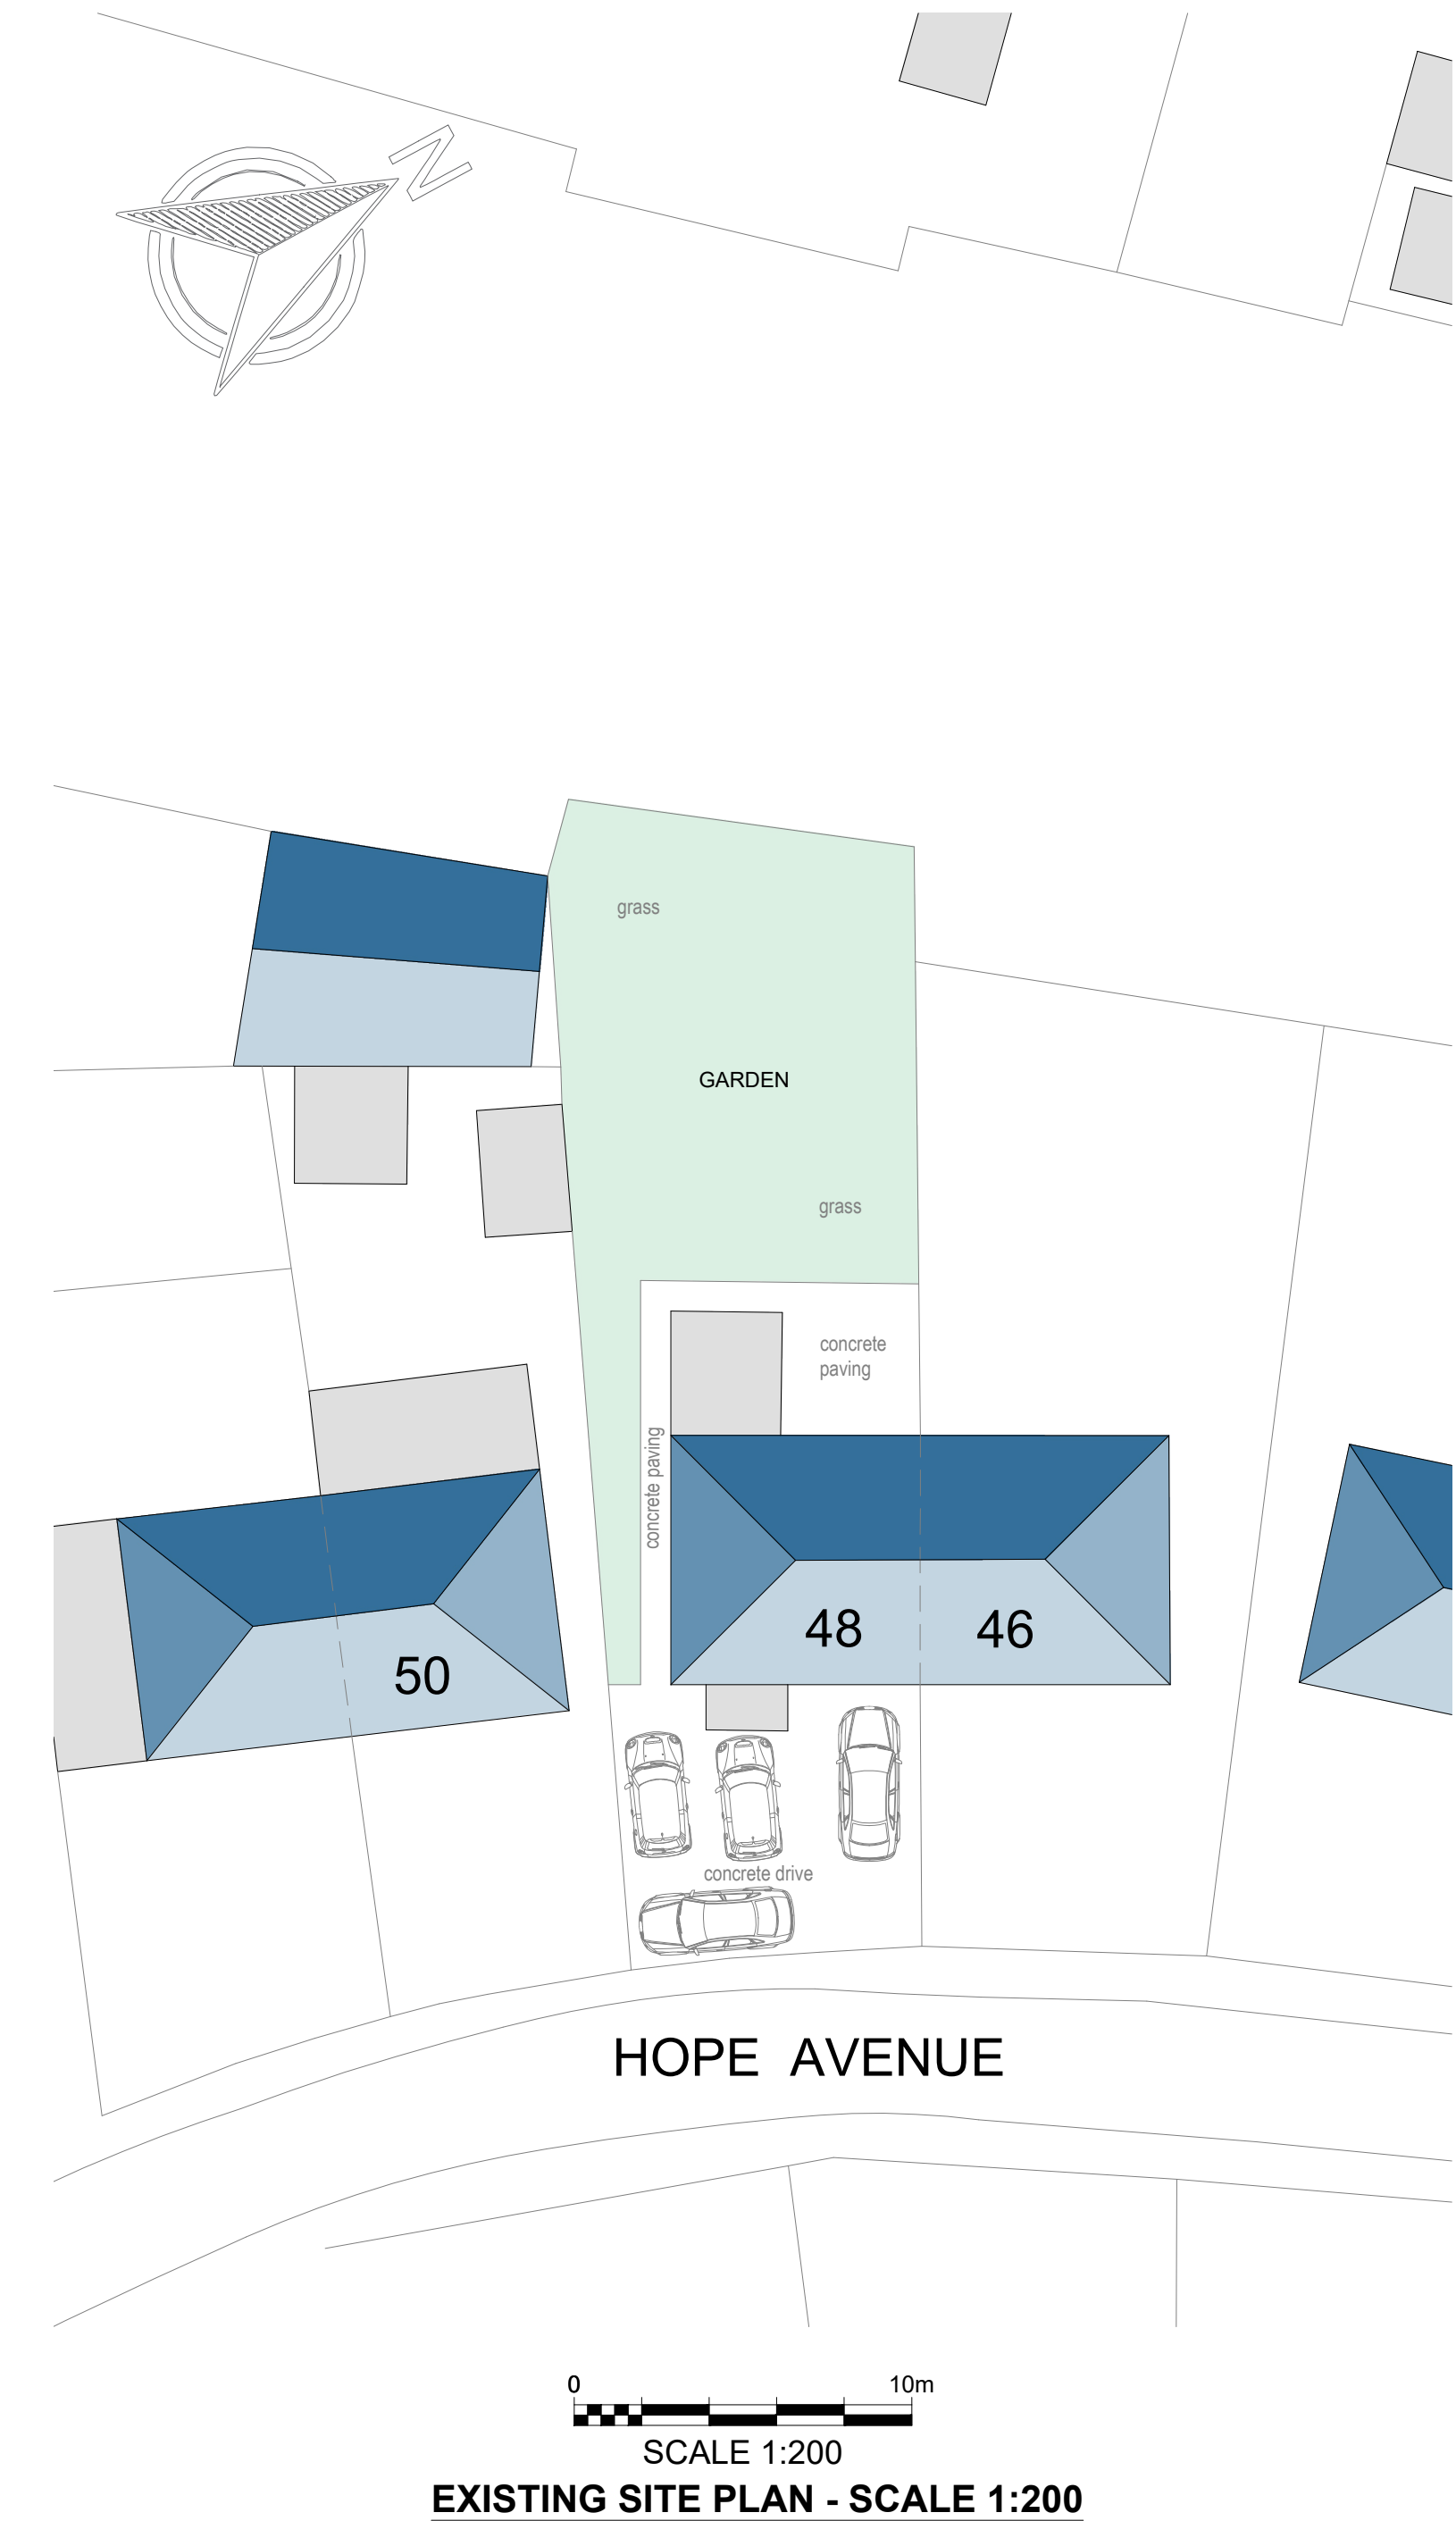

SCALE 1:1250

LOCATION PLAN - SCALE 1:1250

Proposed bin store



Trimetals Triple 240L Anthracite Metal Wheelie Bin Store (2.00m x 0.80m)

Proposed cycle store (3 bikes)



TRIMETALS 6' 6" X 3' (NOMINAL) PENT METAL BIKE STORE WITH BASE ANTHRACITE GREY (210RY)

REV	AMENDMENTS	DATE

CLIENT



JOB

PROP. CHANGE OF USE C4 TO C2
48 HOPE AVENUE
GOLDTHORPE
ROTHERHAM
S63 9DT

TITLE

EXISTING & PROPOSED
SITE PLAN

STATUS

PLANNING ISSUE

SCALE

1:200 @ (A2)

DATE

SEPT 2026

DWG No.

100

REVISION