




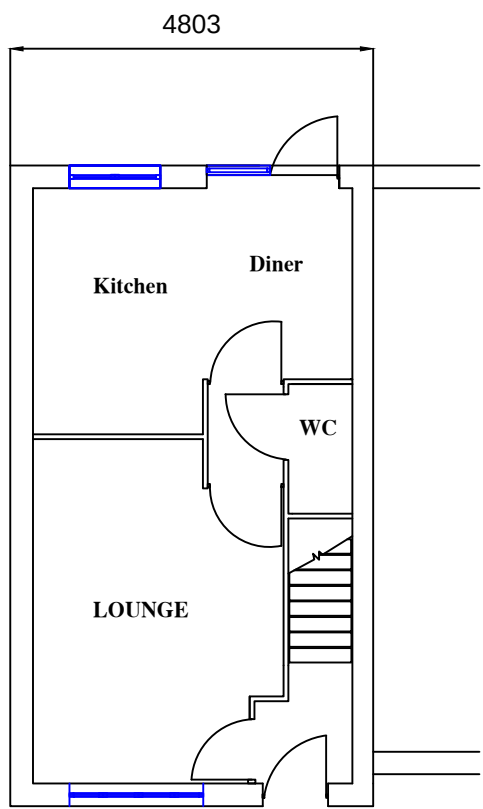


Current Ground Floor Layout

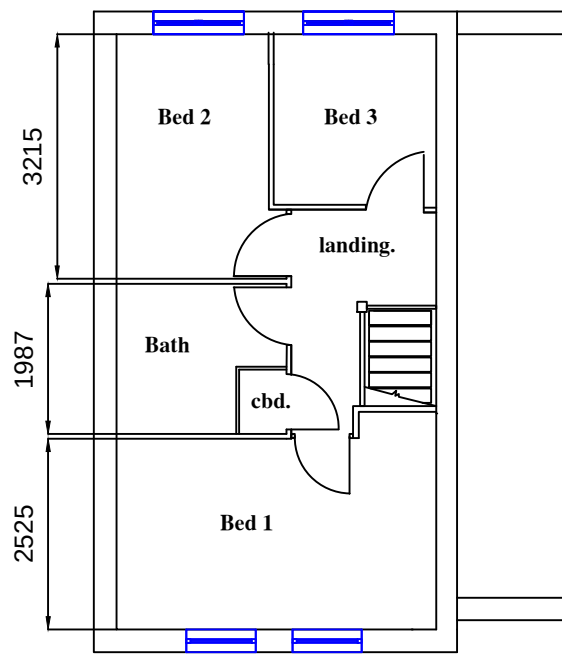


Current First Floor Layout

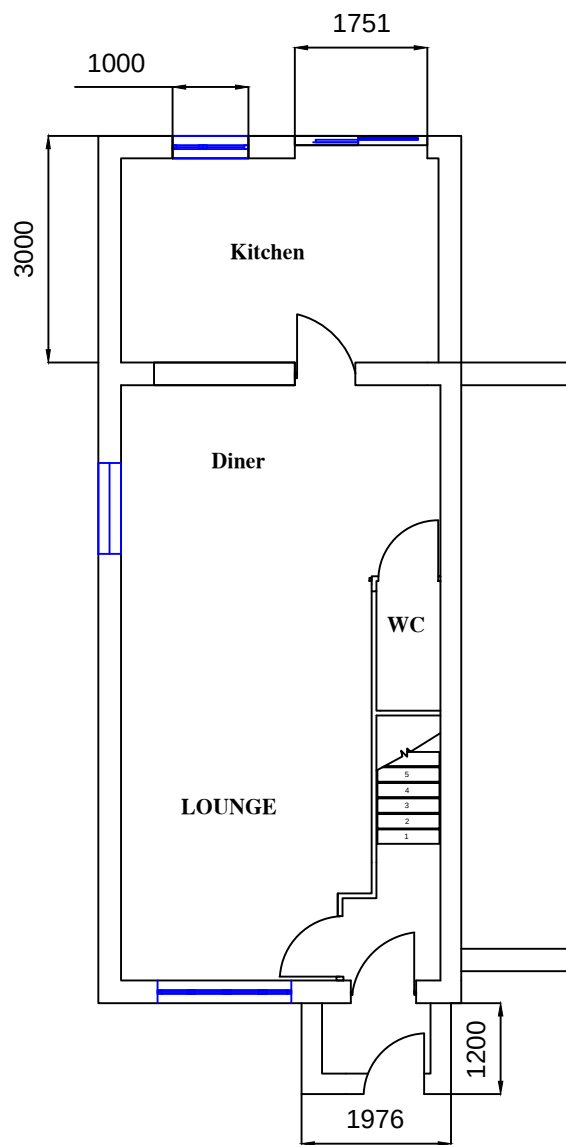


Proposed Ground Floor Layout

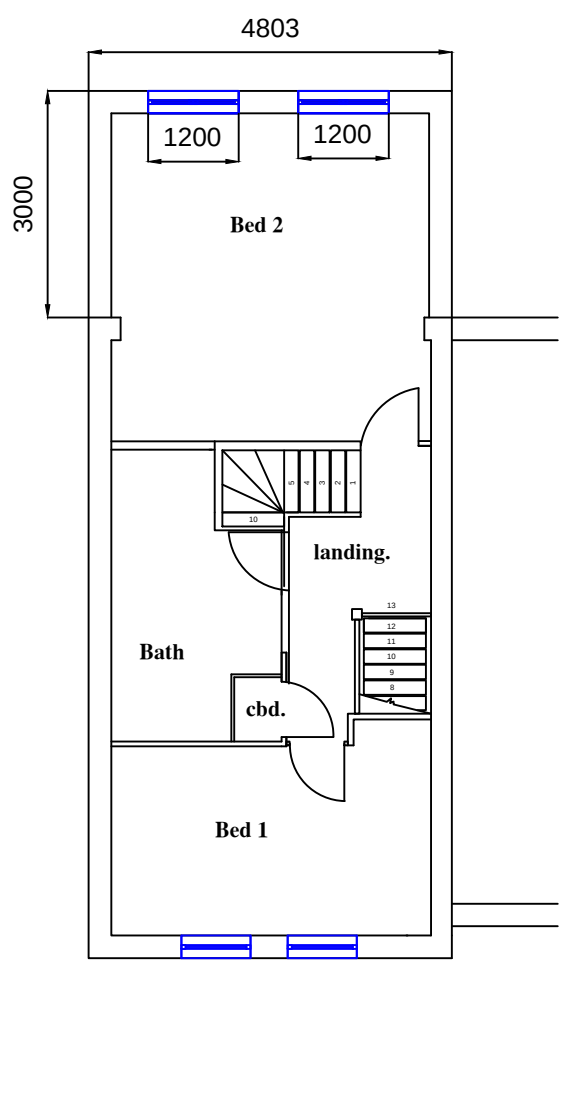


Proposed First Floor Layout

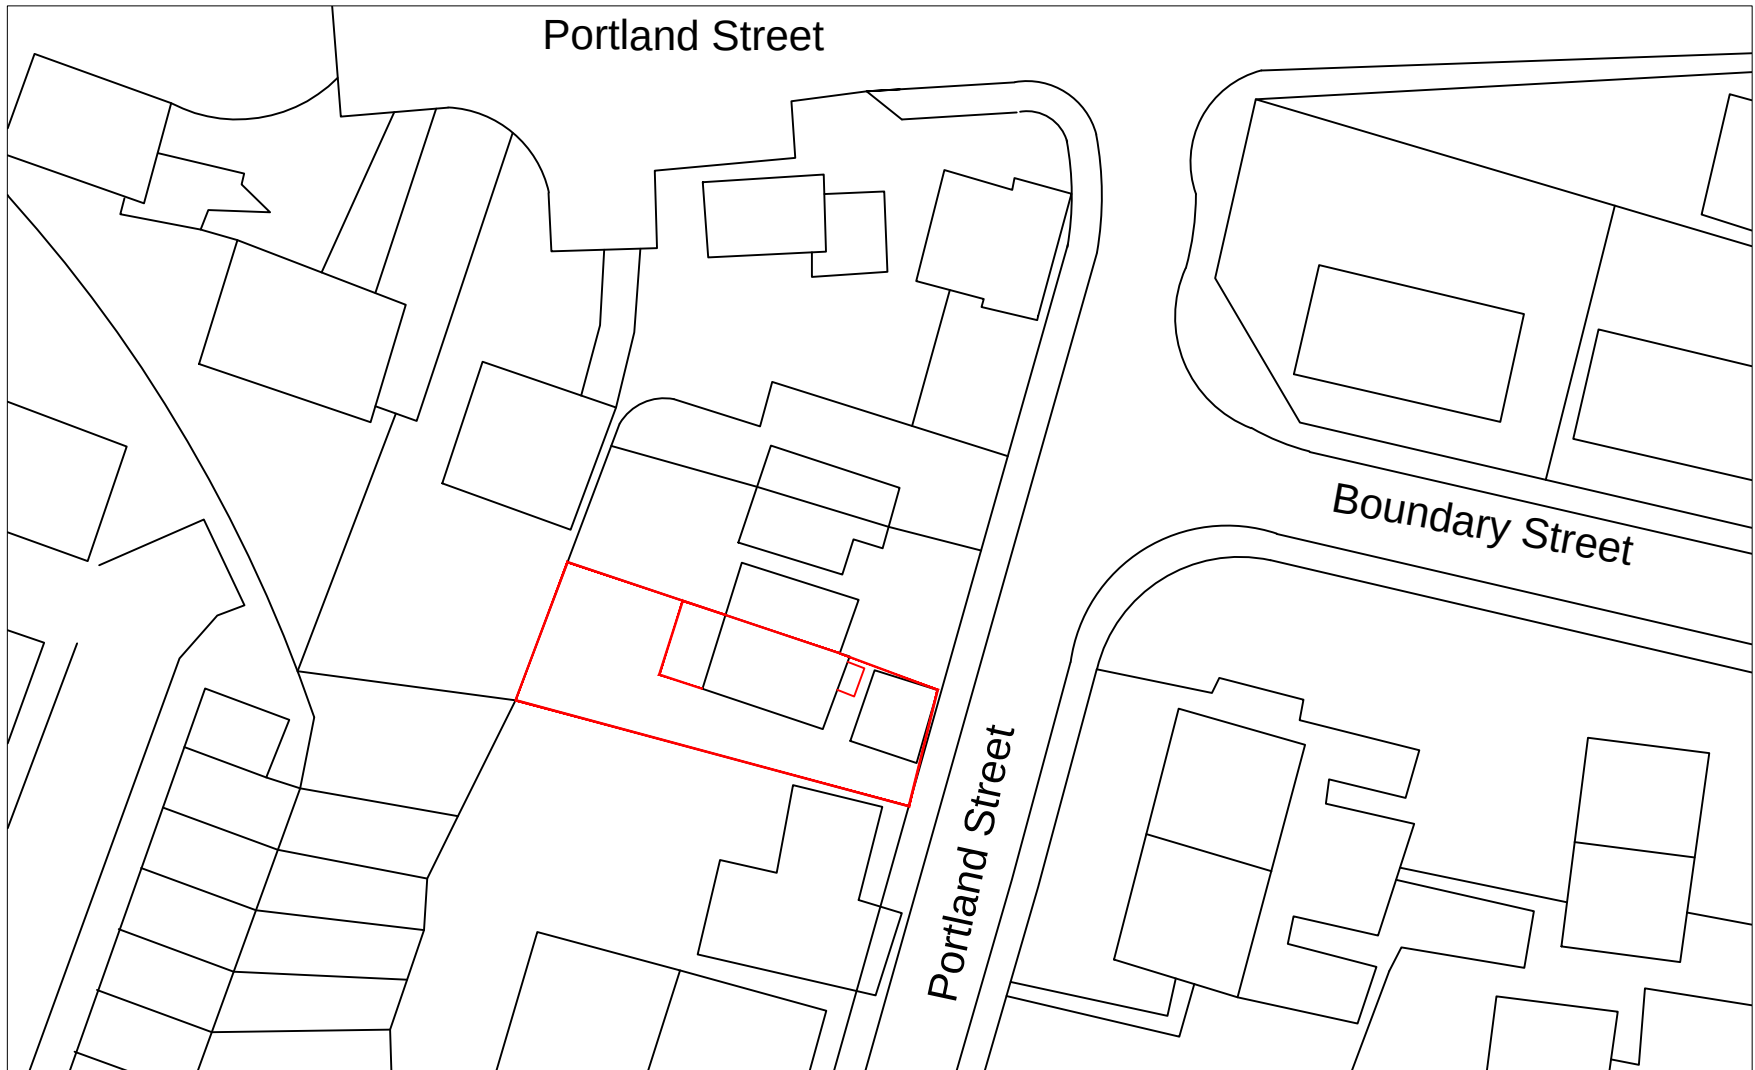


Block Plan 1:500

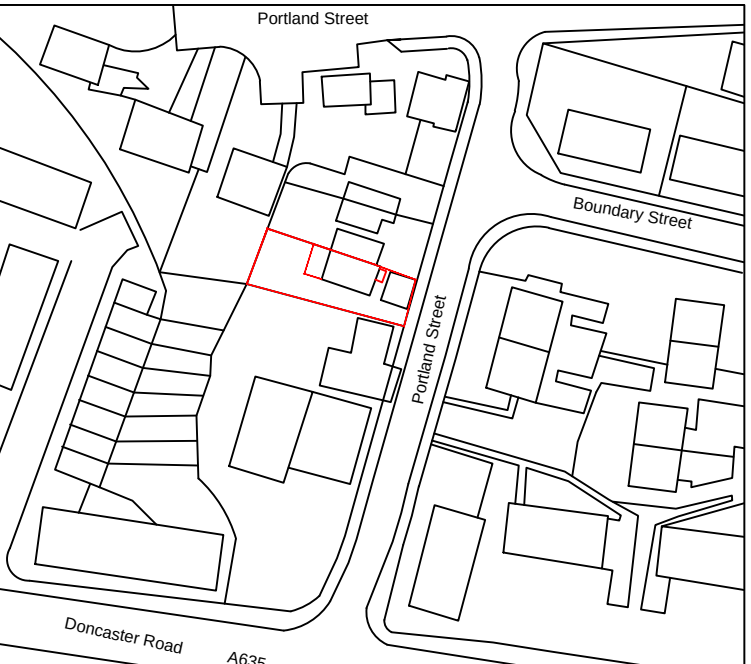


Location Plan 1:1250

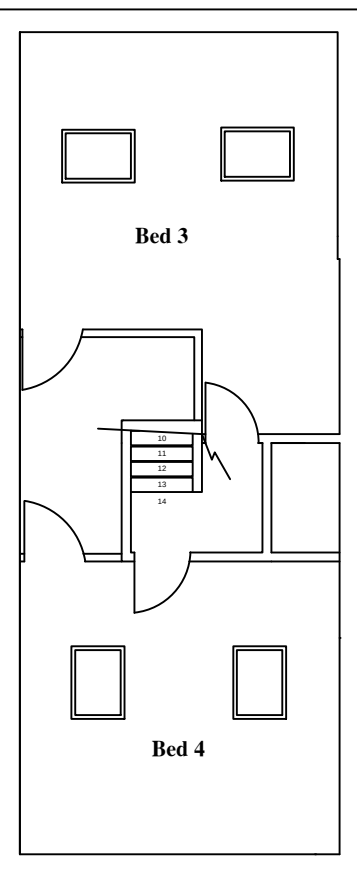


Proposed Attic Layout

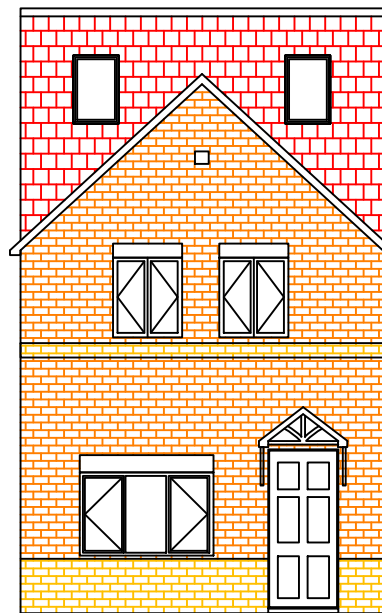


Current Front Elevation

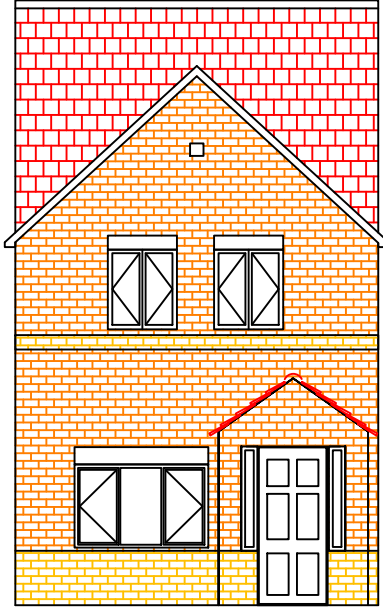


Proposed Front Elevation

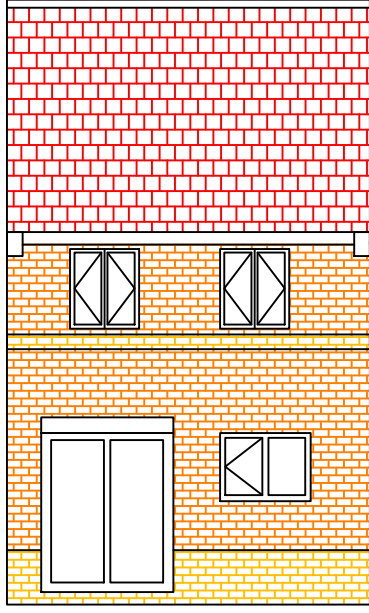


Current Rear Elevation

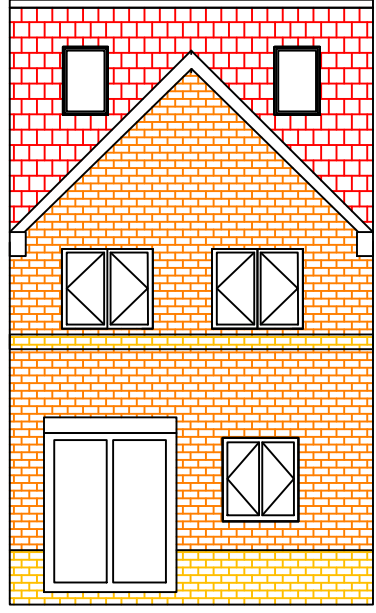


Proposed Rear Elevation

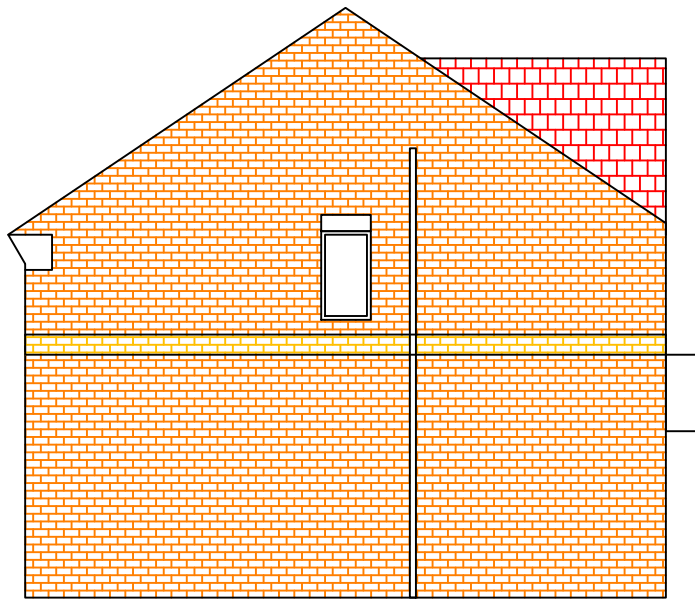


Current South Elevation

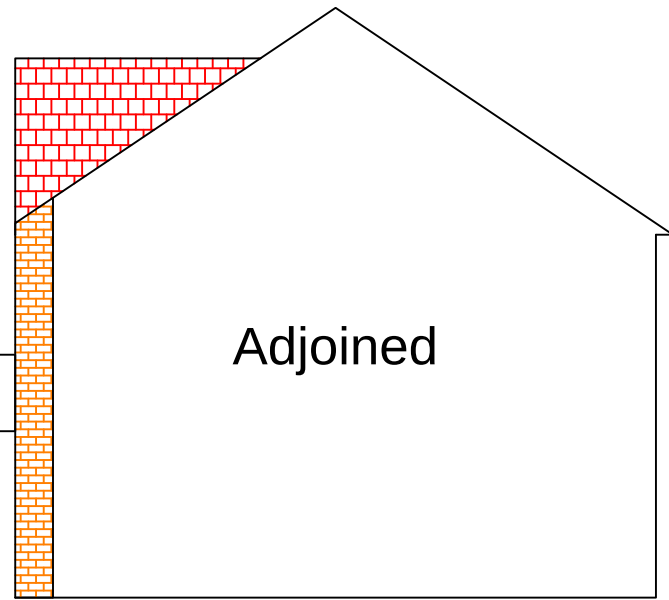

Current North Elevation

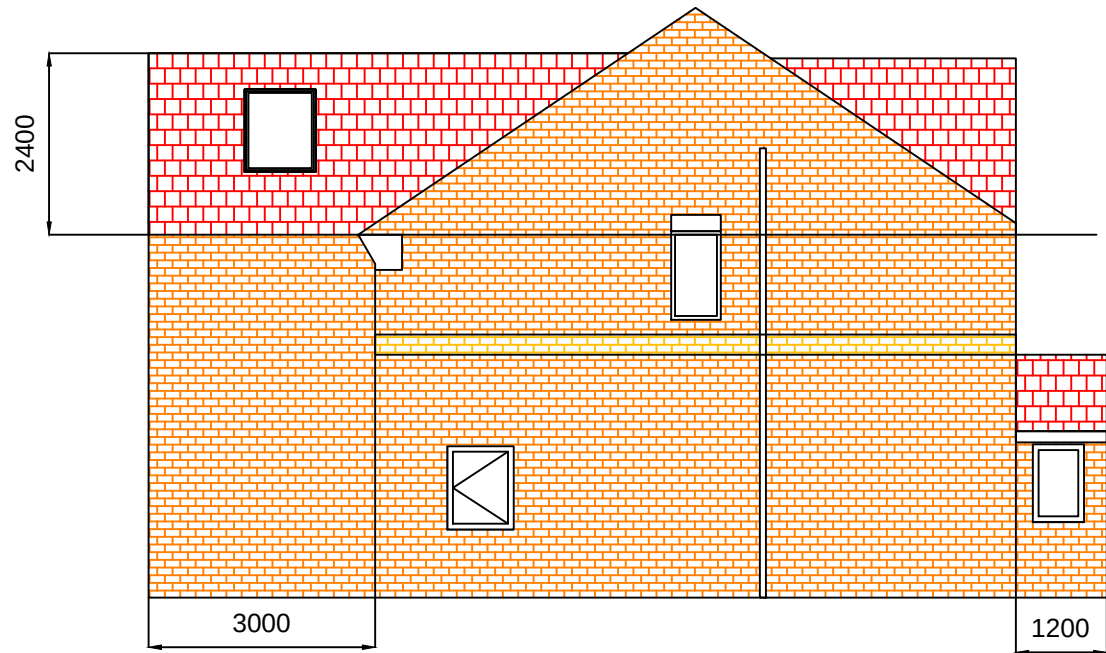

Proposed South Elevation

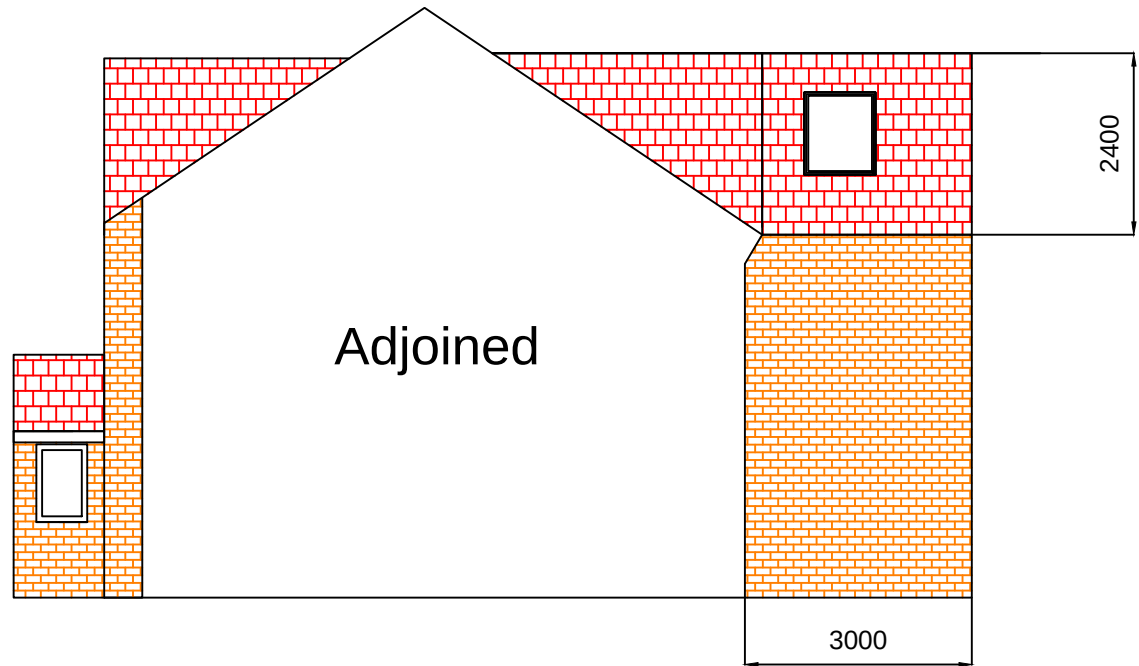

Proposed North Elevation

General Construction Notes

Rev.	By	Amendments	Date
A	SC	Rear roof lowered and window removed.	2/14
B	SC	Rear window first floor amended.	3/14

Lee Vickers,
21 Portland Street,
Barnsley,
S703QT

Project
HOUSE EXTENSION PLAN.

Drawing title
Planning Drawings

Scale 1:100	Drawn SC	Checked HD	Date 11/09 /13
Drawing No. HD/Sept/NC/SC1	Revision B	File	