


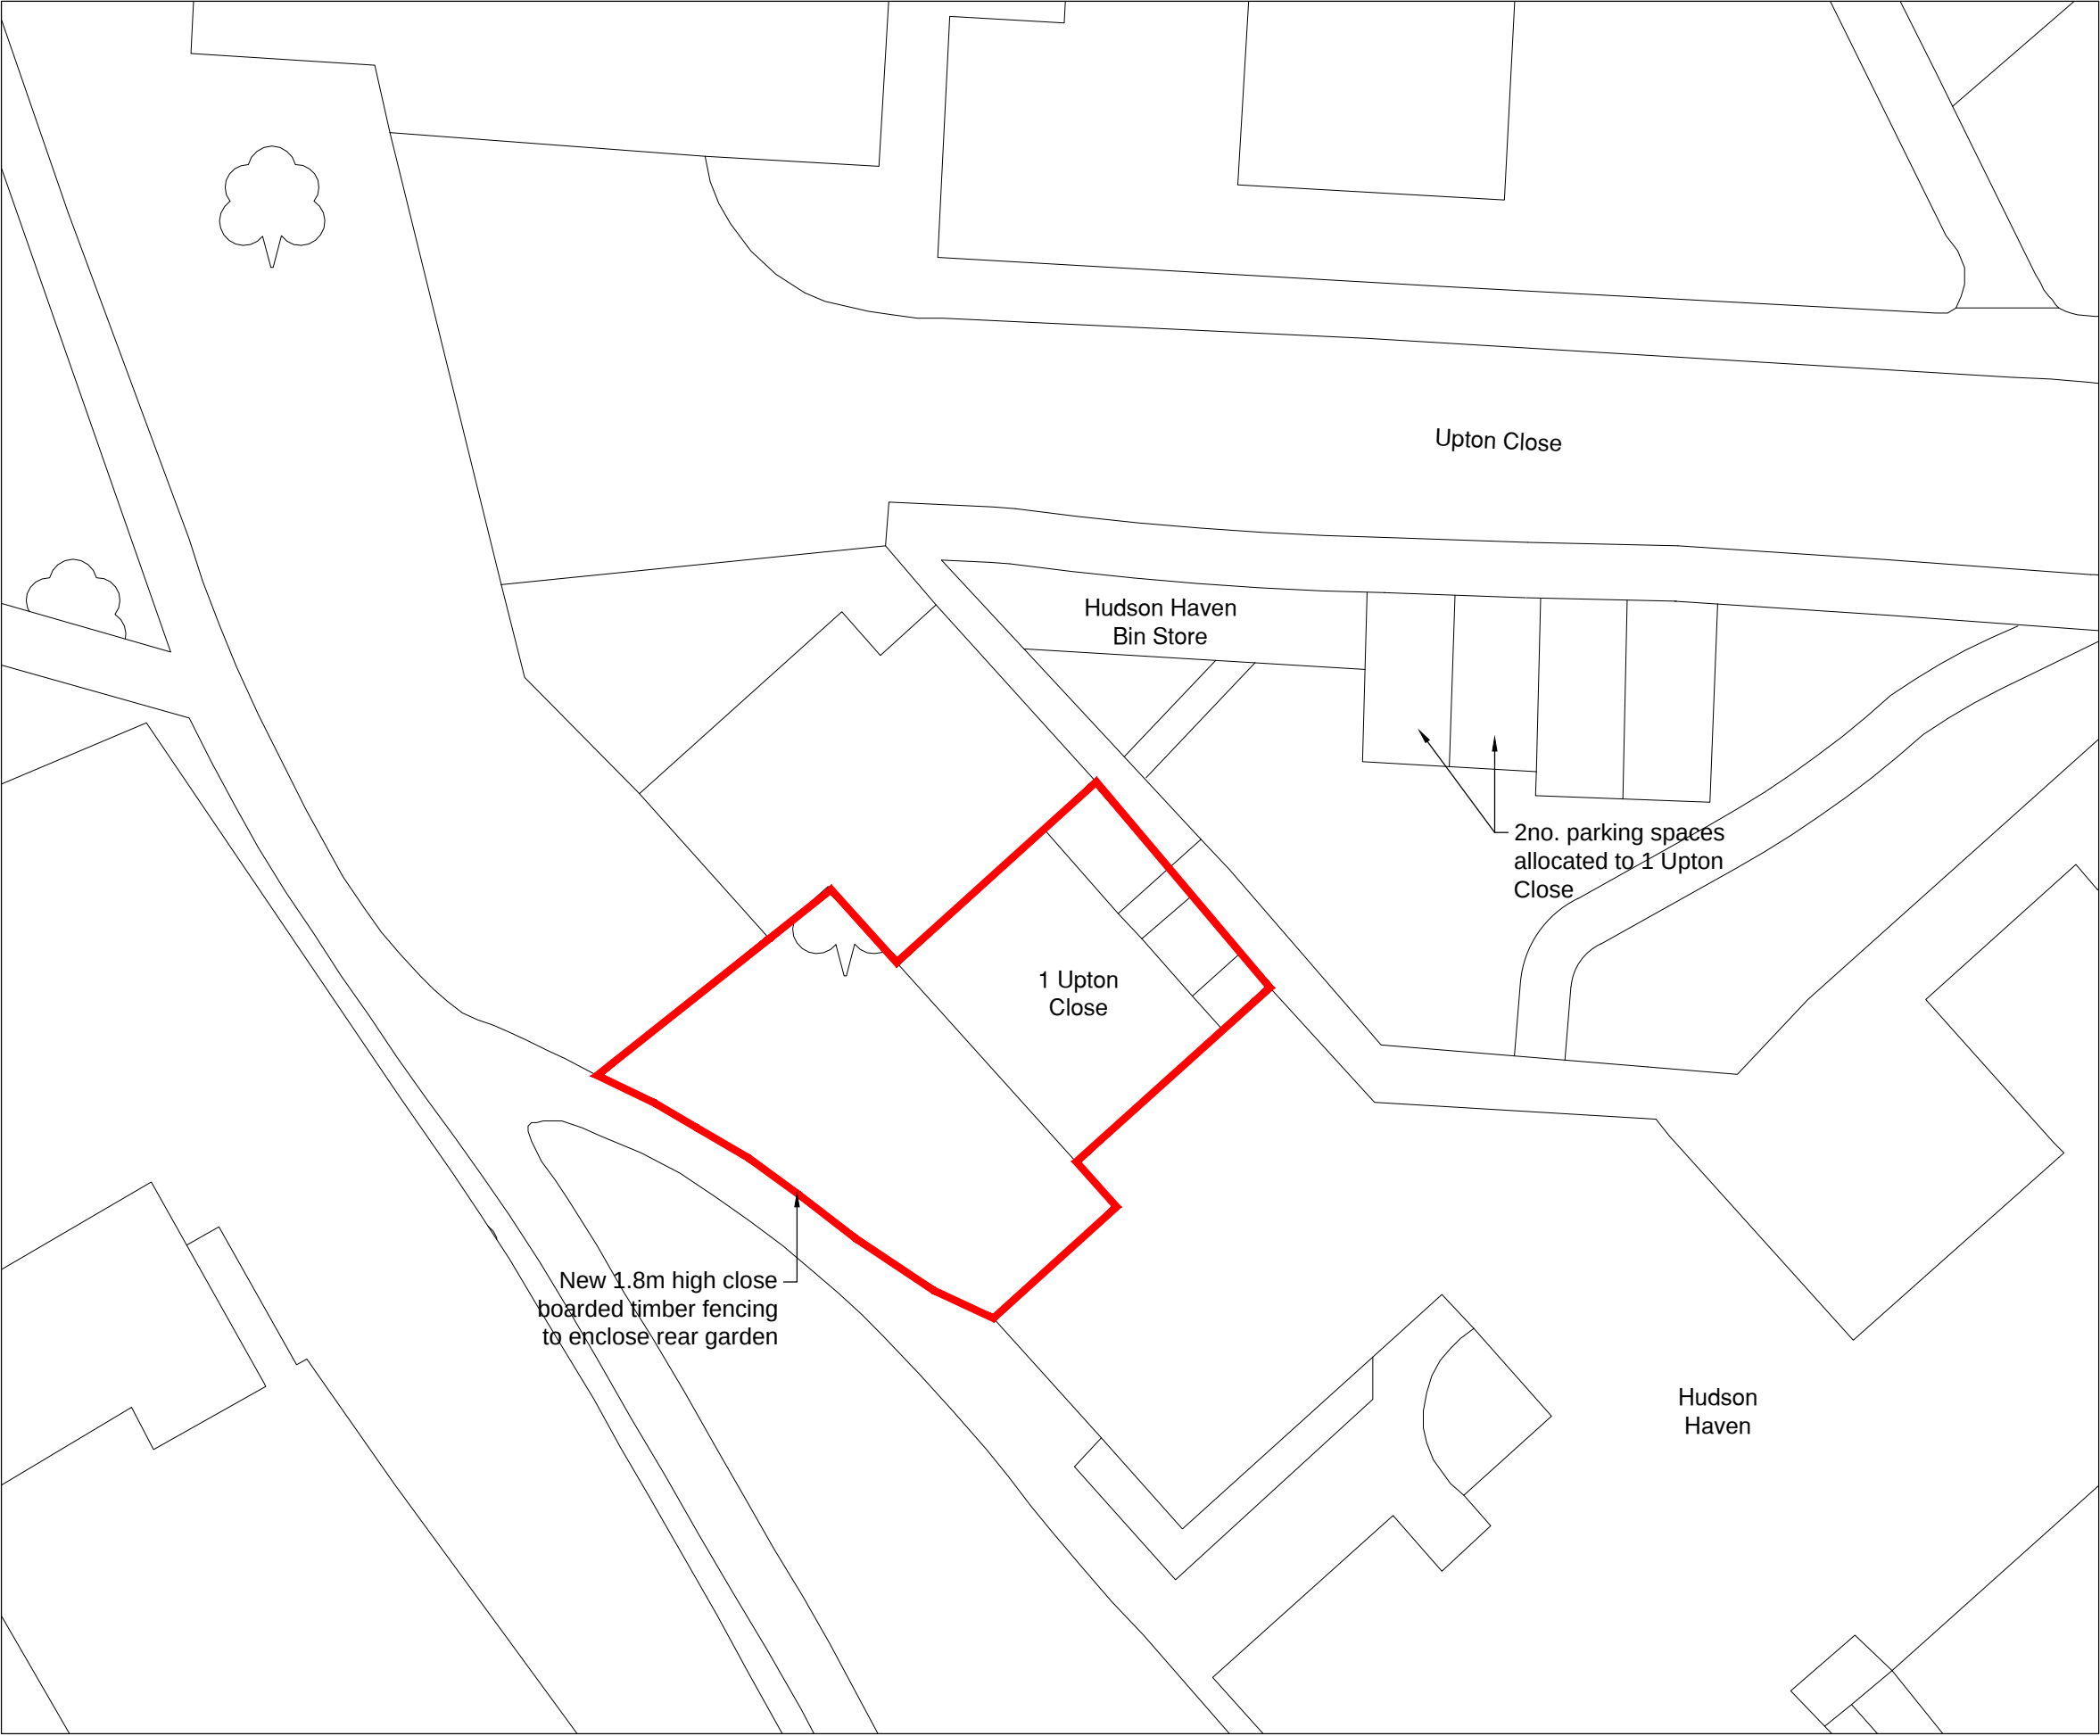

0m 2 4 6 12m

1:200

ORIGINAL SHEET SIZE A3

THIS DRAWING IS PRODUCED FOR USE IN THIS PROJECT ONLY AND MAY NOT BE USED FOR ANY OTHER PURPOSE. THE ORIGINATOR ACCEPT NO LIABILITY FOR THE USE OF THIS DRAWING OTHER THAN THE PURPOSE FOR WHICH IT WAS INTENDED IN CONNECTION WITH THIS PROJECT AS RECORDED IN THE 'PURPOSE FOR ISSUE' AND 'FILE STATUS CODE'.

THIS DRAWING MAY NOT BE REPRODUCED IN ANY FORM WITHOUT PRIOR WRITTEN AGREEMENT.

© CROWN COPYRIGHT AND DATABASE RIGHTS -- ORDNANCE SURVEY LICENCE NUMBER 100019340.

KEY PLAN



NOTES

Rev	Description	Date
P1	First Issue	19/01/21



NPS Barnsley Ltd
Gateway Plaza, Sackville St, Barnsley, South
Yorkshire, S70 2RD,
Tel: 01226 774605; Email: barnsley@nps.co.uk
web:www.nps.co.uk

CLIENT

Berneslai Homes

PROJECT

1 Upton Close
Warden House Conversion

TITLE

Site Plan

SCALE	DISCIPLINE	PROJECT NUMBER
1:200	ARCH	104020

DRAWING NUMBER
NPS-DR-A-(00)-002

STATUS CODE	PURPOSE OF ISSUE	Drawn	BST
S4	PLANNING APPROVAL	Checked	XX
REV CODE		Approved	XX
P1			