


Drawing No.	Rev No.
MDD001 -003	A

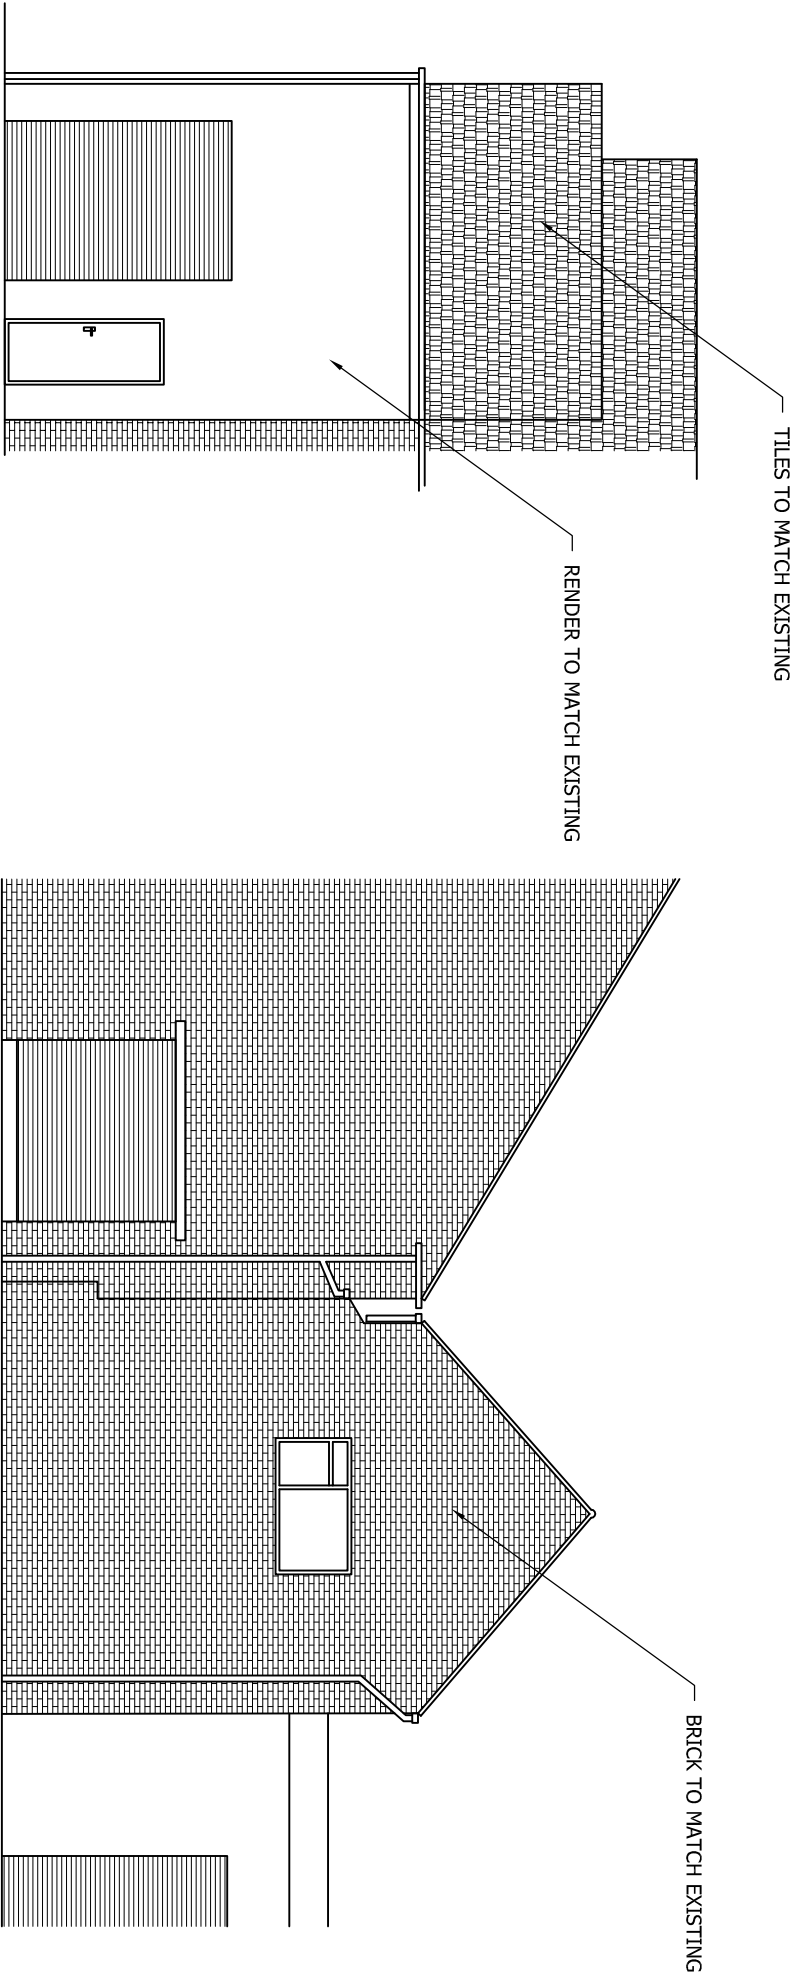

DO NOT SCALE: Contractor to check all dimensions and report any omissions or errors

NOTES

A	Roof amended	JRB	DD	DD	19/11/12
Rev	Description	By	Chk	App	Date

JRB DESIGNS LTD
1 Saville Road
Cudworth
Barnsley
S72 8LT
Tel: 01226 383542
Fax: 01226 380078
Mob: 07970 541192
Email: join@jrbdesigns.co.uk

This drawing is copyright. © Jrbdesigns Ltd.

Client
MR D DOCI
28 HAWTHORNE STREET
BARNSLEY

Drawing Title
PROPOSED ELEVATIONS

Address
GARAGE AT
McINTOCH WAY
BARNSELEY
S70 6DW


Project Title:
PROPOSED RAISING OF THE
ROOF

Purpose of Issue:
PLANNING

Drawing Status
FIRST ISSUE

APPROVAL ☒ INFORMATION ☐ TENDER ☐ CONTRACT ☐ CONSTRUCTION ☐	Scale at A3		Drawn By		Date
	AS SHOWN		JRB		11/10/2012
	Checked By	Date	Approved By		Date
		11/10/2012			11/10/2012
Project No.	MDD001	Drawing No.		003	Revision
					A


APPROVAL ☒ INFORMATION ☐ TENDER ☐ CONTRACT ☐ CONSTRUCTION ☐

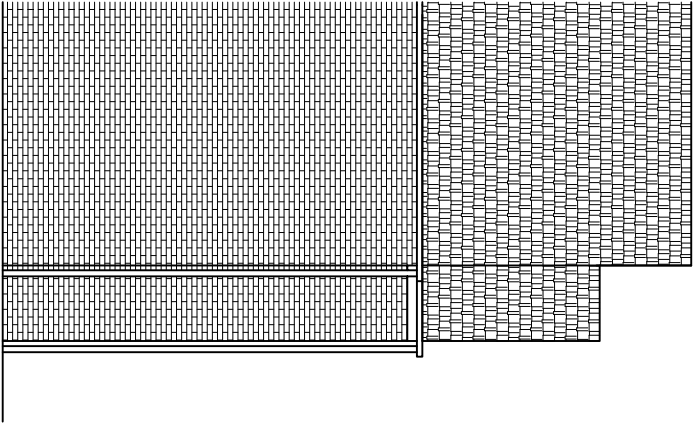

PROPOSED FRONT ELEVATION
SCALE 1:100 AT A3

PROPOSED SIDE ELEVATION
SCALE 1:100 AT A3

PROPOSED REAR ELEVATION
SCALE 1:100 AT A3

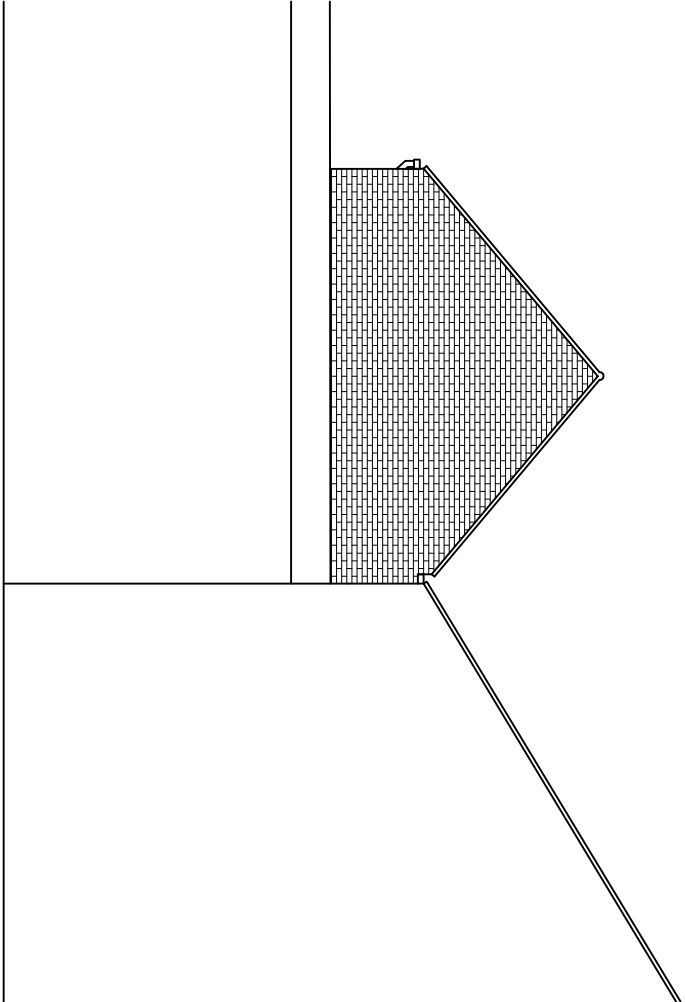

PROPOSED SIDE ELEVATION
SCALE 1:100 AT A3