


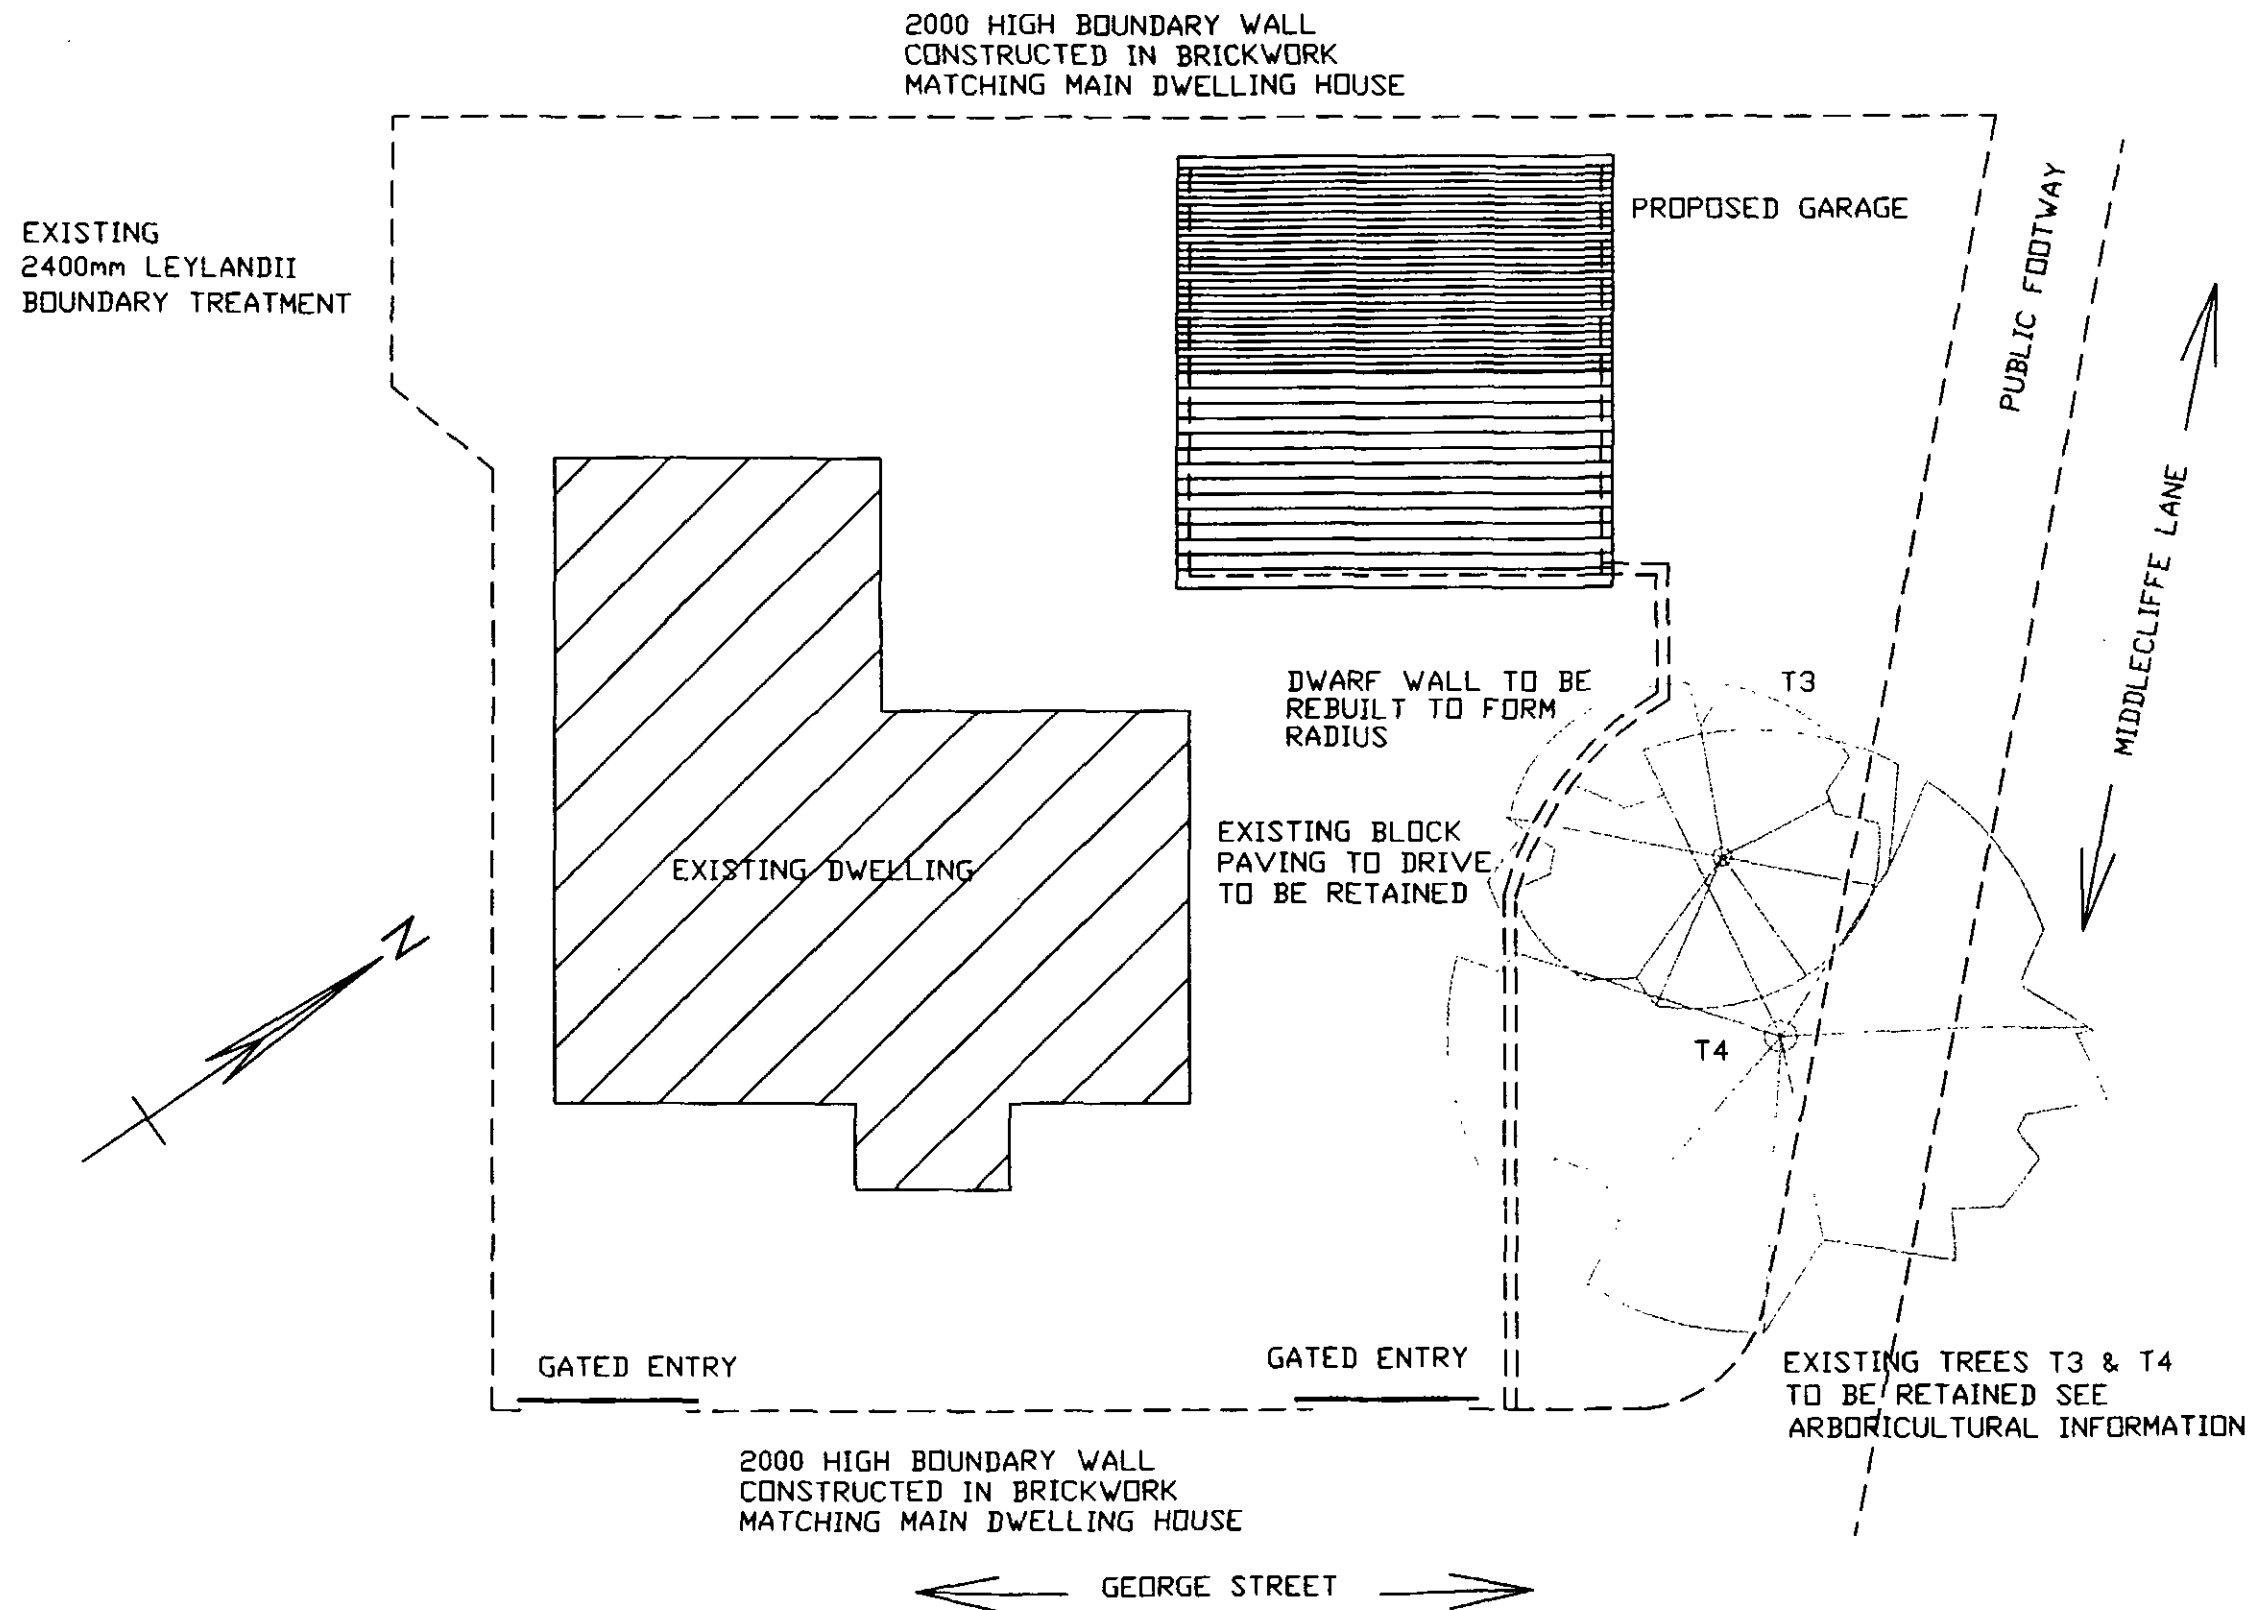

REV A WORKSHOP REMOVED 08/06/10


CLIENT
Miss H GARDNER
MIDDLESTONES
GEORGE STREET, LITTLE HOUGHTON

TITLE
SITE PLAN SHOWING POSITION OF PROPOSED GARAGE
IN RELATION TO THE EXISTING DWELLING HOUSE
AND THE SITE BOUNDARIES

Quill
ARCHITECTURE ©

THIS DRAWING IS COPYRIGHT AND MUST NOT BE USED OR
DISCLOSED IN ANY WAY EXCEPT WHERE AUTHORIZED IN
WRITING BY QUILL ARCHITECTURE.

SCALE 1 : 150	DRAWN AD
DATE 10/02/10	REV A

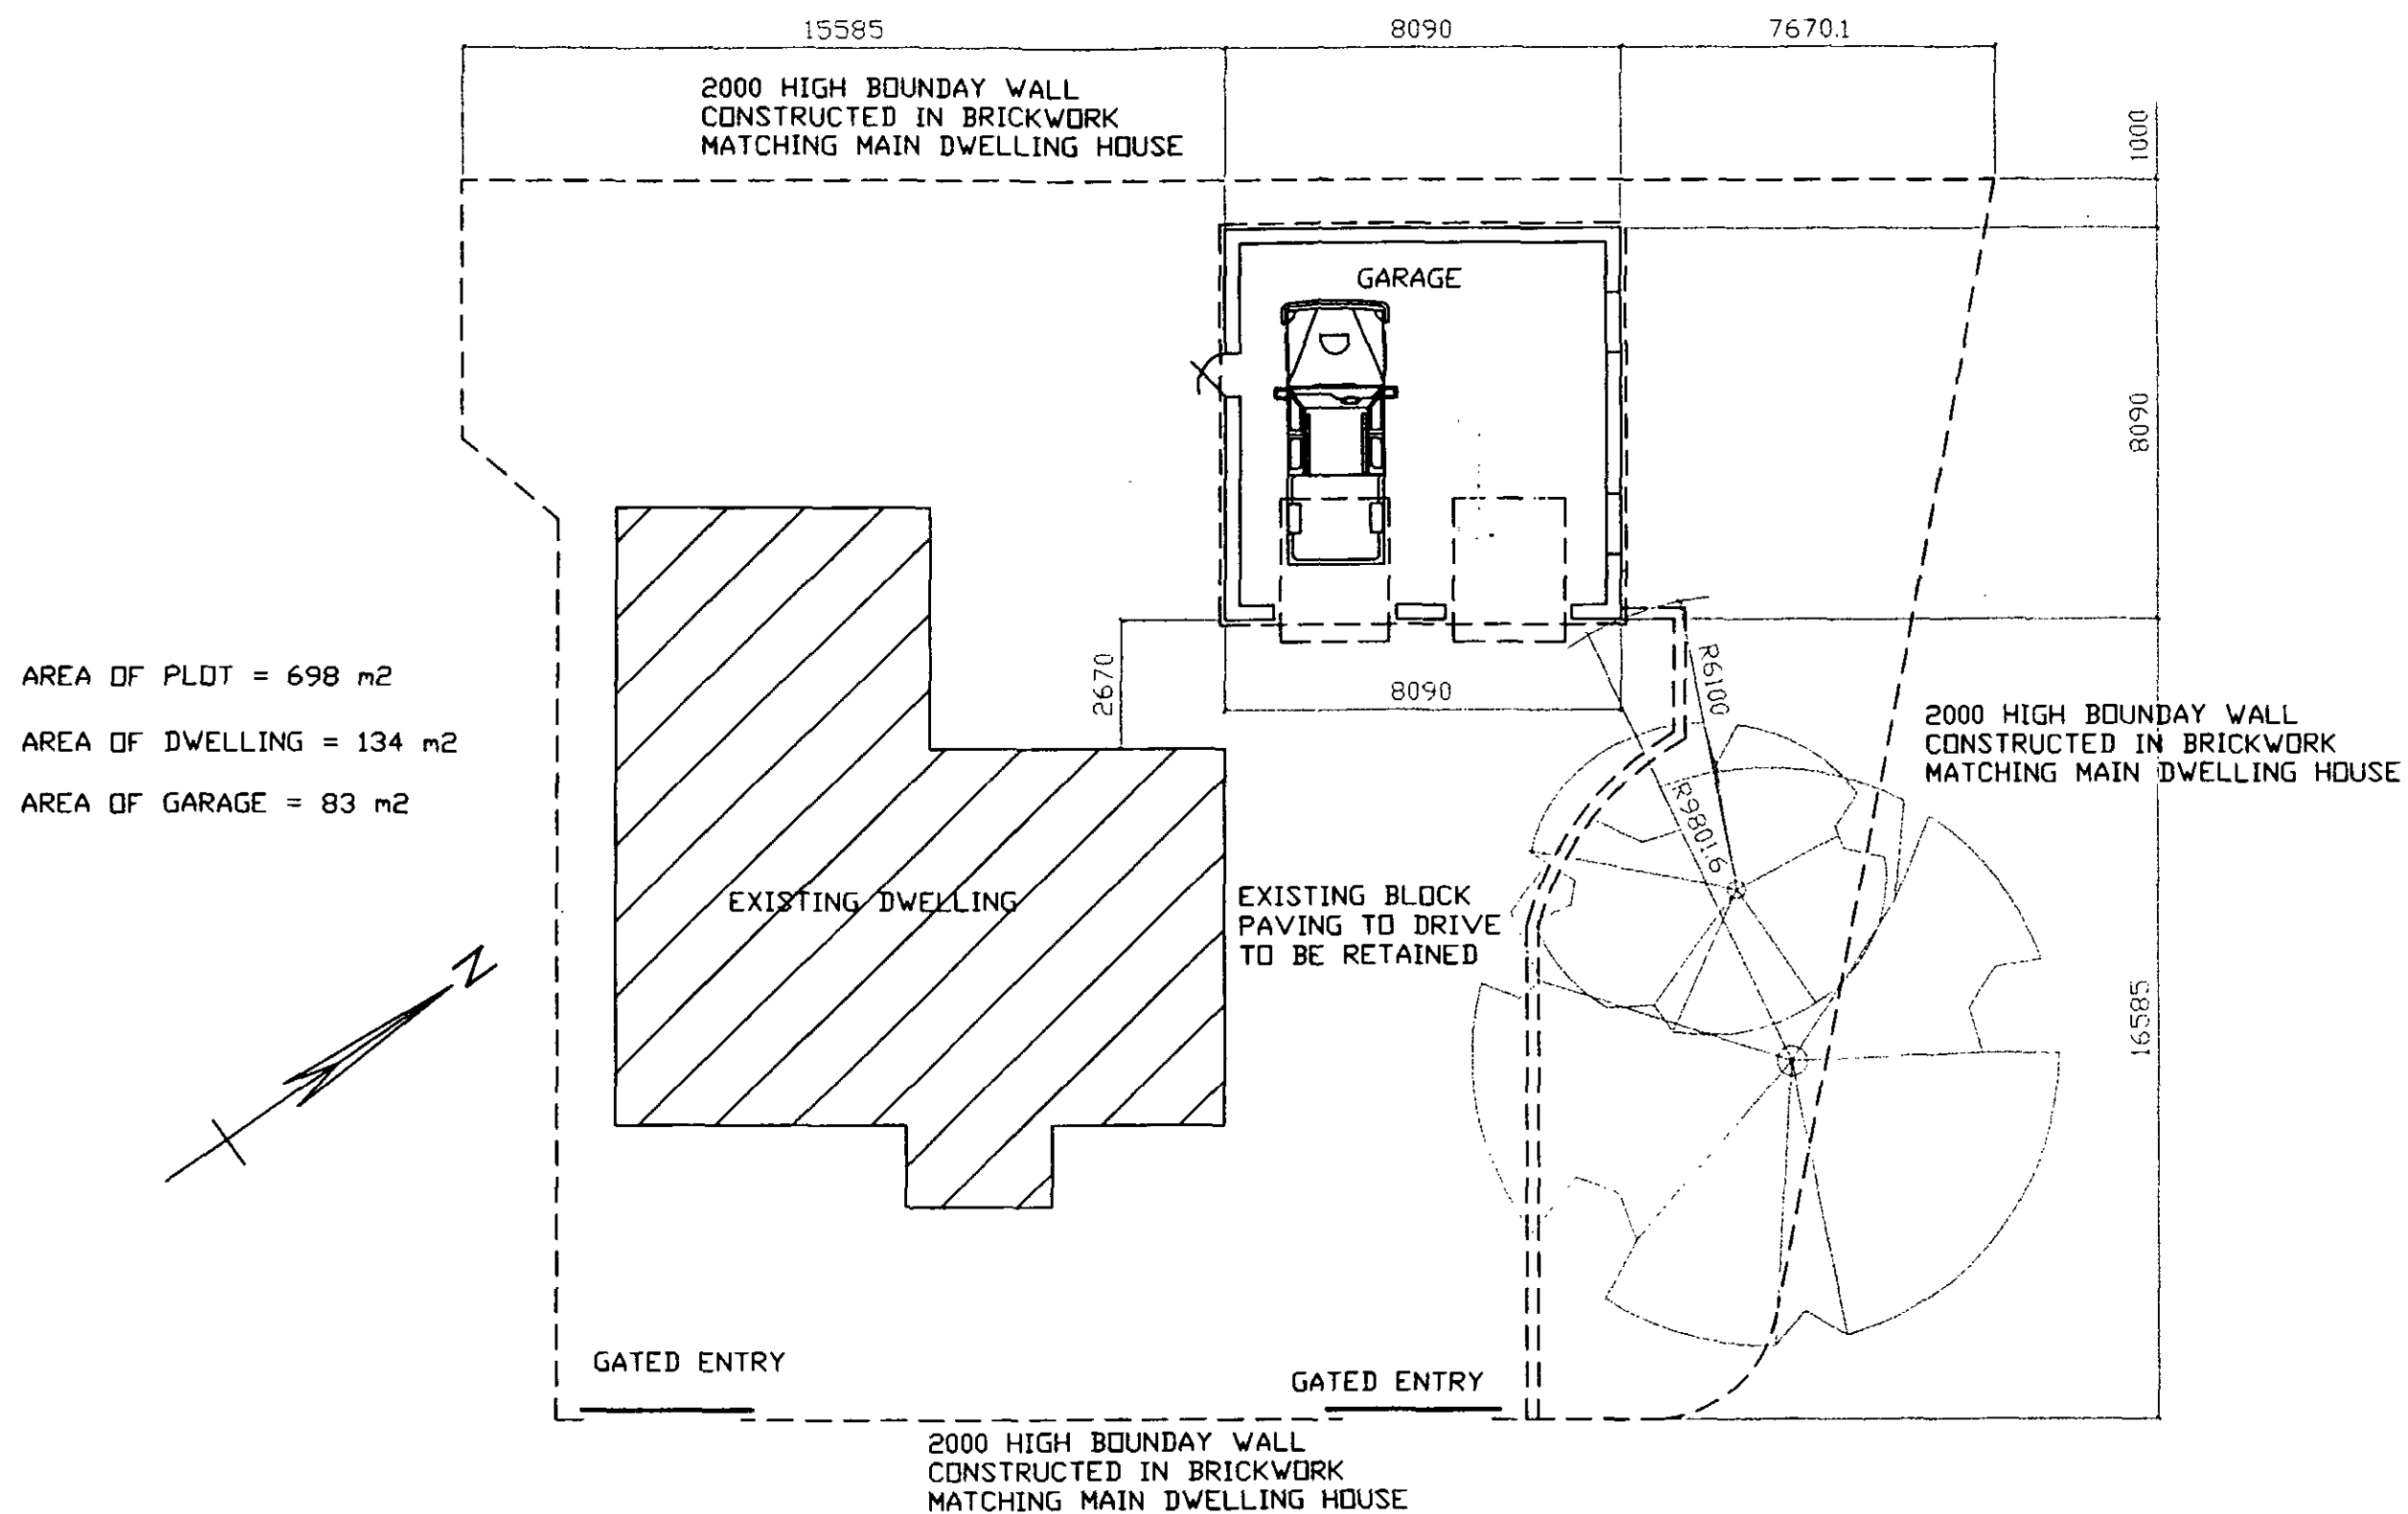

REV A WORKSHOP REMOVED 08/06/10


CLIENT
Miss H GARDNER
MIDDLESTONES
GEORGE STREET, LITTLE HOUGHTON

TITLE
SITE PLAN SHOWING POSITION OF PROPOSED GARAGE
IN RELATION TO THE EXISTING DWELLING HOUSE,
SITE BOUNDARIES & EXISTING TREES WITH DIMENSIONS

Quill
ARCHTECTURE ©

THIS DRAWING IS COPYRIGHT AND MUST NOT BE USED OR
DISCLOSED IN ANY WAY EXCEPT WHERE AUTHORIZED IN
WRITING BY QUILL ARCHITECTURE.
TELEPHONE (01226) 755446 REG No 5210984

SCALE 1 : 150	DRAWN AD
DATE 10/02/10	REV A
DRG No CAD/QA/1002	

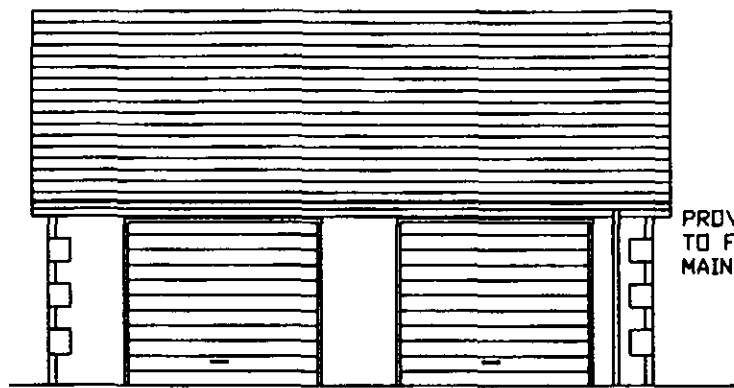


FRONT ELEVATION
(FACING GEORGE STREET)

PROVIDE STONE QUOINS
TO FRONT ELEVATION AS
MAIN DWELLING HOUSE

PROVIDE AND FIX 2No ROLLER
SHUTTER DOORS TO MAIN THRESHOLD
COLOUR TO BE DARK BROWN TO MATCH
THE MAIN DWELLING DOORS AND WINDOWS

PROVIDE & FIX 1247.5 x 1050 DEEP
WINDOW TO GABLE OF WORKSHOP
WINDOW TO BE MANUFACTURED IN
MAHOGANY COLOUR UPVC TO MATCH
THE EXISTING DWELLING HOUSE

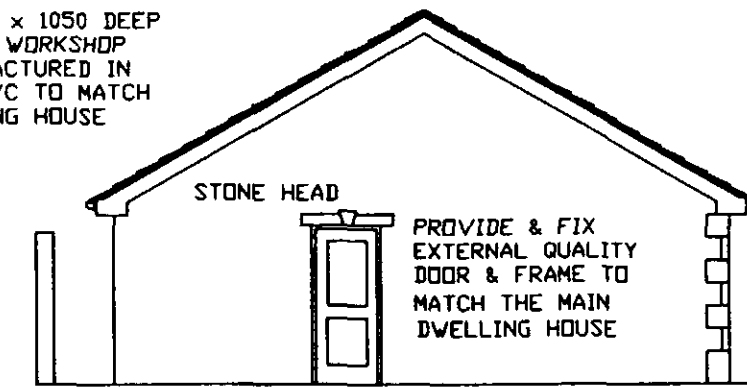


SIDE ELEVATION
(FACING GARDEN)

PROVIDE & FIX
EXTERNAL QUALITY
DOOR & FRAME TO
MATCH THE MAIN
DWELLING HOUSE

PROVIDE AND FIX BARGE BOARDS
TO ALL GABLES STYLE TO MATCH
THE EXISTING DWELLING WITH
DARK MAHOGANY STAIN FINISH

PROVIDE & FIX 2No 1247.5 x 1275 DEEP
WINDOWS TO GABLE END OF GARAGE. WINDOWS
TO BE MANUFACTURED IN MAHOGANY COLOUR
UPVC UNITS.

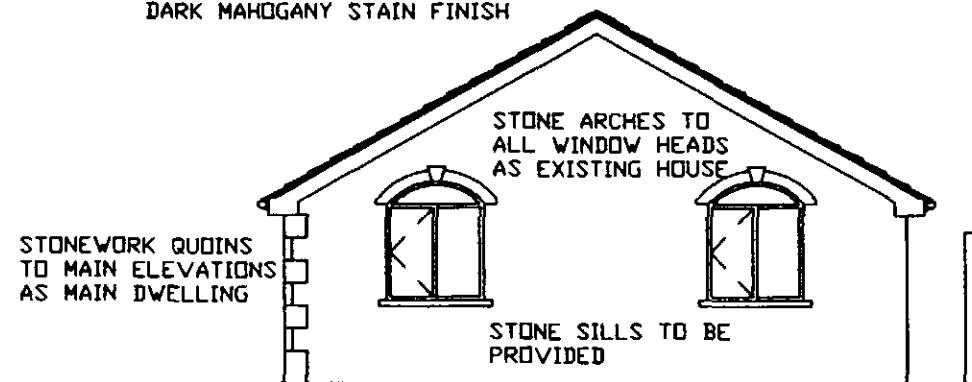

SIDE ELEVATION
(FACING MIDDLECLIFFE LANE)


STONWORK QUOINS
TO MAIN ELEVATIONS
AS MAIN DWELLING

STONE ARCHES TO
ALL WINDOW HEADS
AS EXISTING HOUSE

STONE SILLS TO BE
PROVIDED

EXISTING 2000mm HIGH BOUNDARY
WALL FACING No 69 MIDDLECLIFFE
LANE

PROVIDE AND FIX SOFT WOOD
FASCIA BOARDS AND FINISH
WITH MAHOGANY STAIN AS
MAIN DWELLING

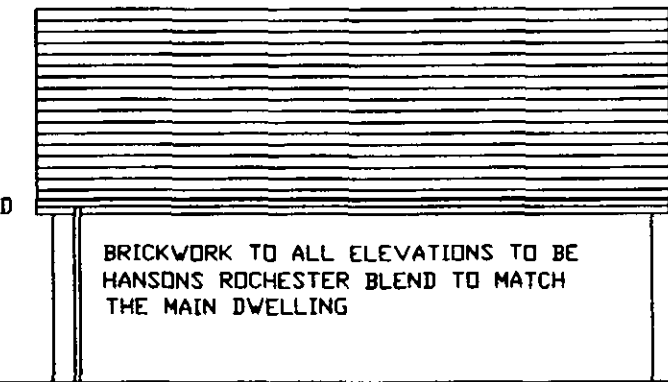

REAR ELEVATION
(FACING No 69 MIDDLECLIFFE LANE)

BRICKWORK TO ALL ELEVATIONS TO BE
HANSONS ROCHESTER BLEND TO MATCH
THE MAIN DWELLING

REV A WORKSHOP REMOVED 08/06/10

CLIENT
Miss H GARDNER
MIDDLESTONES
GEORGE STREET, LITTLE HOUGHTON

TITLE
PROPOSED ELEVATIONS OF DETACHED GARAGE

Quill
ARCHTECTURE ©

THIS DRAWING IS COPYRIGHT AND MUST NOT BE USED OR
DISCLOSED IN ANY WAY EXCEPT WHERE AUTHORIZED IN
WRITING BY QUILL ARCHITECTURE.


TELEPHONE (01226) 755446 REG No 5210984

SCALE 1 : 100	DRAWN AD
DATE 10/02/10	REV A
DRG No CAD/QA/1003	


DO NOT SCALE DRAWING

ALL DIMENSIONS IN MILLIMETRES

IF IN DOUBT ASK

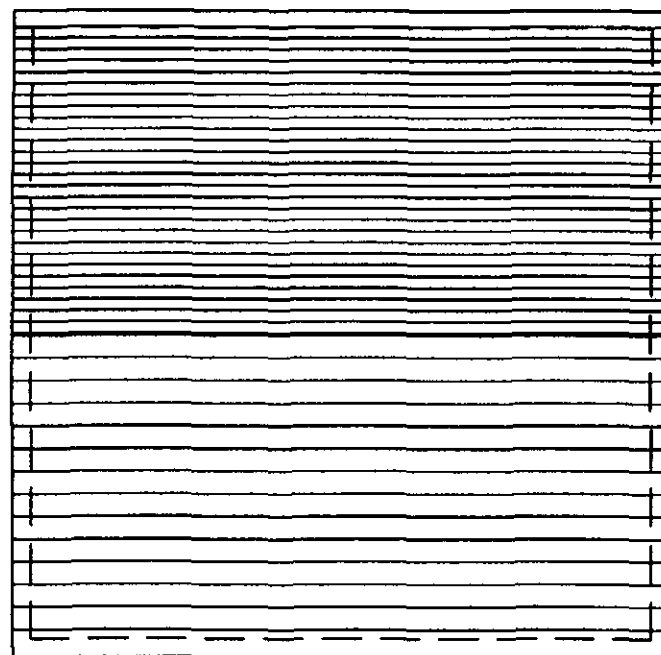

PLAN OF ROOF & DIRECTION OF PITCH

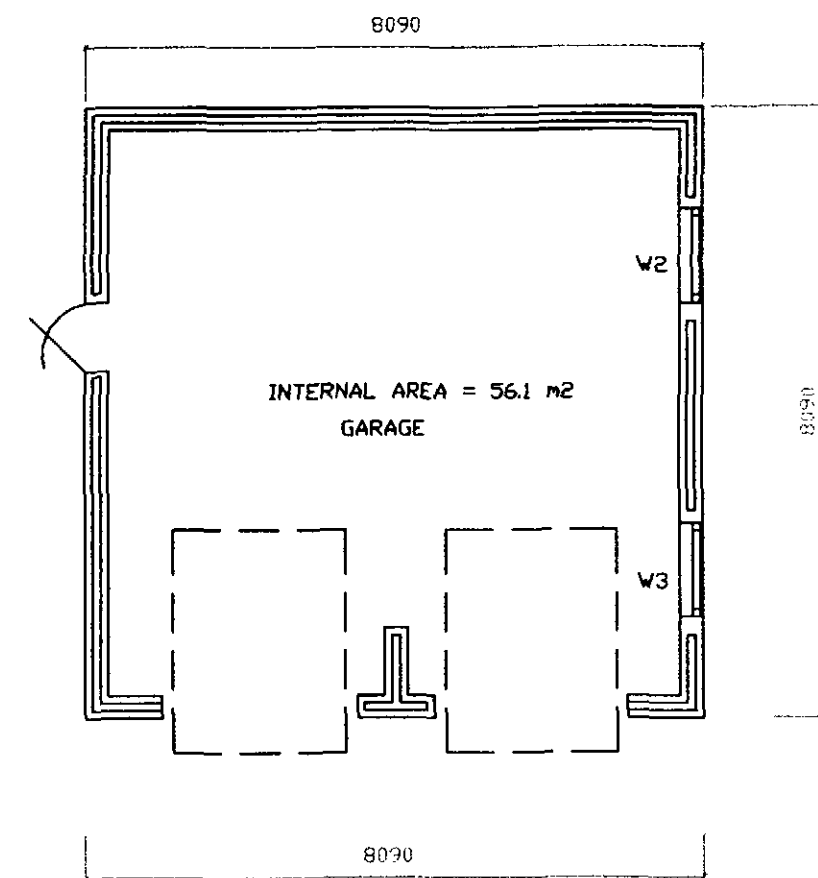

PLAN OF INTERNAL LAYOUT

REV A WORKSHOP REMOVED 08/06/10

CLIENT
Miss H GARDNER
MIDDLESTONES
GEORGE STREET, LITTLE HOUGHTON

TITLE
PROPOSED FLOOR LAYOUT OF DETACHED GARAGE

Quill
ARCHITECTURE ©

THIS DRAWING IS COPYRIGHT AND MUST NOT BE USED OR
DISCLOSED IN ANY WAY EXCEPT WHERE AUTHORIZED IN
WRITING BY QUILL ARCHITECTURE.
TELEPHONE (01226) 755446 REG No 5210984

SCALE 1 : 100	DRAWN AD
DATE 10/02/10	REV A
DRG No CAD/QA/1004	