



Drawing No.	Rev No.
MDB001 -001	

DO NOT SCALE: Contractor to check all dimensions and report any omissions or errors


NOTES

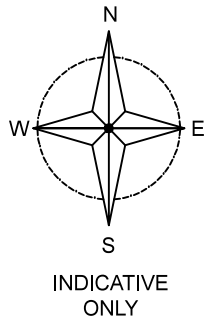

SITE AREA 5670m²

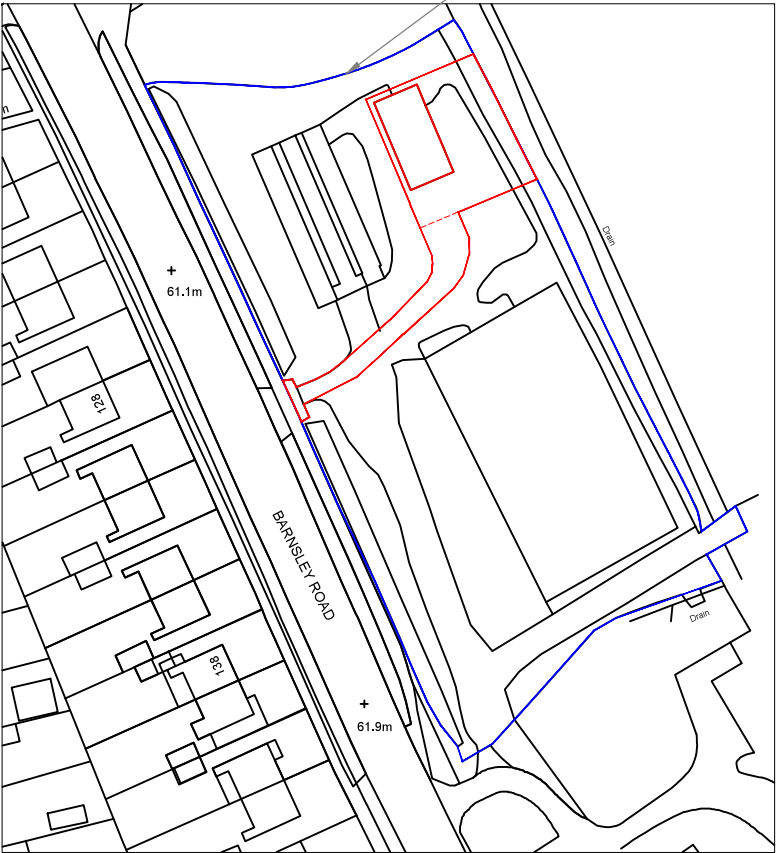

LOCATION PLAN
SCALE 1:1250 AT A3

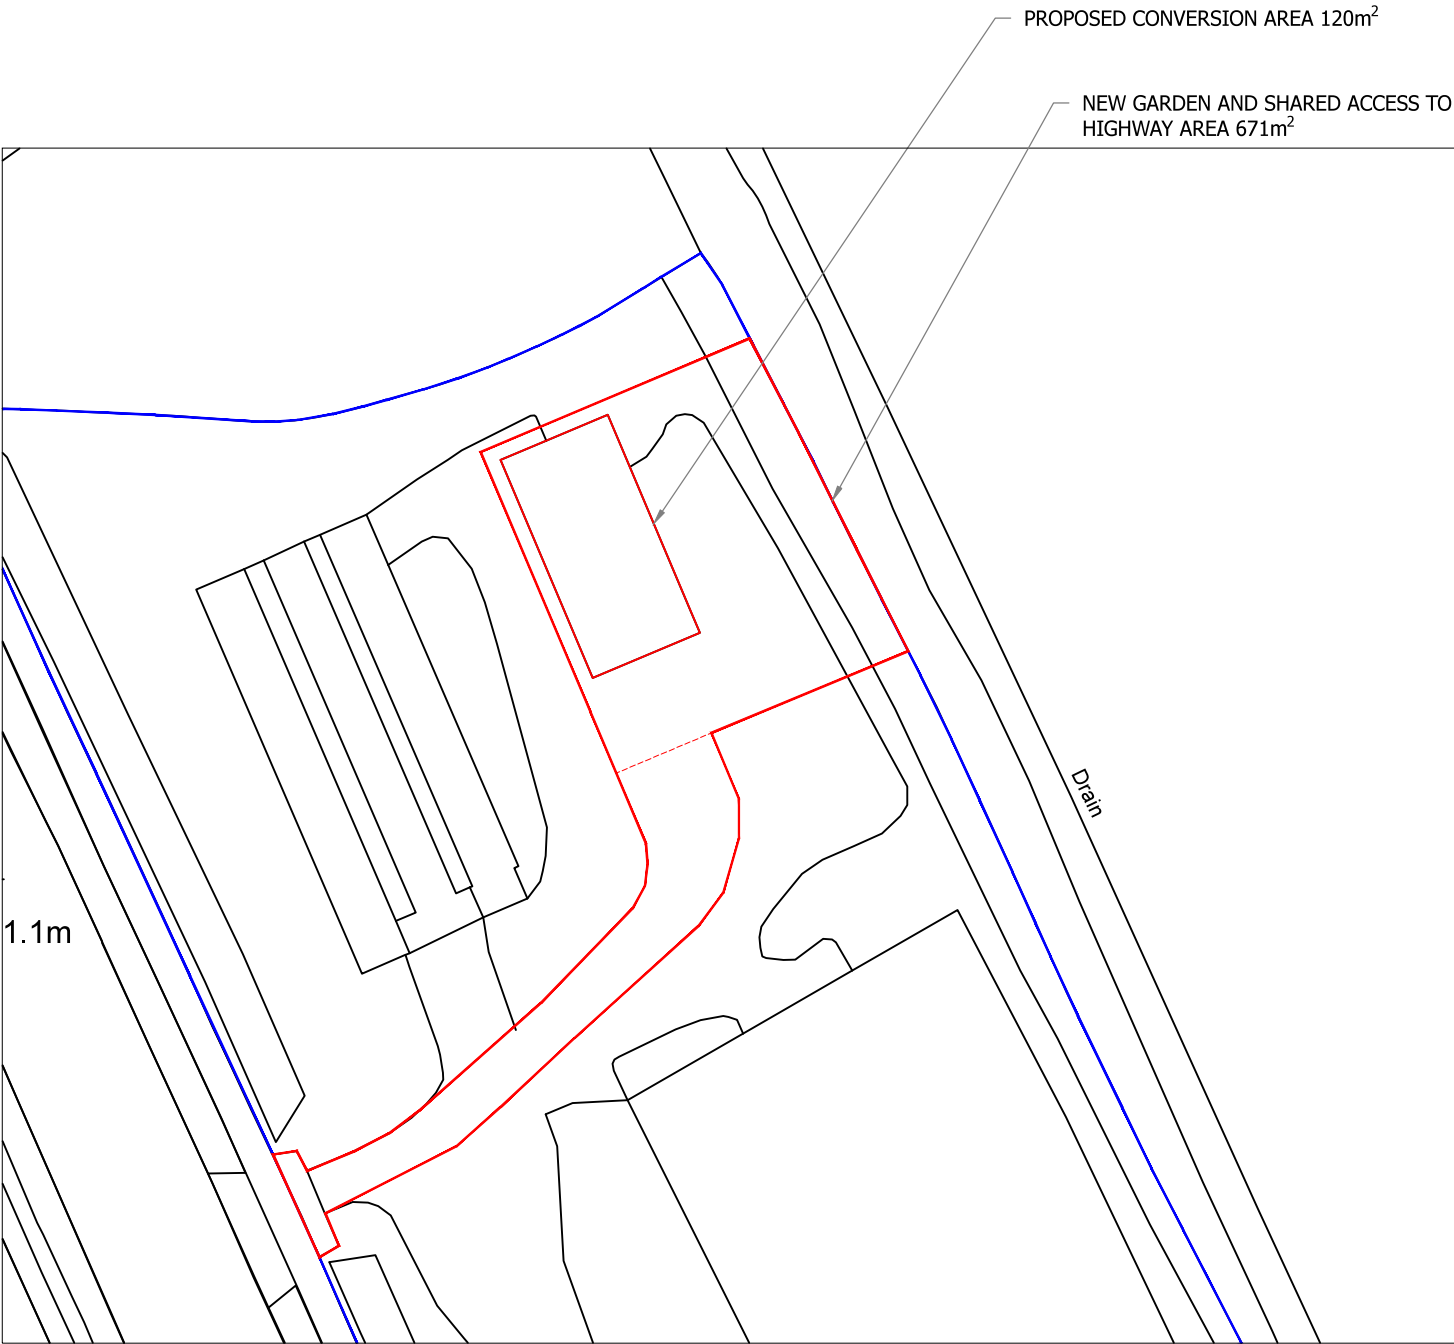

SITE PLAN
SCALE 1:500 AT A3

Rev	Description	By	Chk	App	Date
JRB DESIGNS Ltd 1 Saville Road Cudworth Barnsley S72 8LT Tel: 01226 383542 Fax: 01226 380078 Mob: 07970 541192 Email: john@jrbdesigns.co.uk This drawing is copyright. © jrbdesigns Ltd.					

Client

MR. D BARLOW

Drawing Title

SITE PLANS

Address

BARN OFF BARNLEY ROAD
DARTON
BARNLEY
S75 5NU

Project Title:

PROPOSED BARN CONVERSION
TO DWELLING

Purpose of Issue:

PLANNING

Drawing Status

FIRST ISSUE

Scale at A3 AS SHOWN	Drawn By JRB	Date 27/03/2020			
Checked By	Date 27/03/2020	Approved By	Date 27/03/2020		
Project No. MDB001		Drawing No. 001		Revision -	
APPROVAL ☒	INFORMATION ☐	TENDER ☐	CONTRACT ☐	CONSTRUCTION ☐	