


Drawing No.	Rev No.
MSP001 -005	

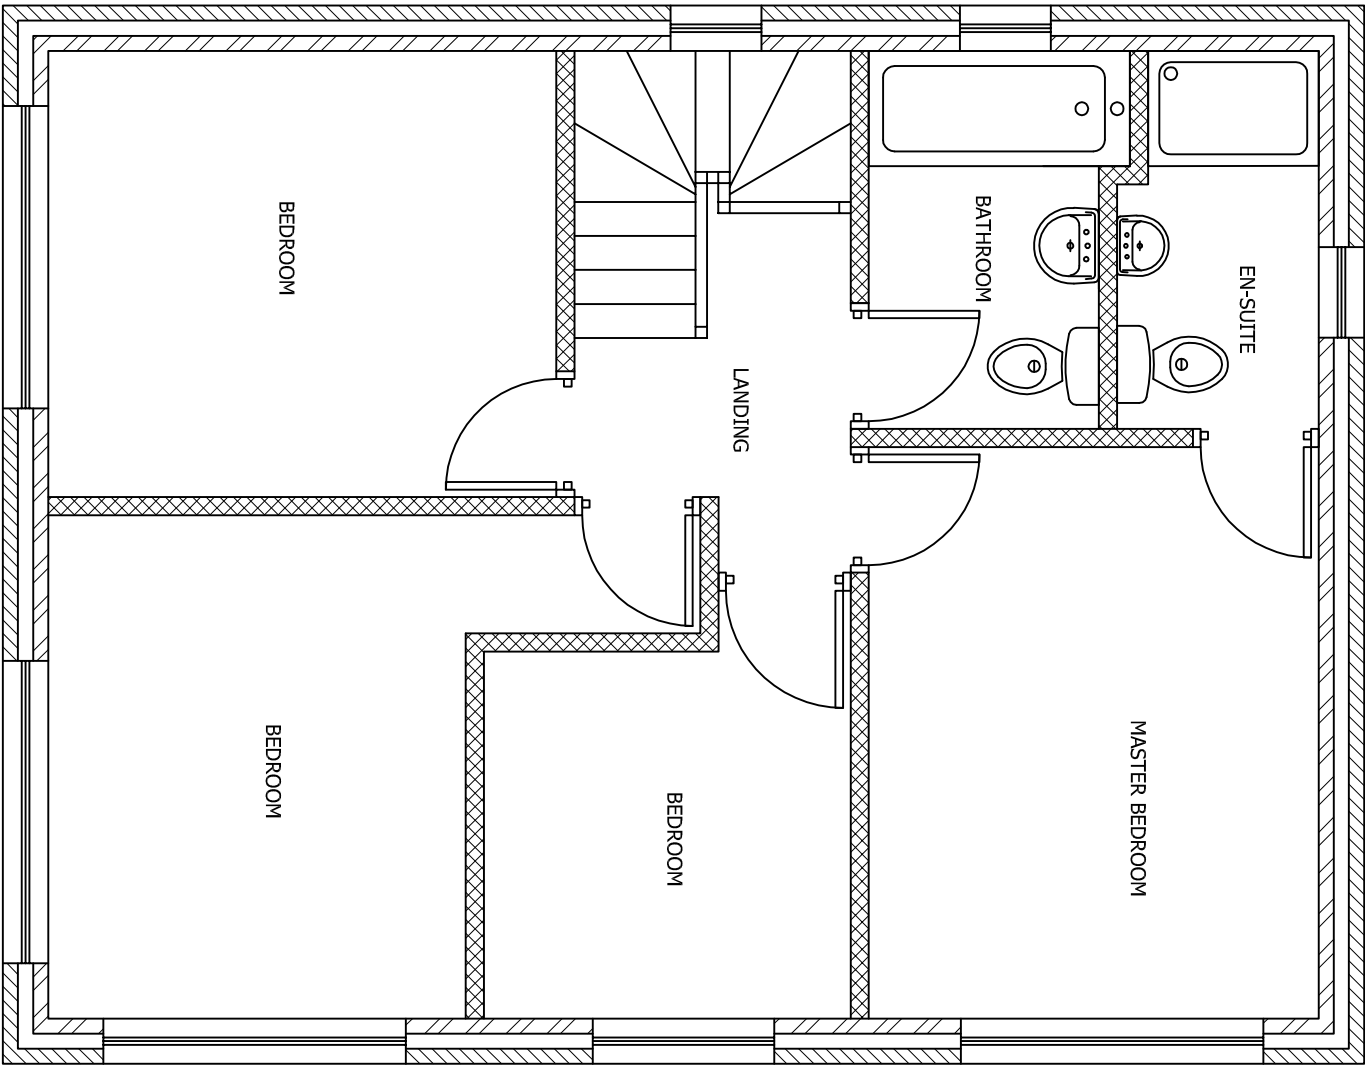

PROPOSED FIRST FLOOR PLAN
SCALE 1:50 AT A3

DO NOT SCALE: Contractor to check all dimensions and report any omissions or errors

NOTES

Rev	Description	By	Chk	App	Date
-----	-------------	----	-----	-----	------

JRB DESIGNS LTD
1 Saville Road
Cudworth
Barnsley
S72 8LT
Tel: 01226 383542
Fax: 01226 380078
Mob: 07970 541192
Email: joine@jrbdesigns.co.uk

This drawing is copyright. © Jrbdesigns Ltd.

Client
MR. S PHILBIN

Drawing Title
PROPOSED PLANS 2

Address
**38 CHURCH STREET
GAWBER
BARNSELEY
S75**

Project Title:
**PROPOSED THREE STOREY
NEW DWELLING HOUSE**

Purpose of Issue:
PLANNING

Drawing Status
FIRST ISSUE

Scale at A3	Drawn By	Date
AS SHOWN	JRB	11/10/2010
Checked By	Approved By	Date
SP	SP	11/10/2010
Project No.	Drawing No.	Revision
MSP001	005	-

APPROVAL ☒ INFORMATION ☐ TENDER ☐ CONTRACT ☐ CONSTRUCTION ☐