



1) This drawing and the design and details depicted thereon are the copyright of Peter Dimberline Chartered Architect.
2) All dimensions on this drawing are to be checked by the Contractor and any discrepancies are to be reported to the Architect.
3) Do not scale critical dimensions off this drawing.
4) Contractor to ensure that all Health & Safety requirements (CDM Regulations) in relation to this project will be complied with.

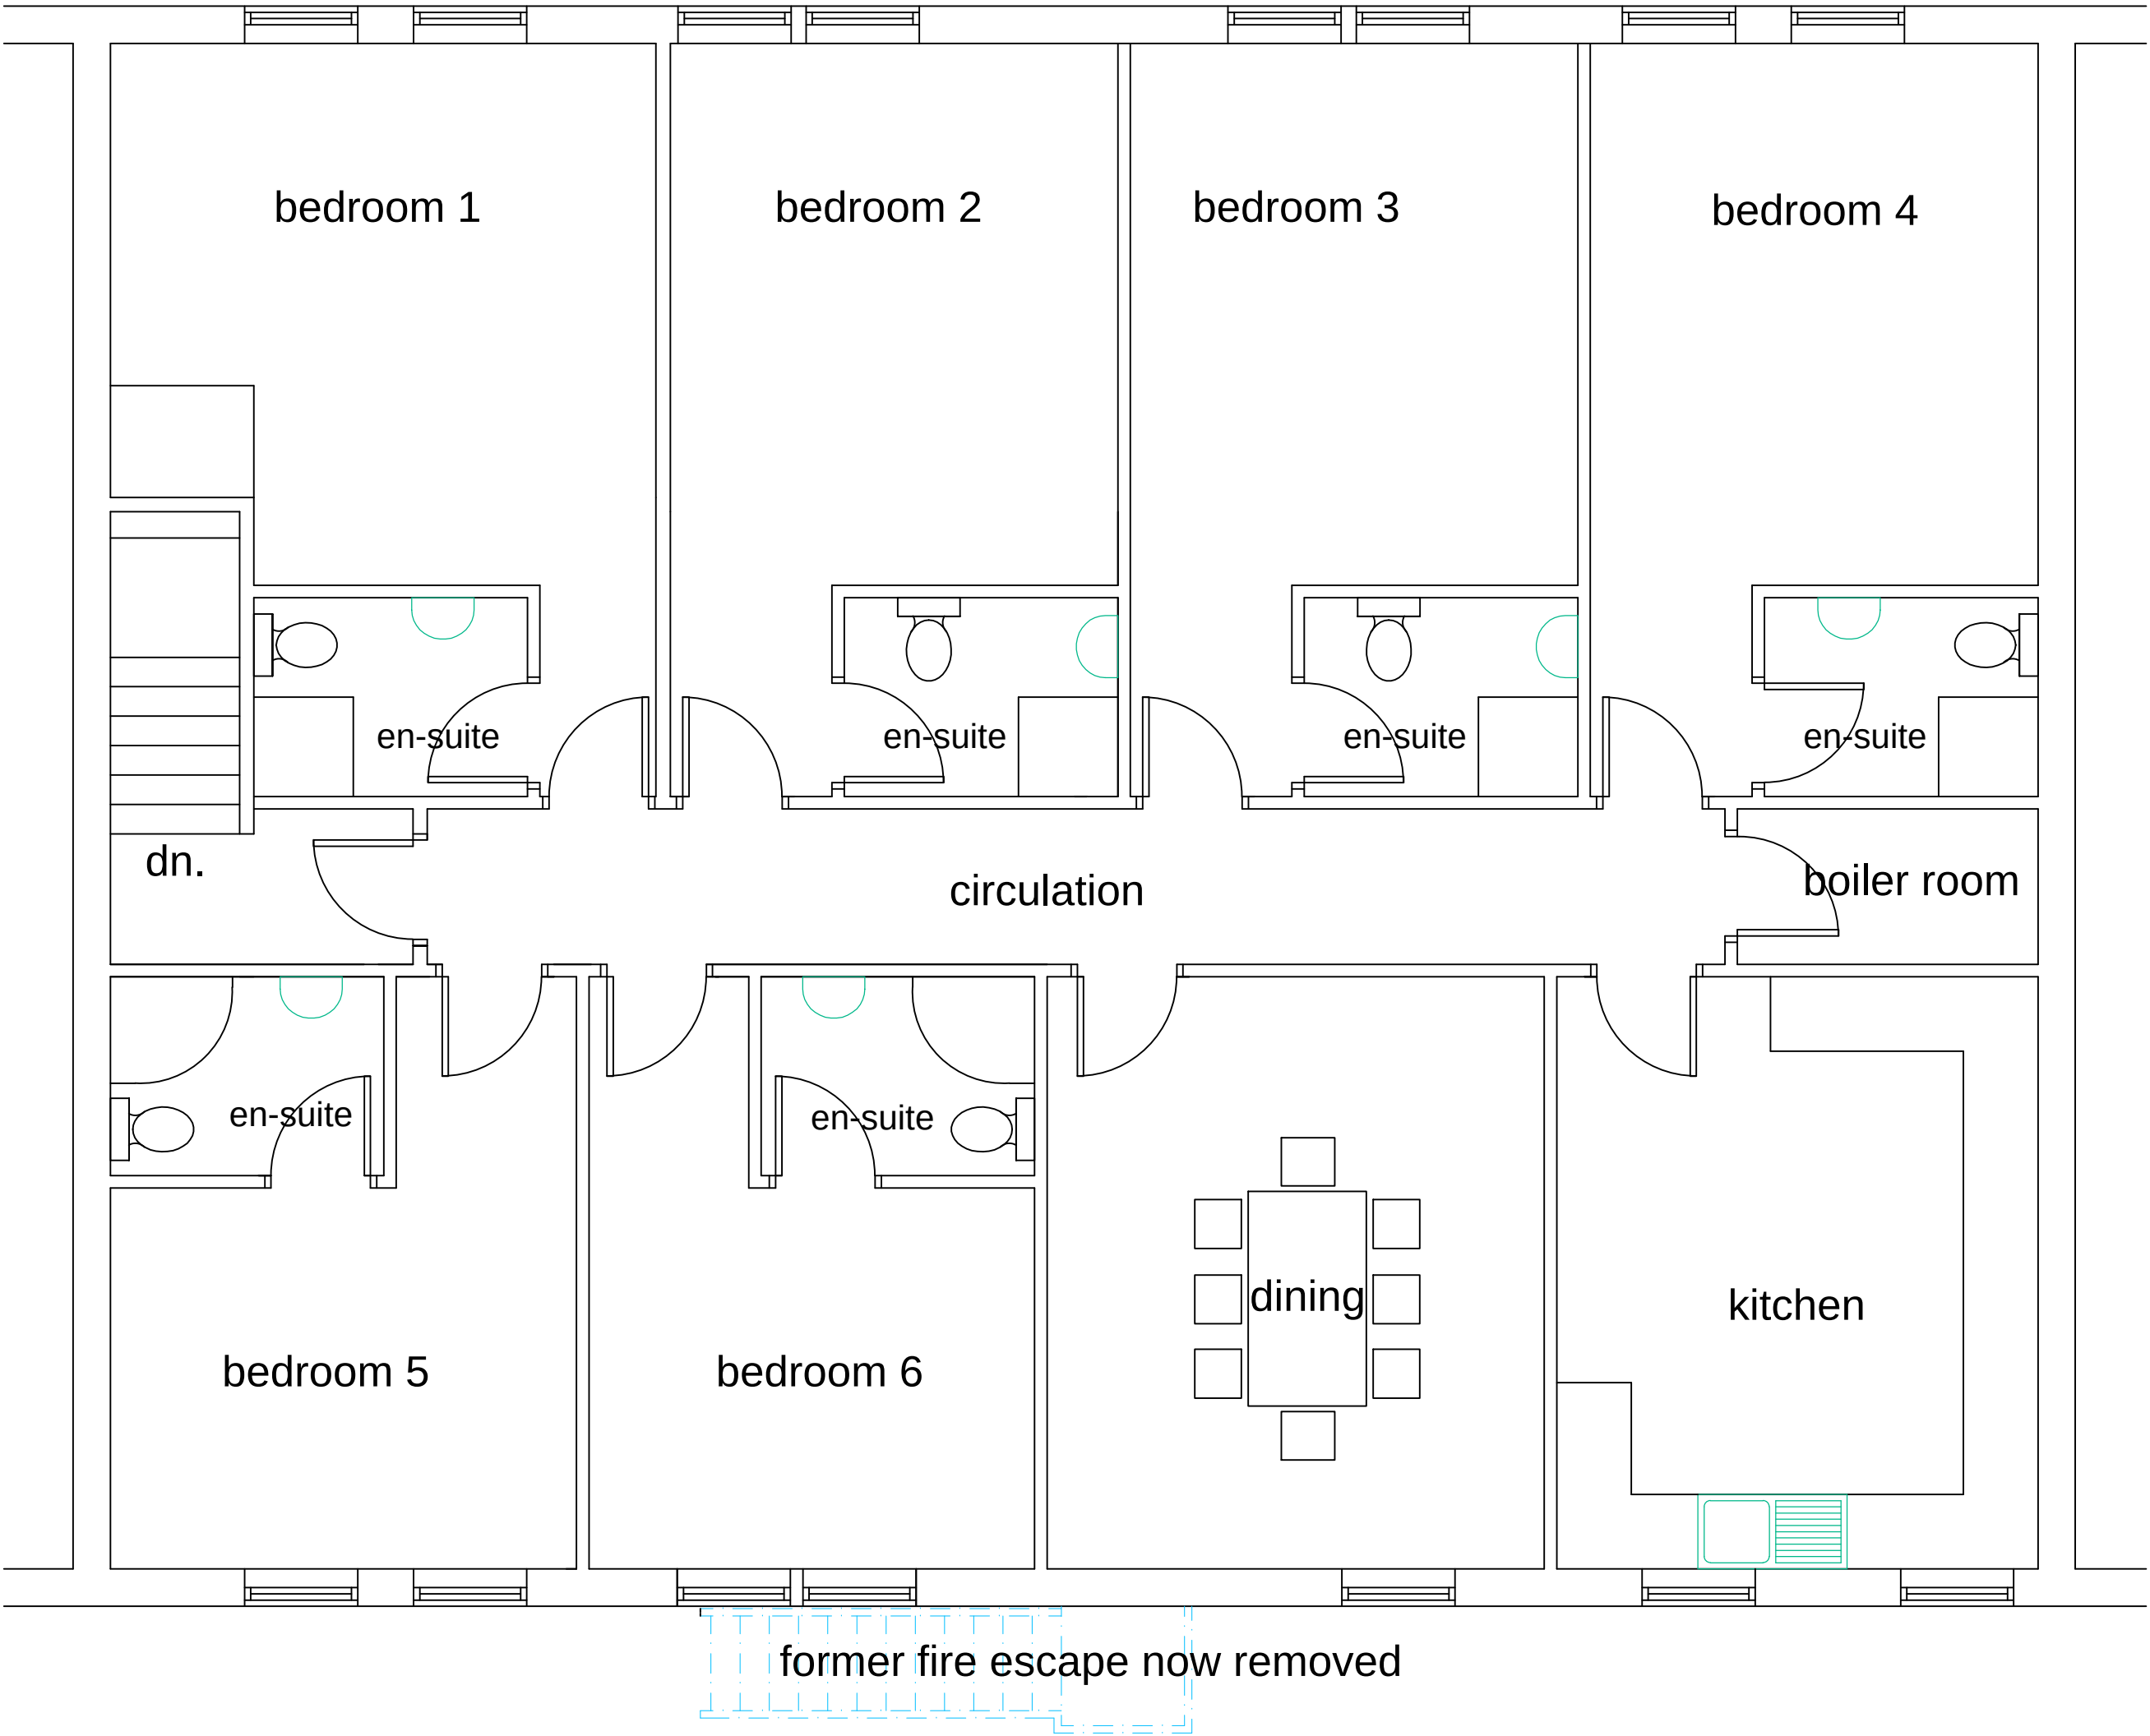


NB : The applicant has stated that this original external staircase has now been removed at the request of building control.

existing first floor plan

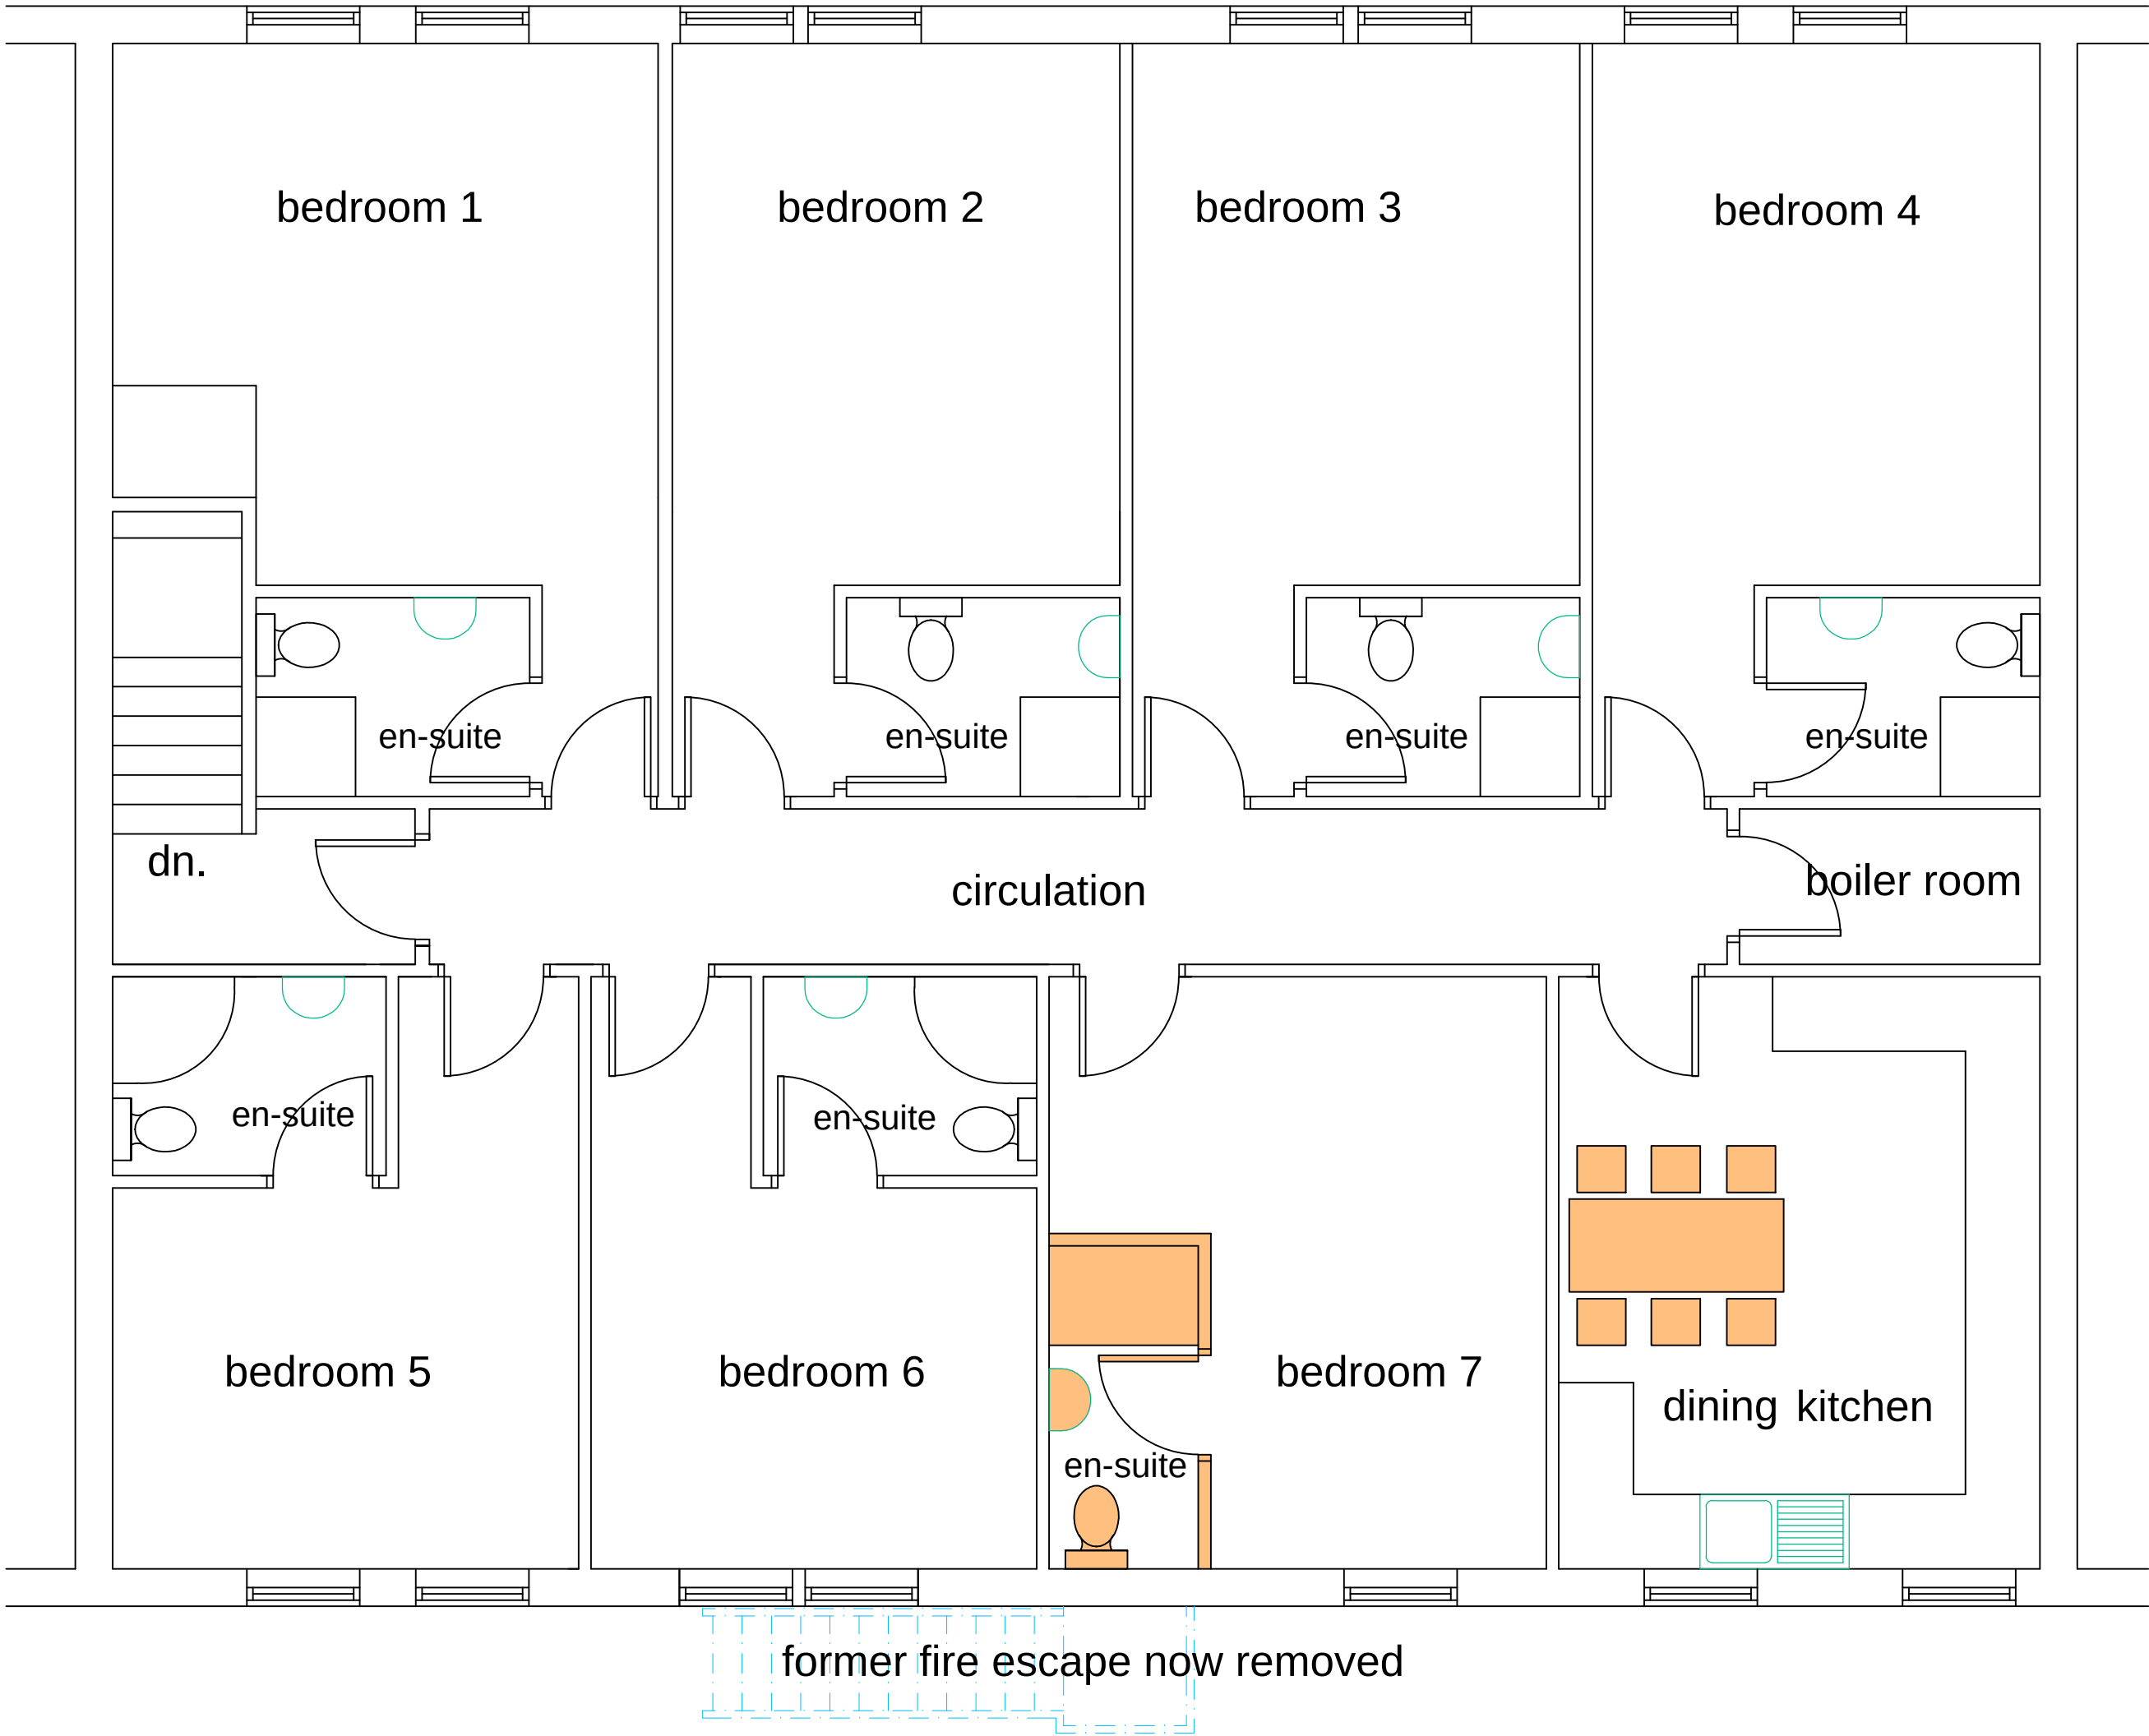

NB : The applicant has stated that this original external staircase has now been removed at the request of building control.

proposed first floor plan

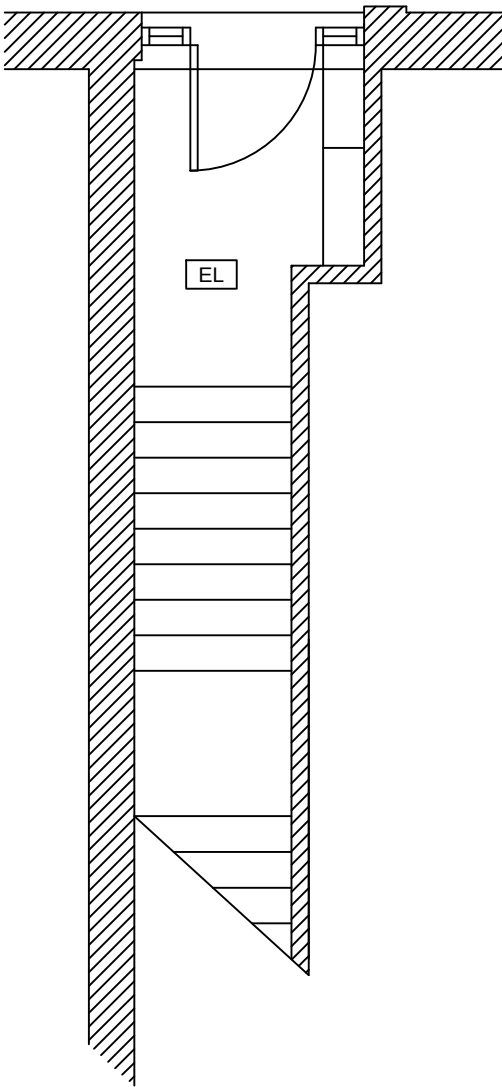

ground floor plan of stairwell

This drawing has been prepared for planning application purposes only.
It is not a construction drawing or building regulation drawing.
Any approvals under building regulations will need to be progressed separately.

Rev. A Creation of further bedroom

REVISIONS

PETER DIMBERLINE Dip Arch, RIBA CHARTERED ARCHITECT	
2 TIPSEY COURT, STAINCROSS BARNSELEY, S75 6FZ	
tel/fax (01226) 390947 email: pdimberline@tiscali.co.uk	
CLIENT	Cliffmeur Properties Ltd
PROJECT	Proposed conversion of existing dining room to additional bedroom (7)
LOCATION	First floor: 24A Wellington Street, Barnsley
DRAWING	Existing and proposed floor plans
SCALES	1:50
DATE	Nov' 20
DRWG No.	2013/025/01
REV.	A
DRAWN BY	PD