



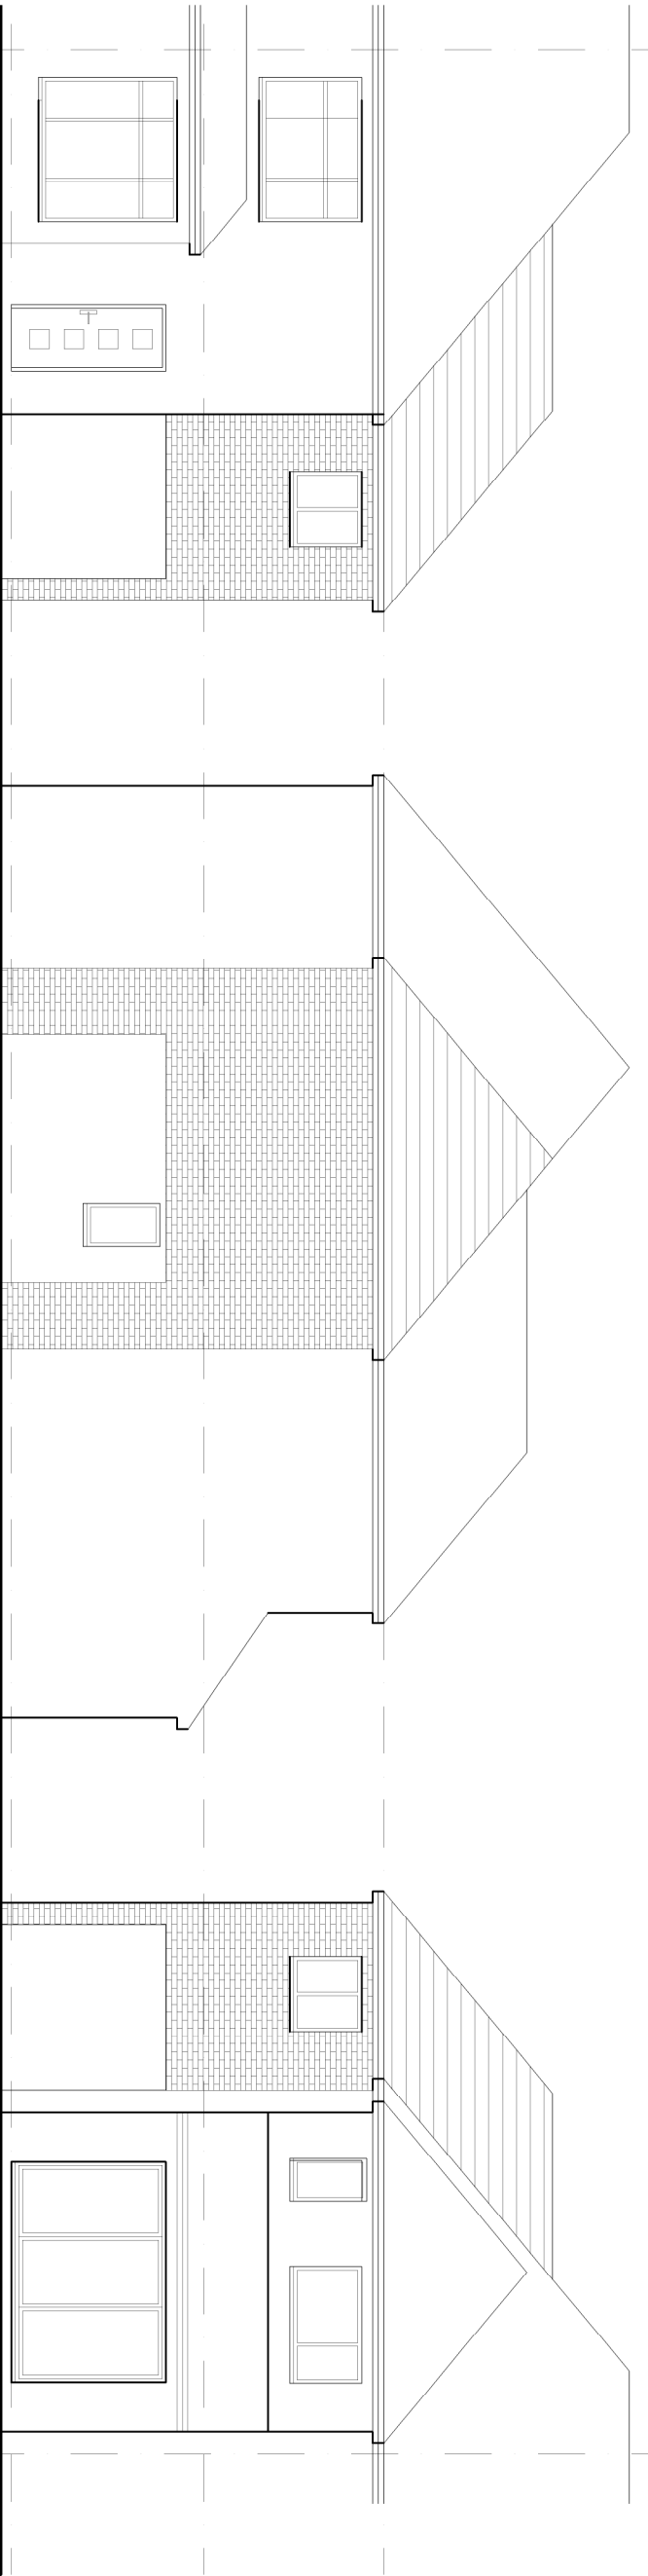


FRONT ELEVATION
AS PROPOSED 1:100

REAR ELEVATION
AS PROPOSED 1:100


SIDE ELEVATION
AS PROPOSED 1:100

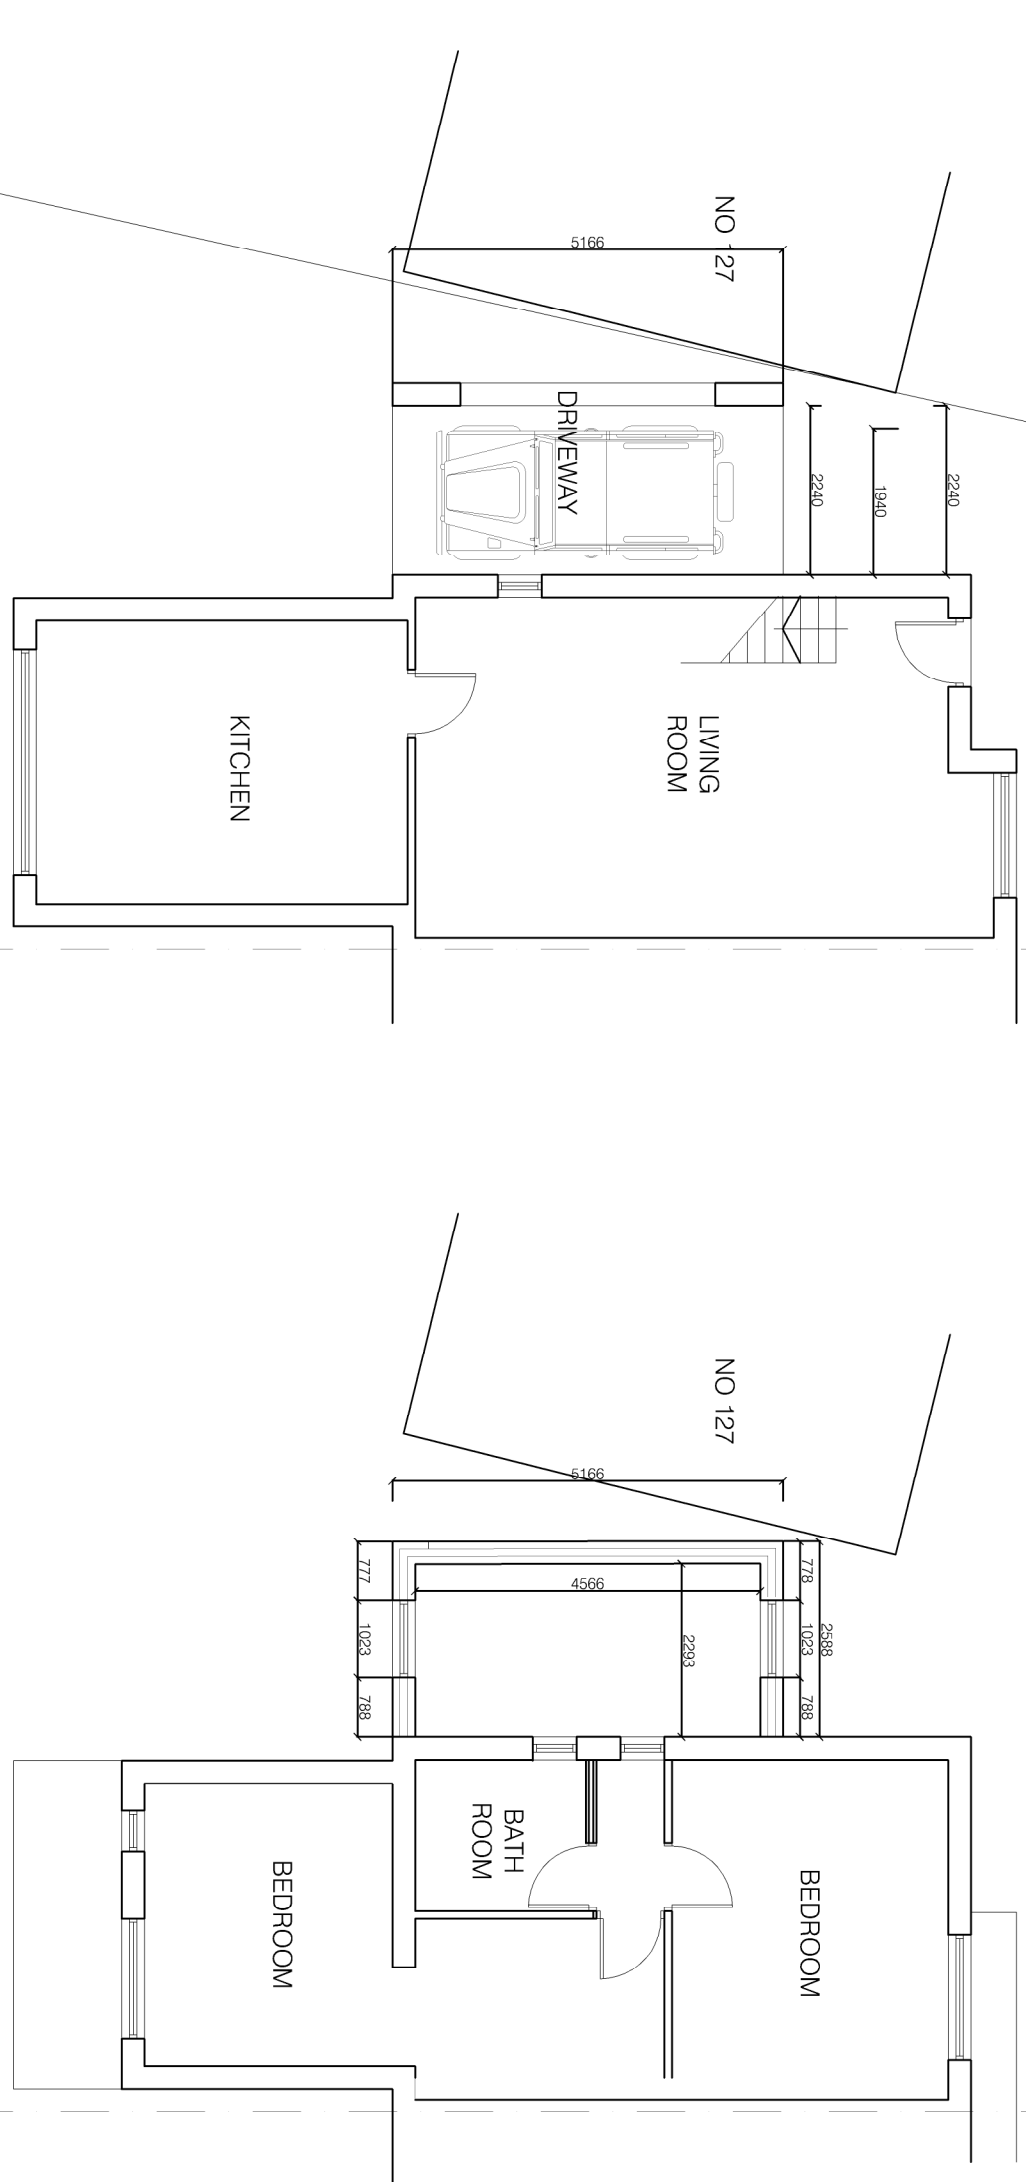


GROUND FLOOR
AS PROPOSED 1:100

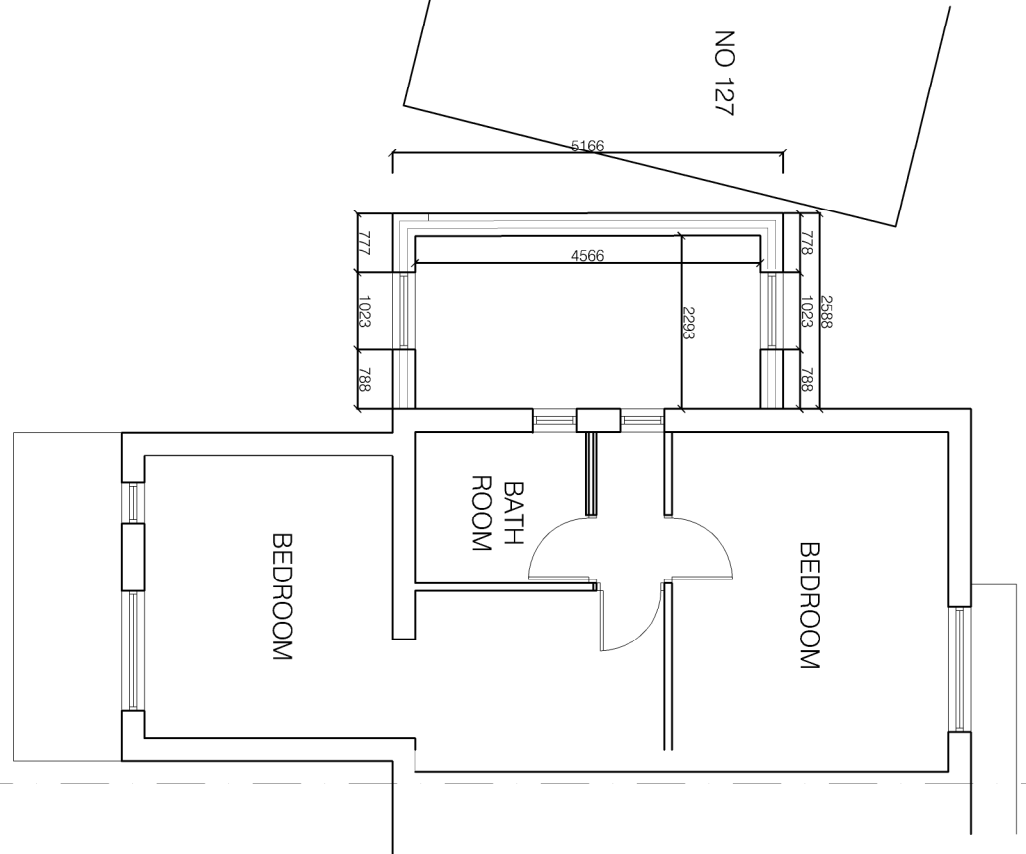

FIRST FLOOR
AS PROPOSED 1:100

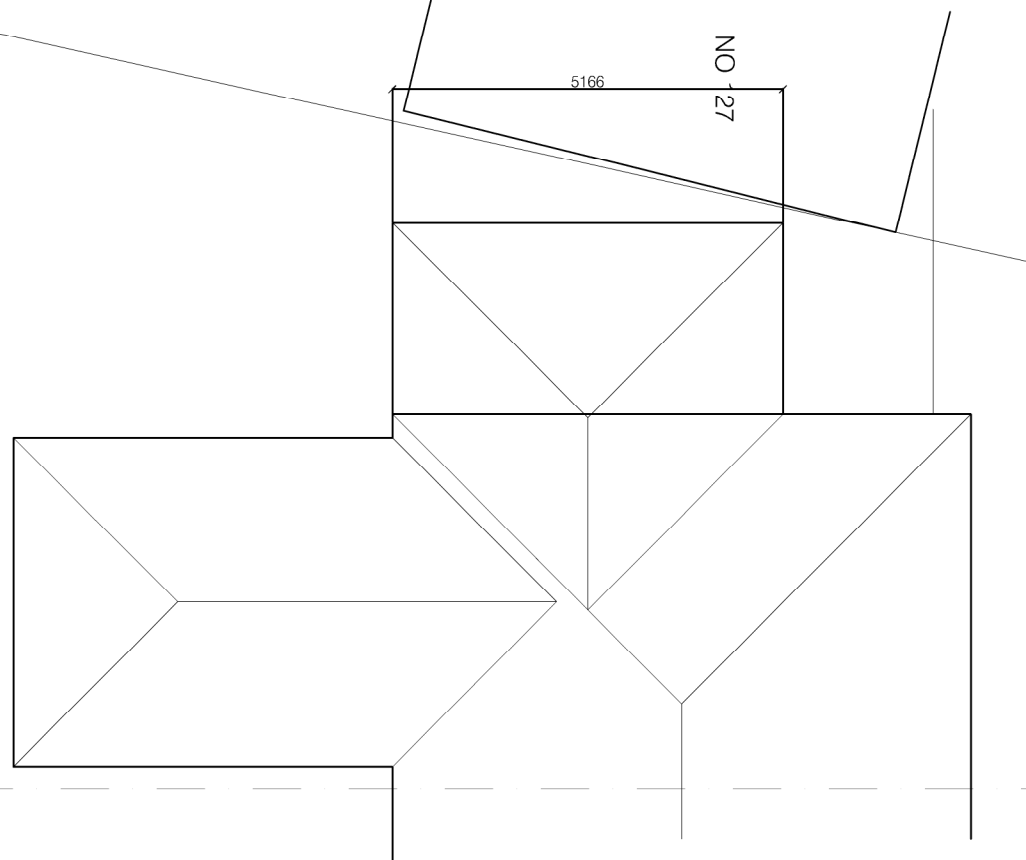


ROOF LAYOUT
AS PROPOSED 1:100

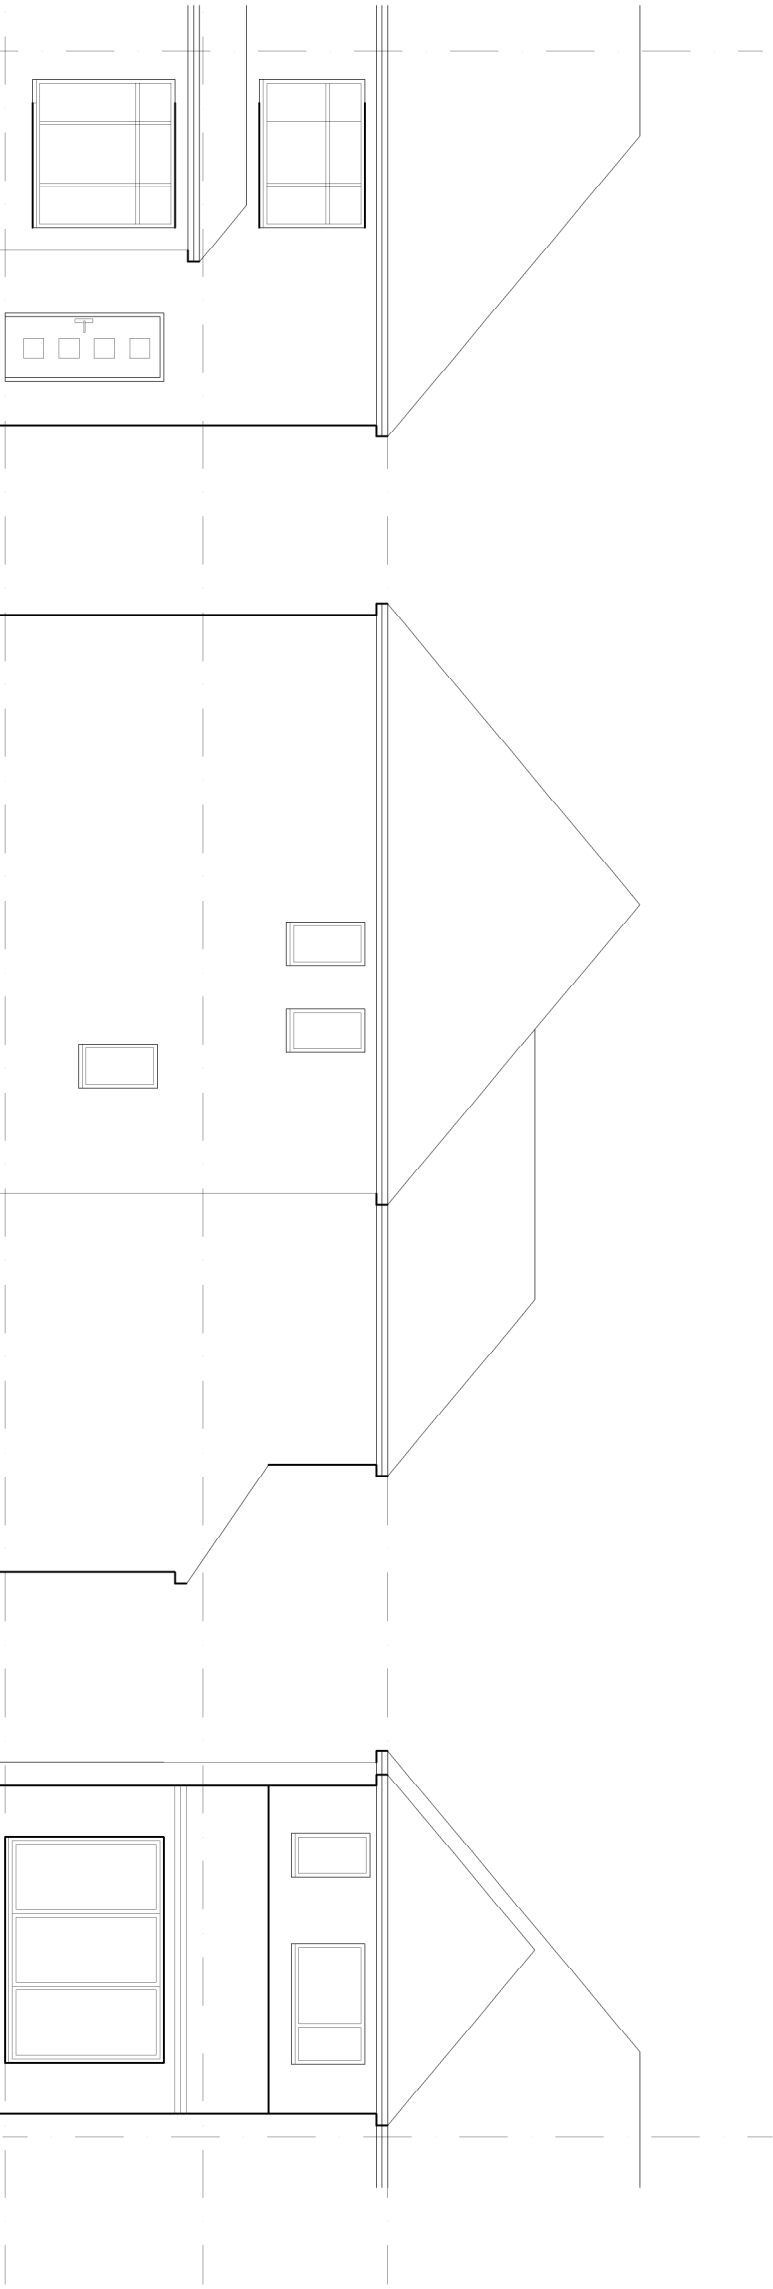


FRONT ELEVATION
AS EXISTING 1:100

REAR ELEVATION
AS EXISTING 1:100


SIDE ELEVATION
AS EXISTING 1:100

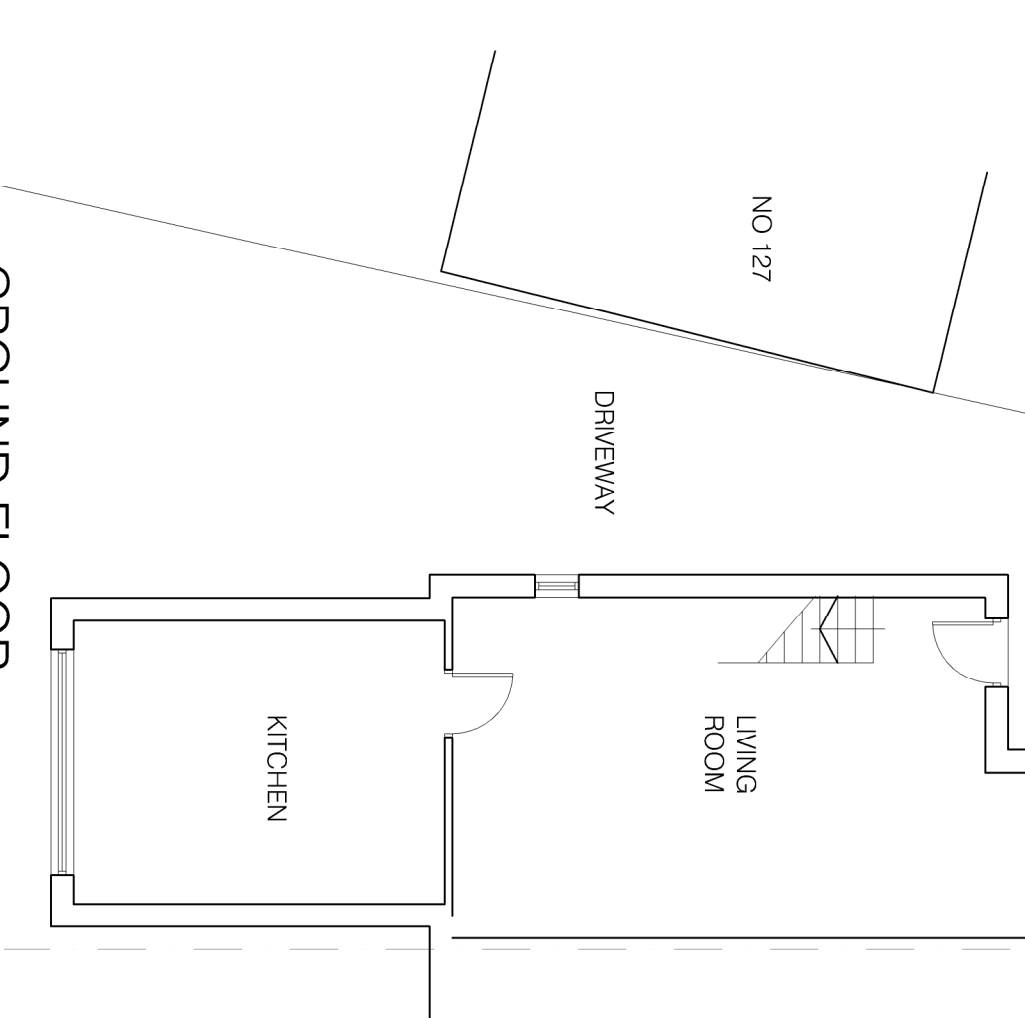


GROUND FLOOR
AS EXISTING 1:100

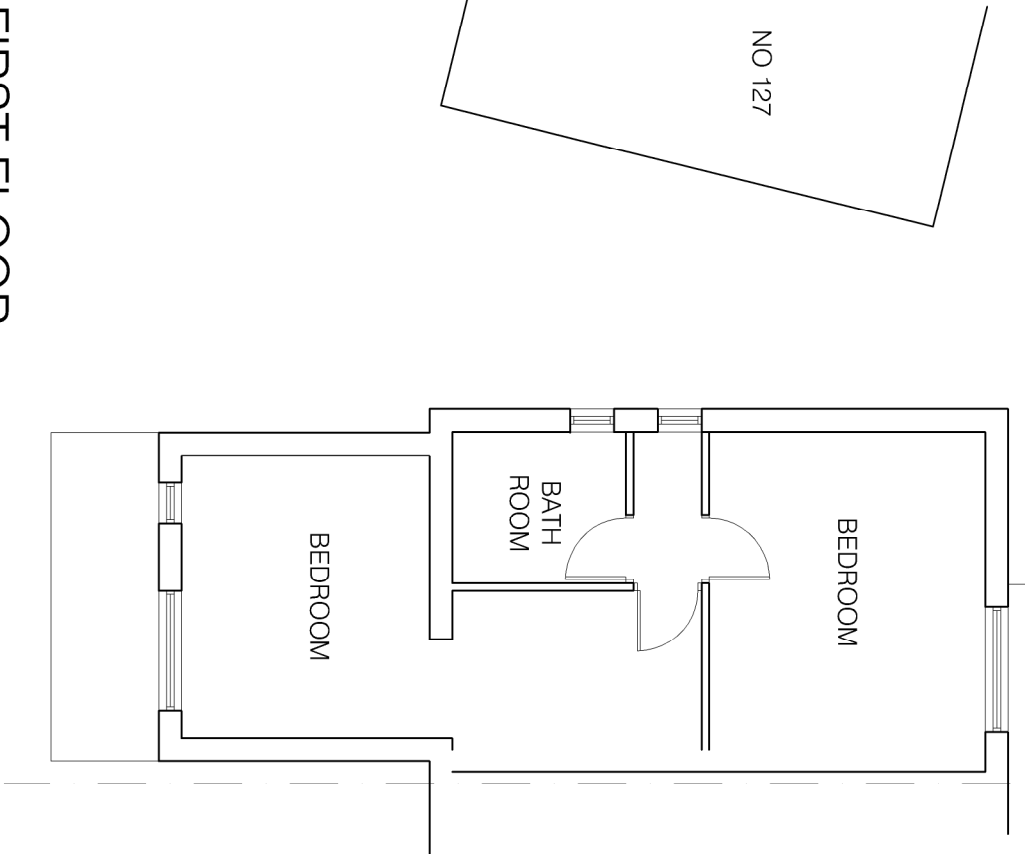


FIRST FLOOR
AS EXISTING 1:100

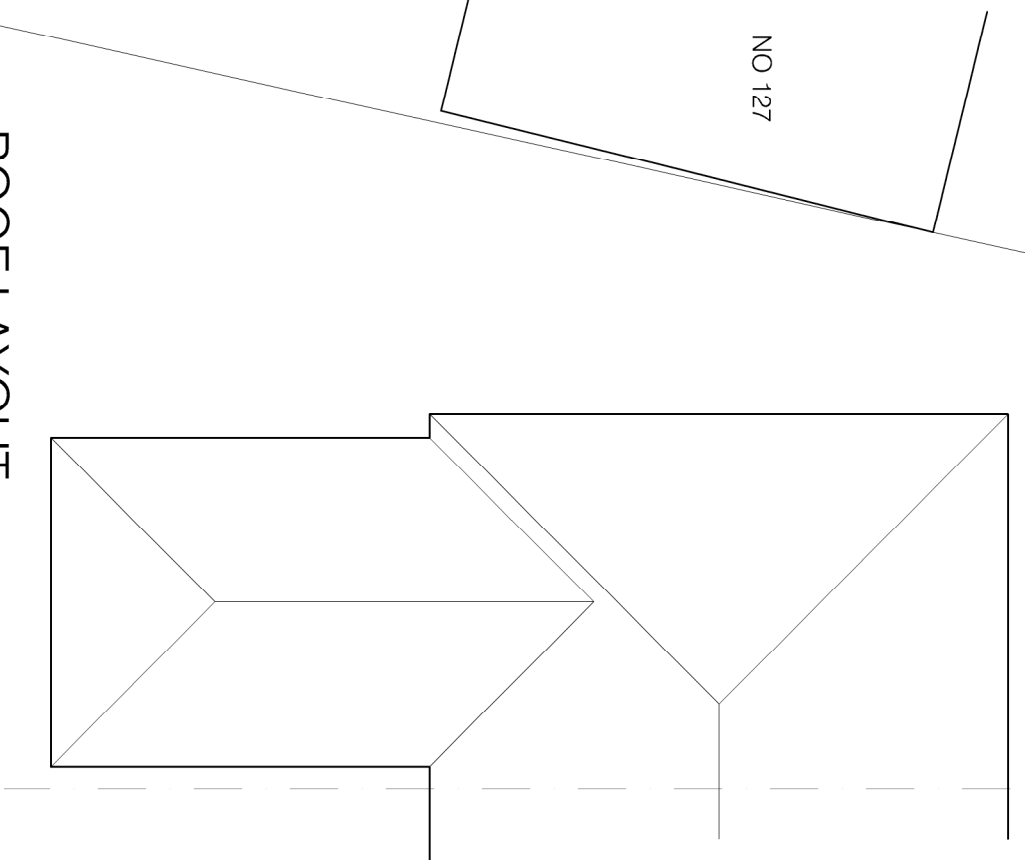

ROOF LAYOUT
AS EXISTING 1:100

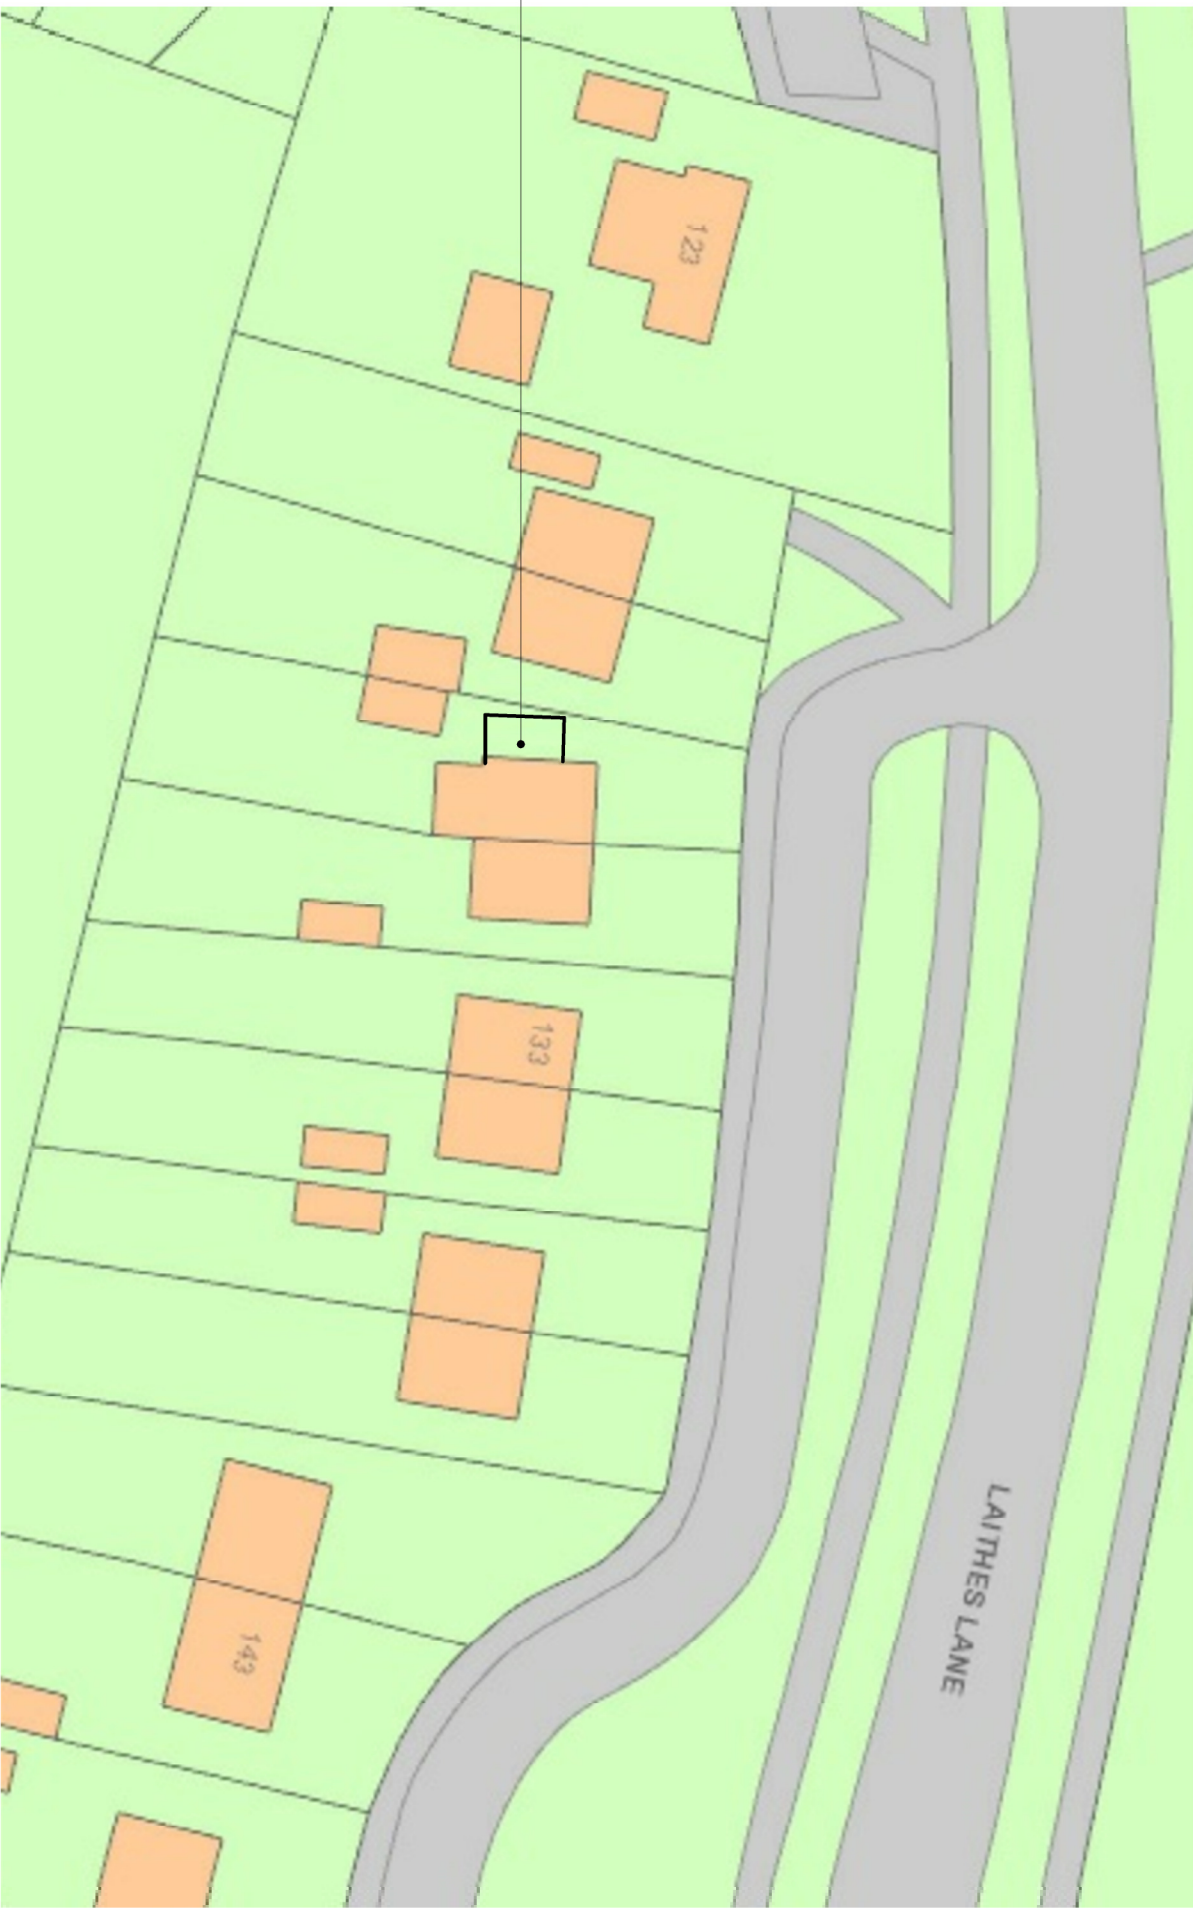

BLOCK PLAN 1:500

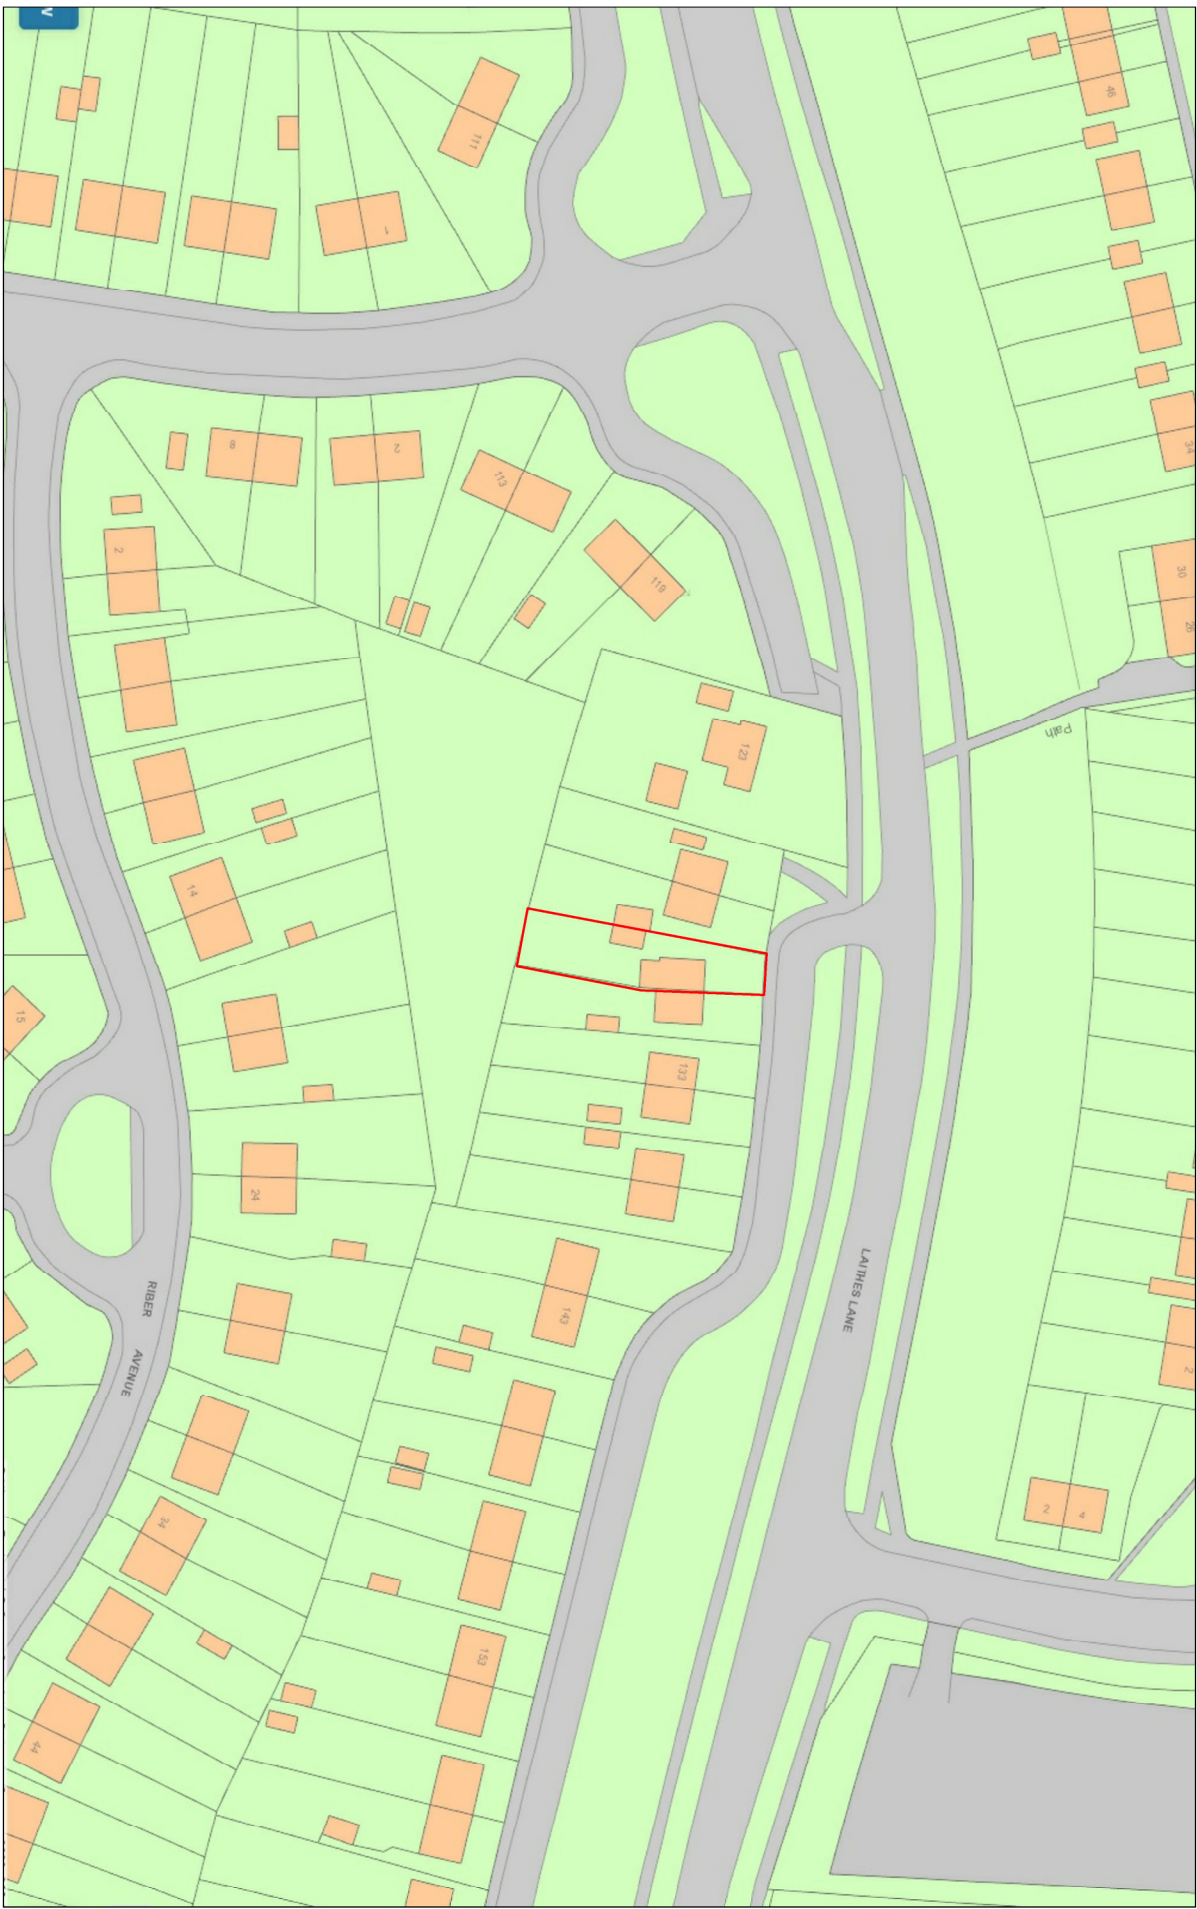

SITE LOCATION 1:1250

Do not scale from this drawing. Architectural Drawings Ltd to be notified of any discrepancies in figures, dimensions and between site conditions and drawings.

© This drawing and the works depicted within are the copyright of Architectural Drawings Ltd and its use on this site only. Written permission should be obtained from Architectural Drawings Ltd before reproduction in whole or part.

Before commencement of the works the contractor must ensure that the proposed works are in accordance with all relevant sewer outfalls, level levels and connection points. This drawing must be read in conjunction with and checked against the specification and design layout and engineering drawings.

Discrepancies must be reported to Architectural Drawings Ltd.

The contractor must satisfy himself with the adequacy of the existing foundations and ensure that the proposed works are adequate foundations appropriate to the ground conditions are used for any part of the works.

This drawing should not be relied upon to give information on ground conditions and foundations.

This Contractor is to sign and the work is completed with the Building Regulations, relevant current British Standards

SCALE BARS
1:100 1 2 3 4 5
1:200 2 4 6 8 10
1:500 5 10 15 20 25
1:1250 25 50



www.architecturaldrawingsltd.co.uk

REVISIONS

CLIENT

129 LAITHES LANE
BARNESLEY
S71 3AH

TITLE
PROPOSED EXTENSION
GENERAL ARRANGEMENT

DRAWING STATUS
INFORMATION

SCALE 1:100 @ A1

DATE JUNE 2021

JOB NO. DRAWING NUMBER REV

945 01 .

129 - LAITHES LANE - PROPOSED SIDE EXTENSION