


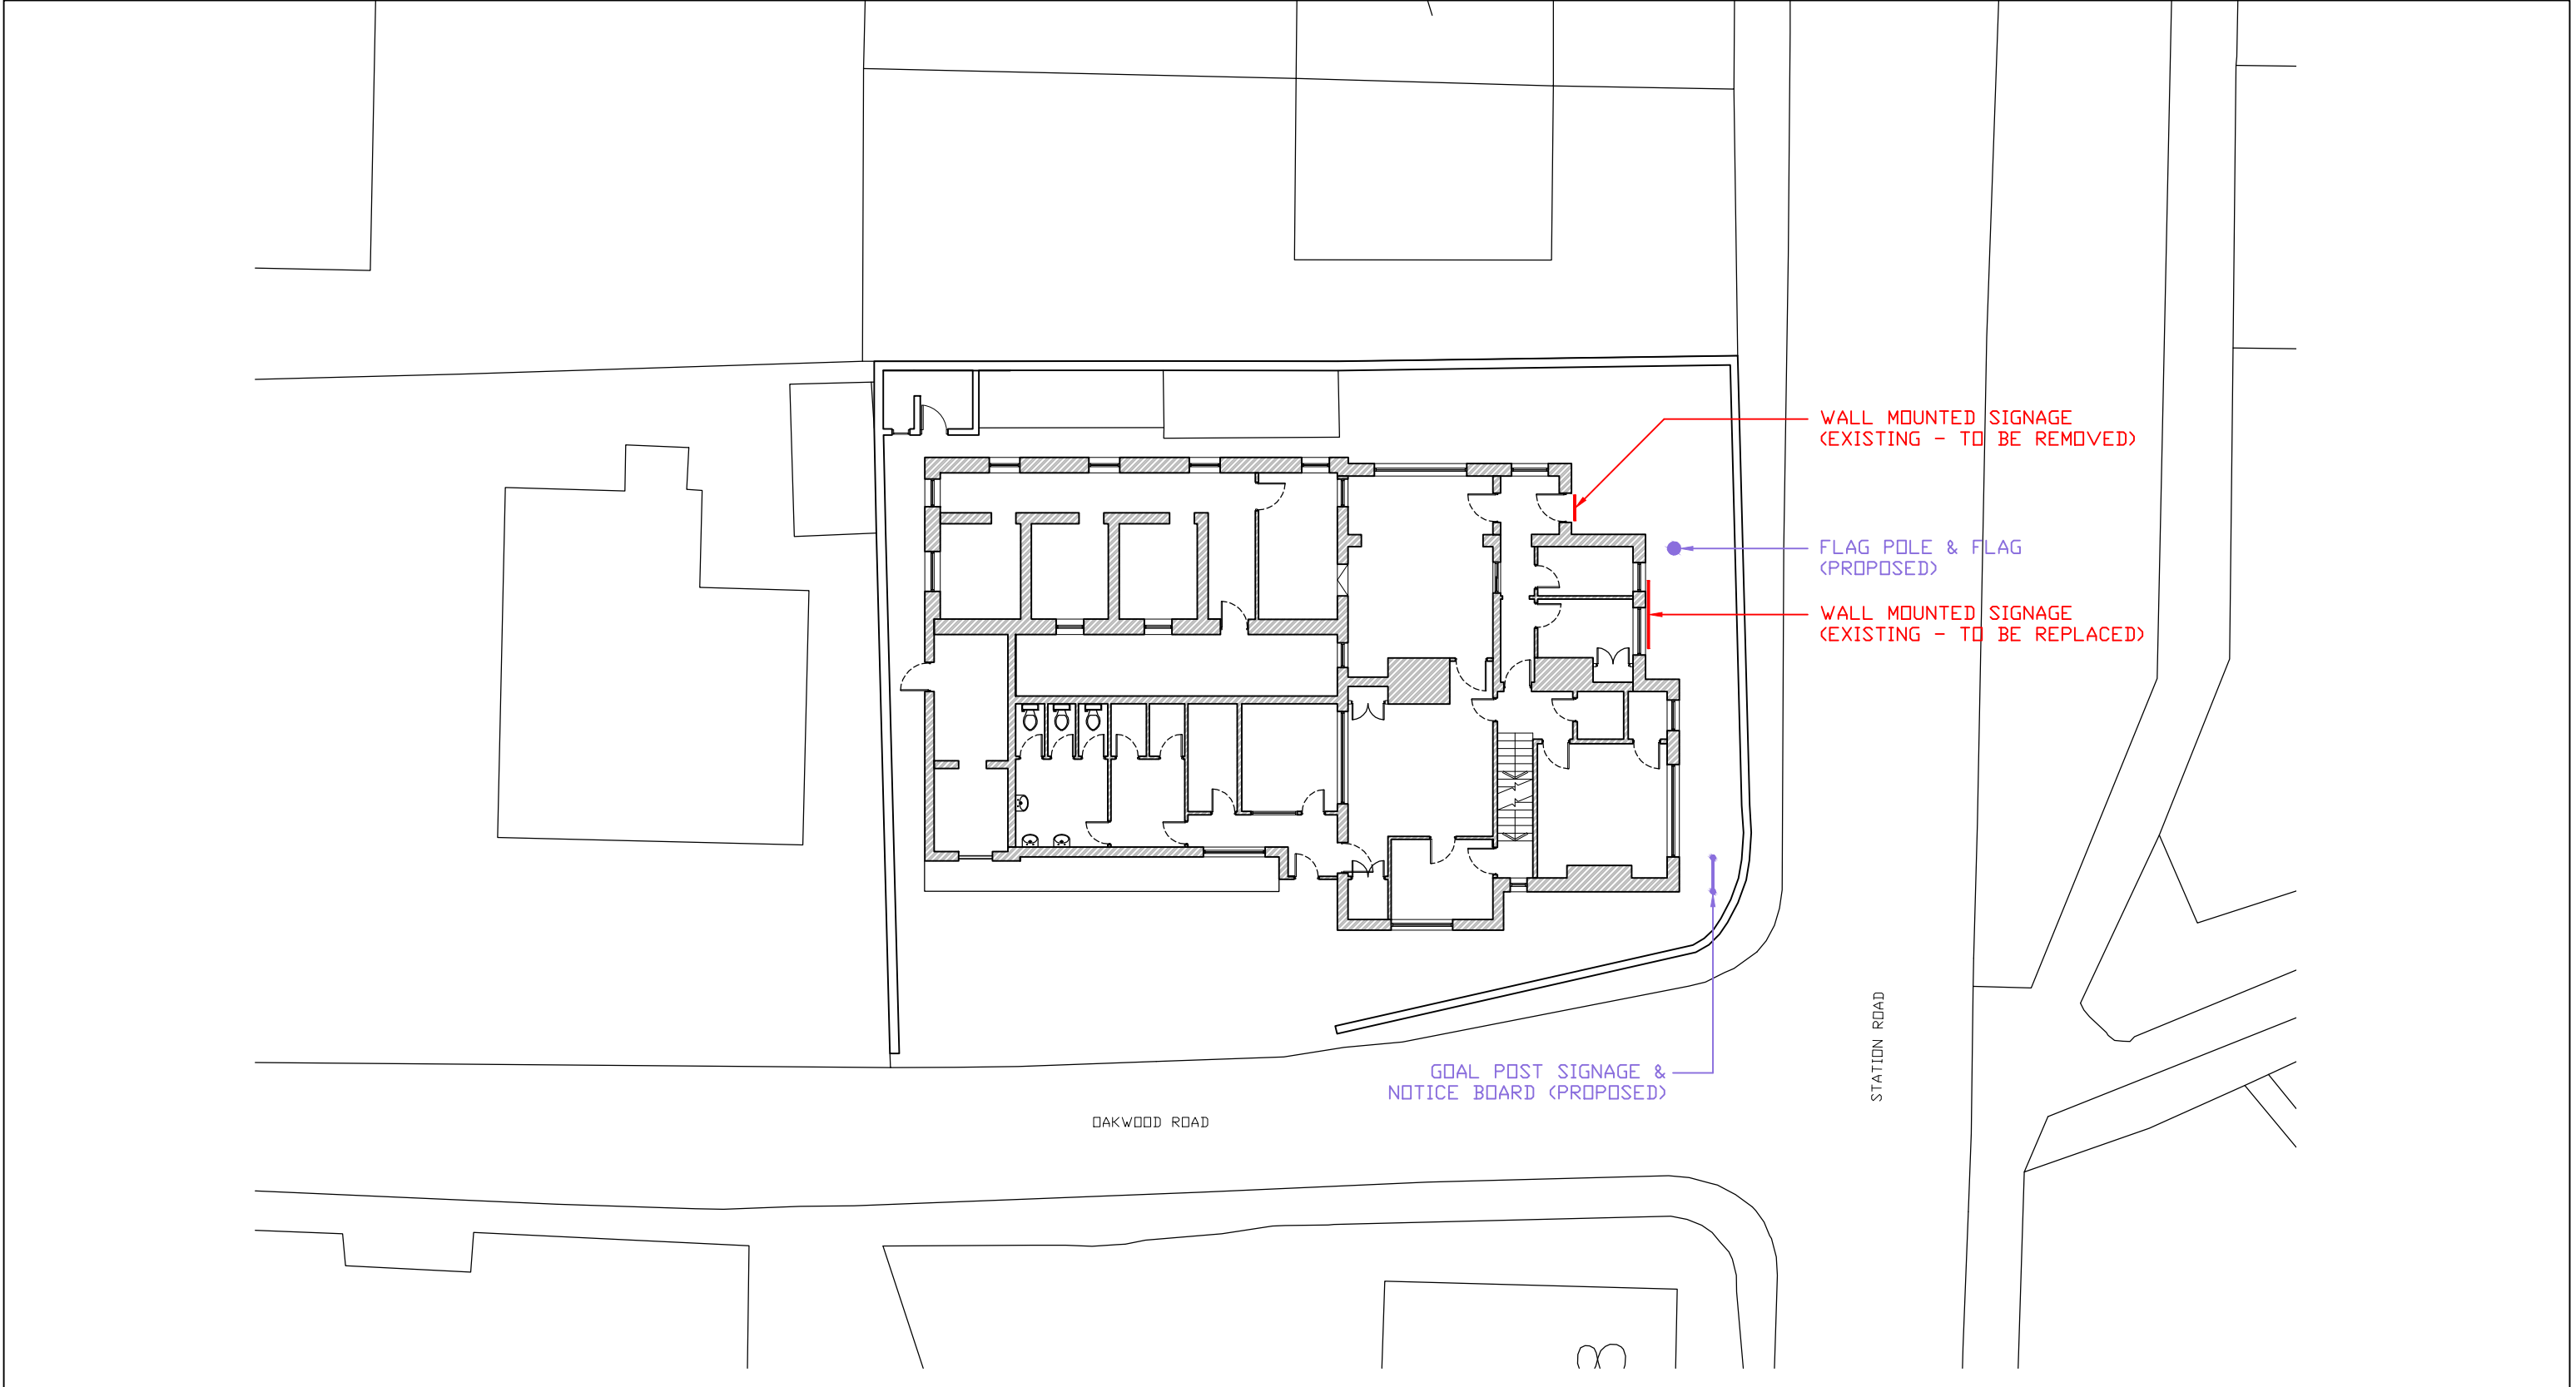

-	-	-	-
D	HW	13.08.13	Flag pole added
C	HW	01.08.13	Notice board added
B	HW	23.07.13	Signage revised
A	HW	03.07.13	Notes added
Rev	By	Date	Description



South Yorkshire

POLICE

Project	Royston Police Station
Drawing Title	Site Plan Signage

District Barnsley		
Drawn By	Date	Scale
HW	03.06.13	1:200@A3
Drawing Number		Revision
UPRN_3106_SK01		D