


WCEC ARCHITECTS - DECLARATION


We declare that the drawings and specifications are prepared by us or under our direct supervision and control, and that we are a duly qualified and registered architect in the United Kingdom. We also declare that the drawings and specifications are true and correct copies of the original drawings and specifications, and that we are not aware of any fraud or dishonesty in connection with the preparation of the drawings and specifications.

XREF'S IN THIS DRAWING

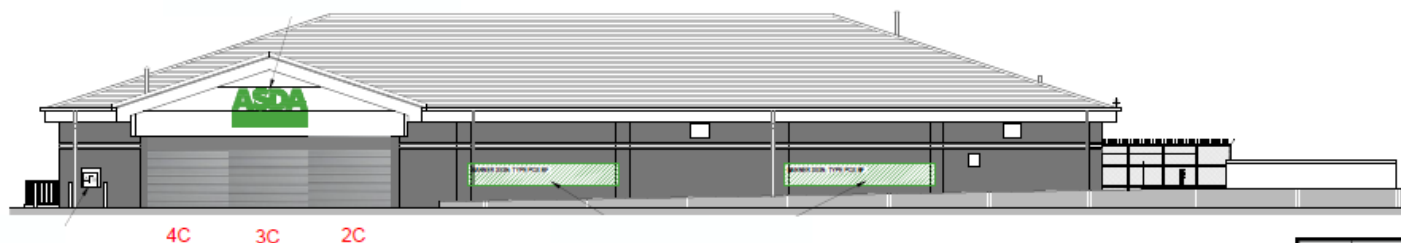

NORTH ELEVATION

SHUTTER	LOCATION	COLOUR		HEIGHT/MM	WIDTH/MM
		GUIDES	CURTAIN		
1	Foyer side	Mid grey	Galv	3200	3400
2	Foyer front	Mid grey	Galv	3200	4300
3	Entrance	Mid grey	Galv	3200	3600
4	Foyer front	Mid grey	Galv	3200	2400
5	Foyer side	Mid grey	Galv	3200	3400
6	Side elevation	Mid grey	Galv	2900	3400
7	Side elevation	Mid grey	Galv	2900	3400
8	No works required				
9	Goods-in	Galv	Galv	2900	2600

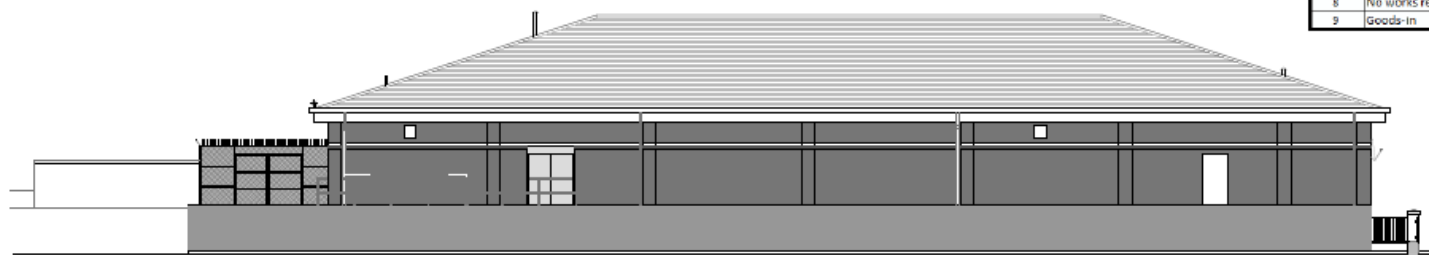

SOUTH ELEVATION

I- Internal (External view)

C- Concealed

Scale: 1:100 Date: 21/08/11

WCEC



ASDA STORES LTD

PROJ: EIT

WORSBROUGH
489

TITLE

PROPOSED ELEVATION

DRAWING STATUS

CONSTRUCTION

DRAWN: LJS

CHECKED: DBS

SCALE: 1:100 @ A1

DATE: 21/08/11

CUSTOMER: ASDA

PROJECT: WORSBROUGH

DATE: 21/08/11

WCEC


ARCHITECTS

JOB NO:

DRAWING NUMBER

10_216 A_21_04

WCEC

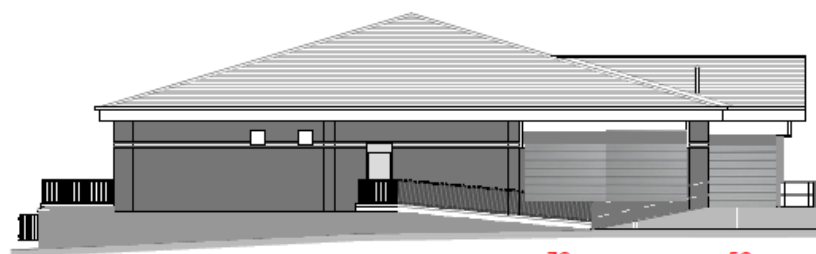

EAST ELEVATION



NORTH ELEVATION

