

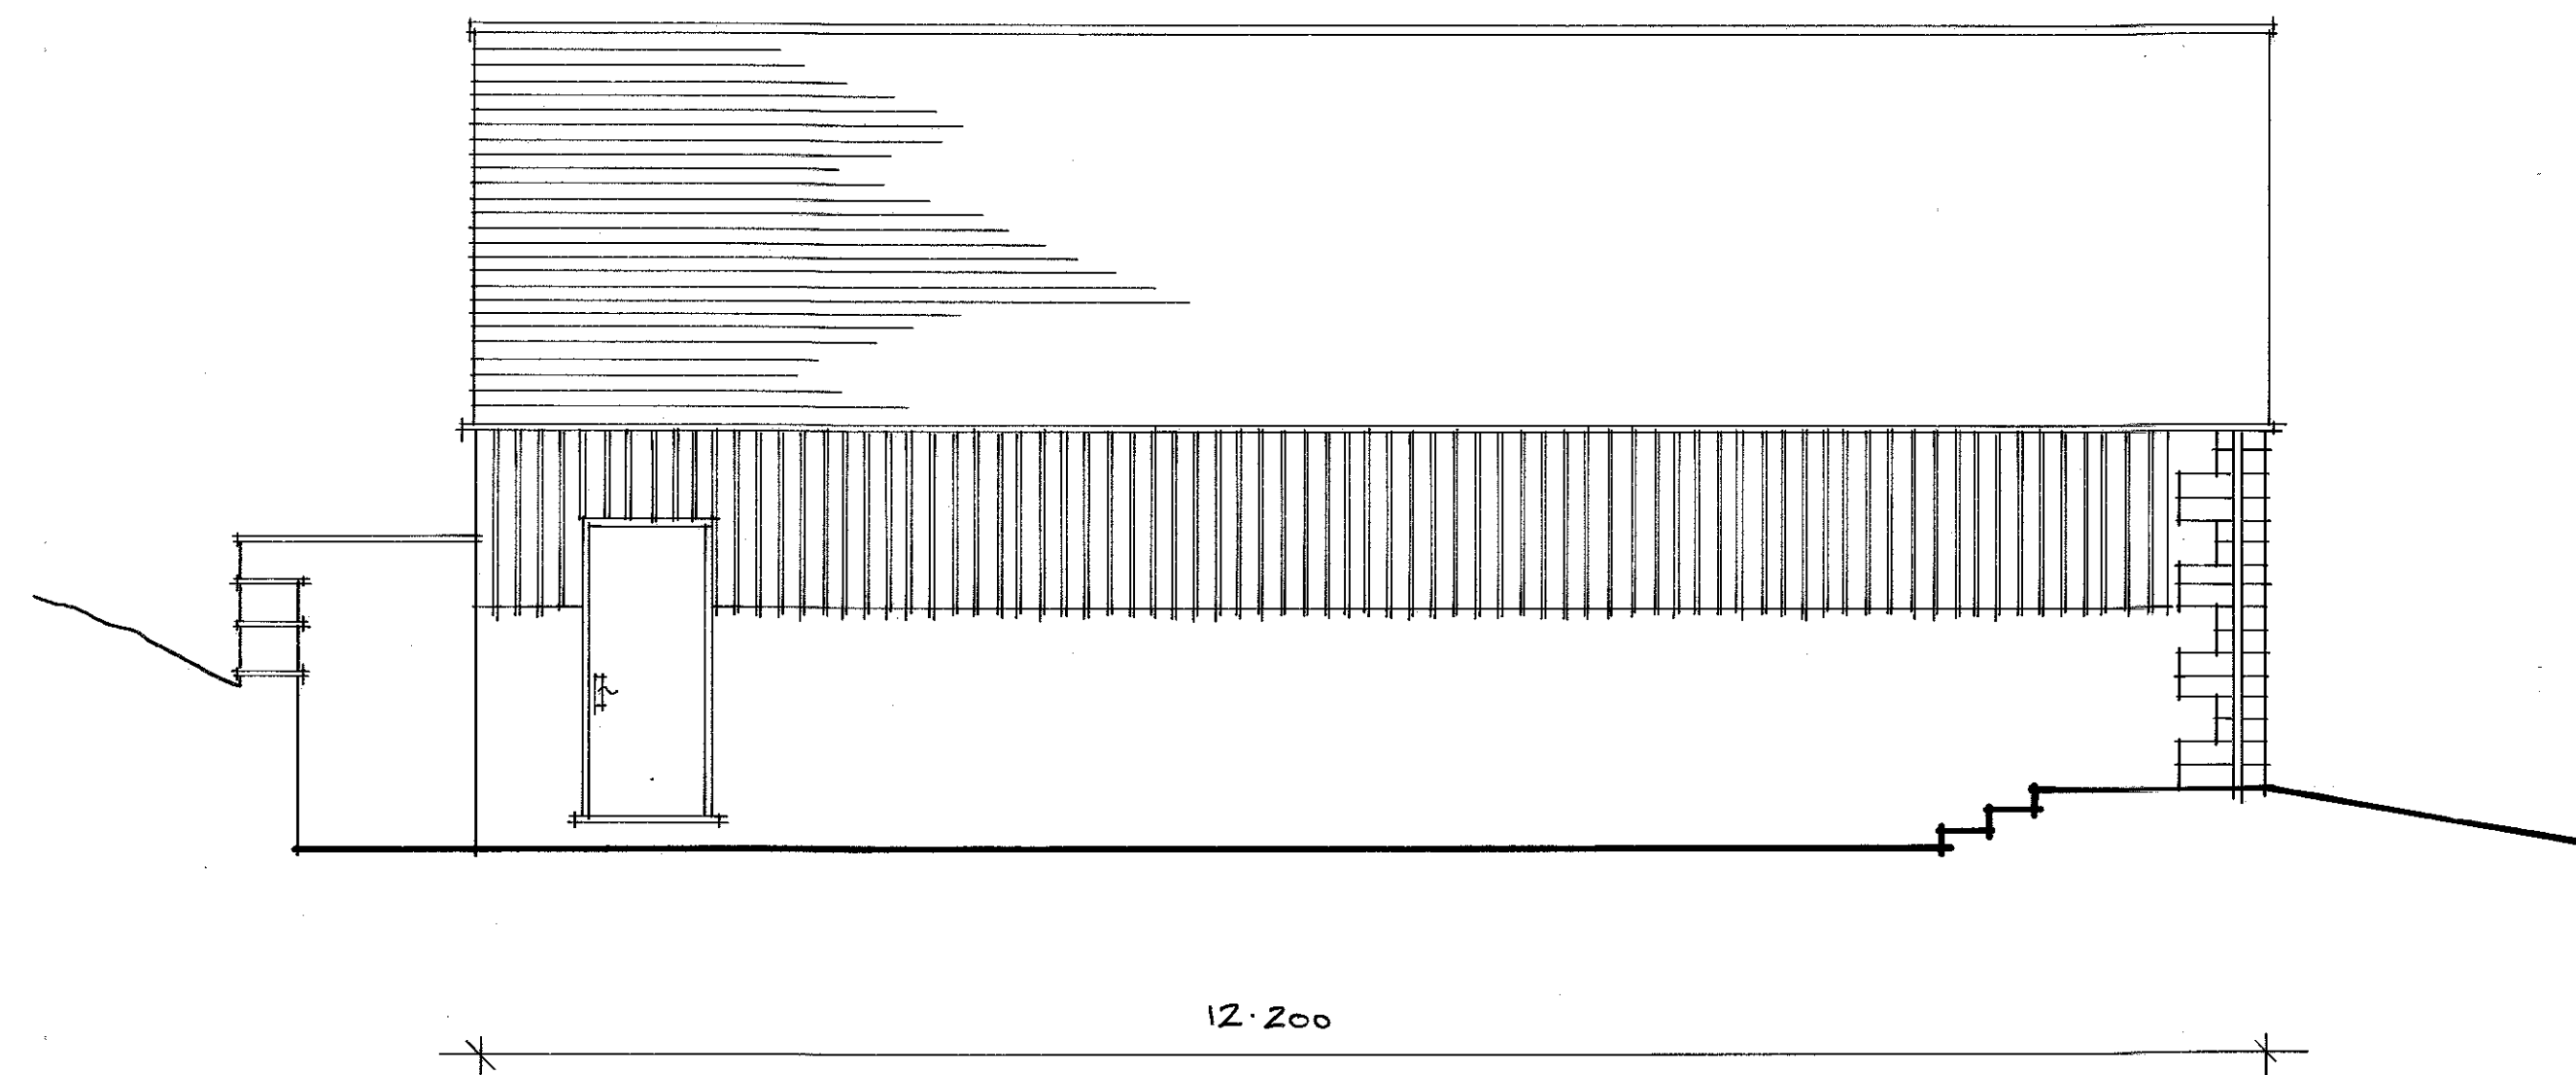



WEST ELEVATION

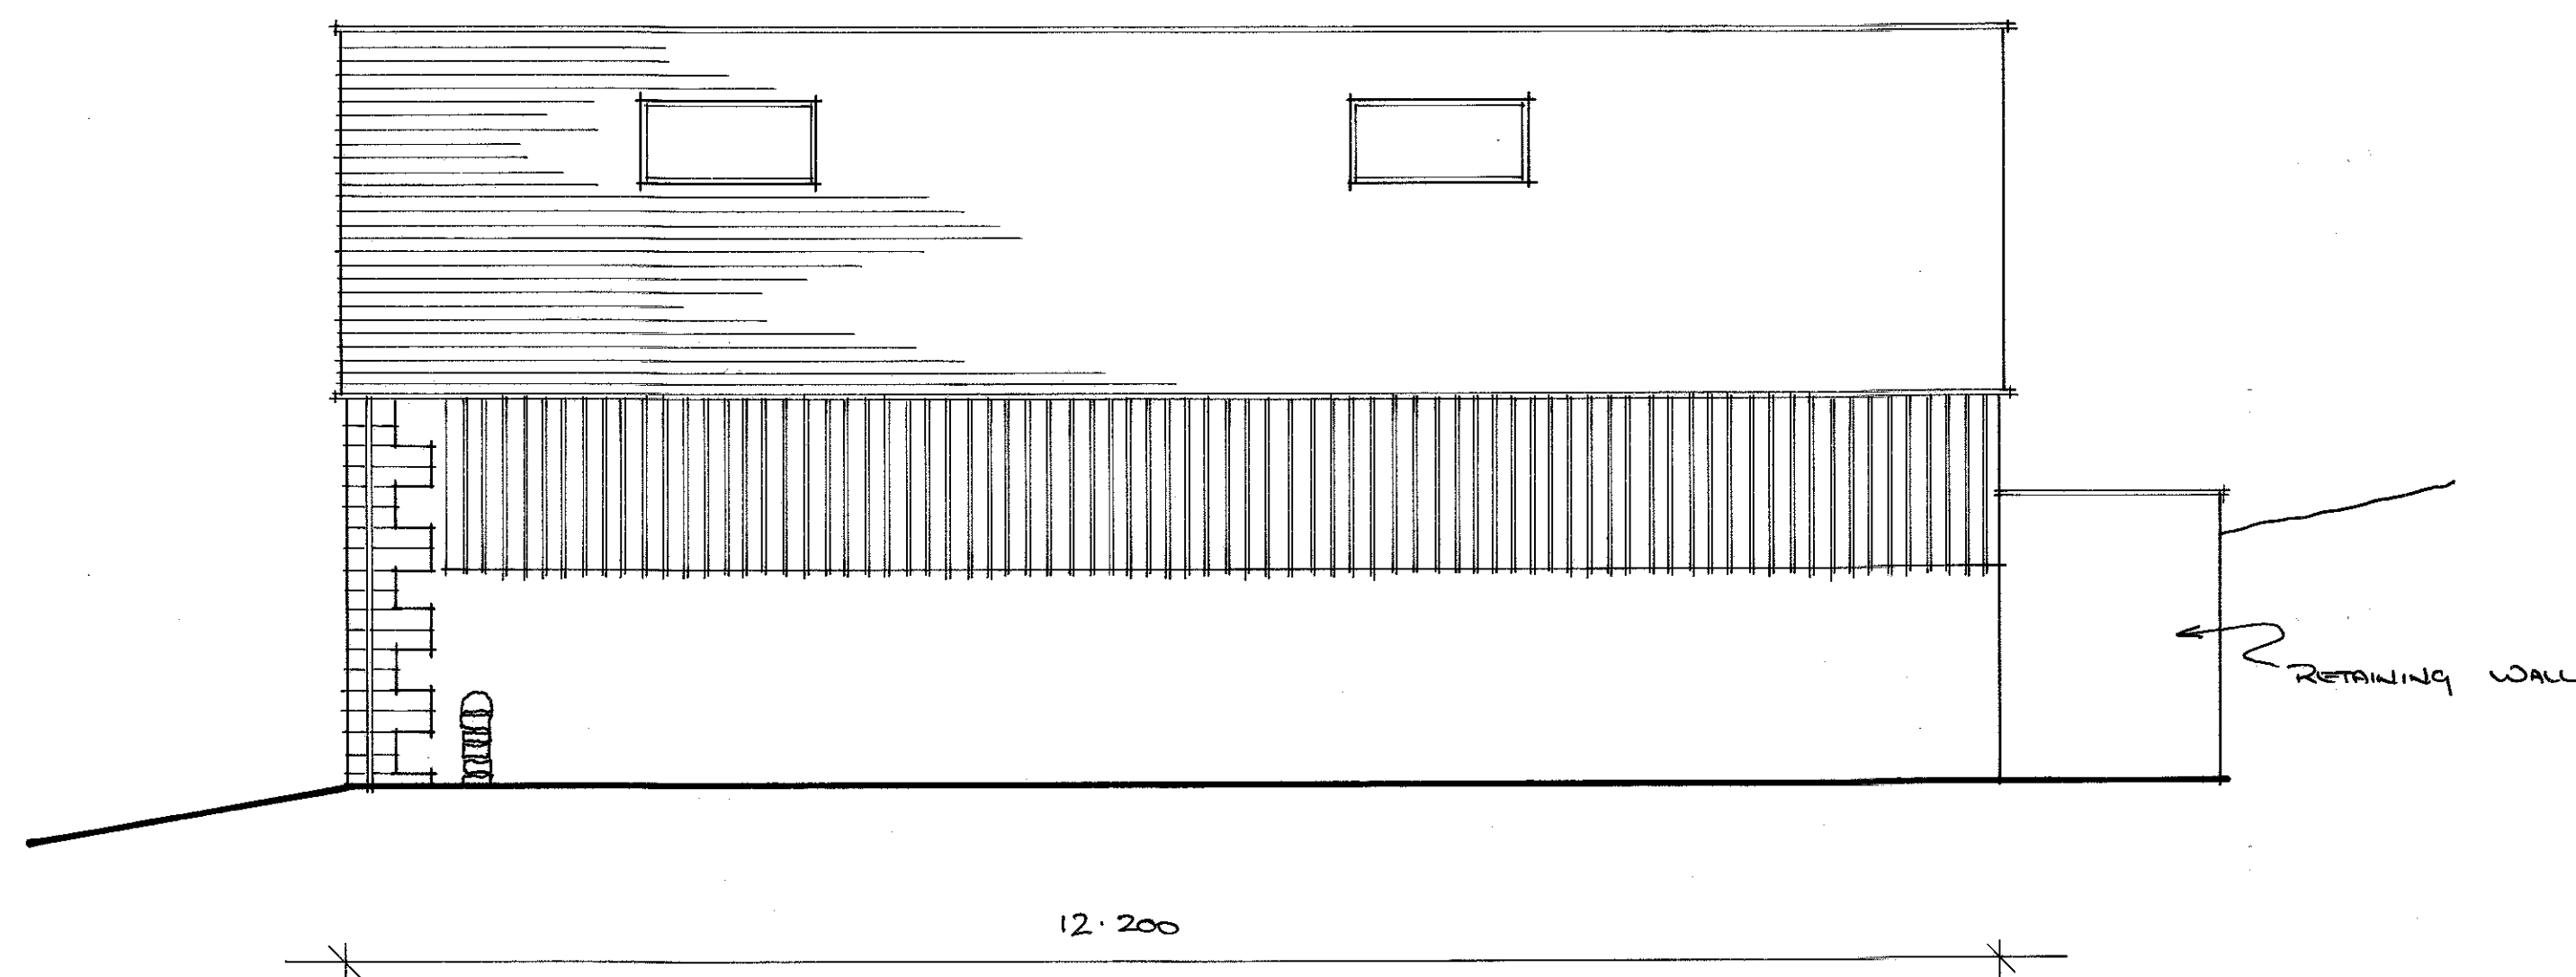

SOUTH ELEVATION

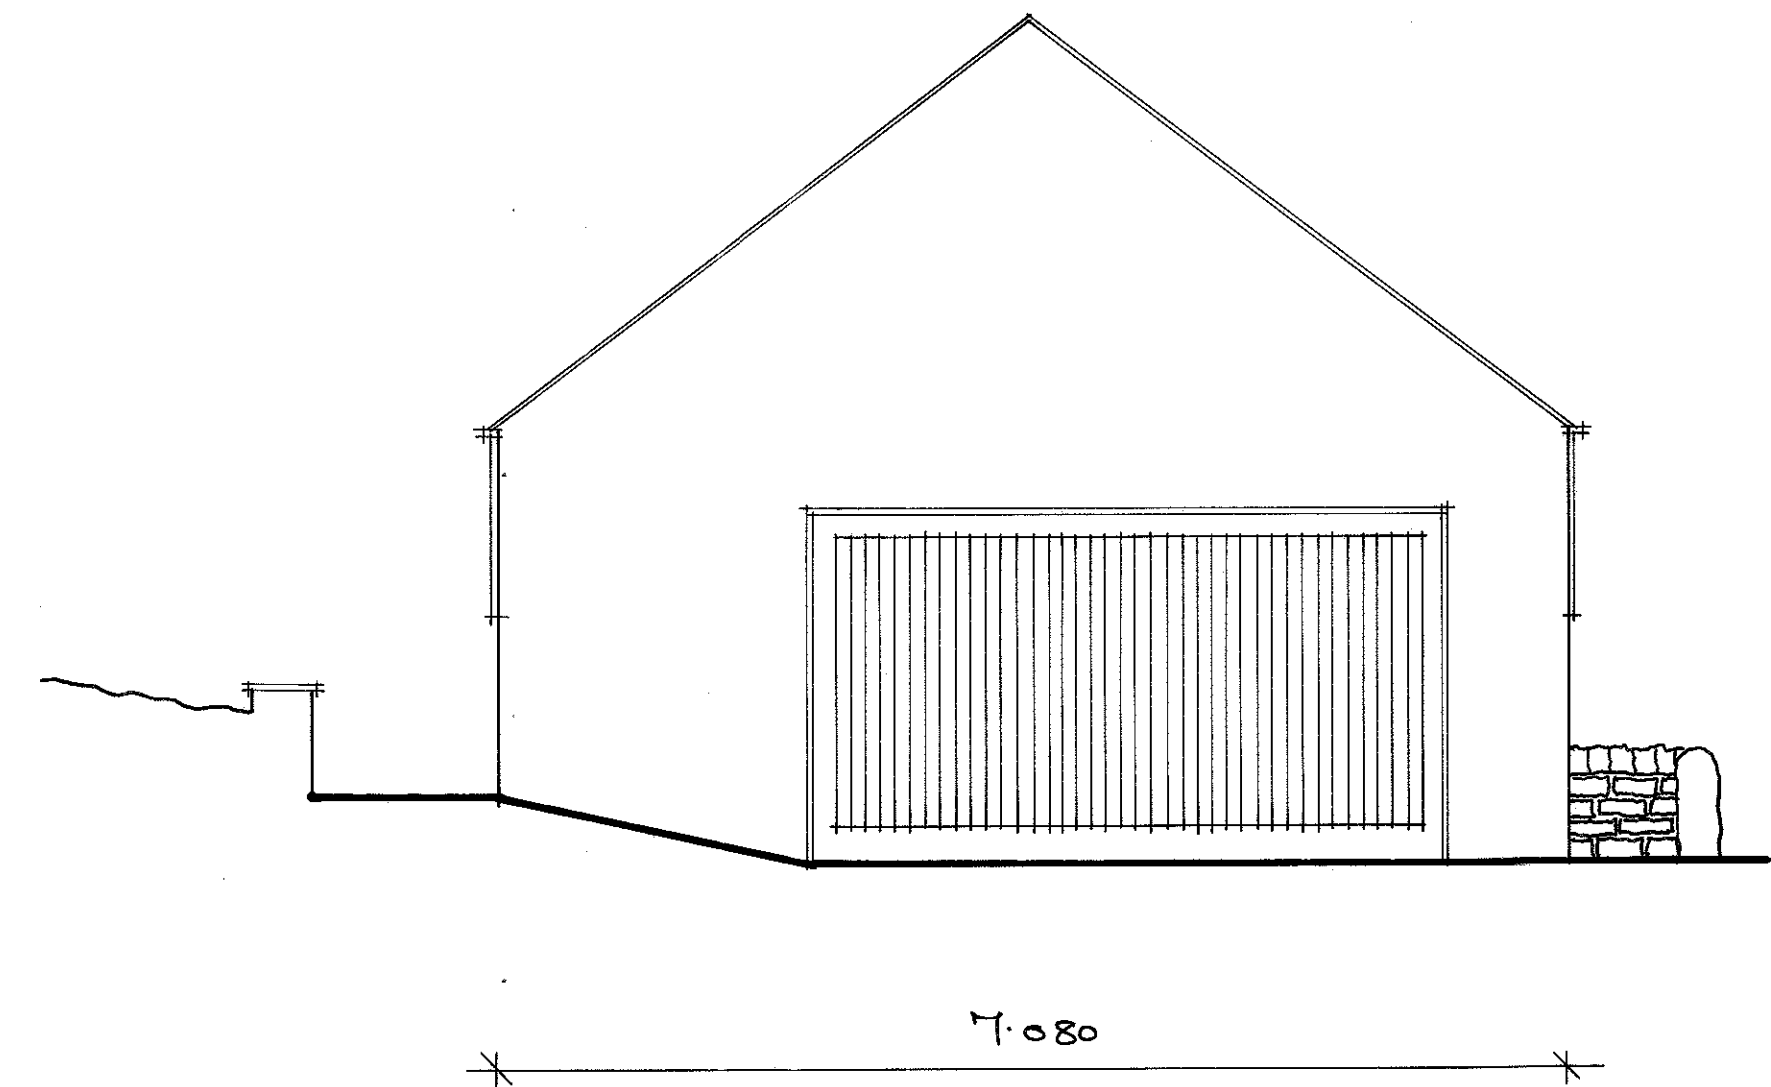


EAST ELEVATION

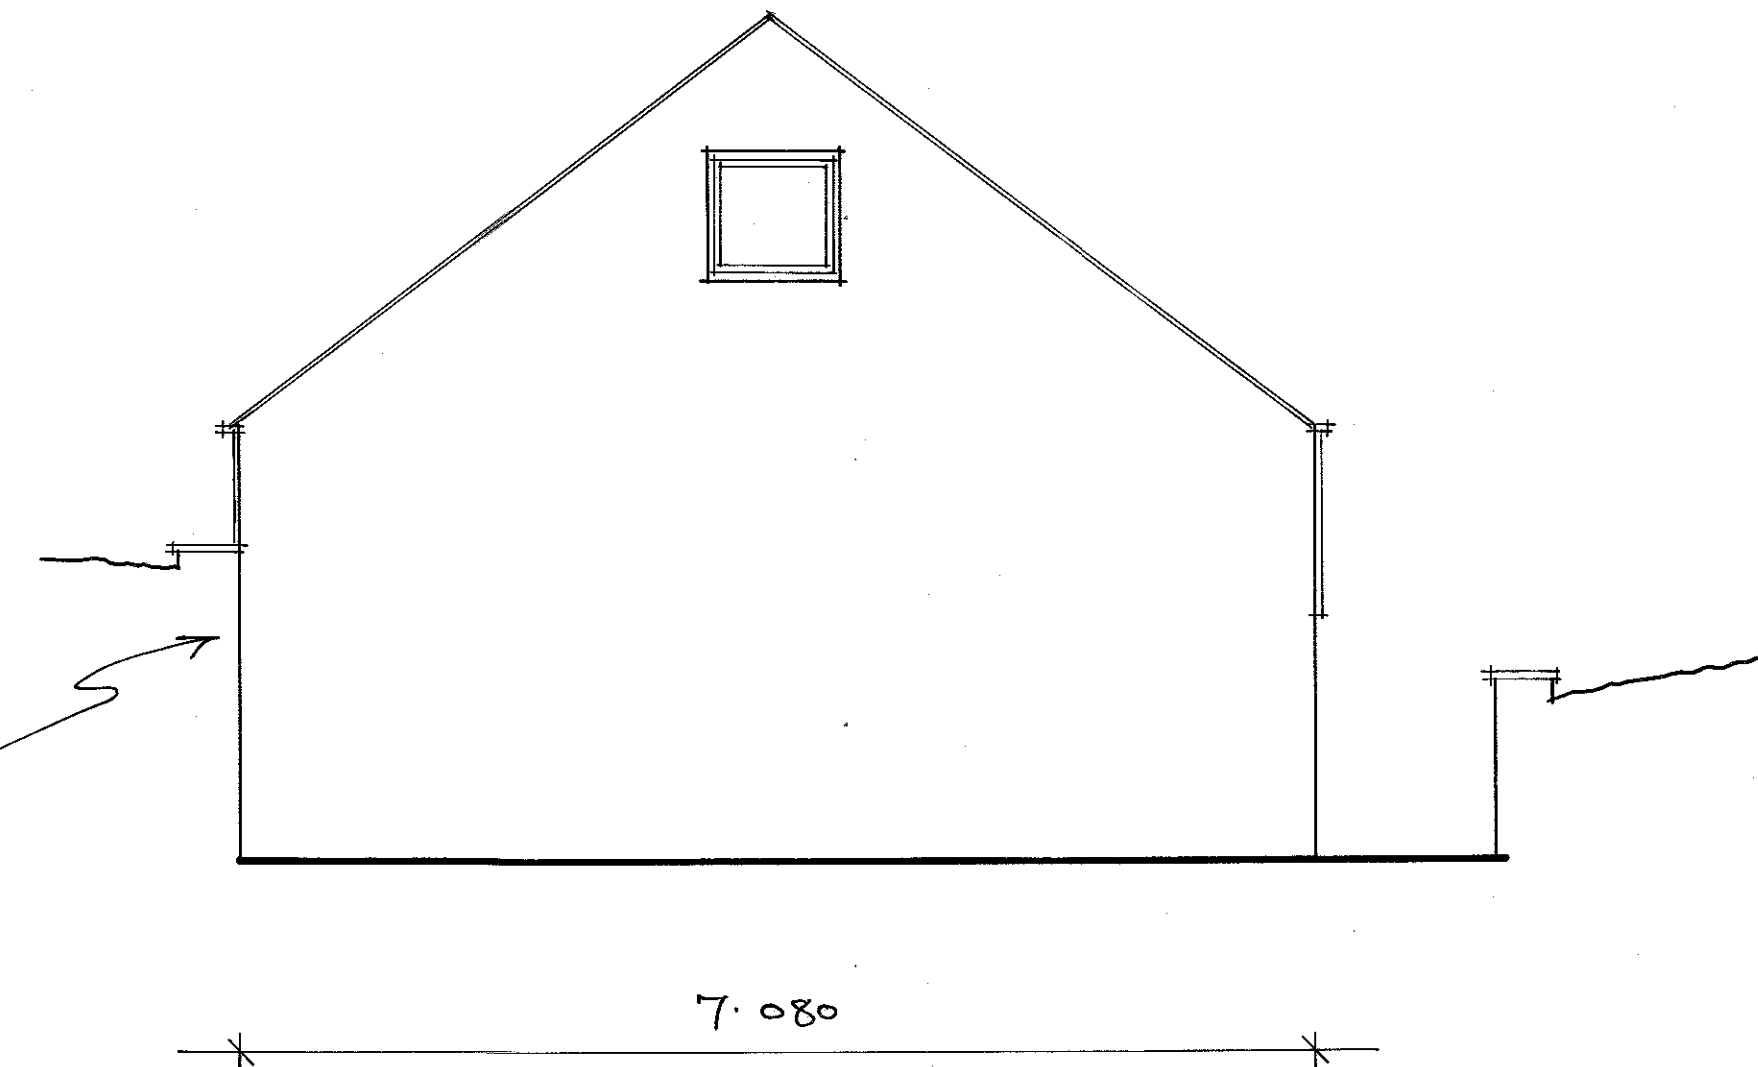

NORTH ELEVATION

Philip Hodgson Bespoke Conservatories
& Fine Joinery

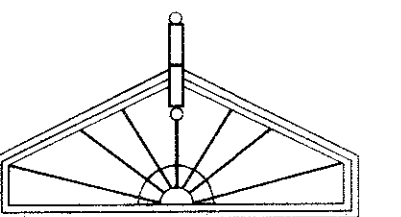

Fine Timber & Glass Buildings

91-93 Loxley New Road, Malin Bridge, Sheffield S6 4NF

Tele: (0114) 2855817 Fax: (0114) 2347200

Email: info@philphodgson.co.uk www.philphodgson.co.uk

Client:	MR. MRS R. LOW	
Address:	HOT WHITE BANK FARM, OLD MILL WANE THURGOLD, SHEFFIELD S35 7EQ	
Drg. Title:	B&L ELEVATIONS	
Scale:	1:50	Page No.:
Drawn By:	PA.	Date: 30th August 2012
Revisions:		
Drg. No.:		

This Drawing may not be reproduced in part or whole
Copyright Philip Hodgson Fine Joinery 2011.