






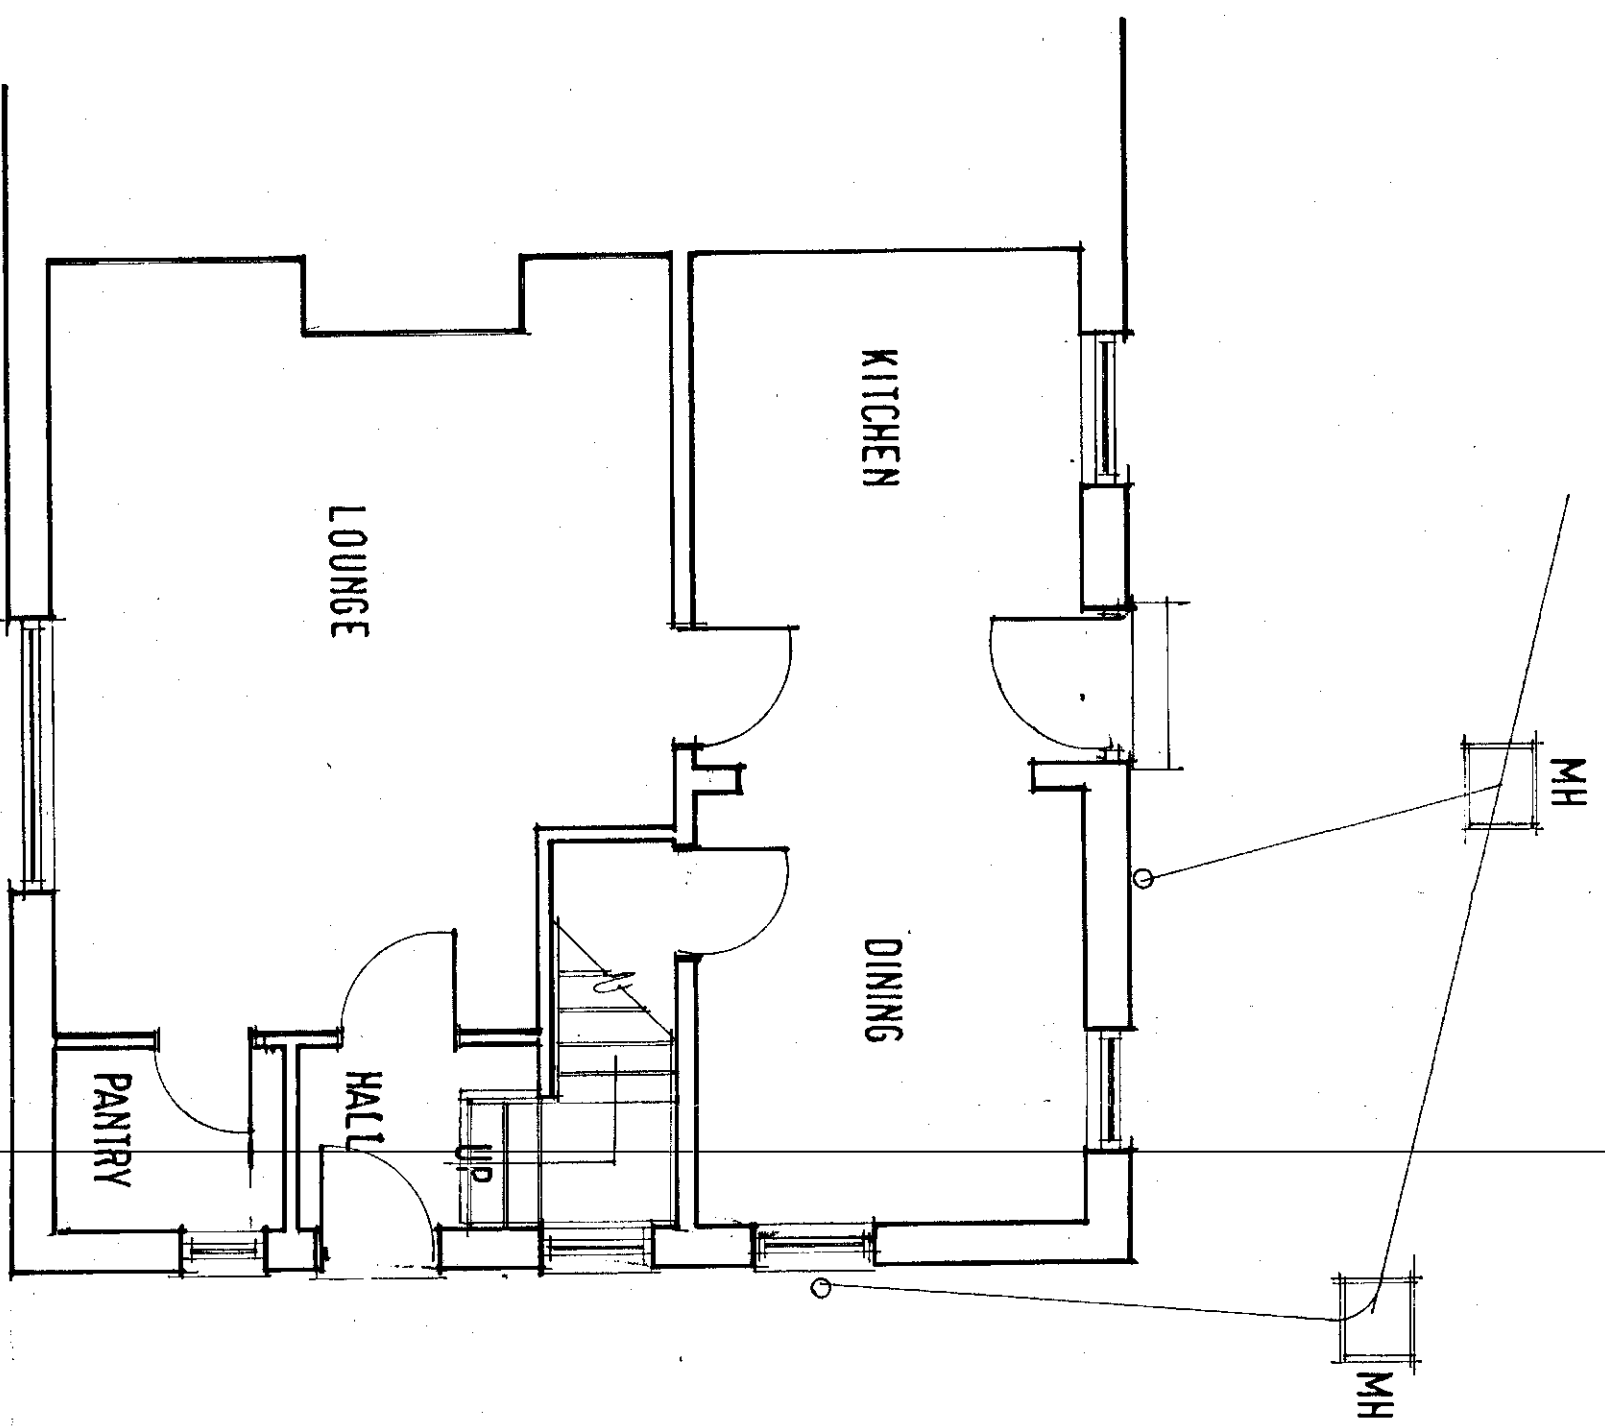


GROUND FLOOR

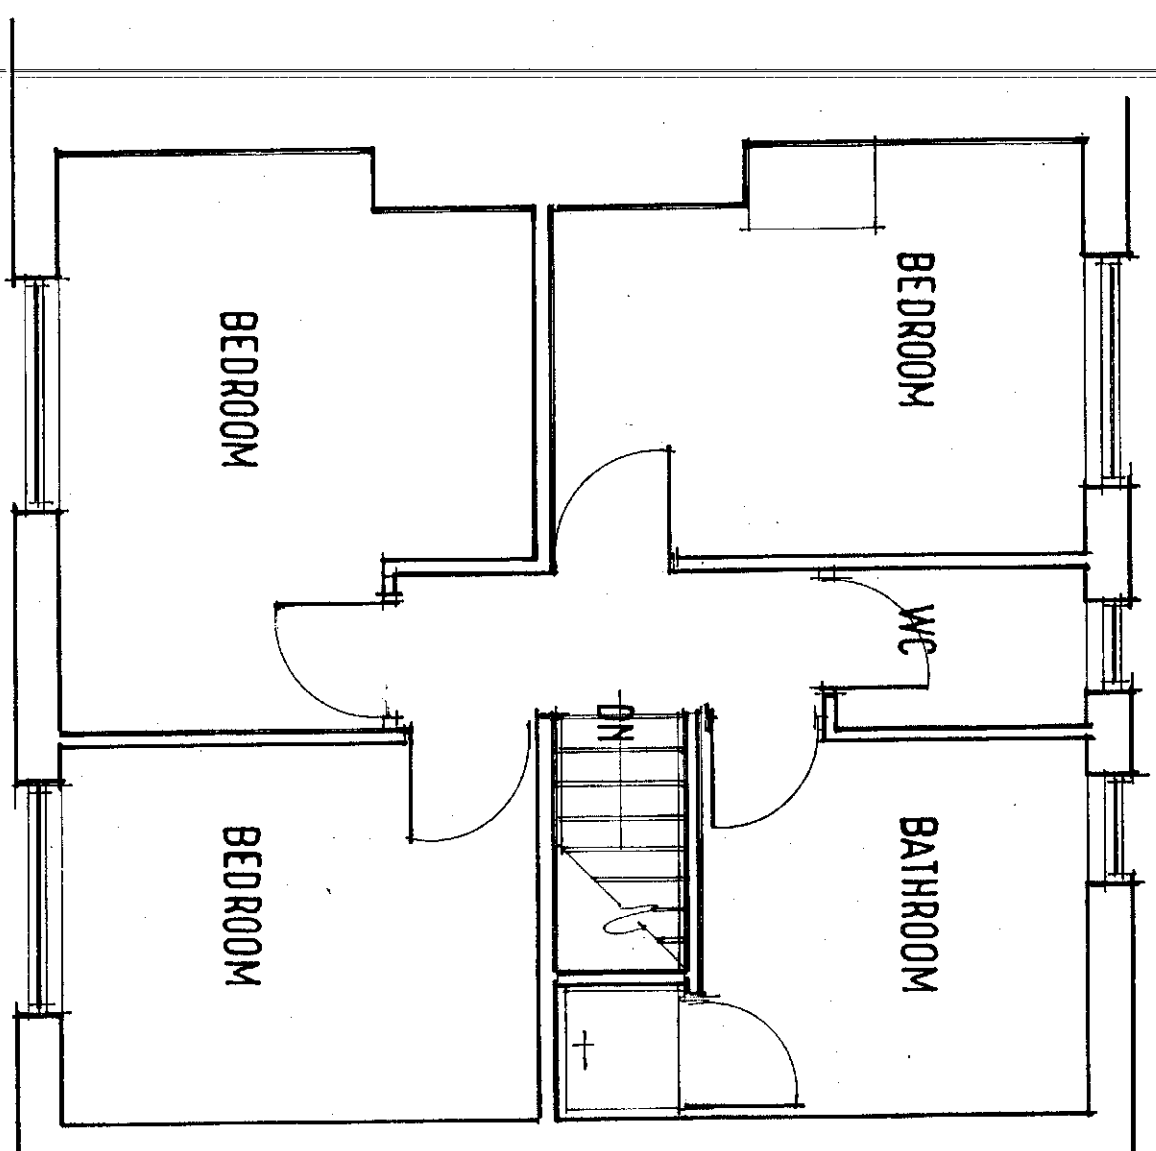


FIRST FLOOR

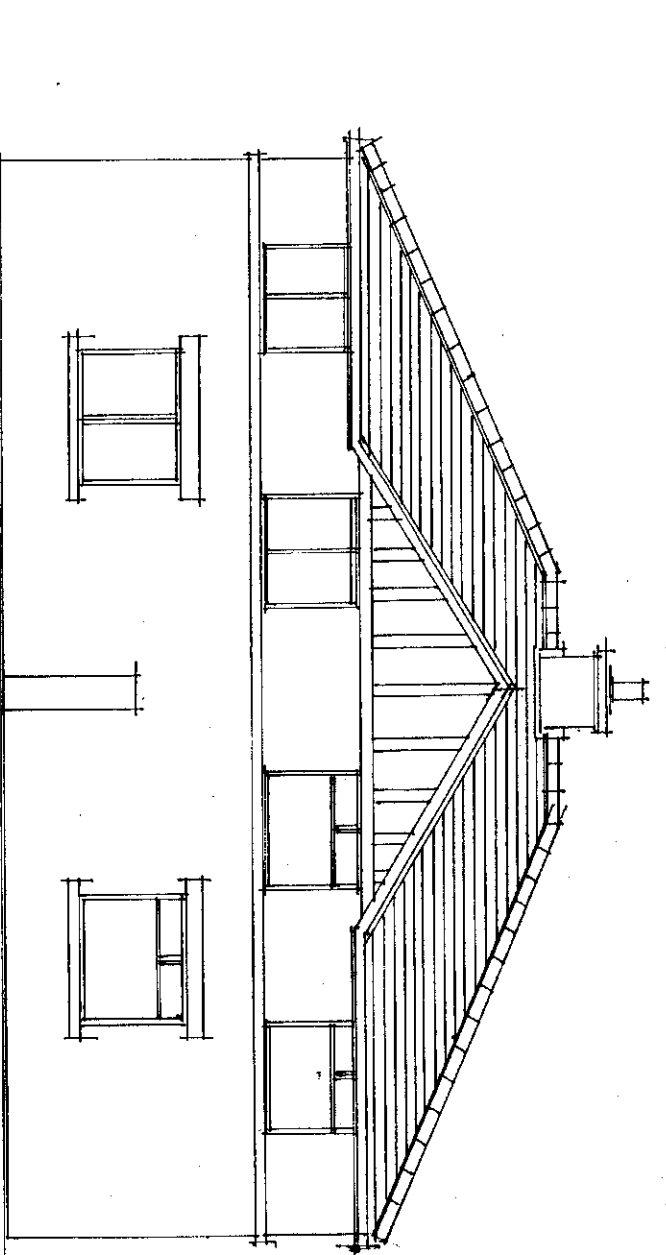


FRONT ELEVATION

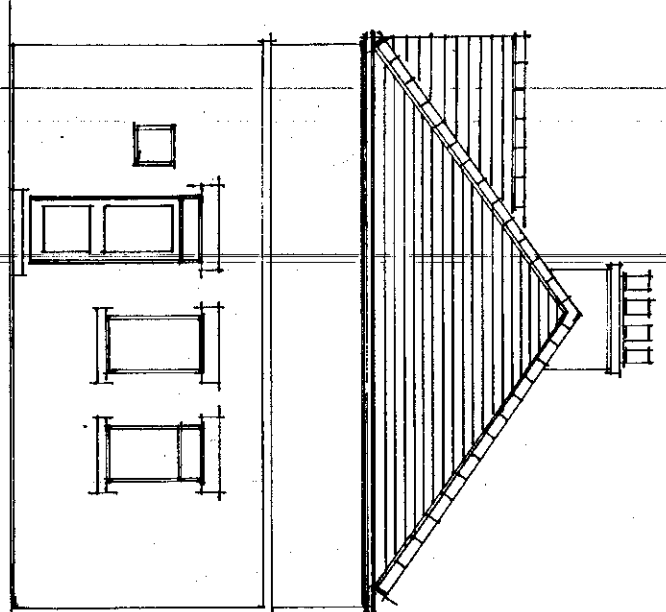

SIDE ELEVATION

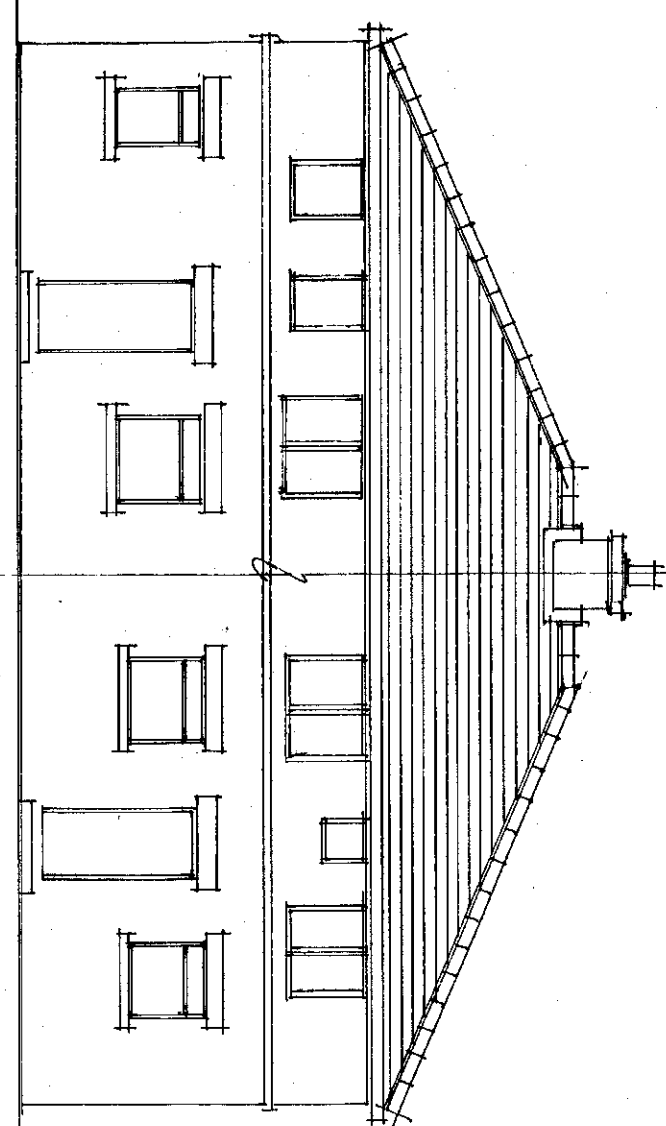

REAR ELEVATION

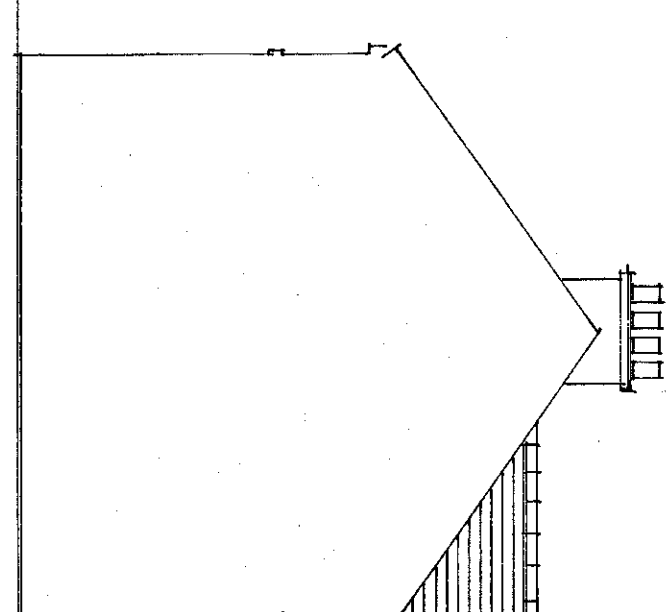

SIDE ELEVATION

## EXISTING

39 OVERDALE AVENUE  
WORSBOROUGH DALE  
BARNSELEY  
S 70 4 BD

SCALE 1:50 1:100

DATE APRIL 2015

DRAWN HARRIS

2015 : 73

*Millé*  
design

Architectural planning,  
drawing & interior  
design & construction  
0114 2580529