
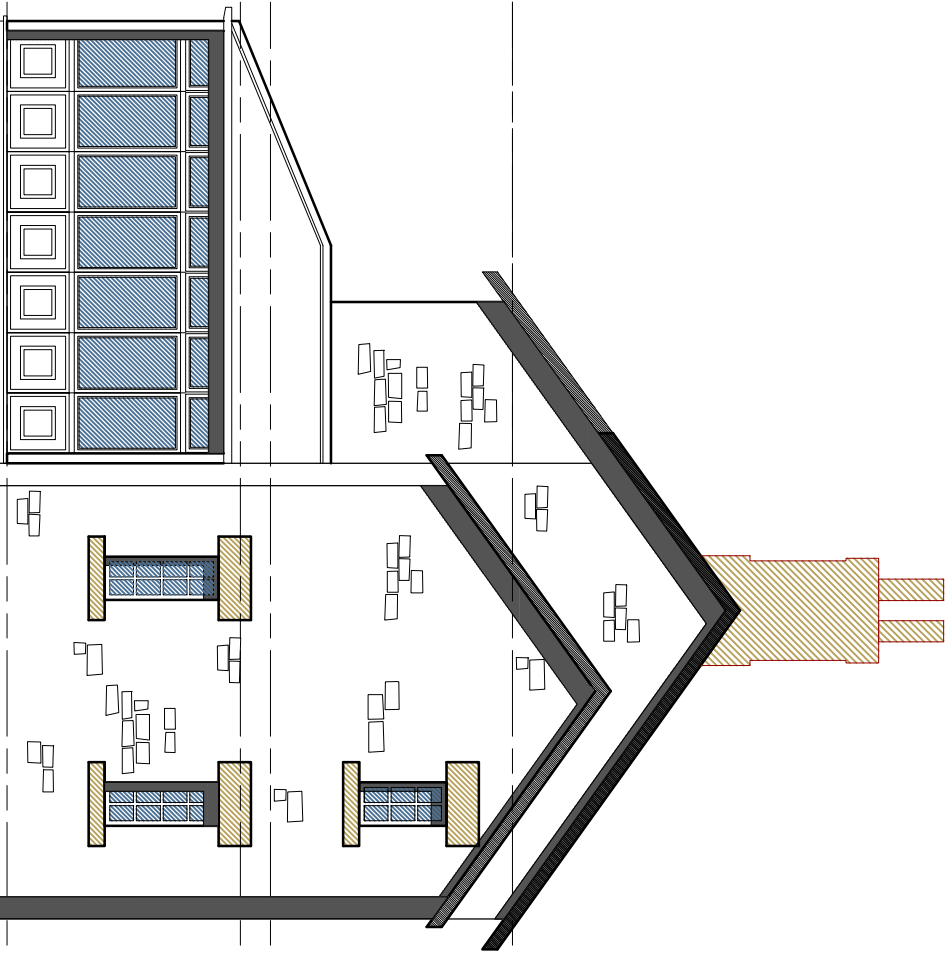


NOTES:
This drawing is for Planning Permission and Building Regulations Approval only. Do not build from this drawing

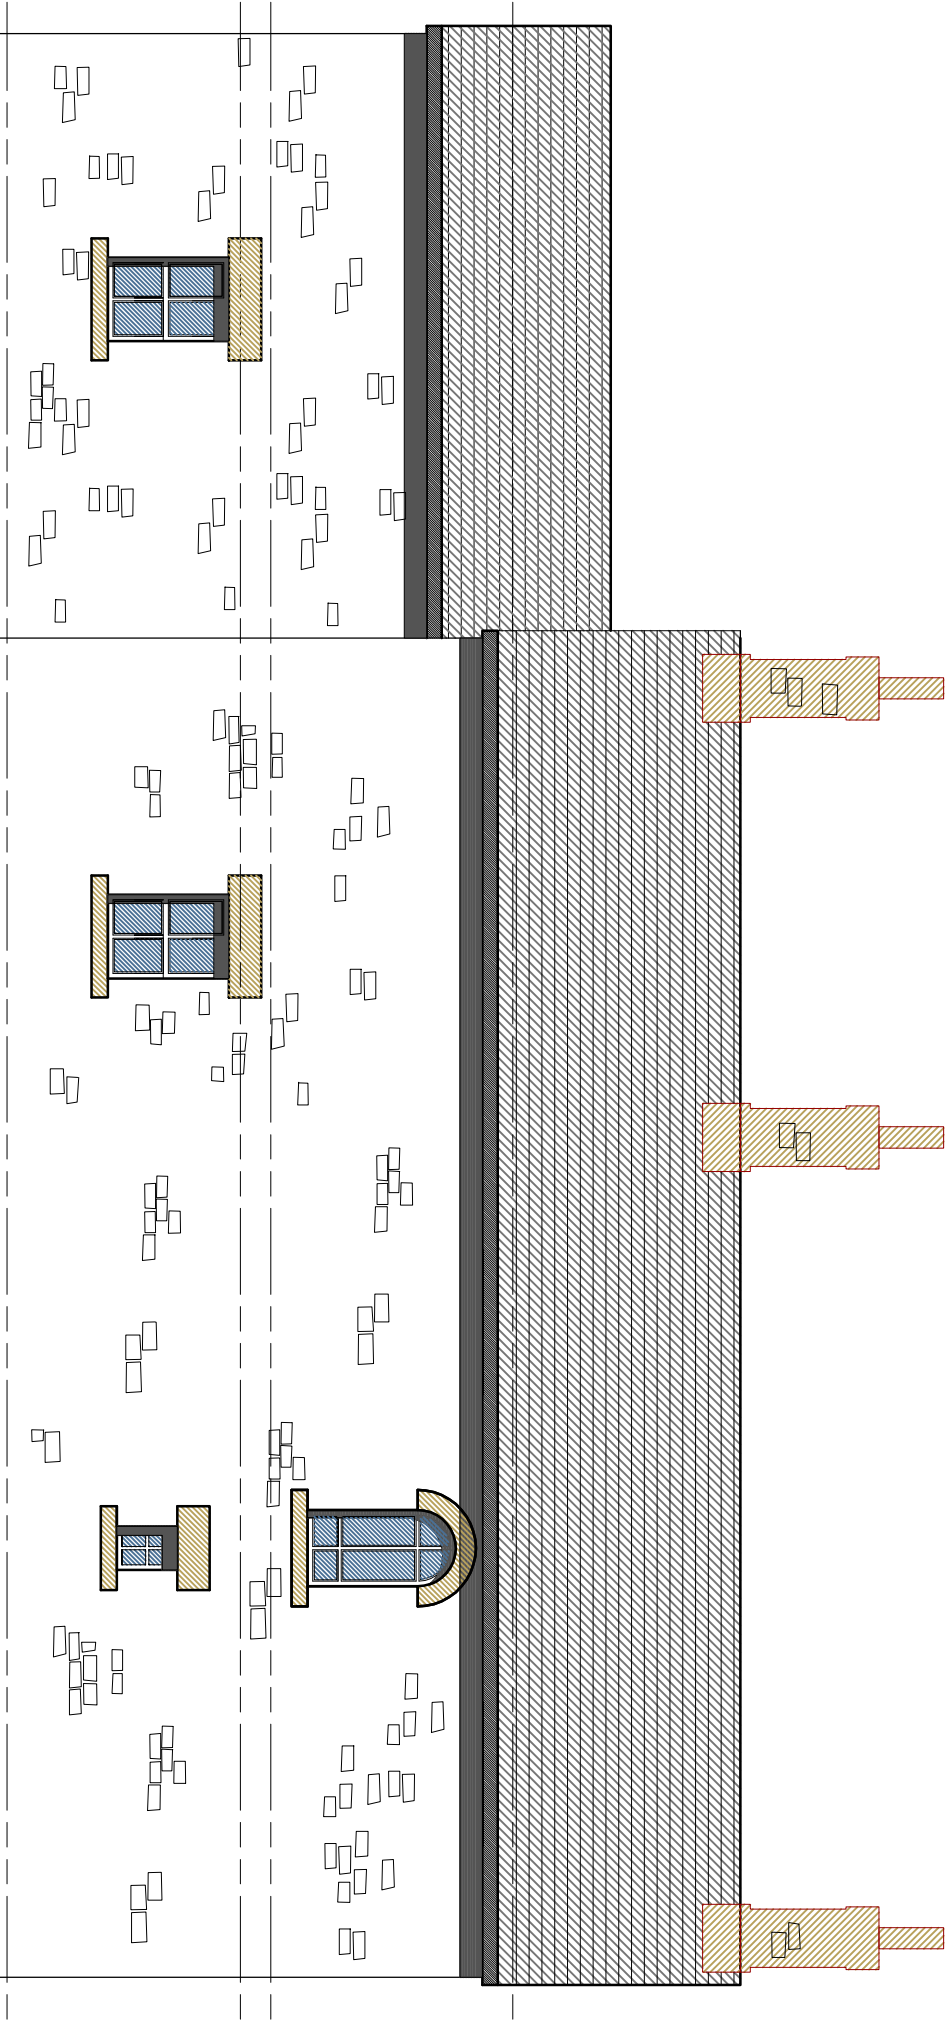

Proposed North West Elevation
1:75

Proposed North East Elevation
1:75

FOR APPROVAL

Revision * By: RS Checked: 18.06.2010
First Issue.

CLIENT:

MR AND MRS S COOPER
1 TWYDLE
CAWTHORNE

PROPOSED ELEVATIONS

DRAWING: SCALE DATE
DRAWN BY: RS 1:75 @ A3 09.02.2011
DISCIPLINE: JOB NO: DRAWING NO: REV:
ARCH / 2010-002 / 007 / *
A1587