


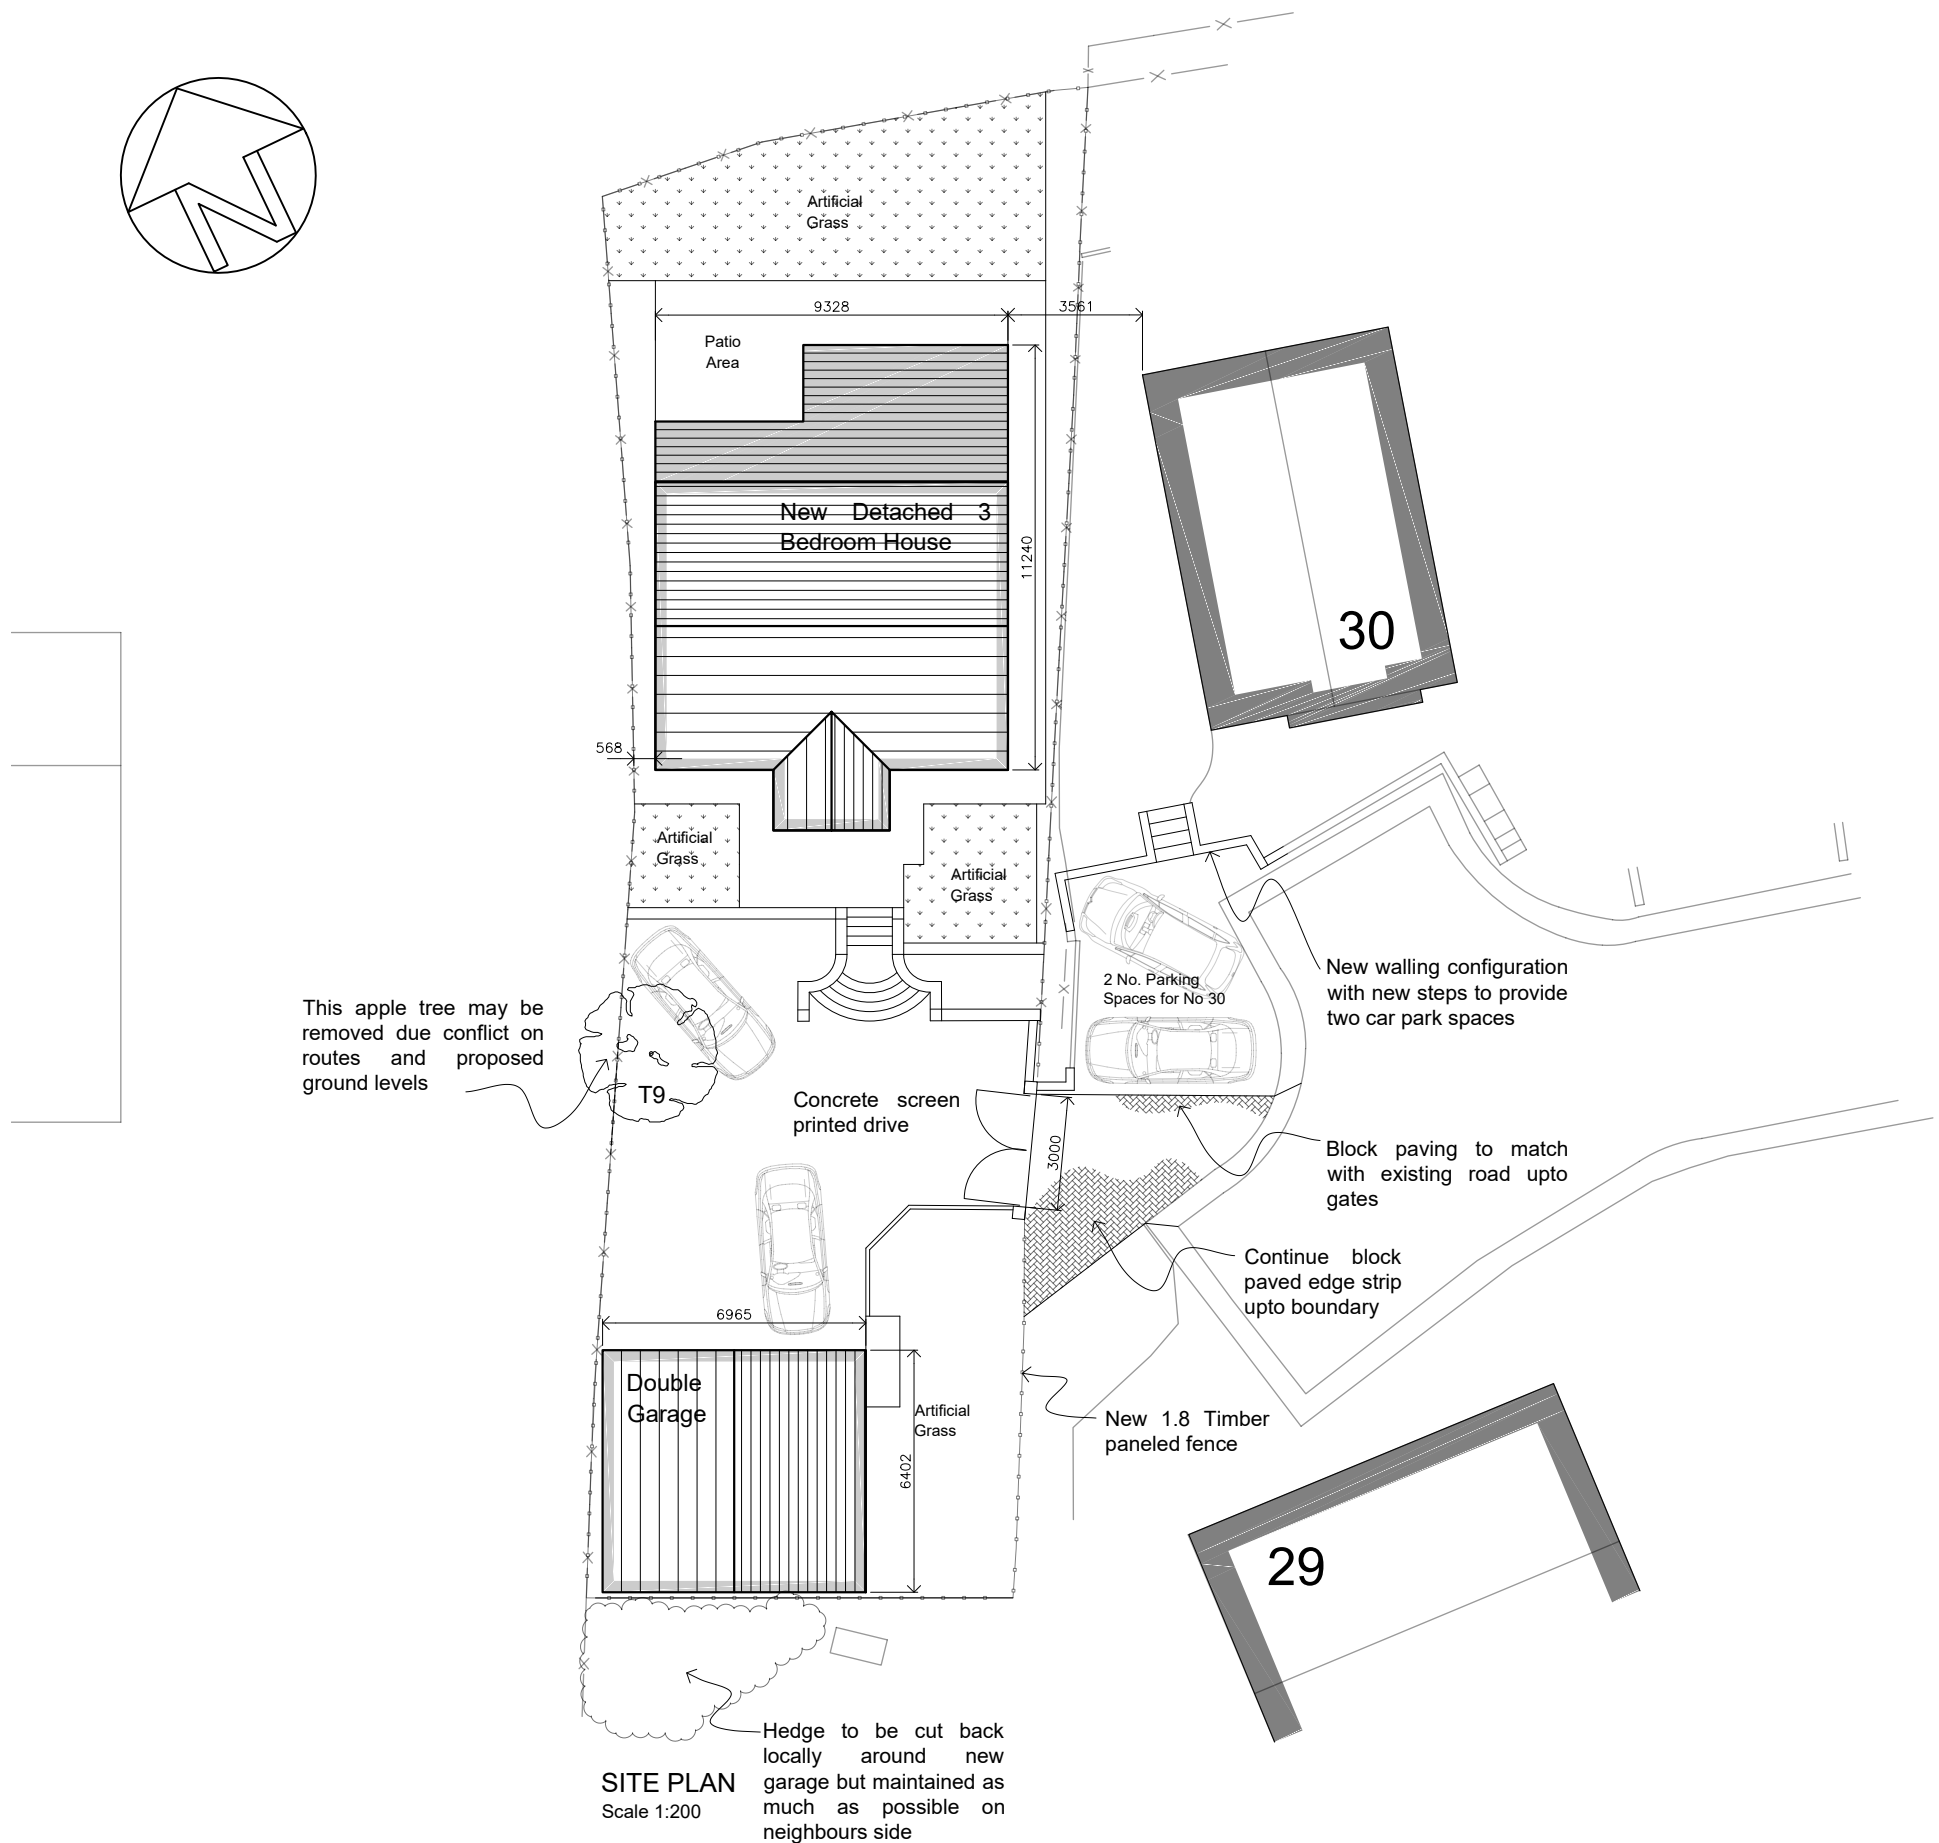

A	14/06/16	Access entrance to proposed new property altered to provide property 30 Redland Grove with two car park spaces	SH
Rev:	Date:	Description:	By:
 07 762 656 187  steven@drawit.biz  www.drawit.biz			
15 Medway Close Barugh Green Barnsley S75 1NY			
Purpose: PLANNING			
Status: PROPOSED Dwg of: SITE PLAN			
Client: Mr S Cooper			
Site Address: Land off 30 Redland Grove, Staincross Barnsley, S75 6LZ			
Project: New 3 Bed Detached House with Double Garage			
Drawn by: SH		Date: 05/04/2016	Rev:
Scale: 1:200		Dwg No: 1528_102	A