


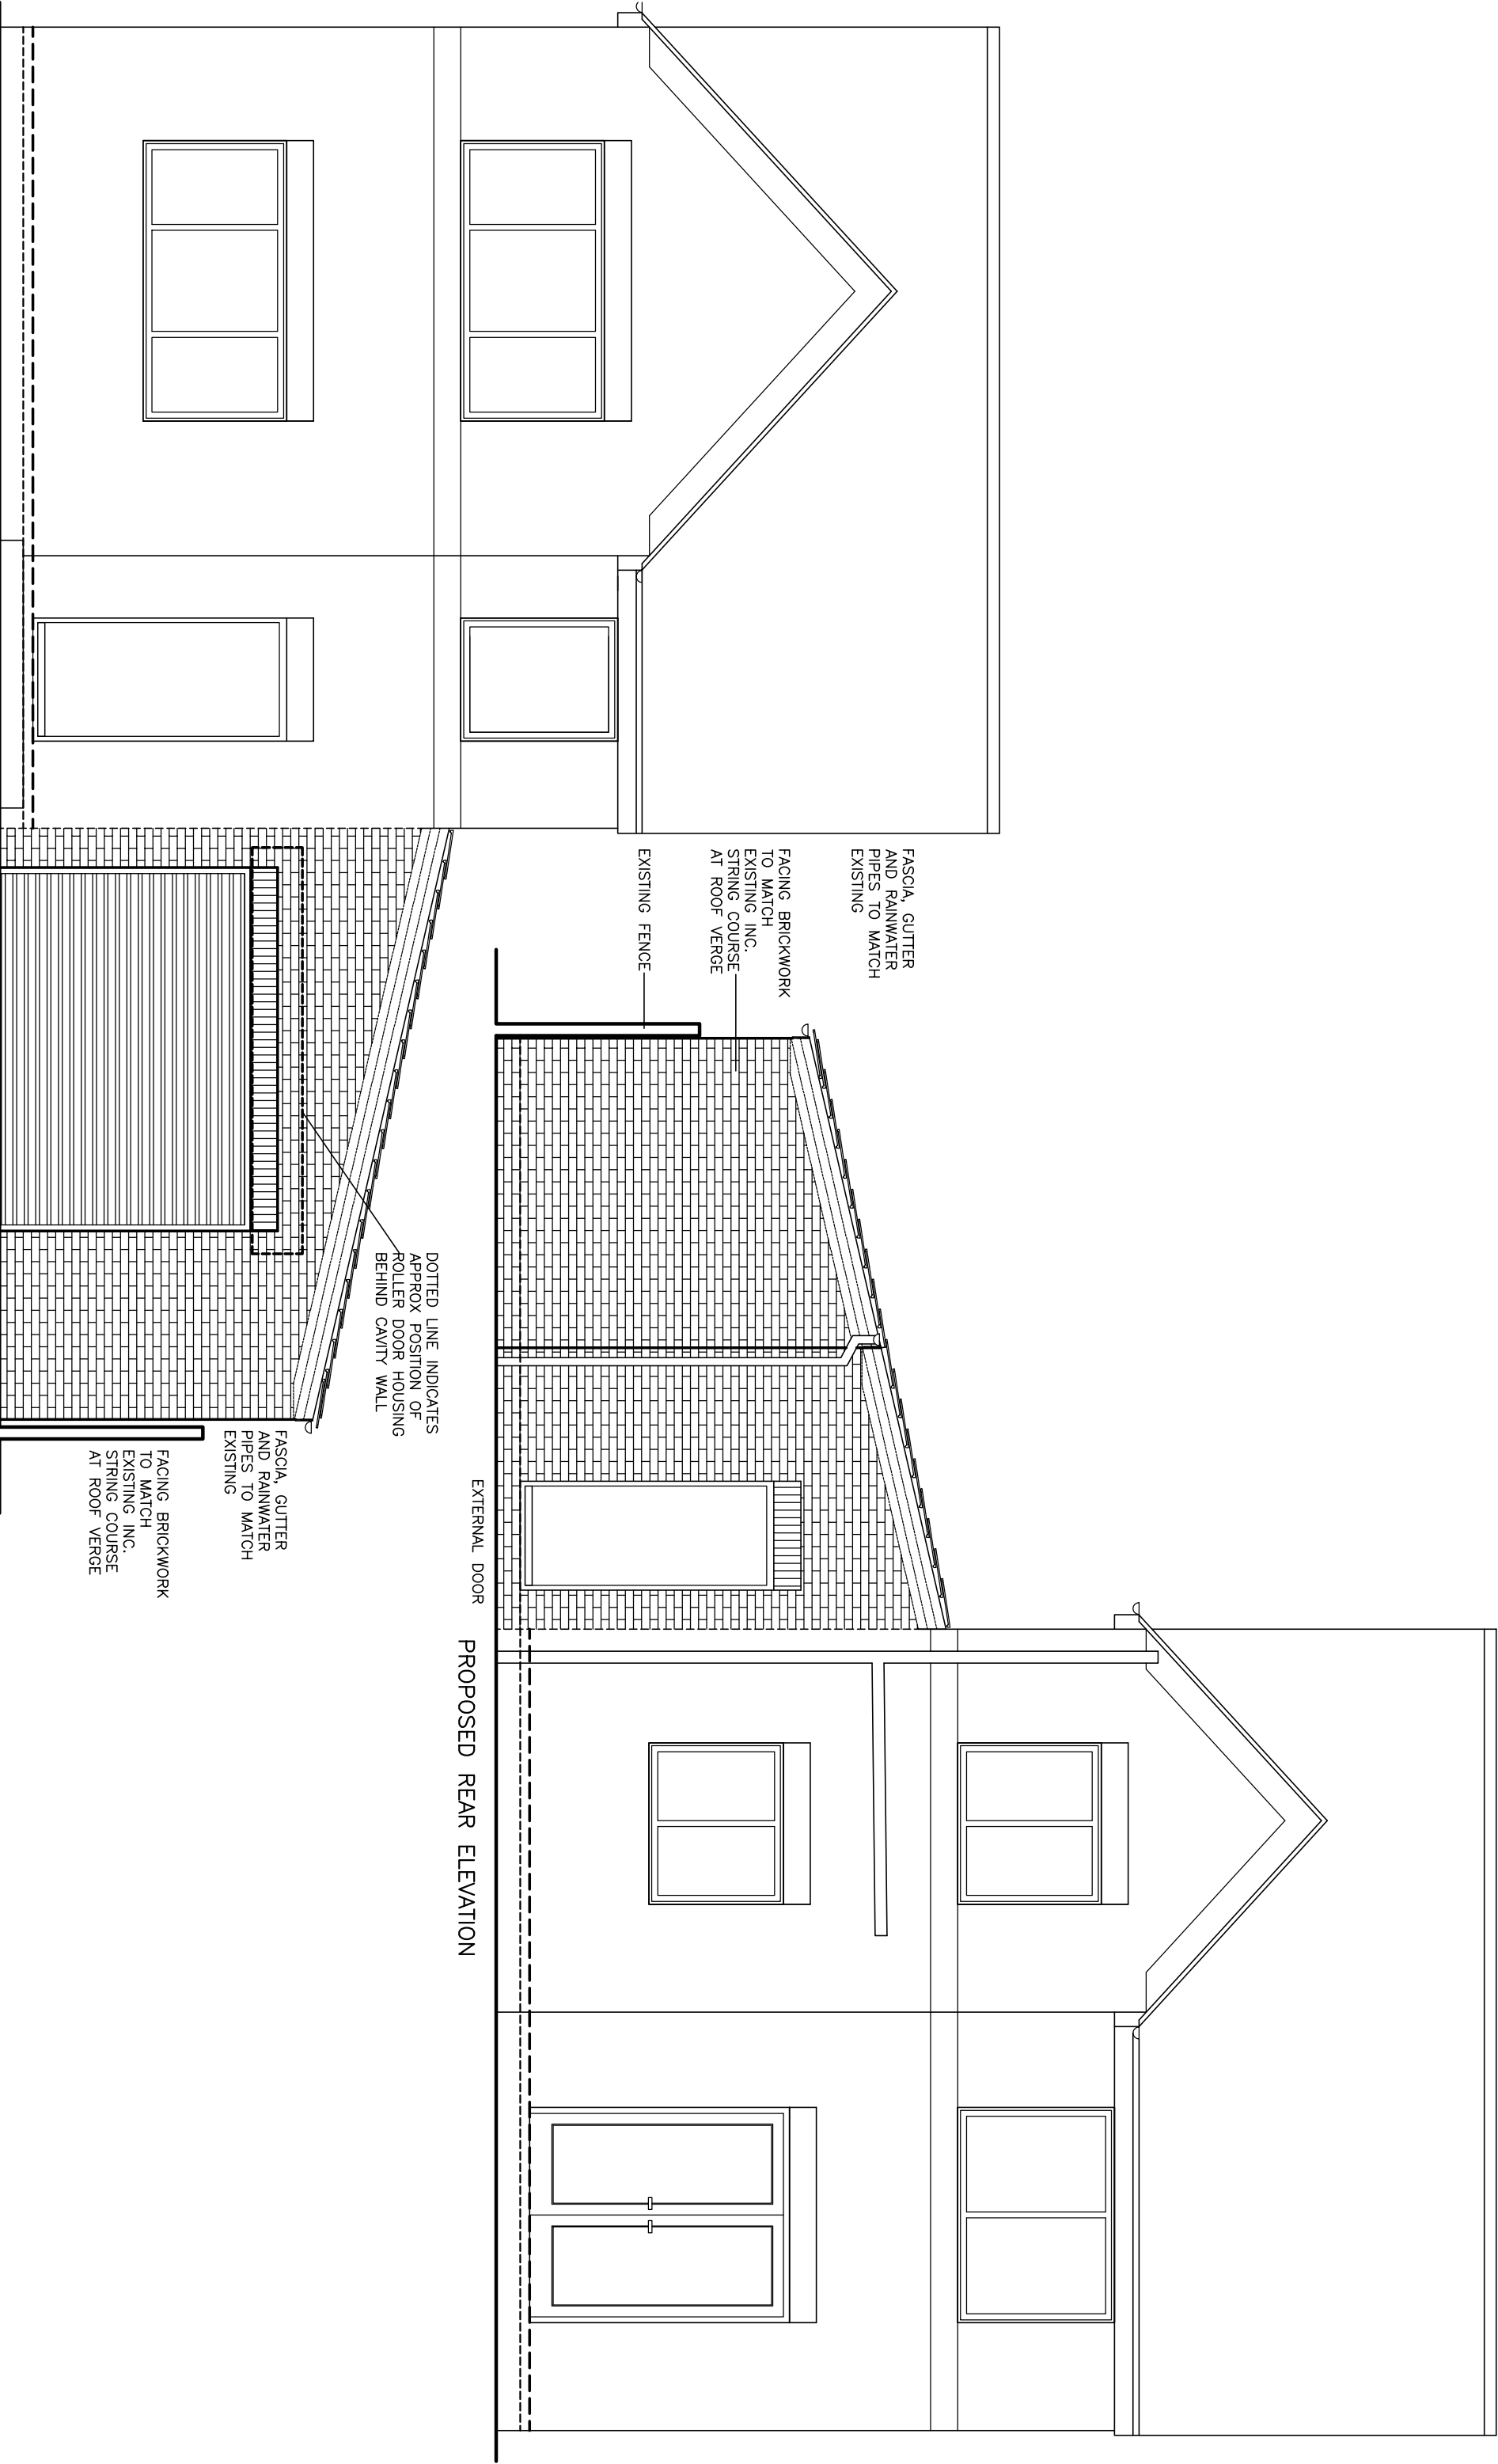

PROPOSED FRONT ELEVATION

EXTERNAL DOOR

PROPOSED REAR ELEVATION

2 Bridge Street, Bolton

PROPOSED ATTACHED GARAGE
sheet 5 – PROPOSED ELEVATIONS

Date: Jan 2014 Scale: 1:50@A3