


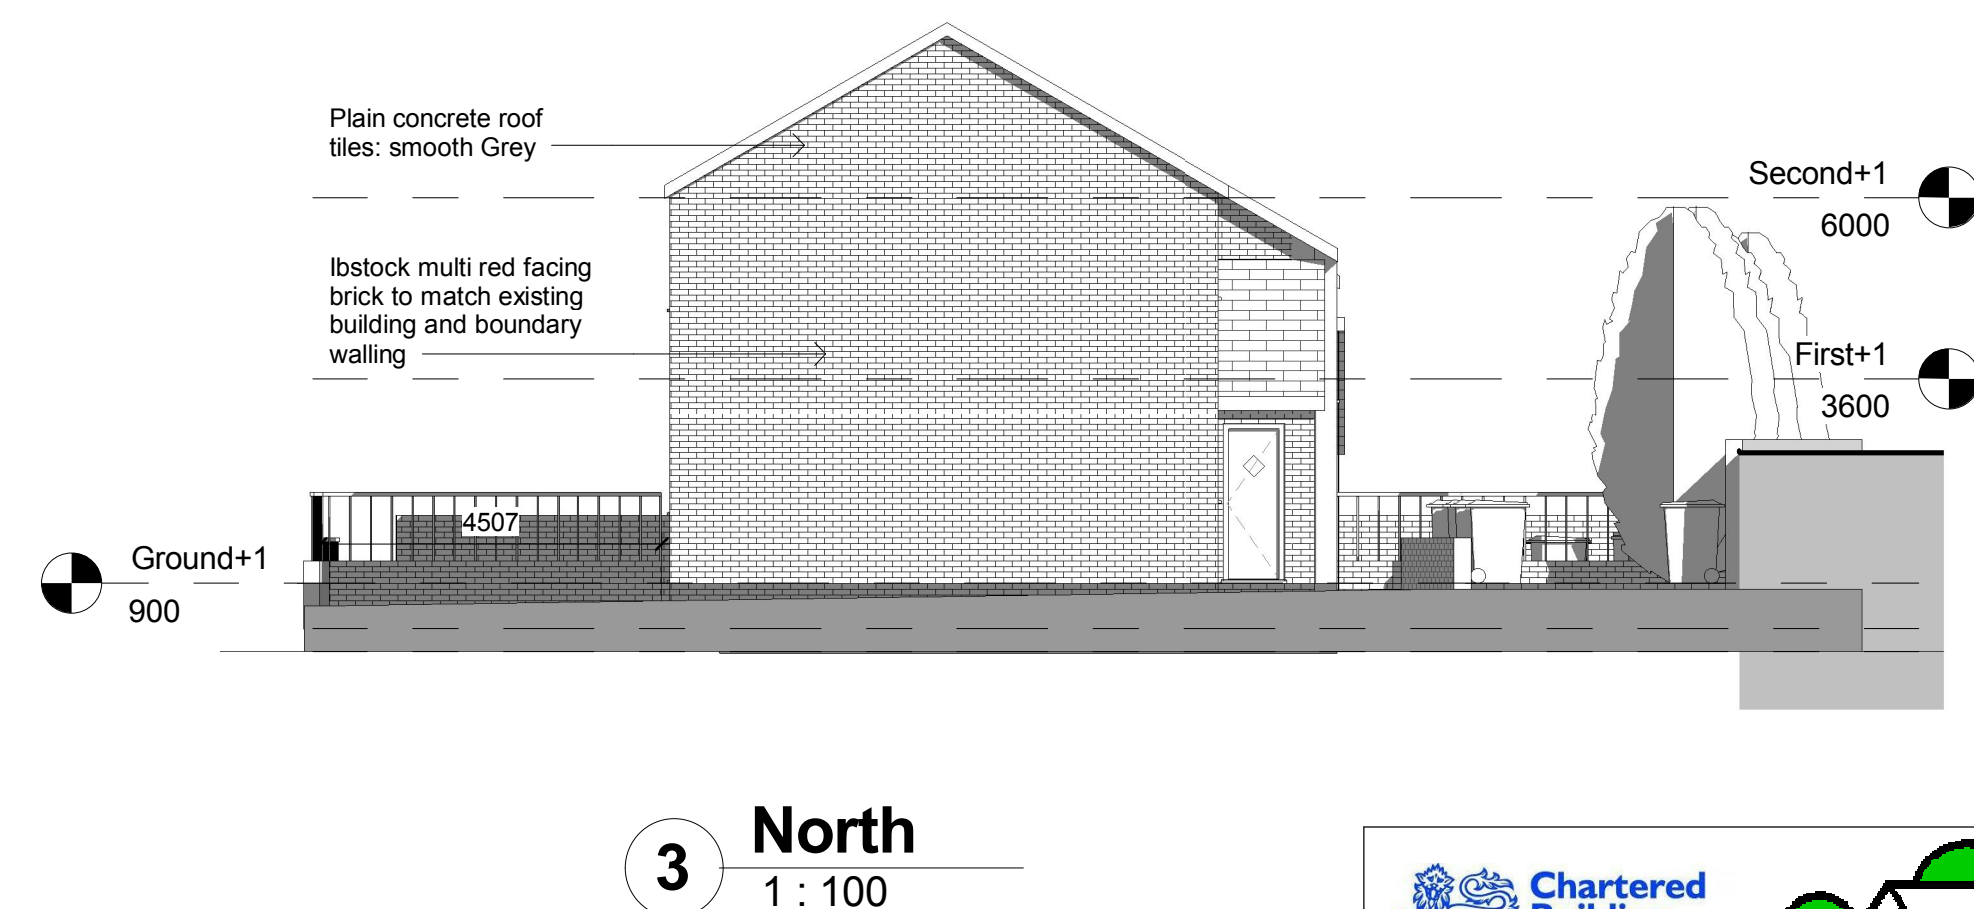
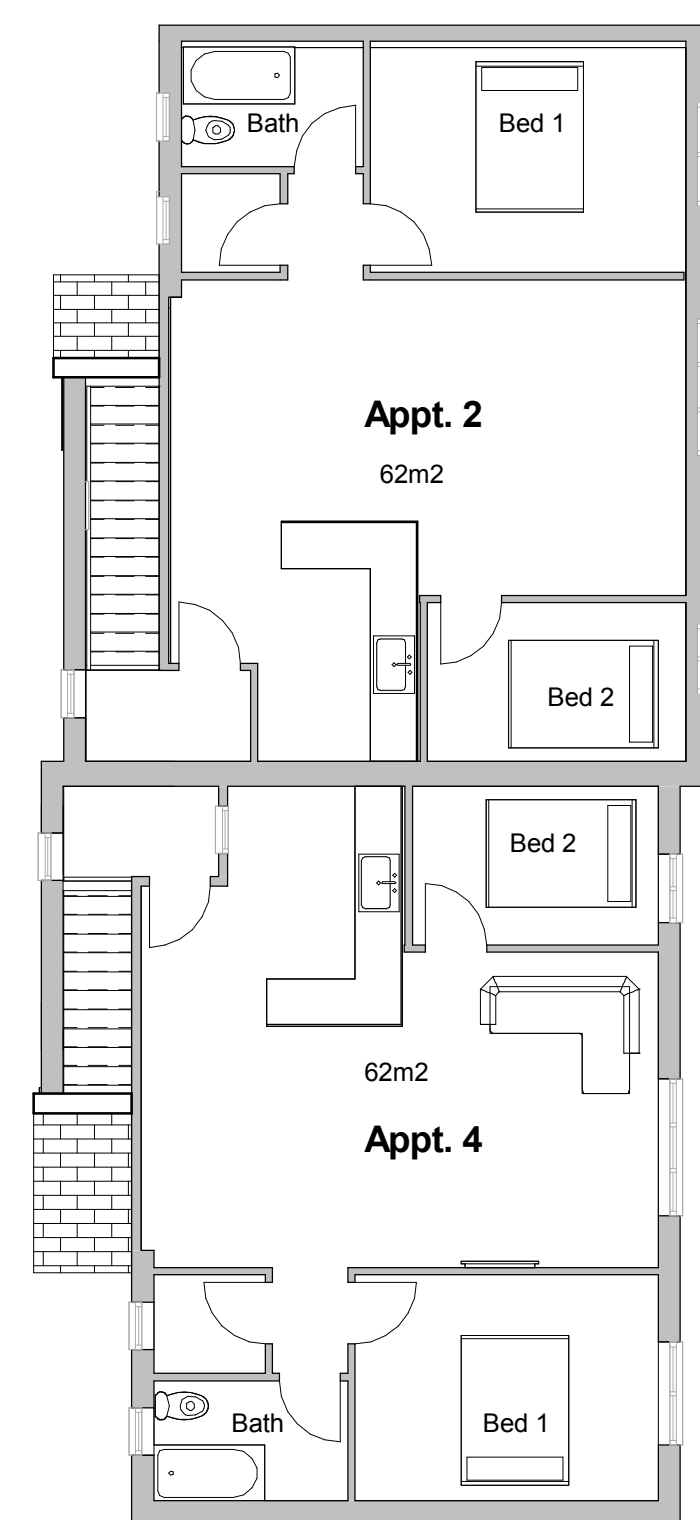


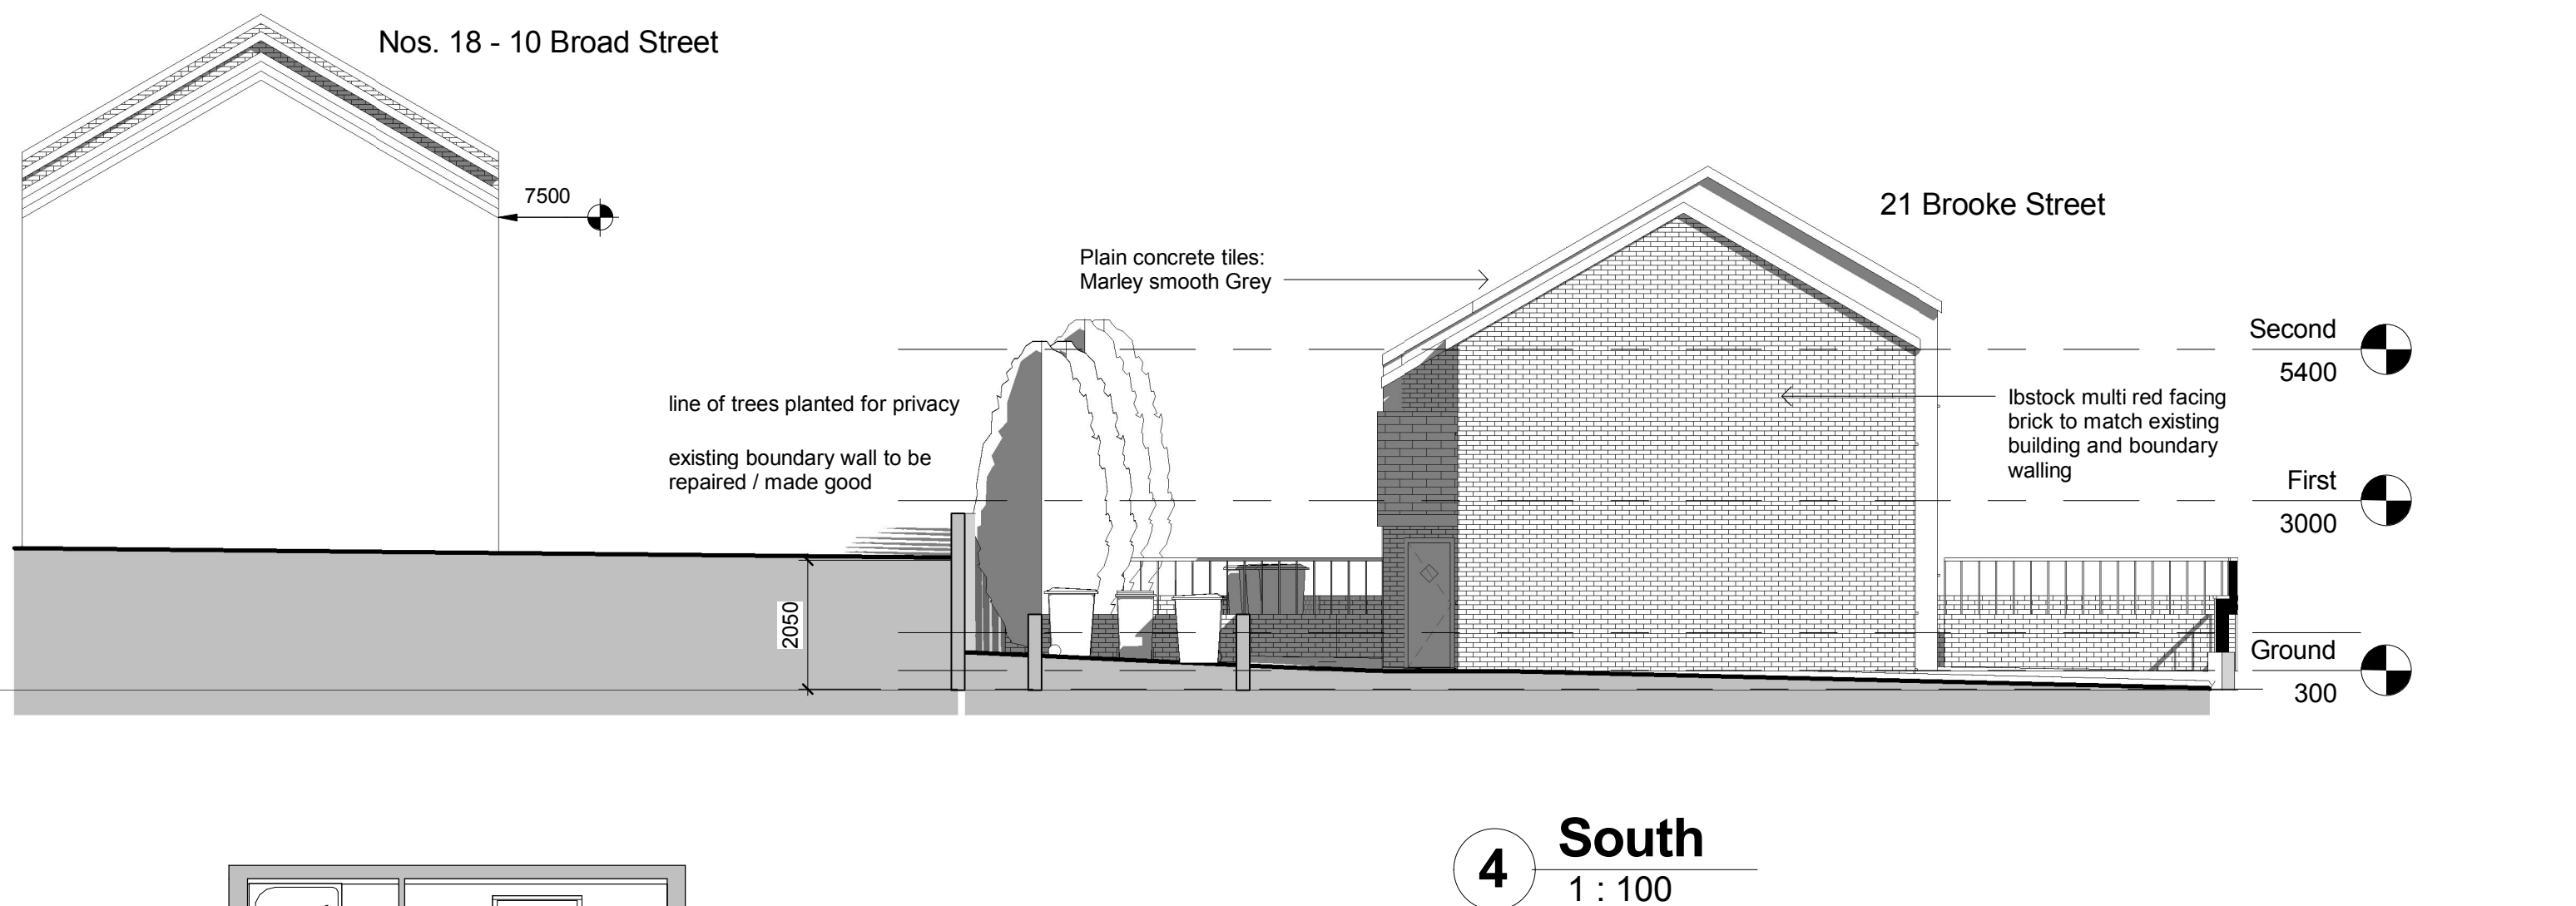

Material selection

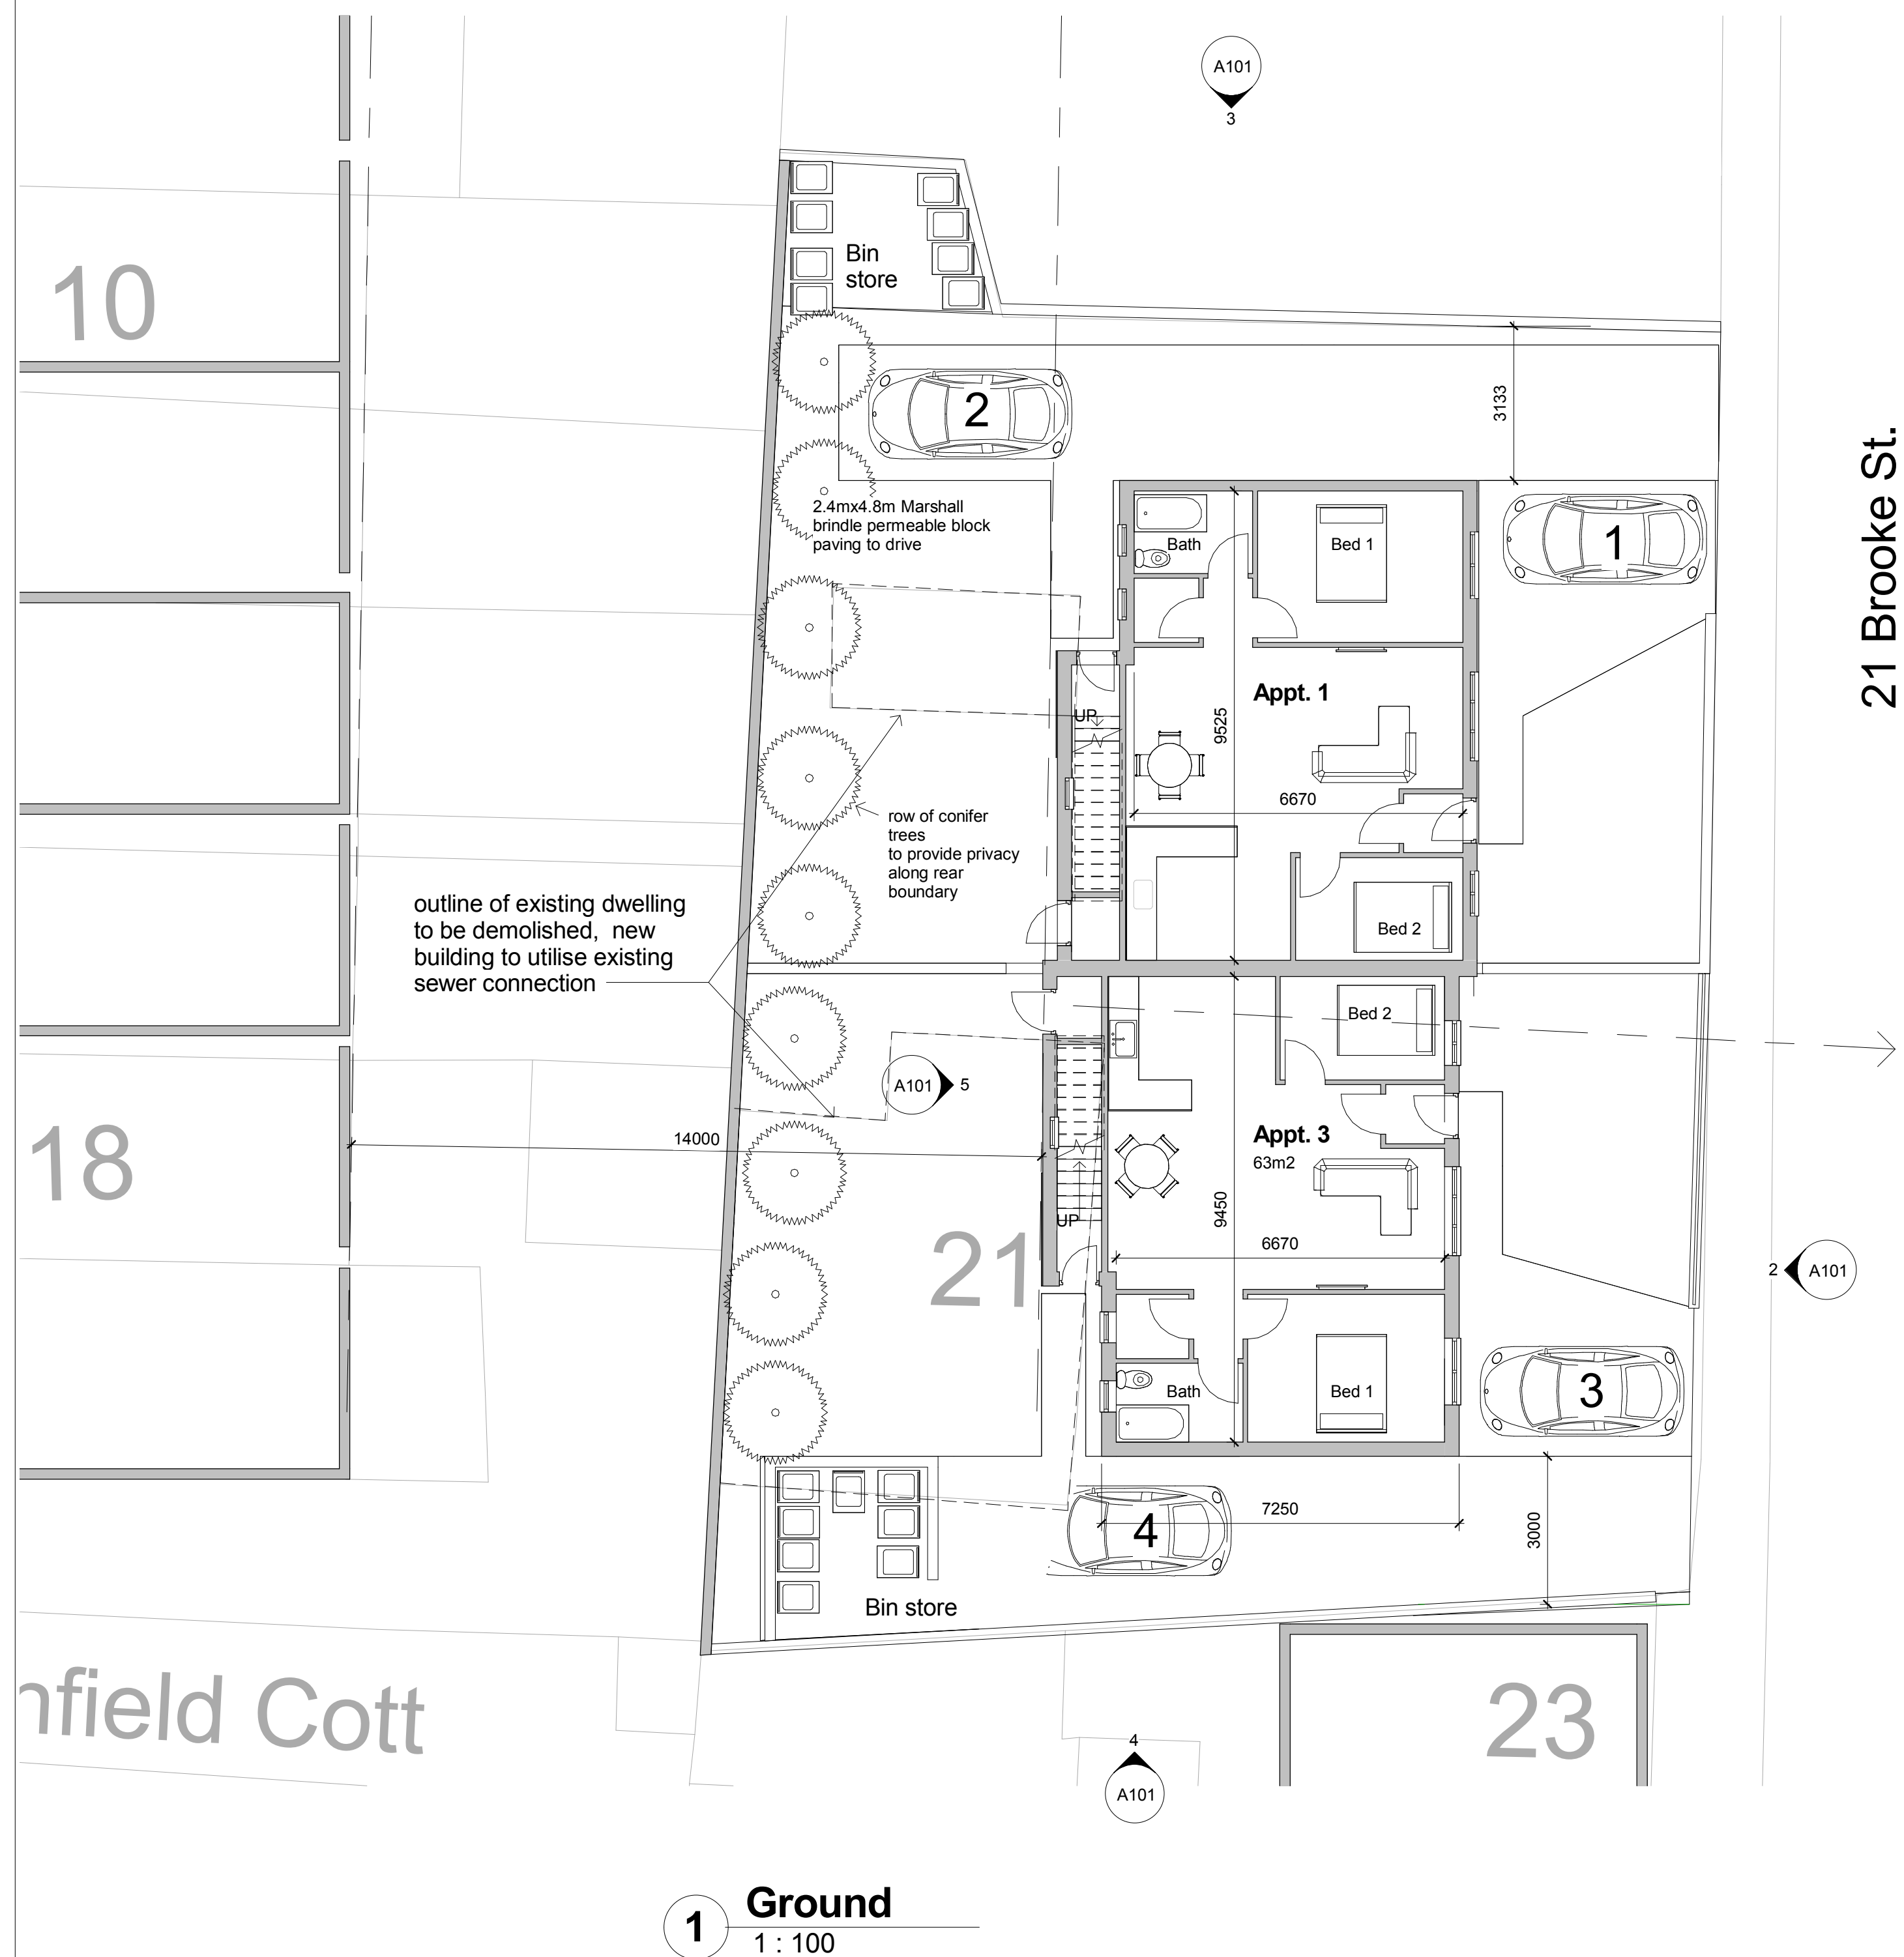

Ibstock or similar multi Red facing brick to match original building

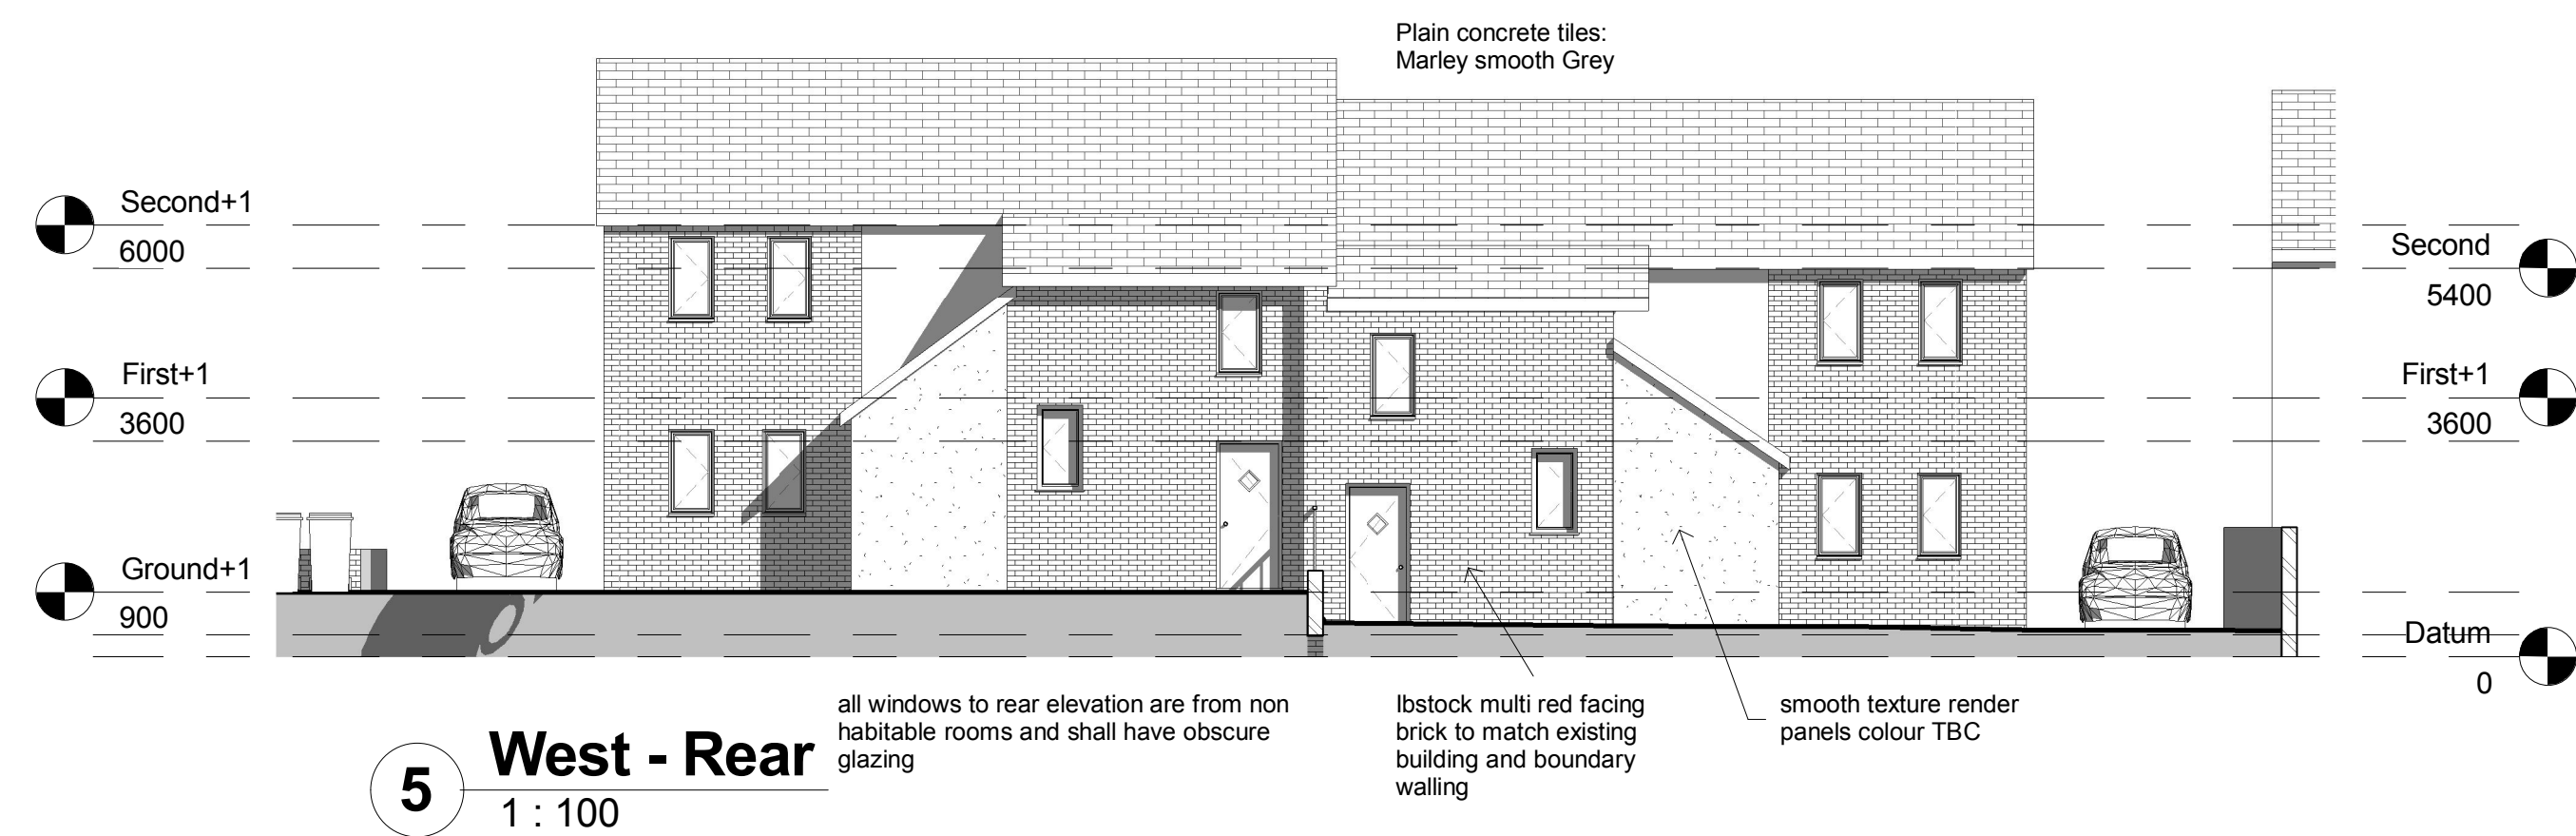

Smooth render finish to rear elevation panels



Plain concrete roof tiles - Marley smooth Grey or similar

Chartered Building Consultancy

DM-eco Design

Surveying - Design - Project Management
Tel: 07879627547 - E-mail: enq@dm-eco.co.uk

TITLE
21 Brooke Street, Hoyland, Barnsley S74 9DP
Proposed Layout and Elevations

CLIENT
Mr S Bamforth

DRAWN BY
dm

SCALE (@ A1)
1 : 100

DRAWING NUMBER
A101

DATE
11/12/15

Planning

REV
A