


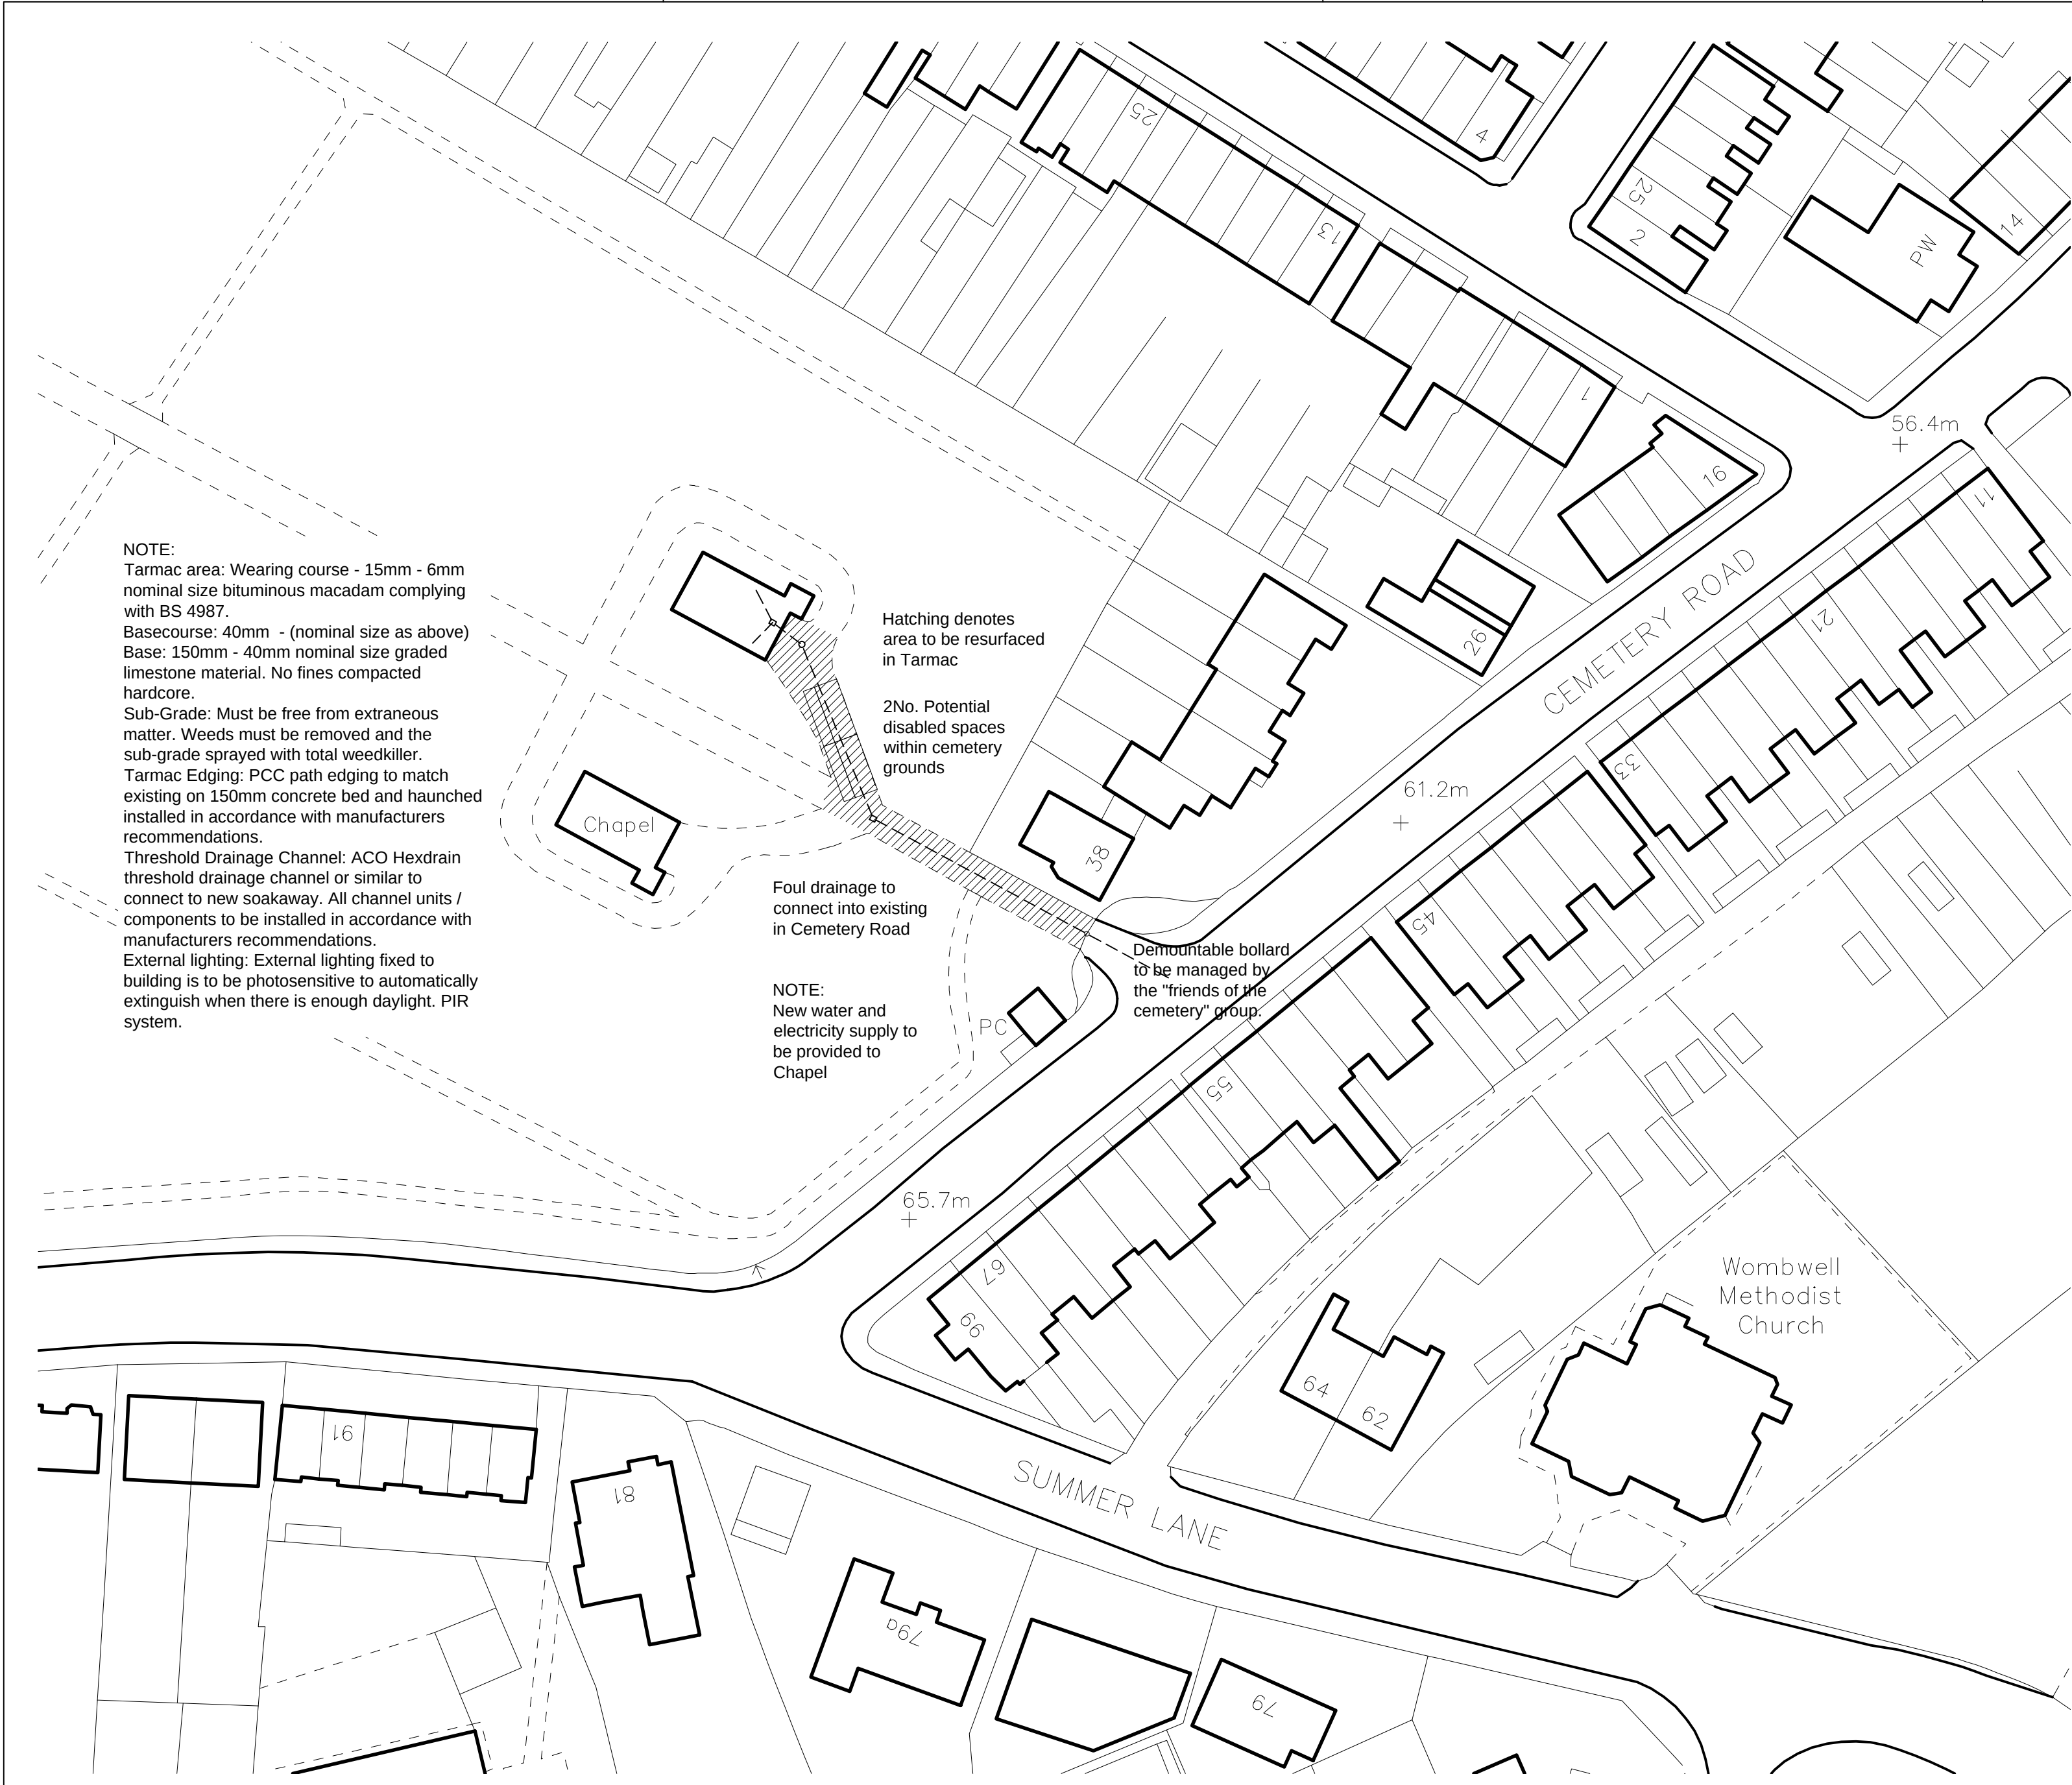

NOTE:
Tarmac area: Wearing course - 15mm - 6mm nominal size bituminous macadam complying with BS 4987.
Basecourse: 40mm - (nominal size as above)
Base: 150mm - 40mm nominal size graded limestone material. No fines compacted hardcore.
Sub-Grade: Must be free from extraneous matter. Weeds must be removed and the sub-grade sprayed with total weedkiller.
Tarmac Edging: PCC path edging to match existing on 150mm concrete bed and haunched installed in accordance with manufacturers recommendations.
Threshold Drainage Channel: ACO Hexdrain threshold drainage channel or similar to connect to new soakaway. All channel units / components to be installed in accordance with manufacturers recommendations.
External lighting: External lighting fixed to building is to be photosensitive to automatically extinguish when there is enough daylight. PIR system.

Hatching denotes area to be resurfaced in Tarmac


2No. Potential disabled spaces within cemetery grounds

Foul drainage to connect into existing in Cemetery Road

NOTE:
New water and electricity supply to be provided to Chapel

Demountable bollard to be managed by the "friends of the cemetery" group.

RESPONSIBILITY IS NOT ACCEPTED FOR OTHERS SCALING DIRECTLY FROM THIS DRAWING. DO NOT SCALE FROM THIS DRAWING, USE WRITTEN DIMENSIONS ONLY.

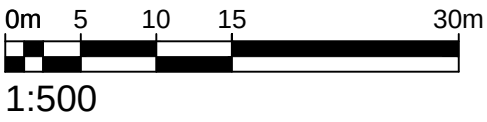

ORIGINAL SHEET SIZE **A2**

KEY PLAN



THIS DRAWING IS PRODUCED FOR USE IN THIS PROJECT ONLY AND MAY NOT BE USED FOR ANY OTHER PURPOSE. NPS PROPERTY CONSULTANTS LTD ACCEPT NO LIABILITY FOR THE USE OF THIS DRAWING OTHER THAN THE PURPOSE FOR WHICH IT WAS INTENDED IN CONNECTION WITH THIS PROJECT AS RECORDED IN THE 'PURPOSE FOR ISSUE' AND 'FILE STATUS CODE'.

THIS DRAWING MAY NOT BE REPRODUCED IN ANY FORM WITHOUT PRIOR WRITTEN AGREEMENT OF NPS PROPERTY CONSULTANTS LTD.

© CROWN COPYRIGHT AND DATABASE RIGHTS 2015 ORDNANCE SURVEY LICENCE NUMBER 100022264

Notes:

Parking added. Notes regarding bollard added.						
P2	LS					19/05/2015
FIRST ISSUE						
P0						
COMMENT						
REV	DRAWN	DATE	CHECKED	DATE	APPROVED	DATE
npsgroup NPS Barnsley Ltd Gateway Plaza, Sackville St, Barnsley, South Yorkshire, S70 2RD. Tel: 01226 774605; Email: barnsley@nps.co.uk; web:www.nps.co.uk						
CLIENT						
BEREVMENT SERVICES						
PROJECT						
CONVERSION OF WOMBWELL CHAPEL TO PROVIDE COMMUNITY FACILITY						
TITLE						
PROPOSED SITE PLAN						
SCALES		DISCIPLINE		PROJECT NUMBER		
1:500		ARCHITECT		16-1-1016		
DRAWING NUMBER					REV CODE	
NPS-DR-A-(90)- 011					P 2	
STATUS CODE		PURPOSE OF ISSUE			DRAWN BY	
S2		INFORMATION			LS	