




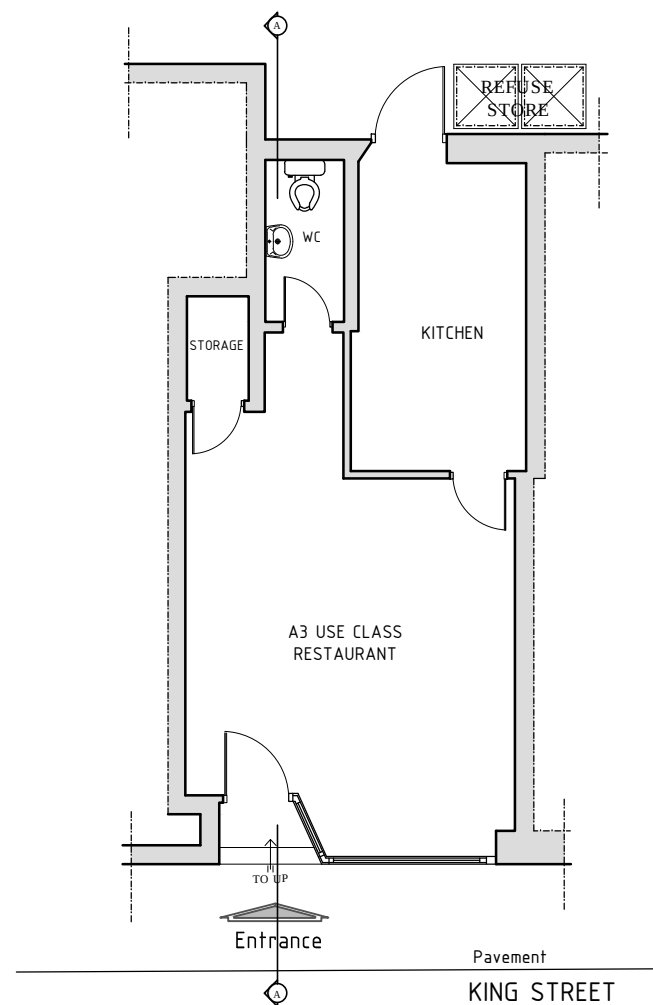


EXISTING GROUND FLOOR PLAN
SCALE:1/100

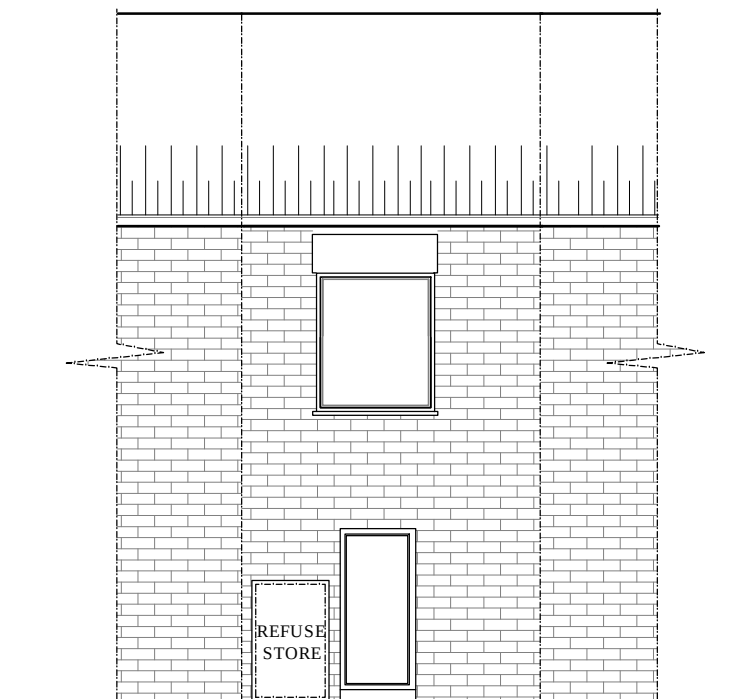

EXISTING REAR ELEVATION
SCALE:1/100

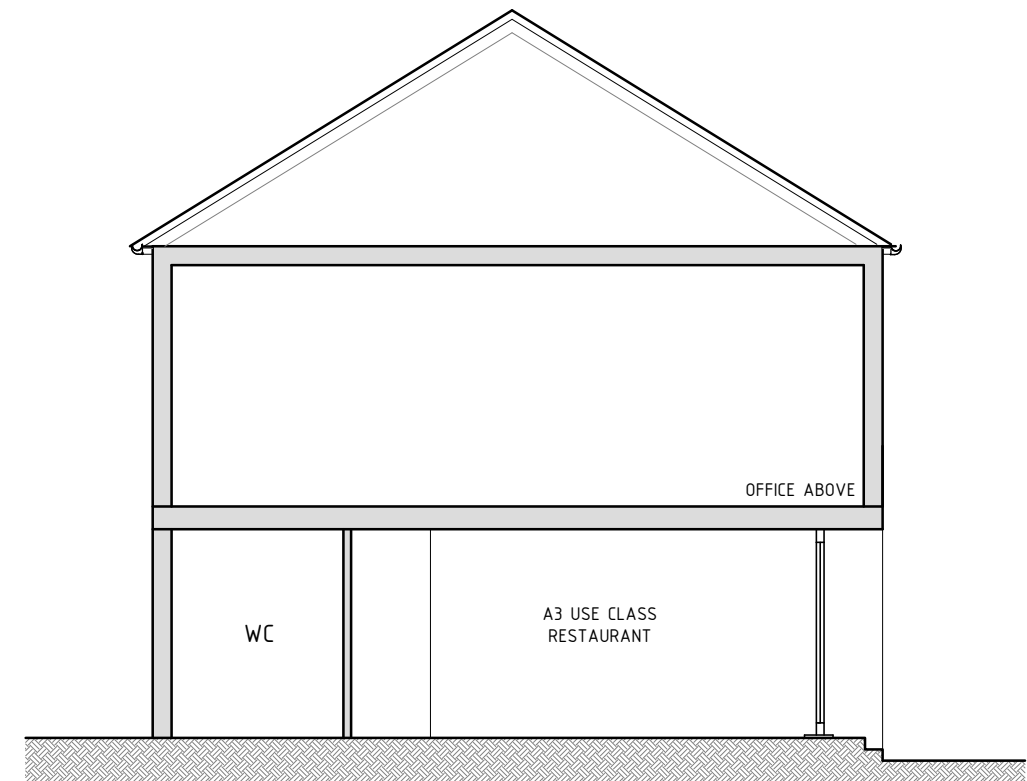

EXISTING A-ASECTION
SCALE:1/100

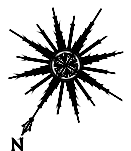

EXISTING TOTAL FLOOR AREA: 37.33 sqm

SCALE 1:100 0 0.5m 1 1.5 2 2.5 3 3.5 4 4.5 5 5.5 6 6.5 7 7.5 8 8.5 9 9.5 10 m

Drawing Title

Existing Ground Floor Plan
Existing Rear Elevation
Existing A-A Section
Scale 1:100

Client: Dervis Basanmay

Address: 38 King Street, Hoyland, Barnsley,
South Yorkshire S74 9JT

ALL DIMENSIONS TO BE VERIFIED ON SITE

Revision: AUG 2013

Scale: 1:100 @ A3

13.0154.01.Drawing

ARCH PLANNING & LICENSING

33b Grand Parade, Green Lanes,
Haringey, London N4 1LG
Telephone: (020) 8809 2320
Mobile: (078) 4241 0527
E-Mail: info@archpl.co.uk
Website: www.archpl.co.uk