




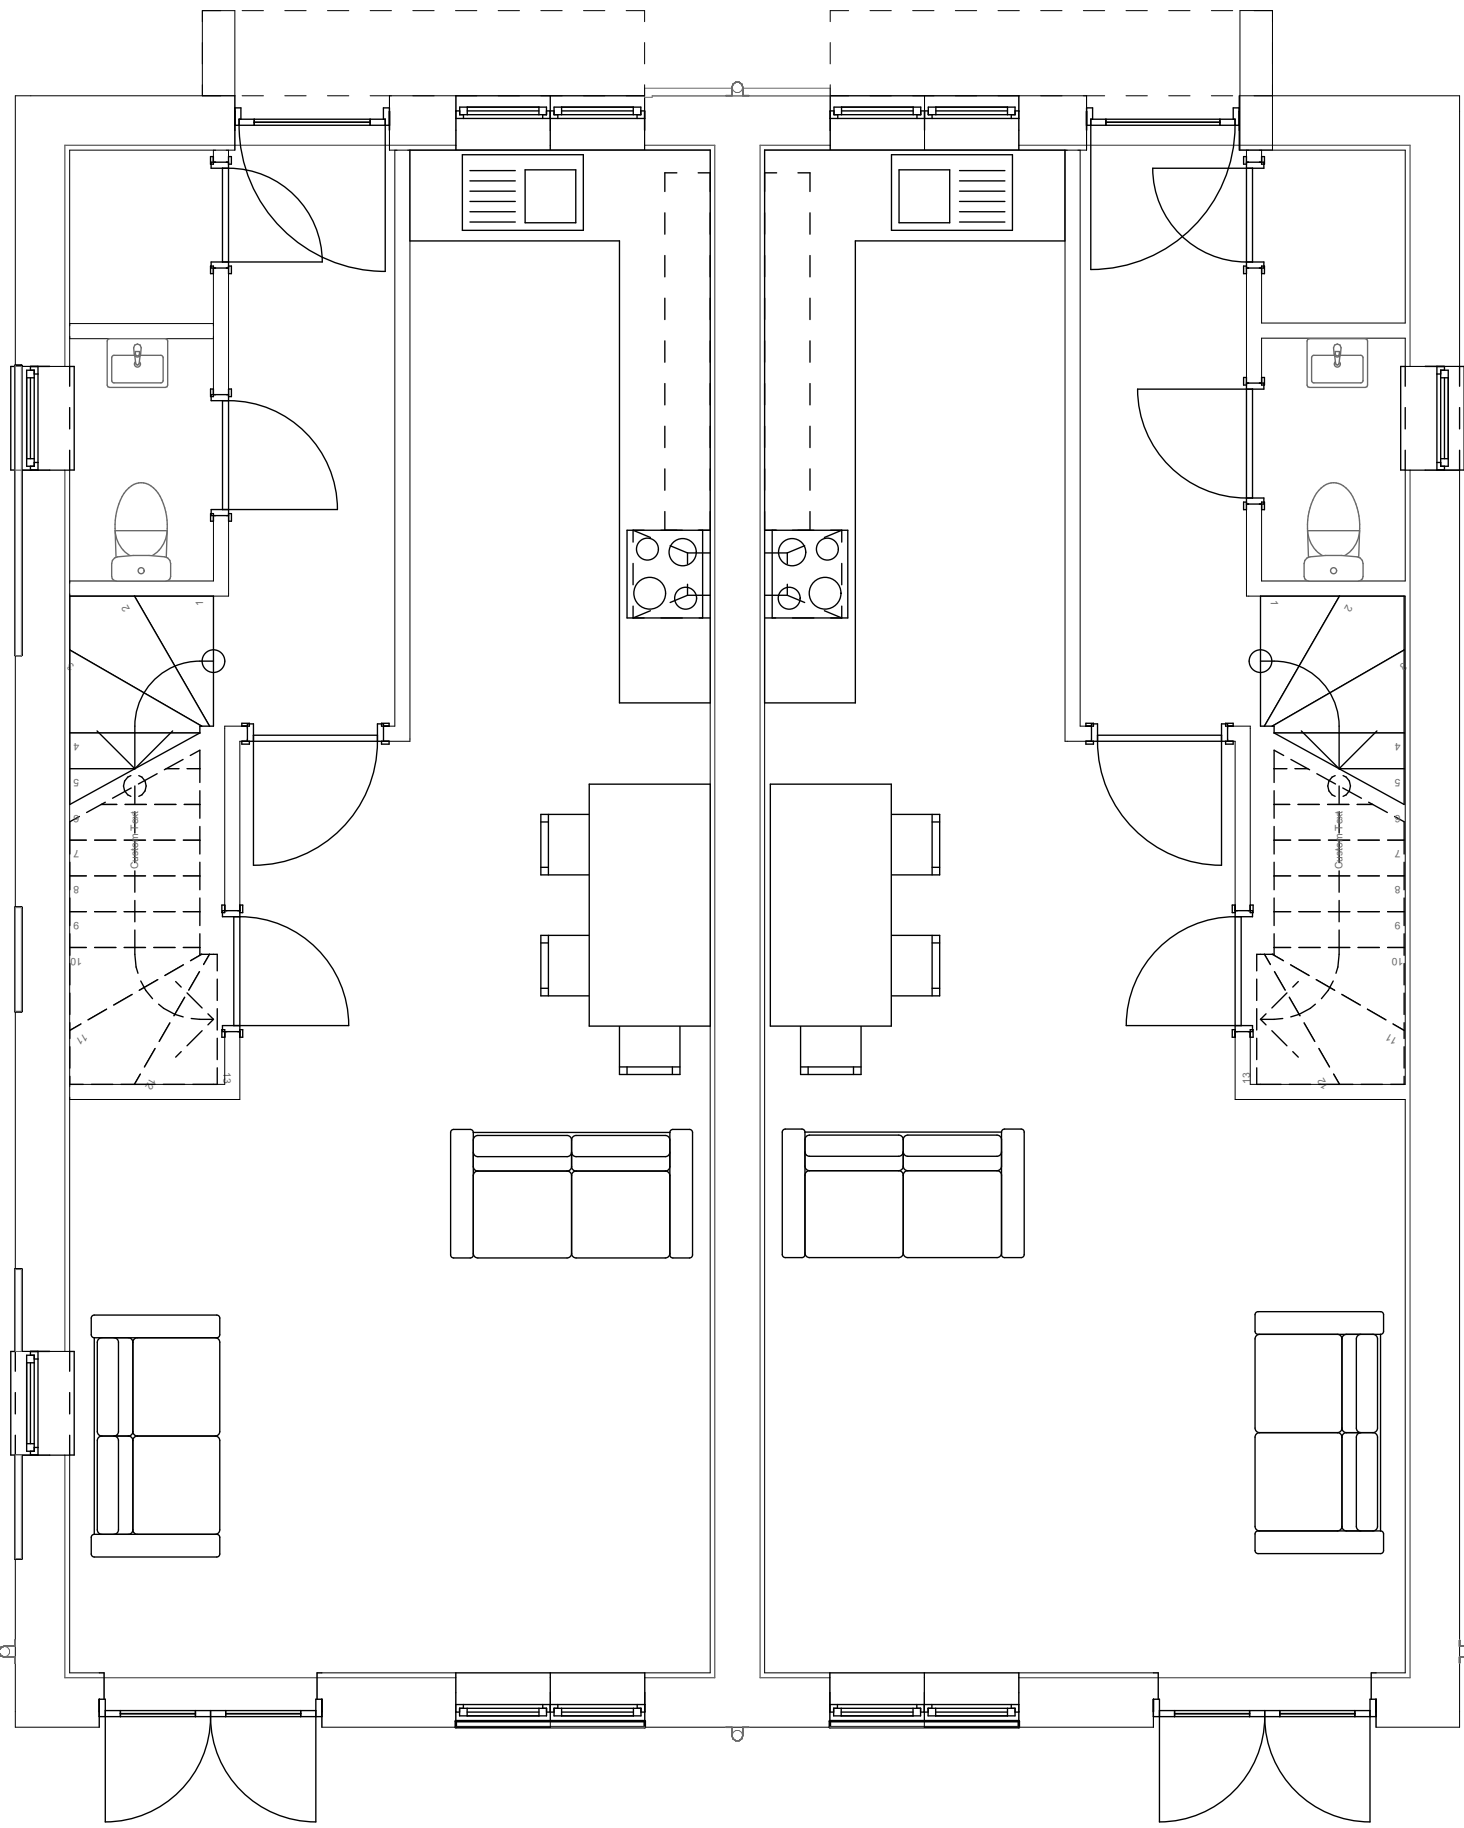

GROUND FLOOR PLAN

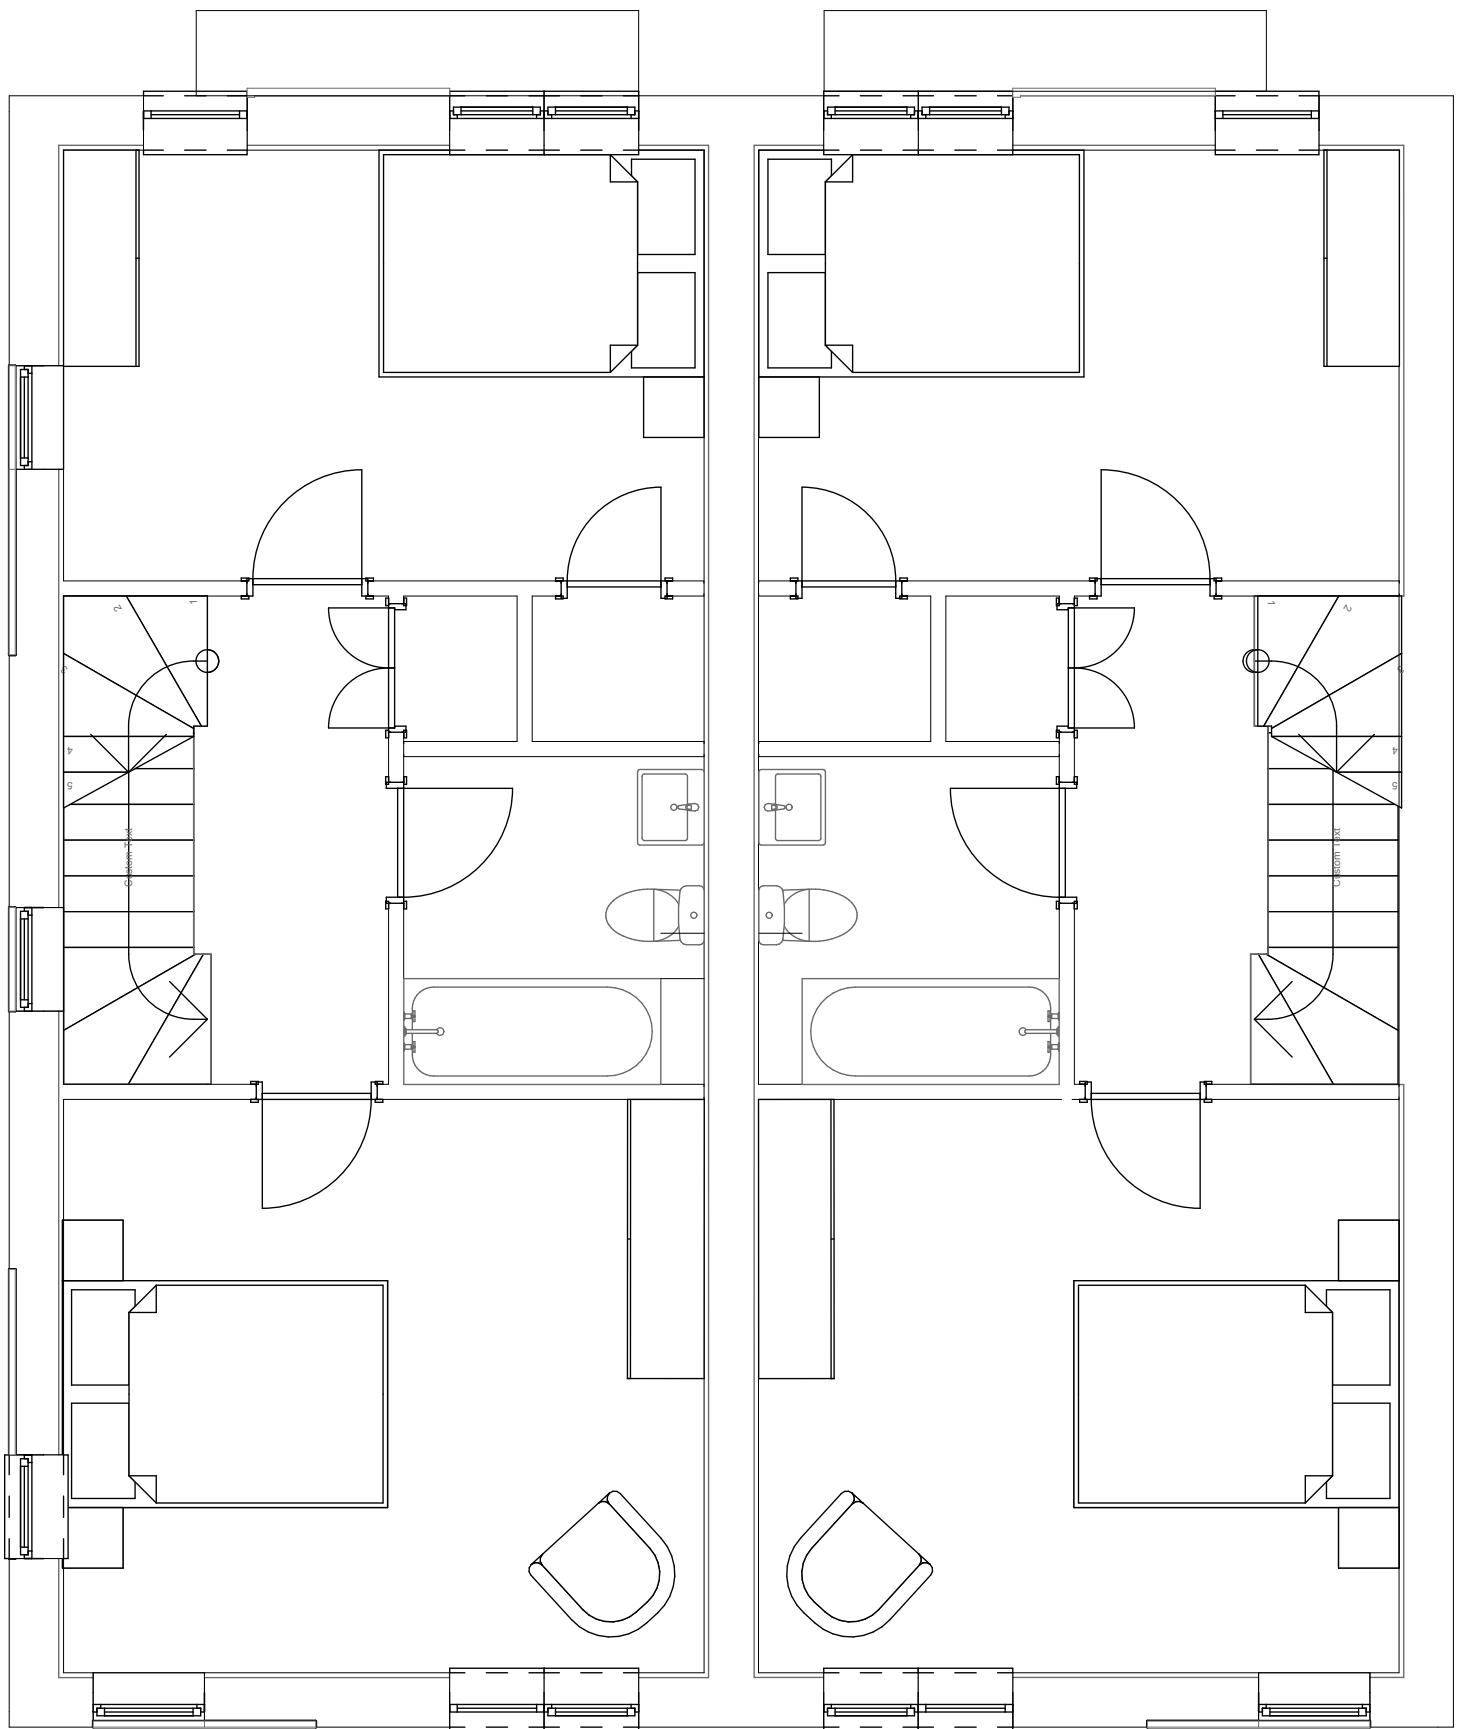

FIRST FLOOR PLAN

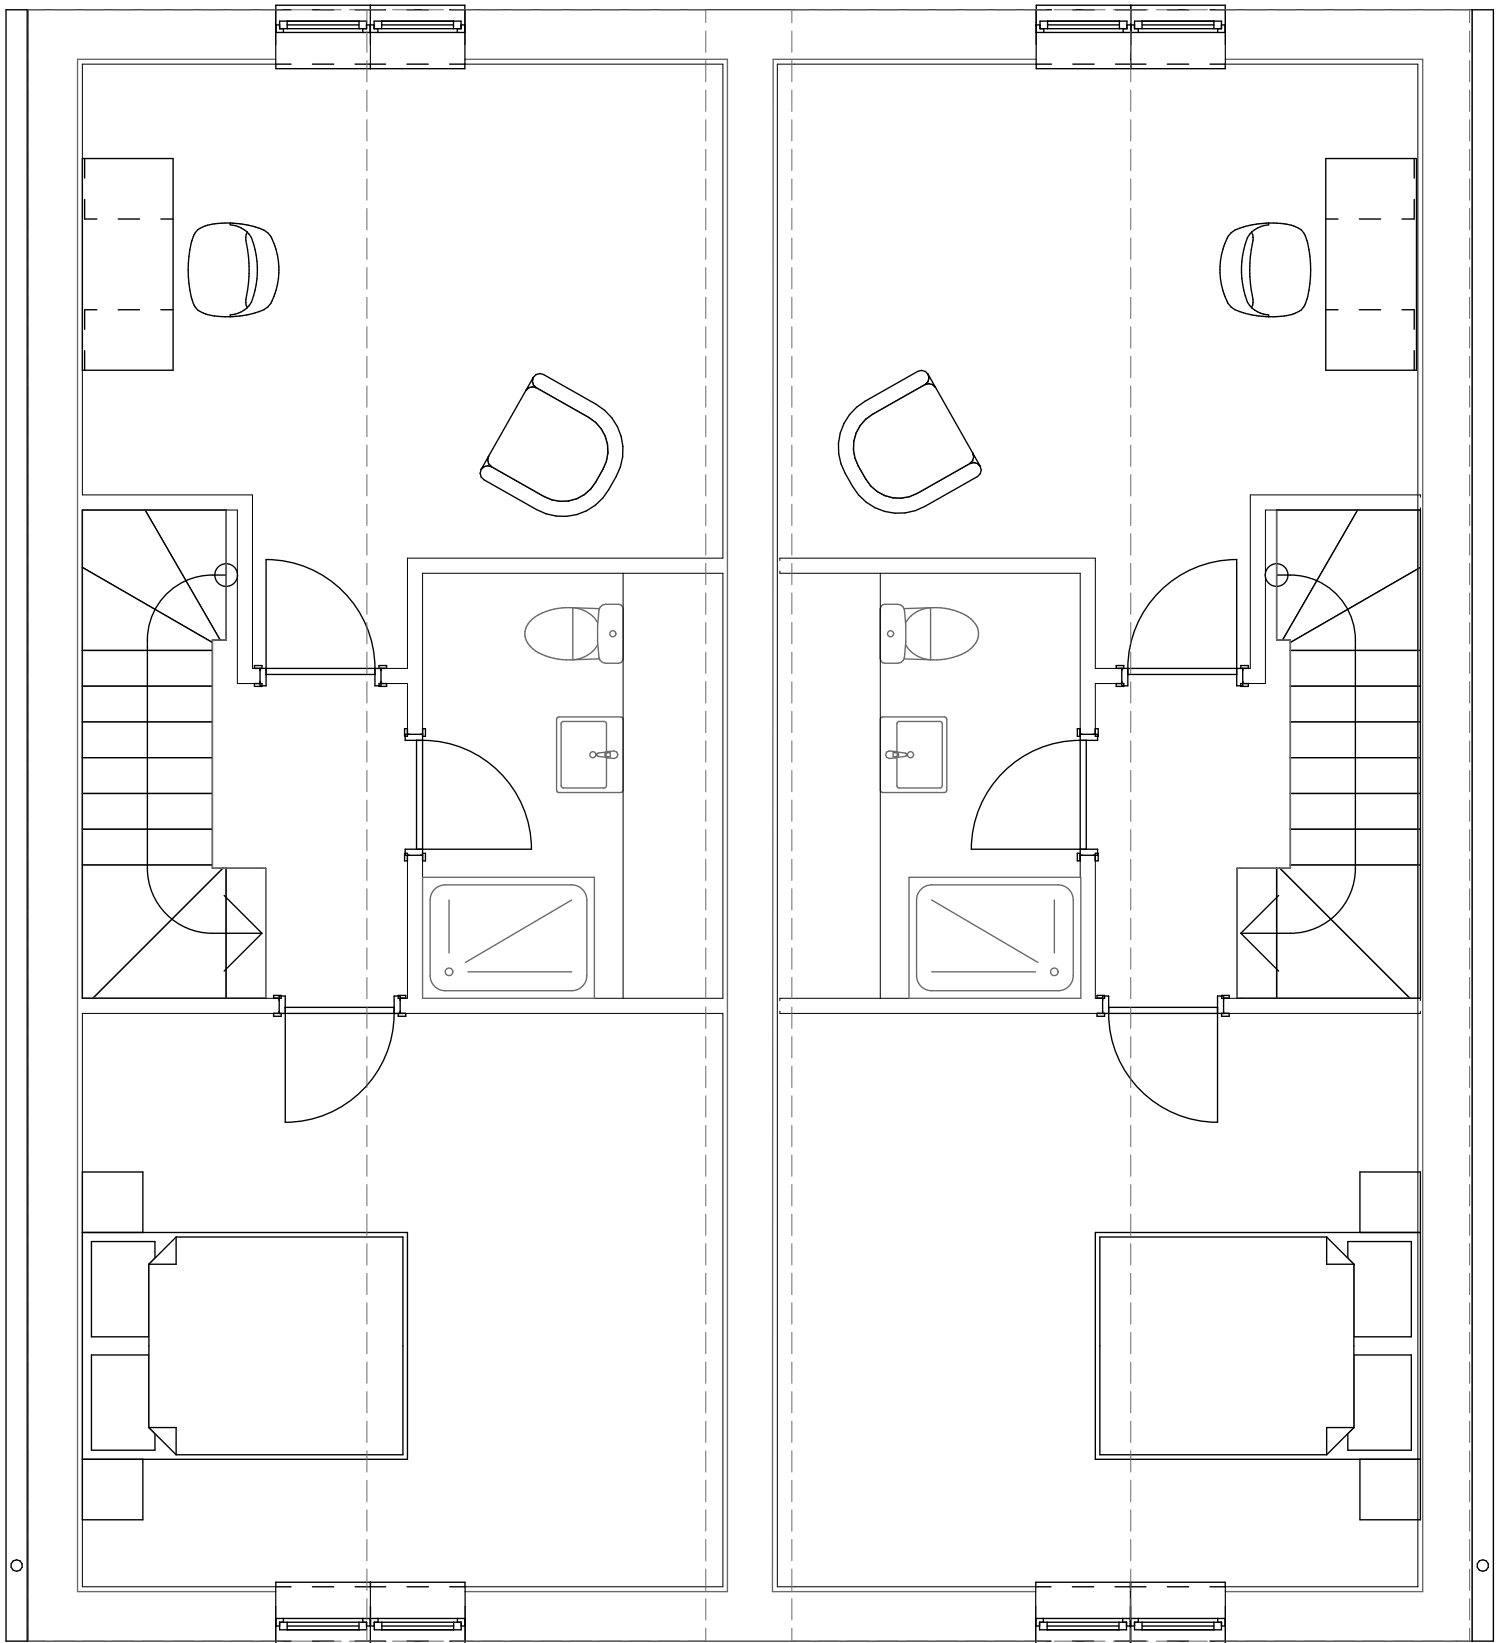

SECOND FLOOR PLAN

NOTES>

All dimensions to be checked on site, do not scale from this drawing.
Contractors, subcontractors and suppliers must verify all dimensions on site before commencing work or making shop drawings.
This drawing is to be read in conjunction with structural, mechanical and electrical drawings and other relevant information, and any discrepancies are to be reported to the architect.
Work and material to be in accordance with the Building Regulations and to comply with relevant British Standards.

REVISIONS

> REVISION B 24/10/2023
EAVES HEIGHT OF HOUSE TYPE REDUCED FOLLOWING COMMENTS FROM PLANNER. WINDOW HEIGHT REDUCED. FLOOR PLAN AMENDED TO REFLECT LATEST SITE LAYOUT.

STATUS>
PLANNING APPLICATION

>**TATLOWSTANCER ARCHITECTS.**
architects@tatlowlstancer.co.uk> www.tatlowlstancer.co.uk
Sheffield Design Studios>40 Ball Street>Sheffield> S3 8DB
t. 0114 2729679>f. 0114 2729735

PROJECT>
**LAND OFF COBCAR LANE TO
THE REAR OF ST HELENS STREET**
DRAWING TITLE:
HOUSE TYPE 03-05 PLAN

DATE> JULY 2023	CHECKED BY>	SCALE> 1:50 @A1
JOB No> 22082	DRAWING No> A1_103	REVISION> B

copyright exists on all the designs and information shown on this drawin

CHECK DIMENSION - ACTUAL SIZE (mm)
100