



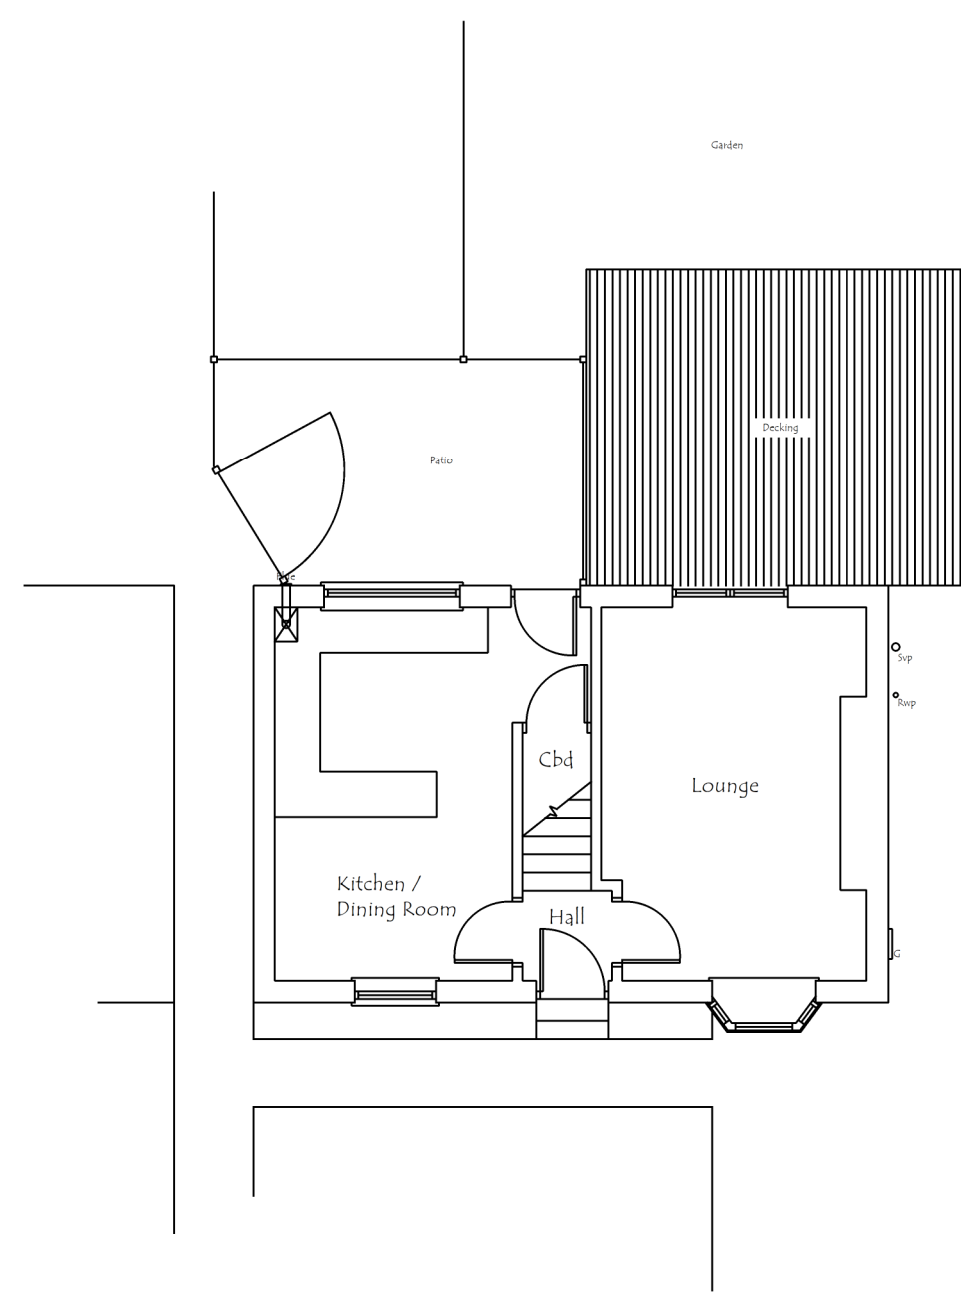


Existing Ground Floor Plan

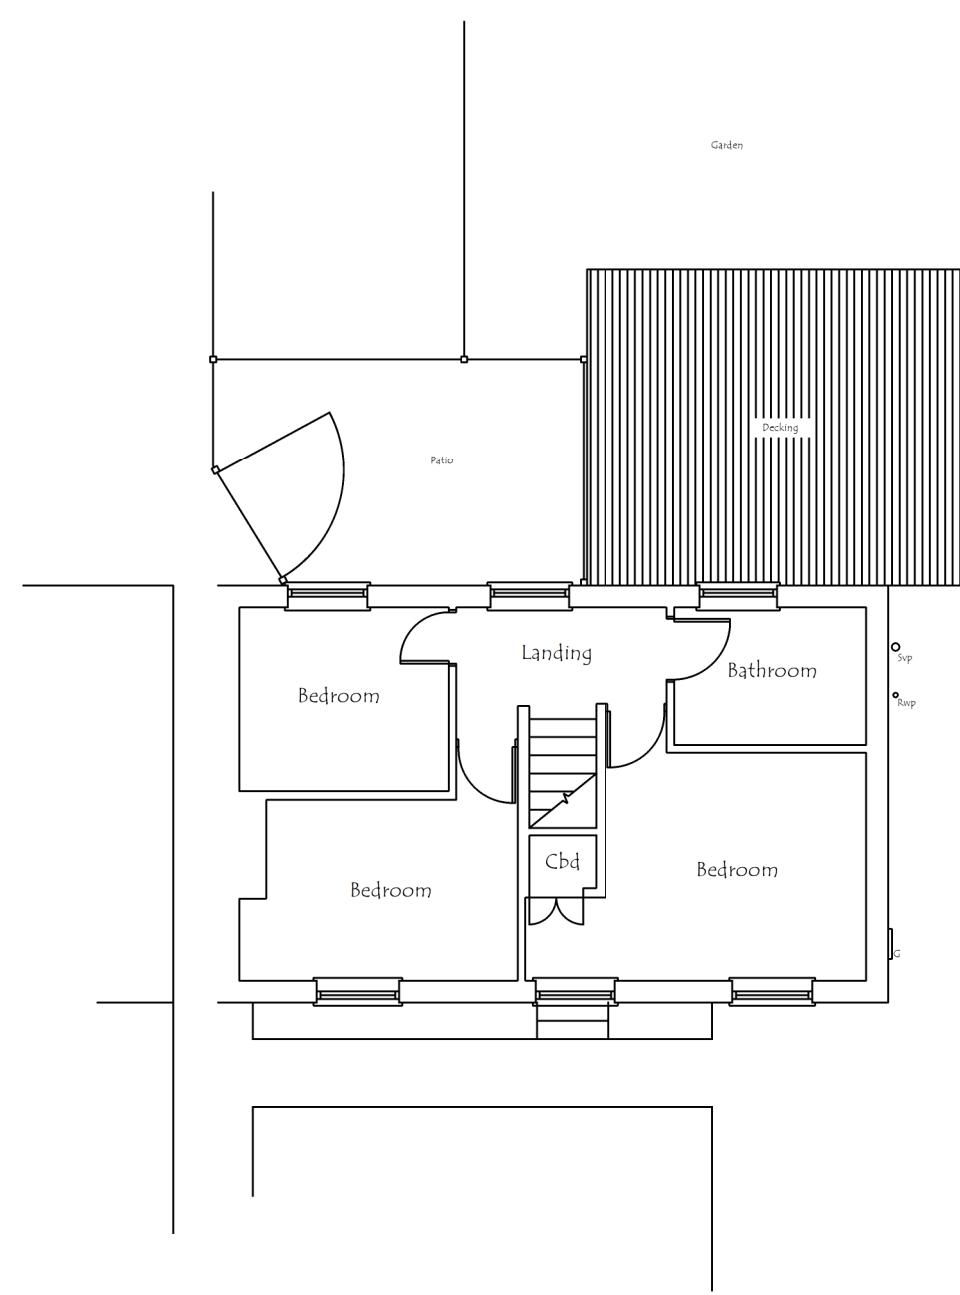

Existing First Floor Plan




Existing Front Elevation

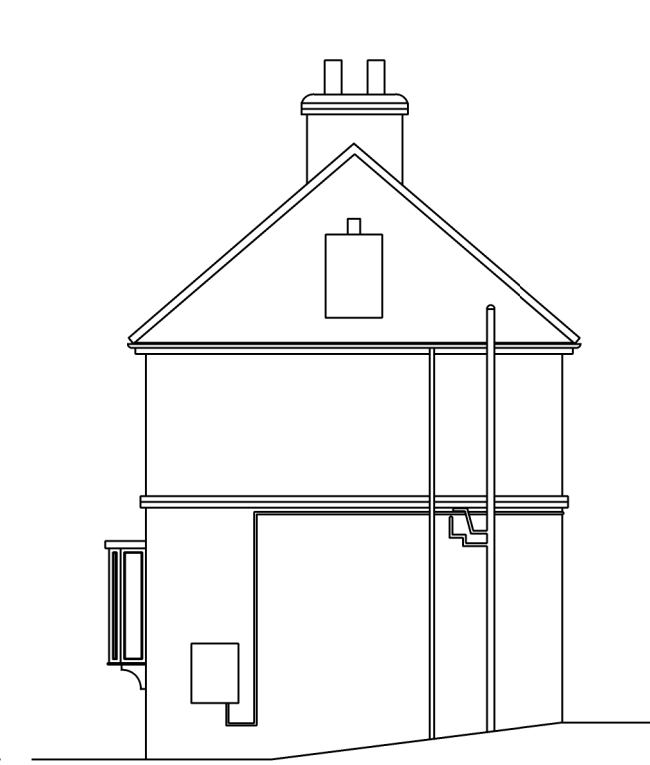

Existing Side Elevation



Existing Rear Elevation

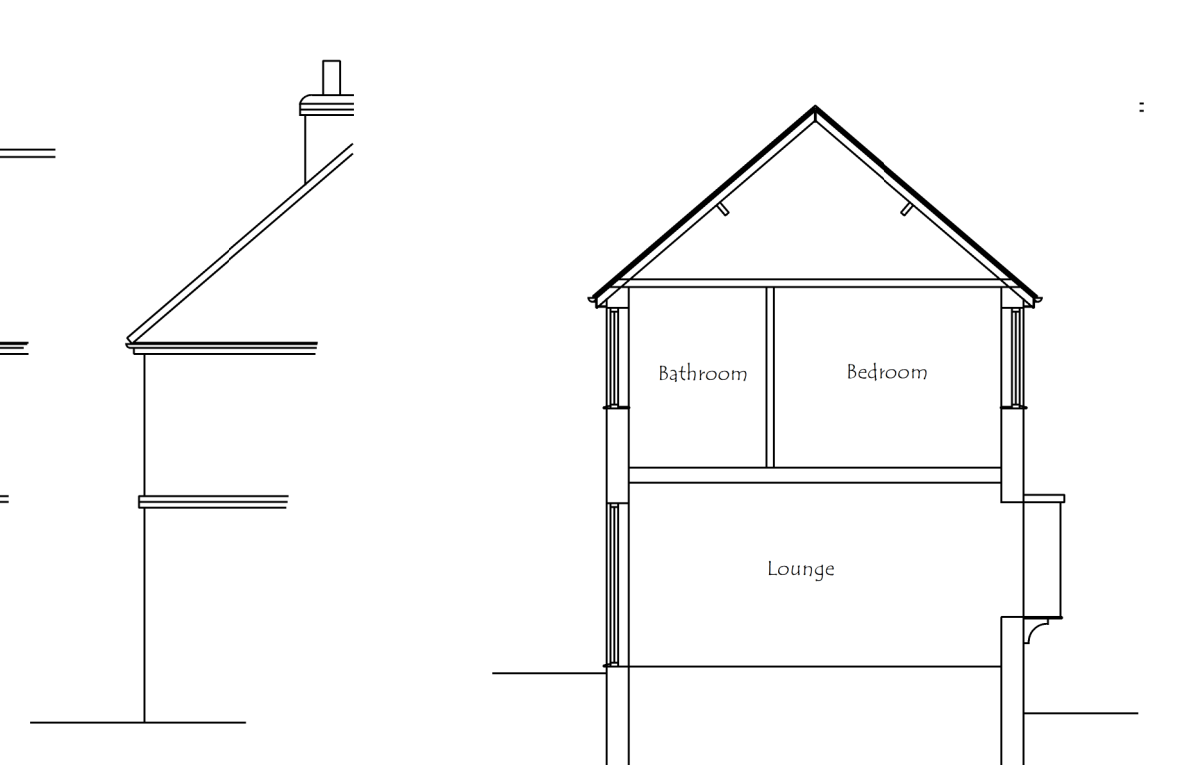


Existing Side Elevation

Existing Section A-A




Proposed Front Elevation

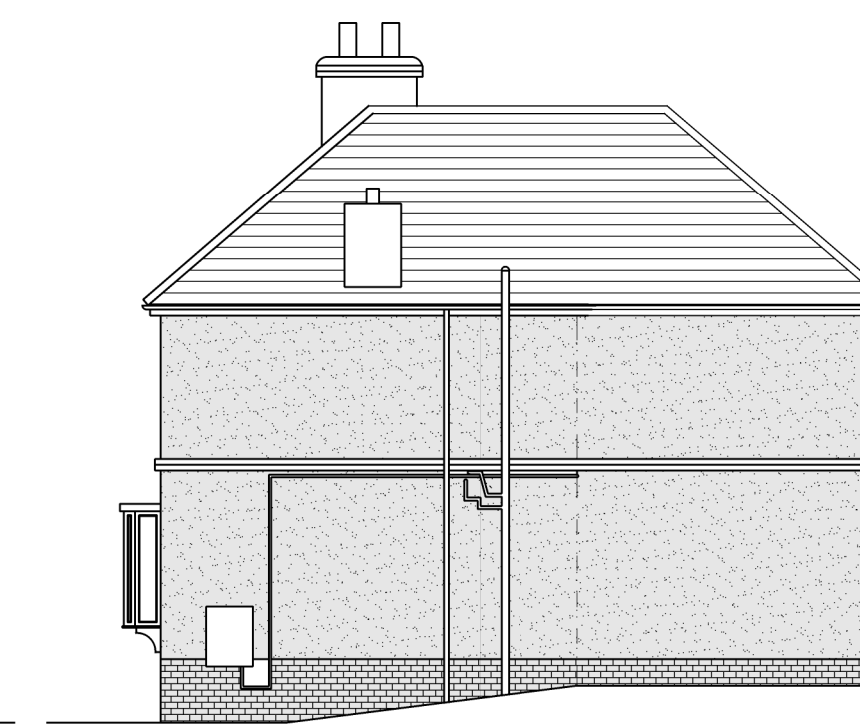


Proposed Side Elevation




Proposed Rear Elevation

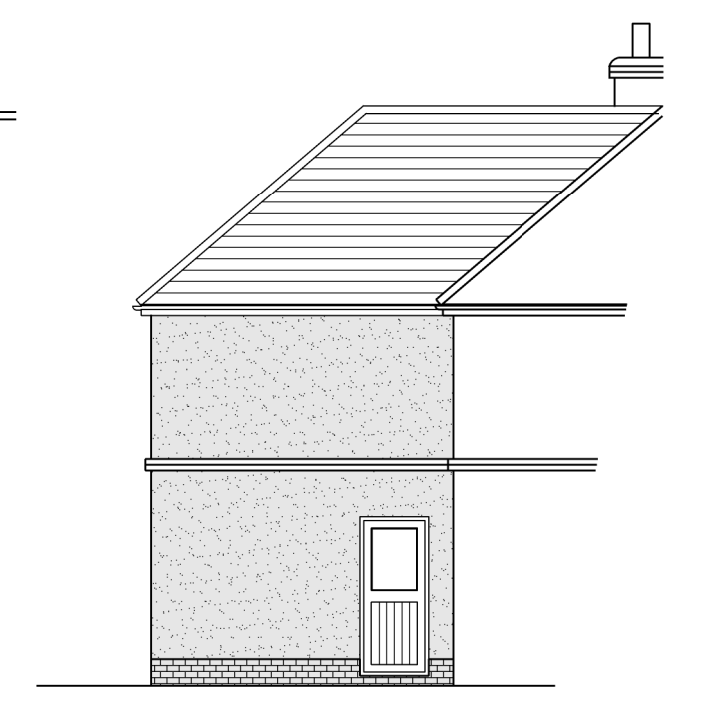


Proposed Side Elevation

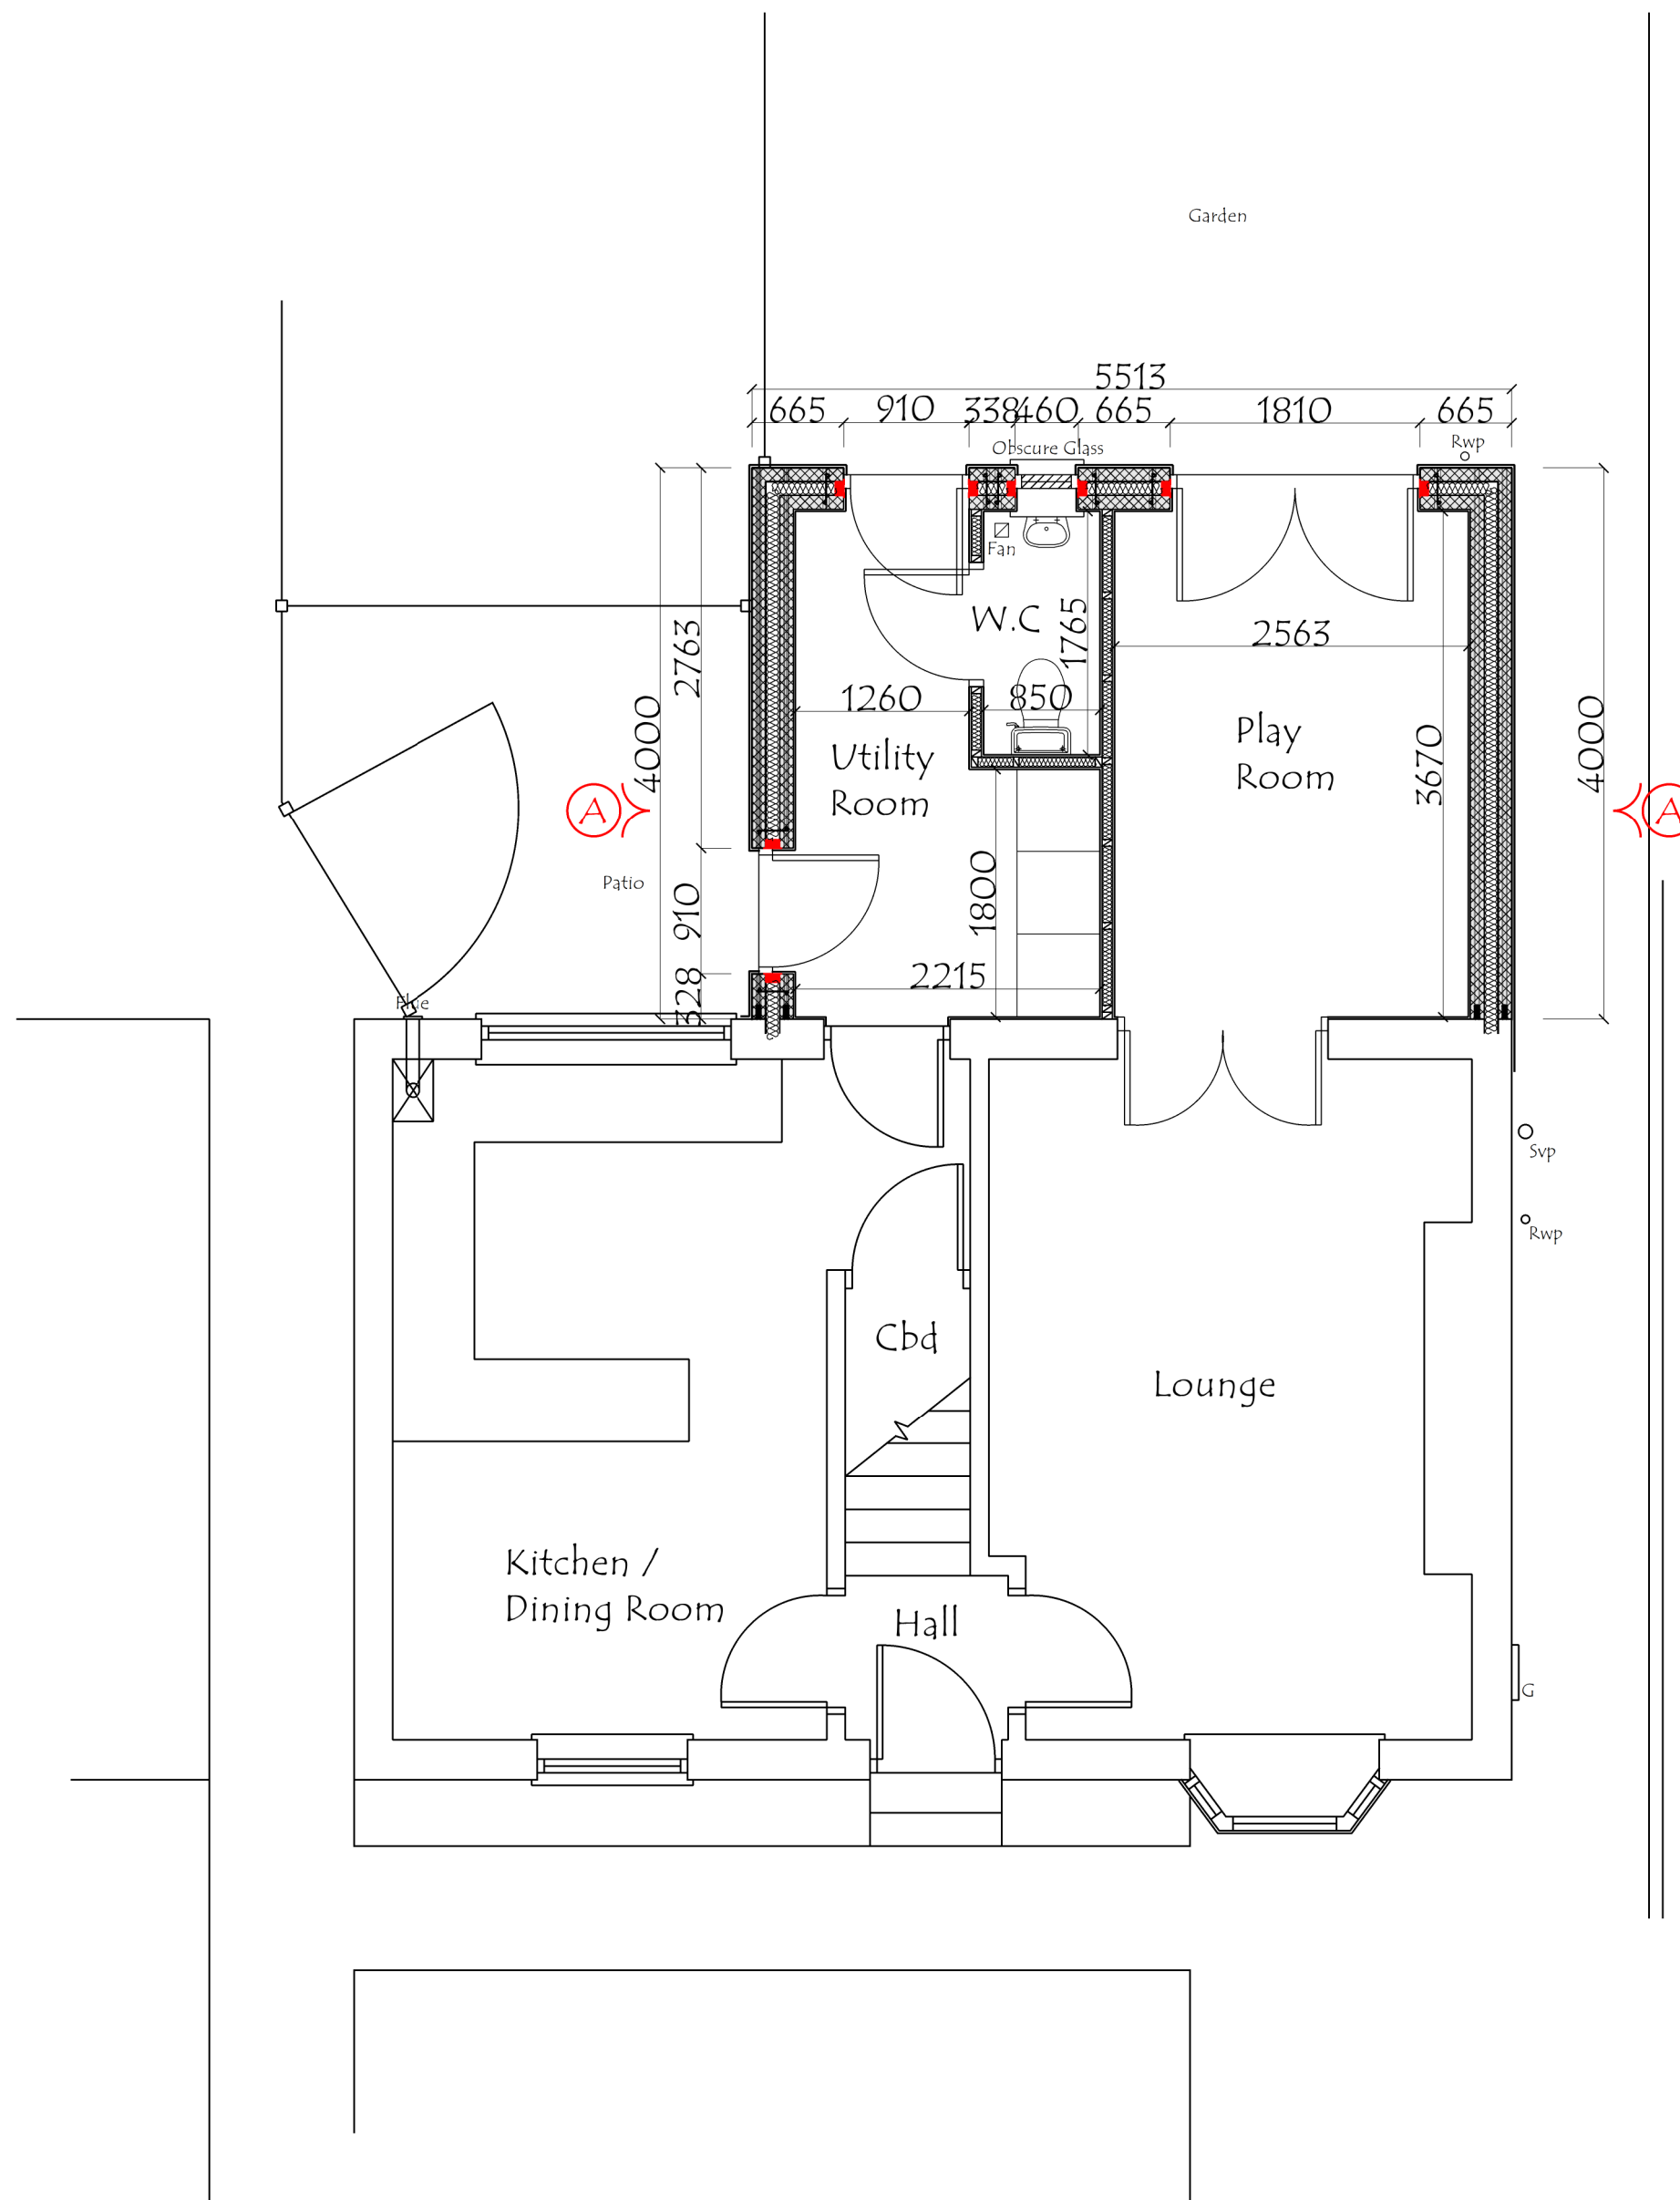


Proposed Ground Floor Plan

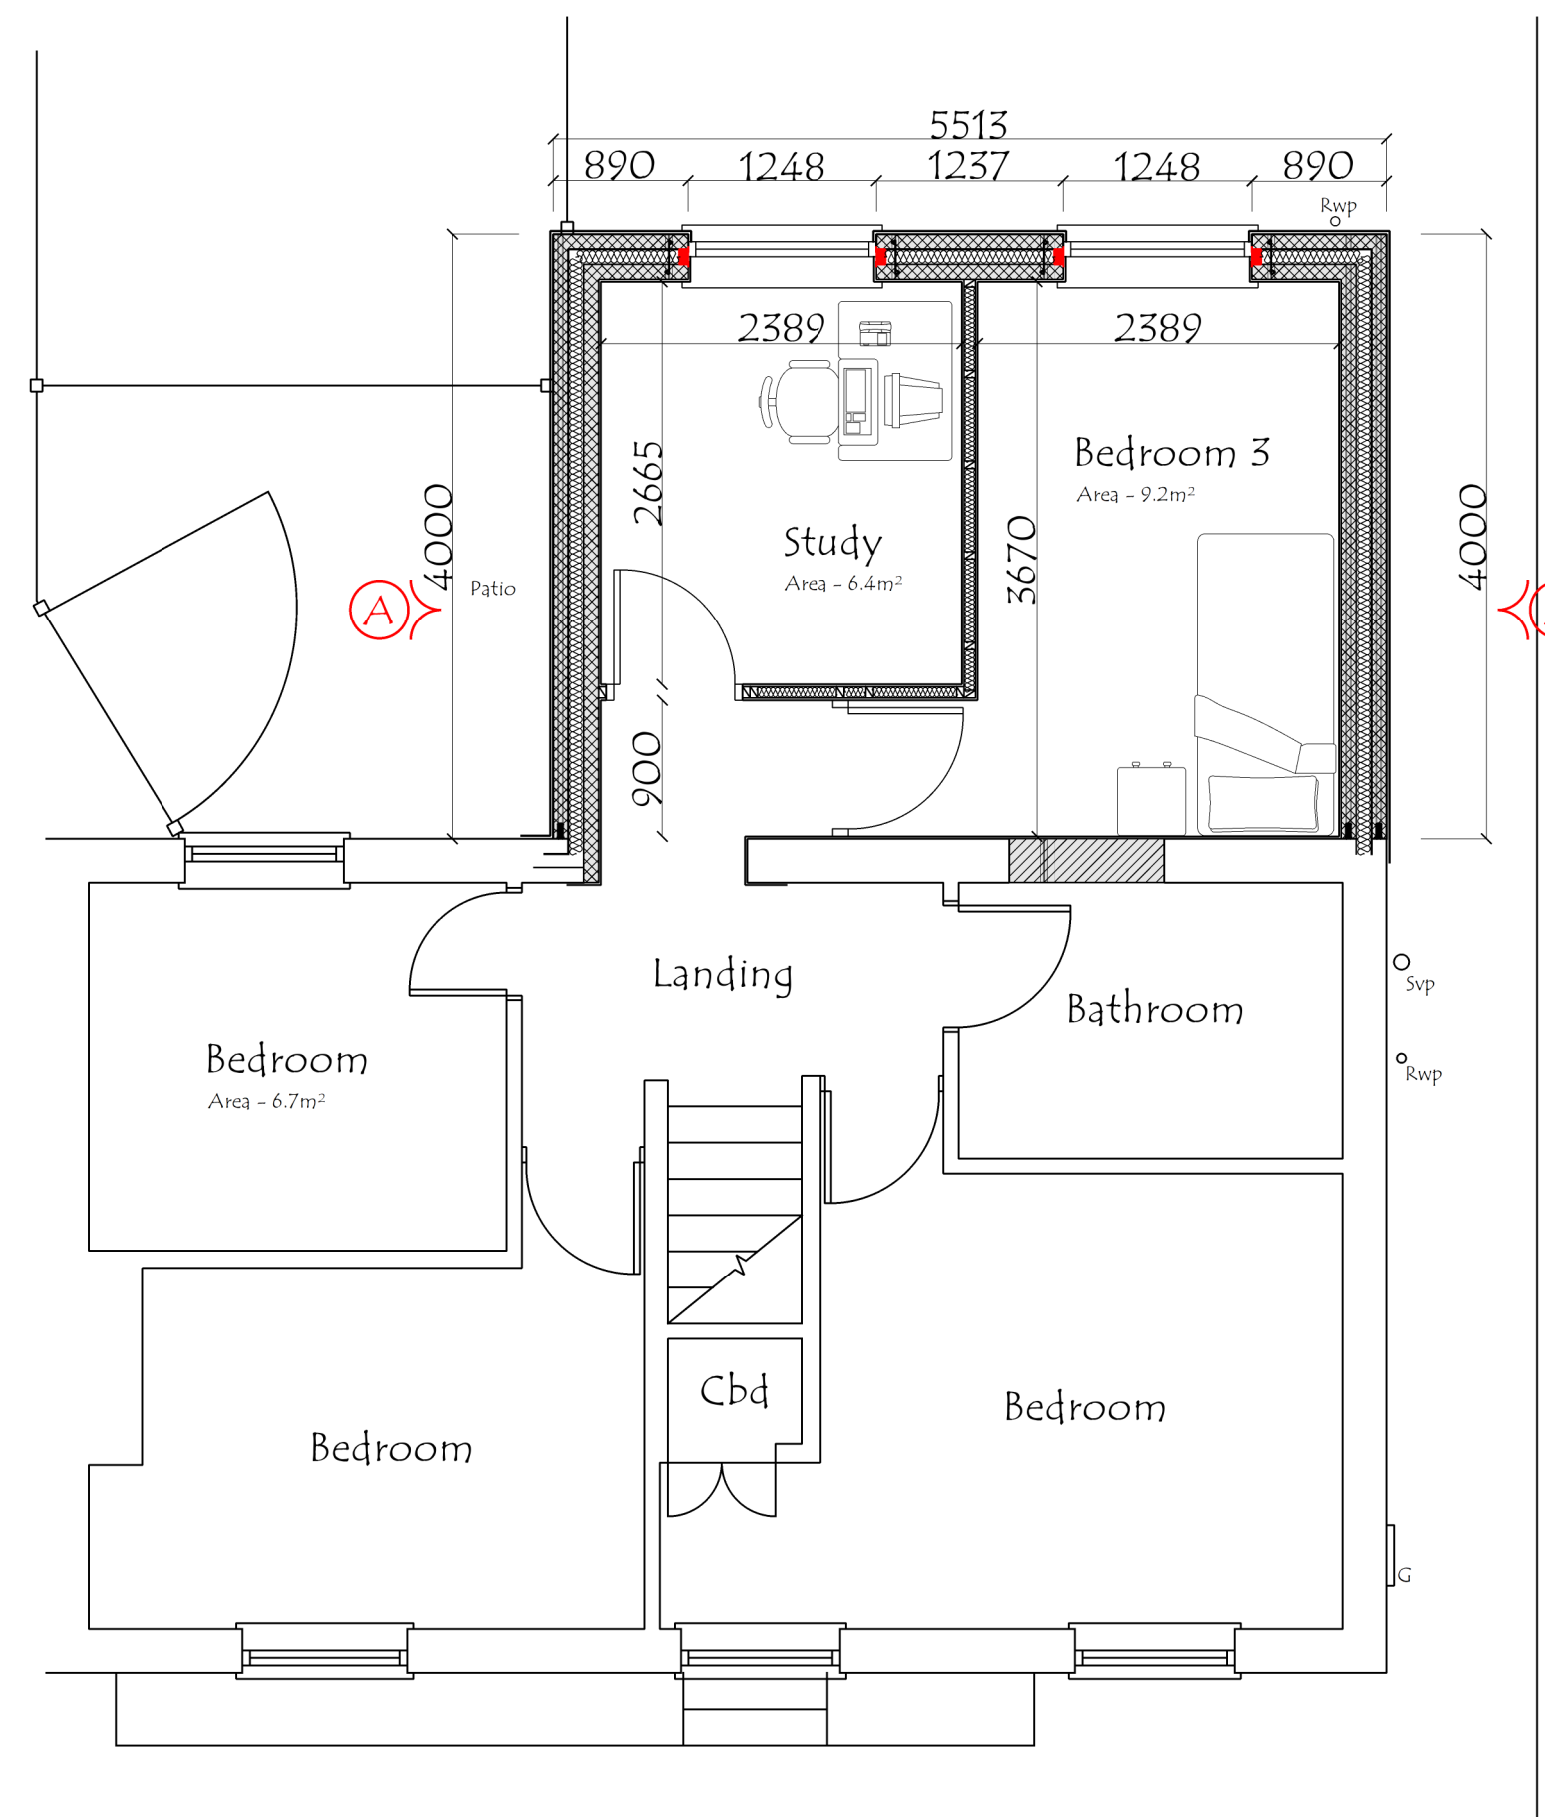

Proposed First Floor Plan

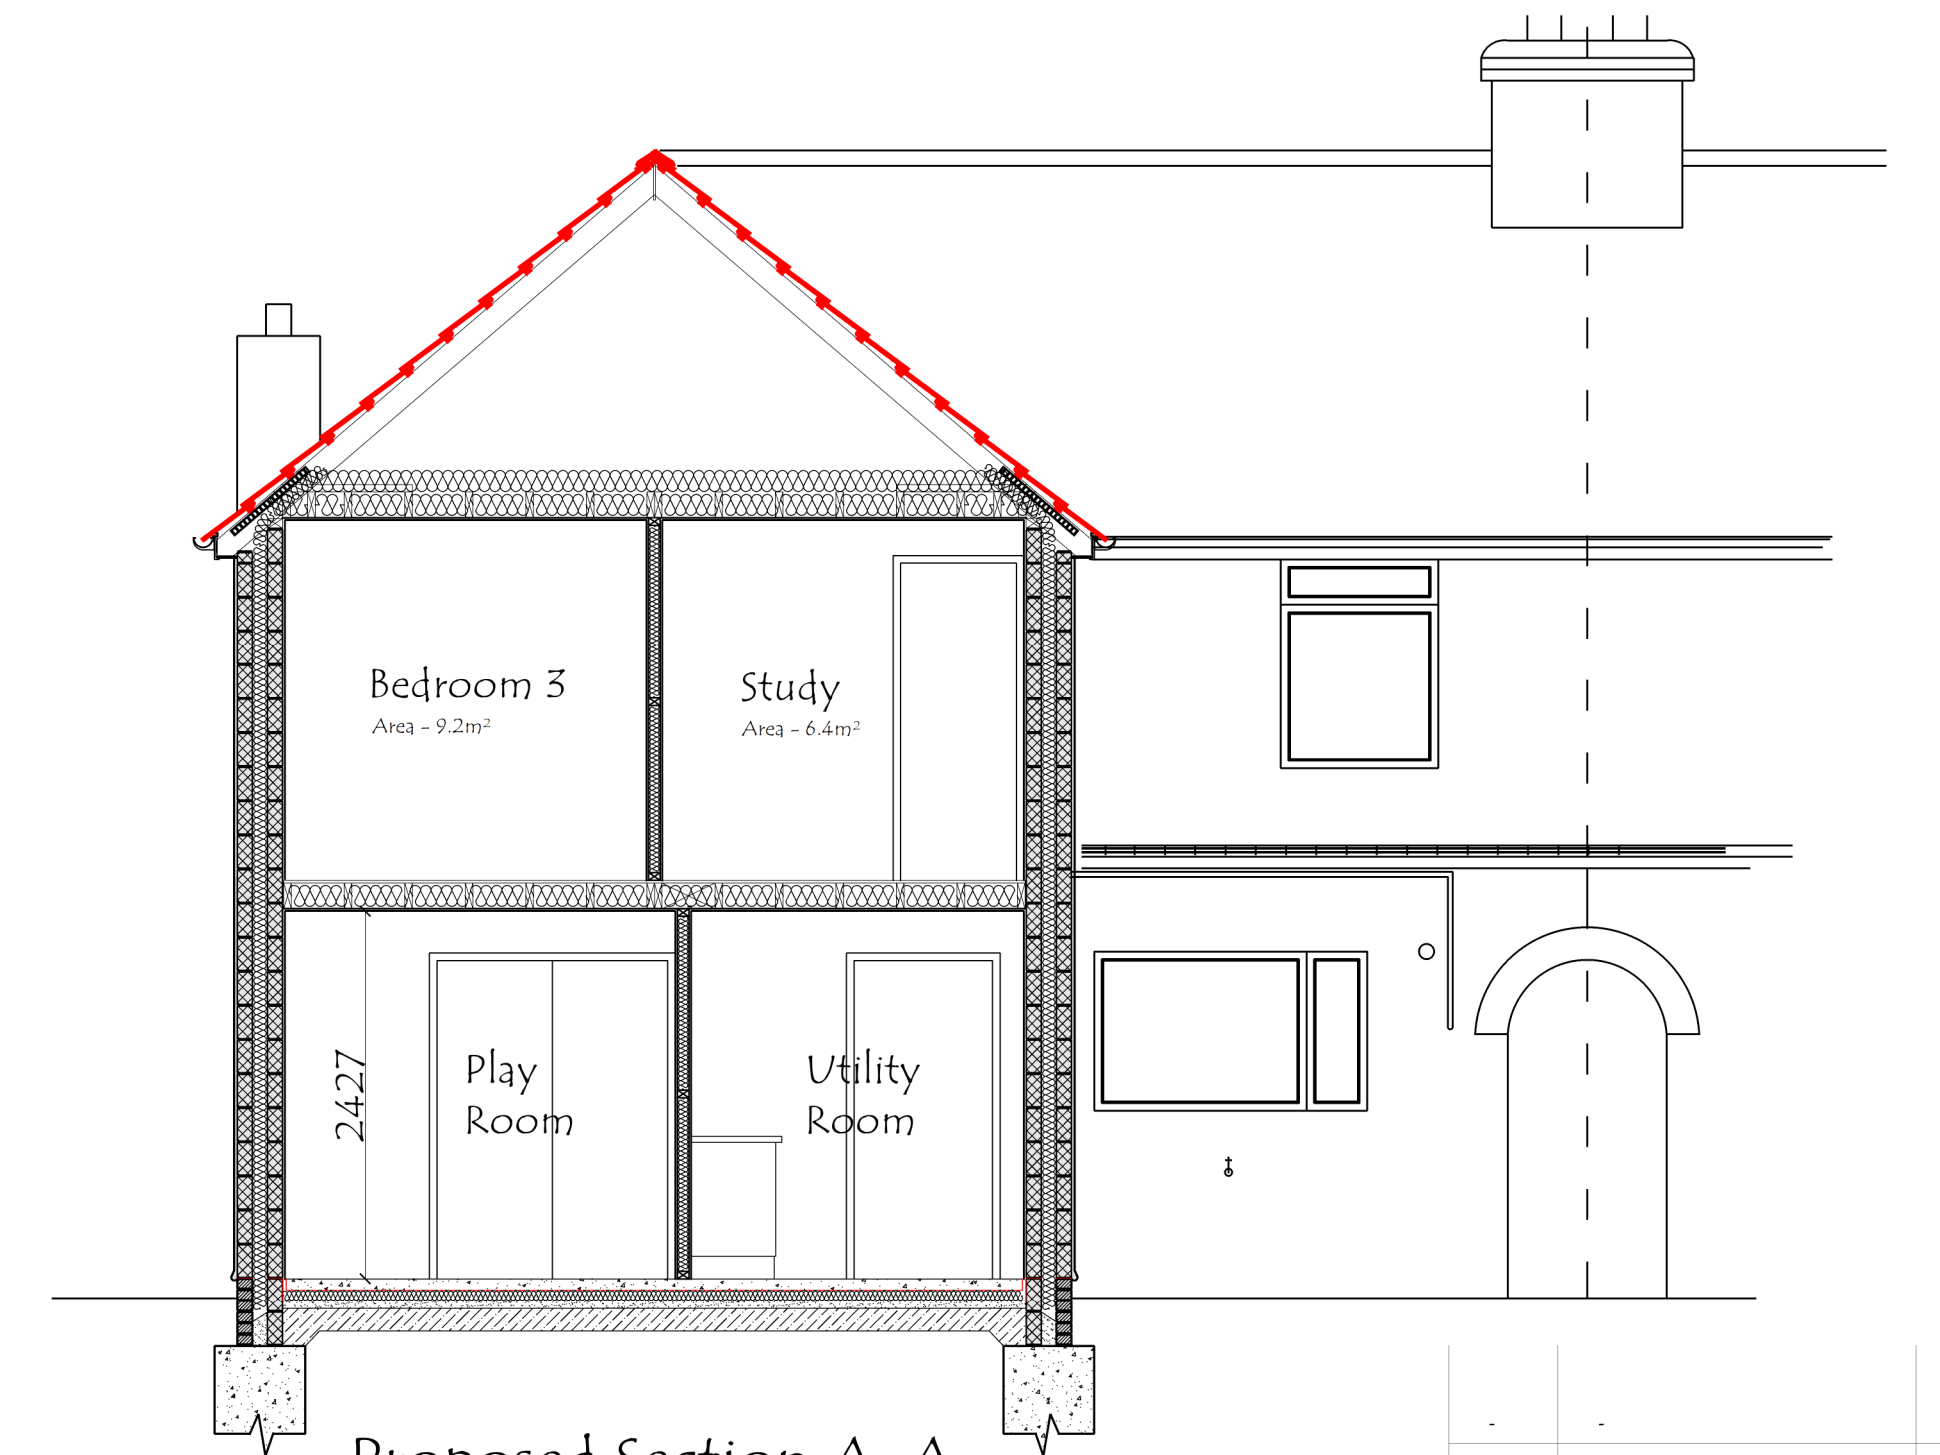

Proposed Section A-A

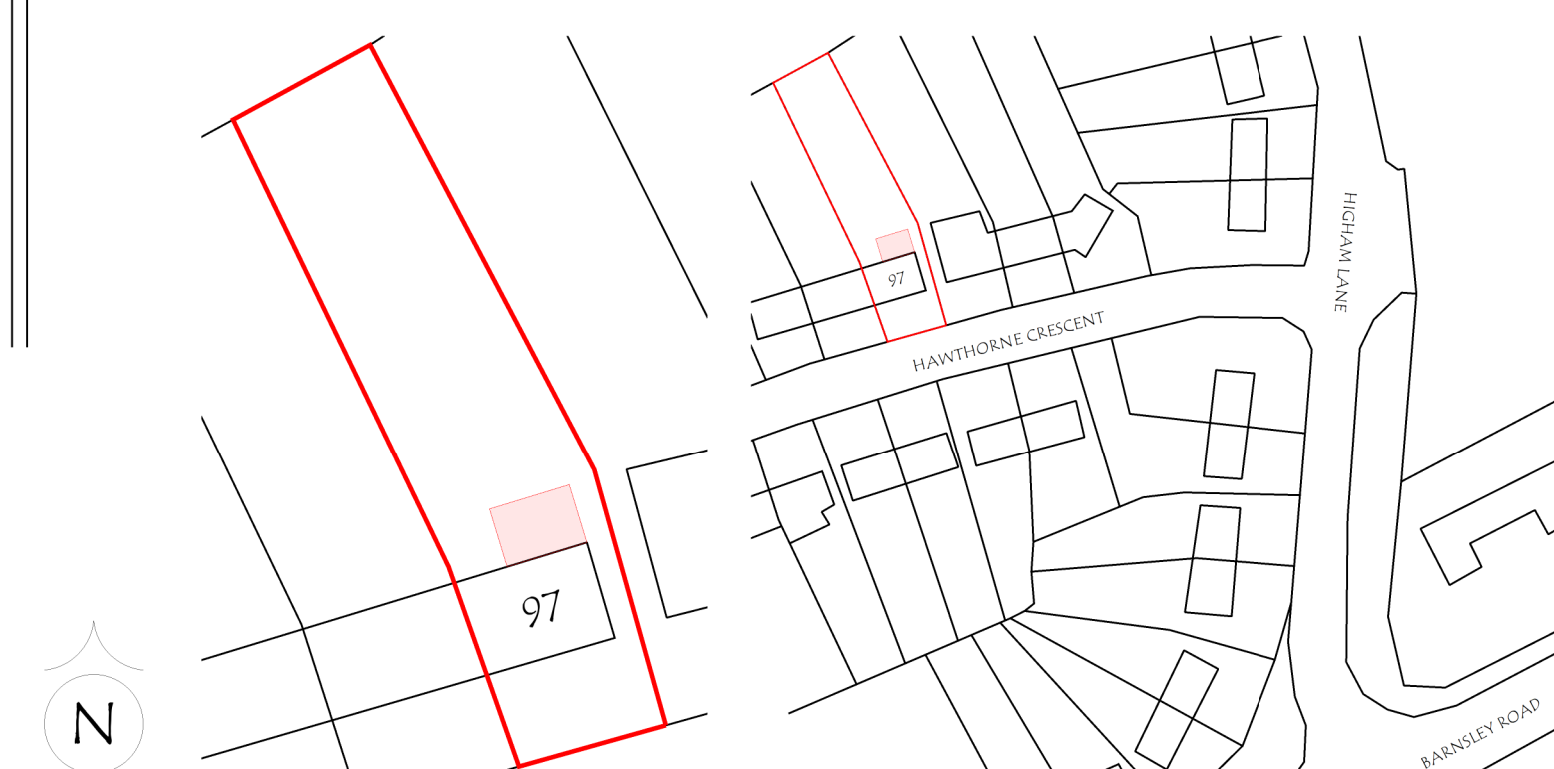

Site Plan 1:500

Location Plan 1:1250

REV	DESCRIPTION	DATE	DRAWN
JDS DESIGNS LTD TEL - 07824432017 EMAIL - JDS.DESIGNS@GMAIL.COM			
PROJECT TITLE Proposed Two Storey Rear Extension including replacement roof covering and external render to existing dwelling at 97 Hawthorne Crescent Dodworth Barnsley			
DRAWING TITLE Existing and Proposed Plans			
PROJECT NO.	2020.0300.000	DWG NO.	PLO01
SCALE	1:50 / 100	REV.	-