


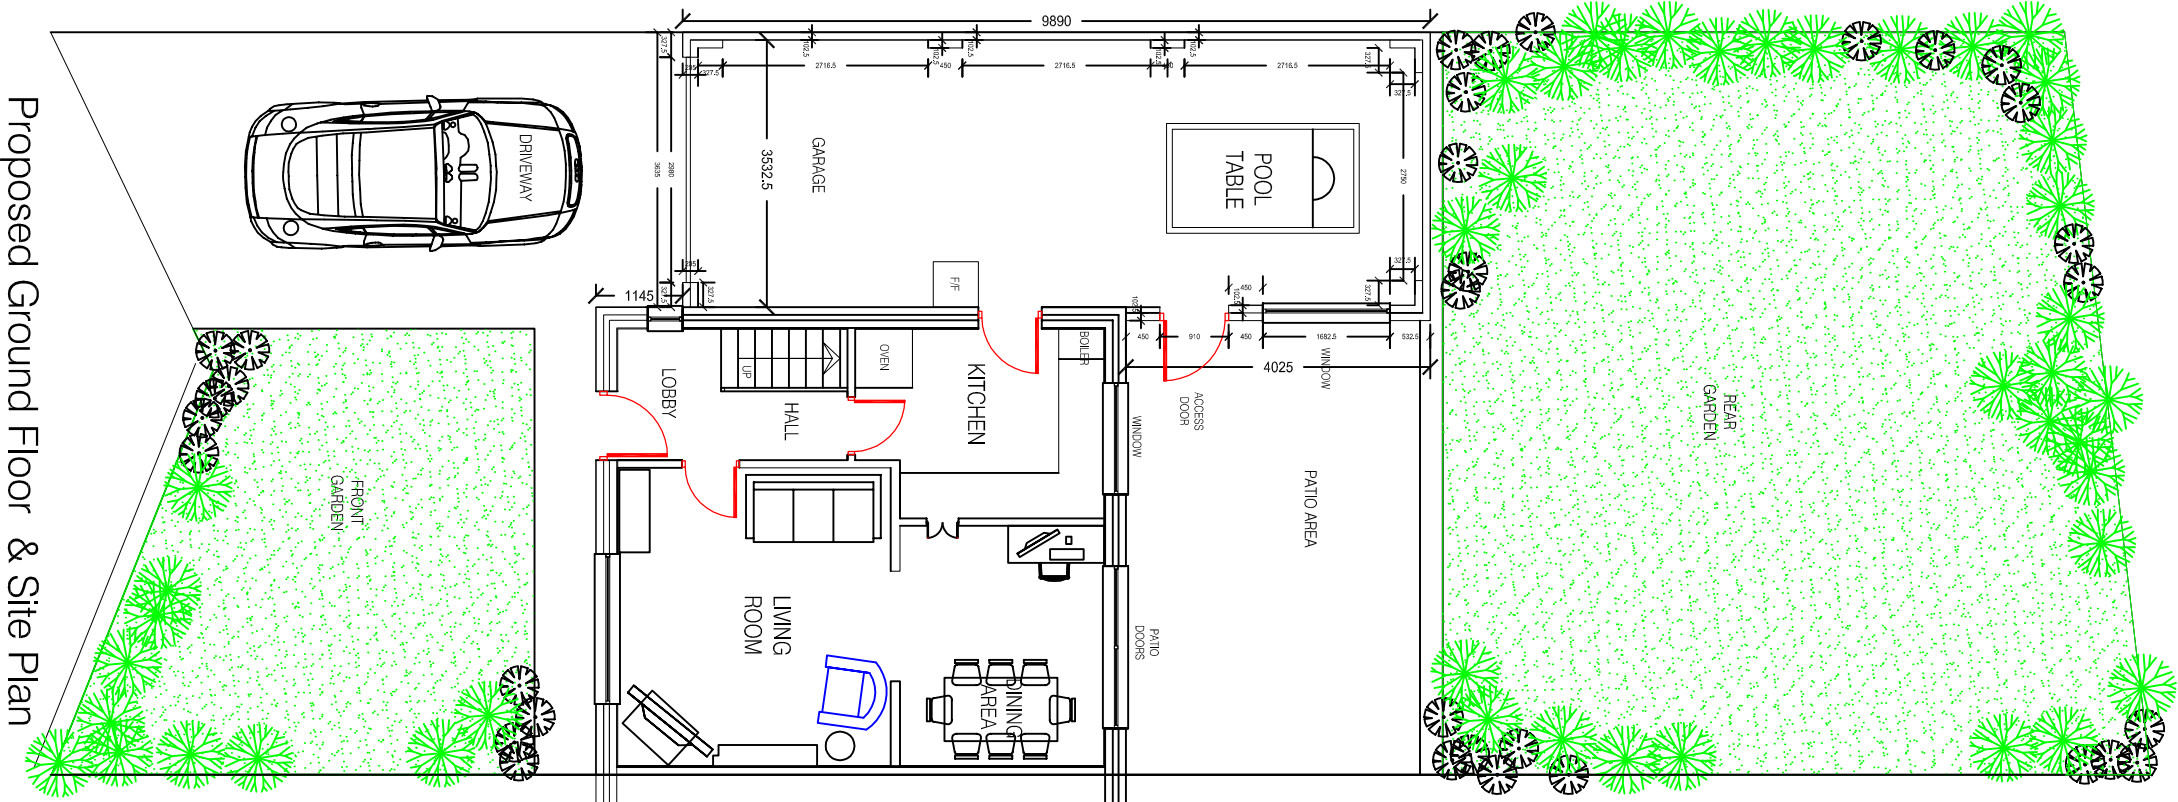


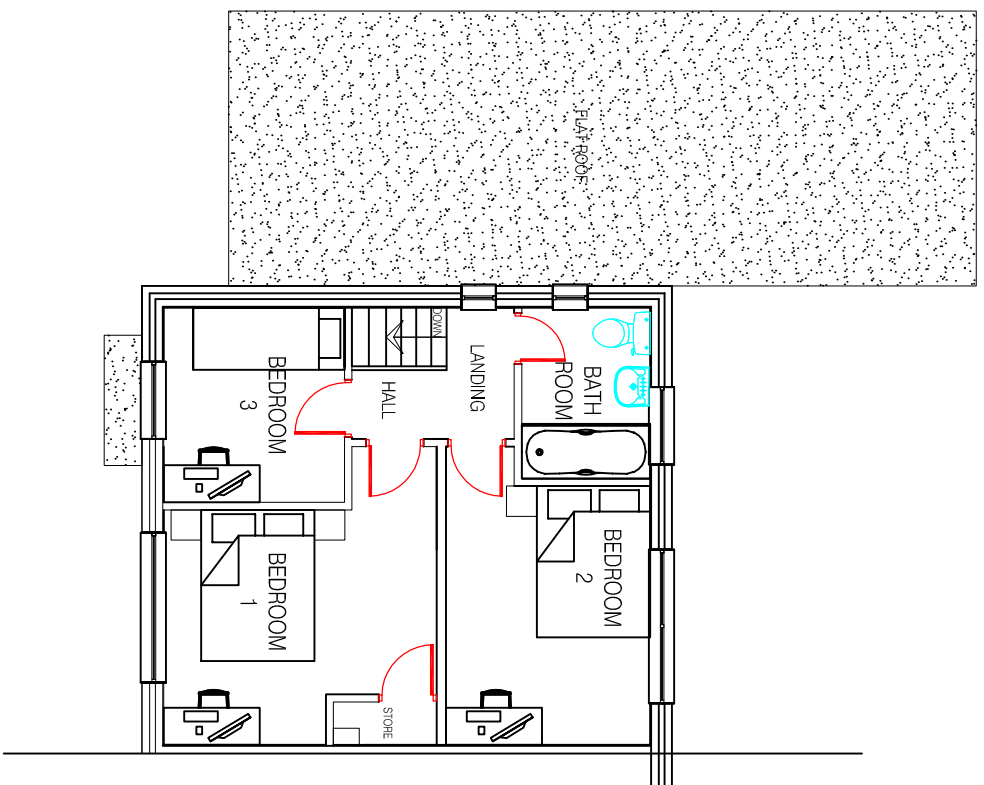


Proposed First Floor Plan

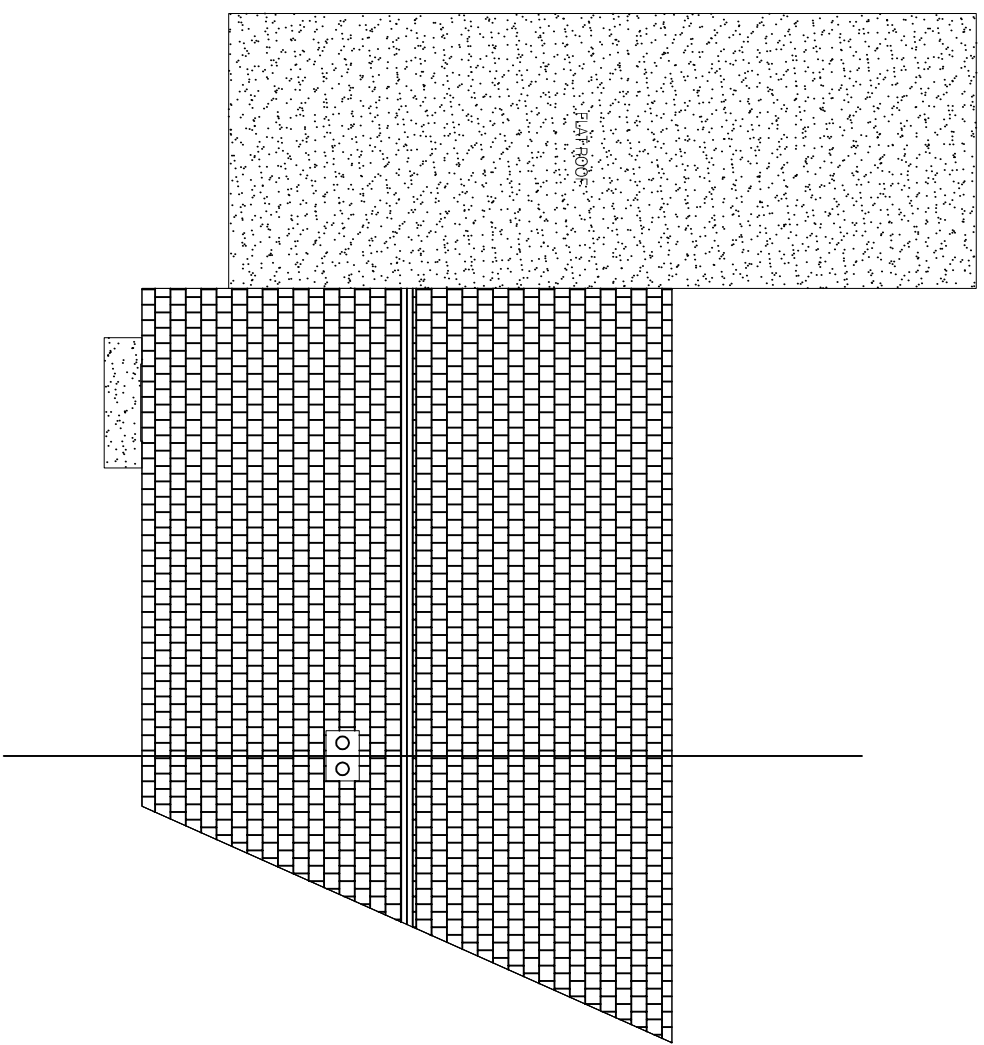


Proposed Roof Plan

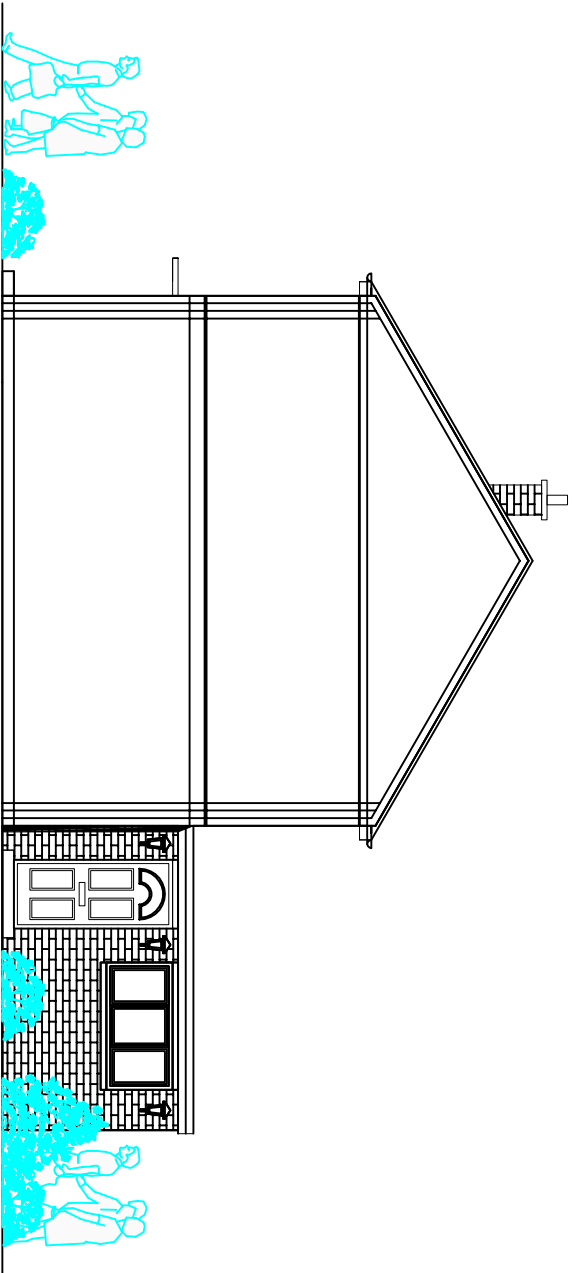


Proposed Side Elevation / Section

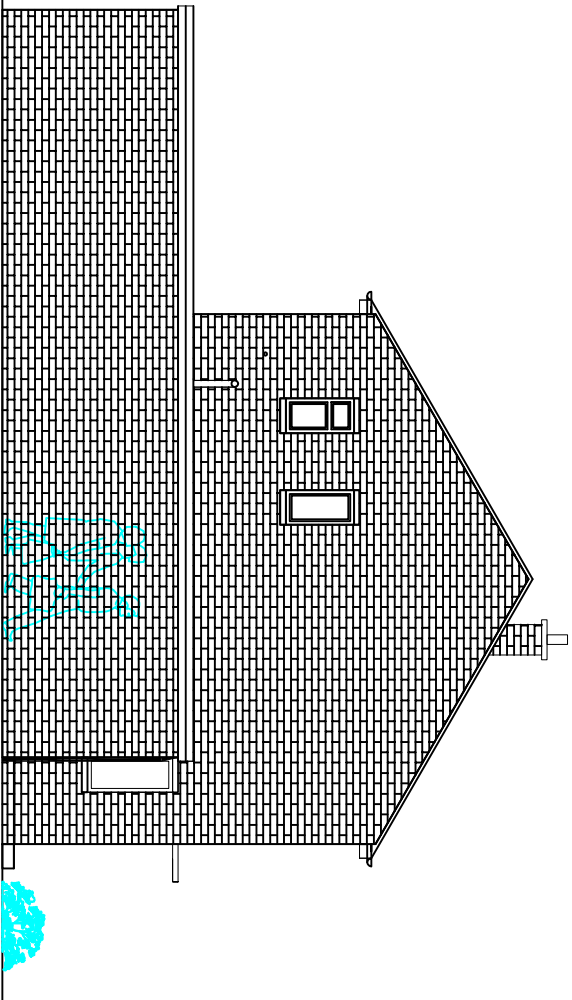

Proposed Side Elevation

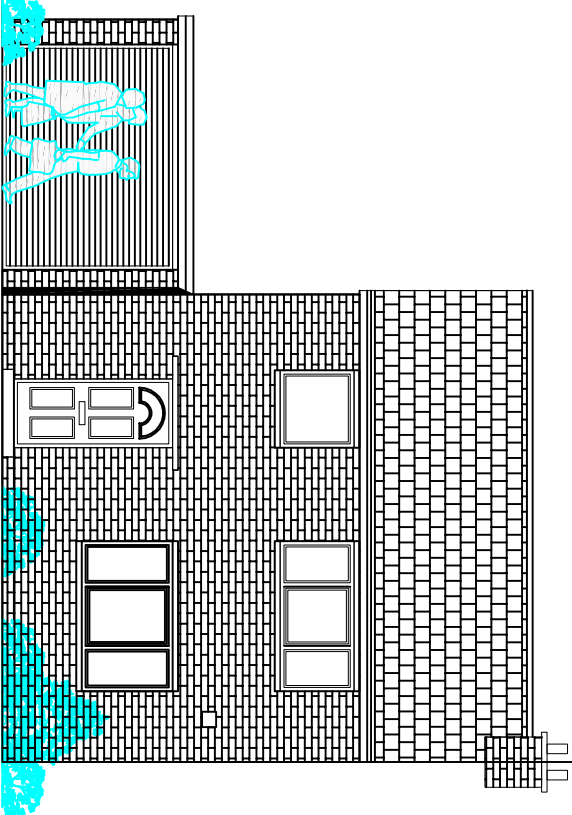

Proposed Front Elevation

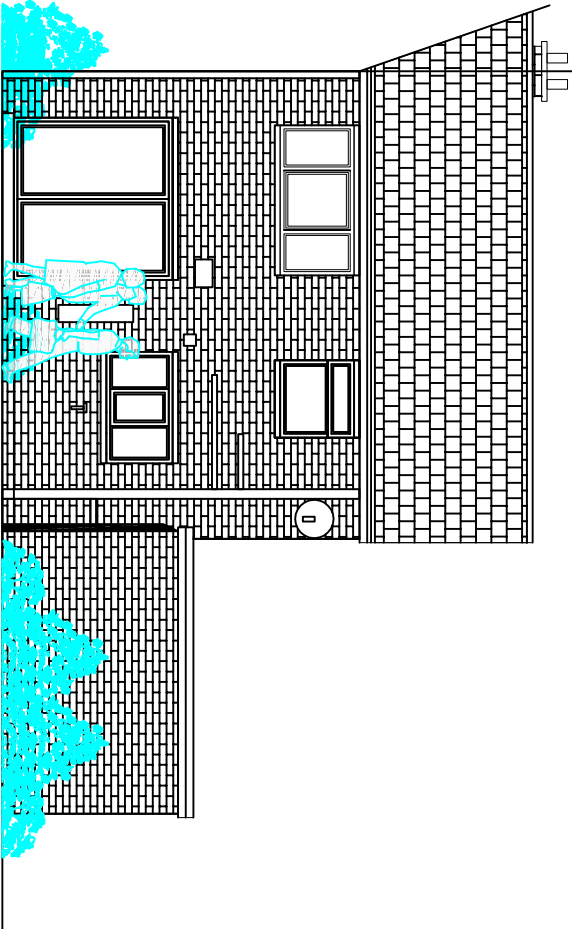

Proposed Rear Elevation



Site location plan
@1:1250 scale

<div><div>Architectural design</div><div>Planning & Building Regulations</div><div>Landscape architecture</div><div>3D Visualisation & model making</div></div>				
CLIENT				
MR.STUART.LONSDALE				
63.PLEASANT.VIEW CUDWORTH.BARNSELEY S72.8SA				
DRAWING OF				
PROPOSED.DEMOLITION.OF EXISTING.DETACHED.GARAGE REPLACED.BY.LARGER.INTEGRAL.GARAGE LINKED.TO.KITCHEN PROPOSED.PLANS&ELEVVS				
drawing no	rev	date		
DWG-002	-	FEB-2020		
scale	drawn	checked by	checked date	
1:100@.A1	SMT	SL	FEB-2020	