




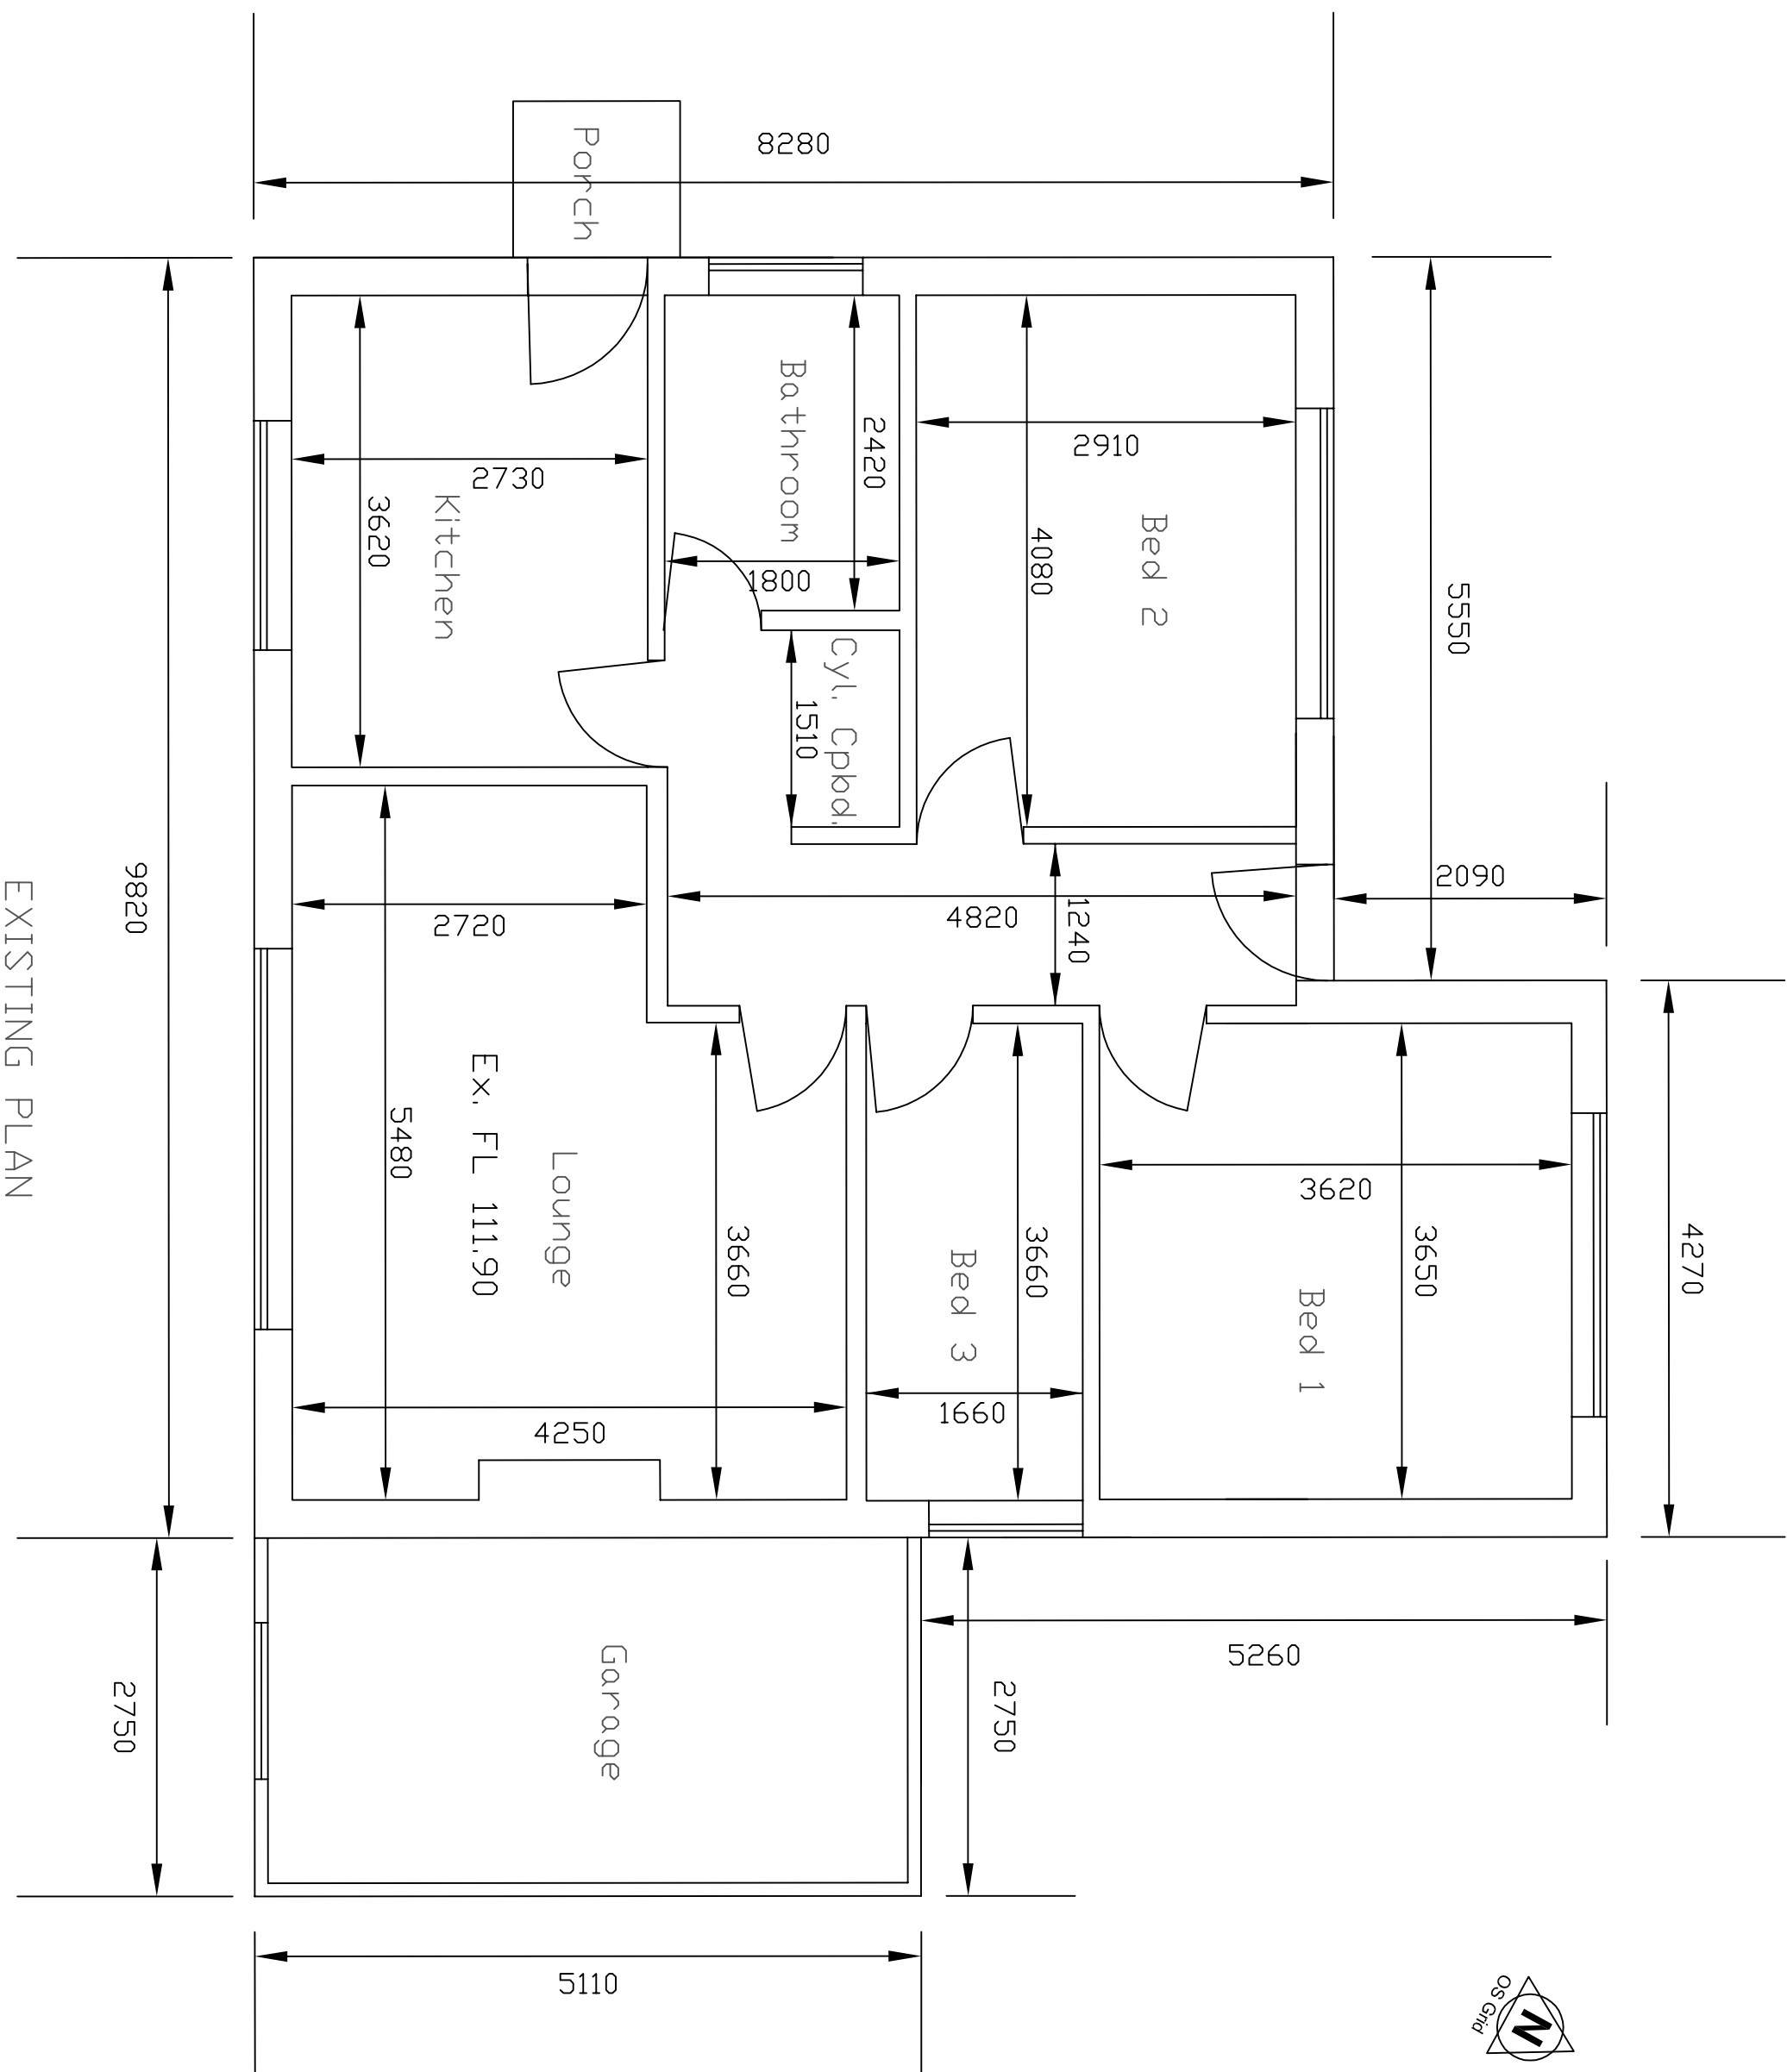


EXISTING PLAN

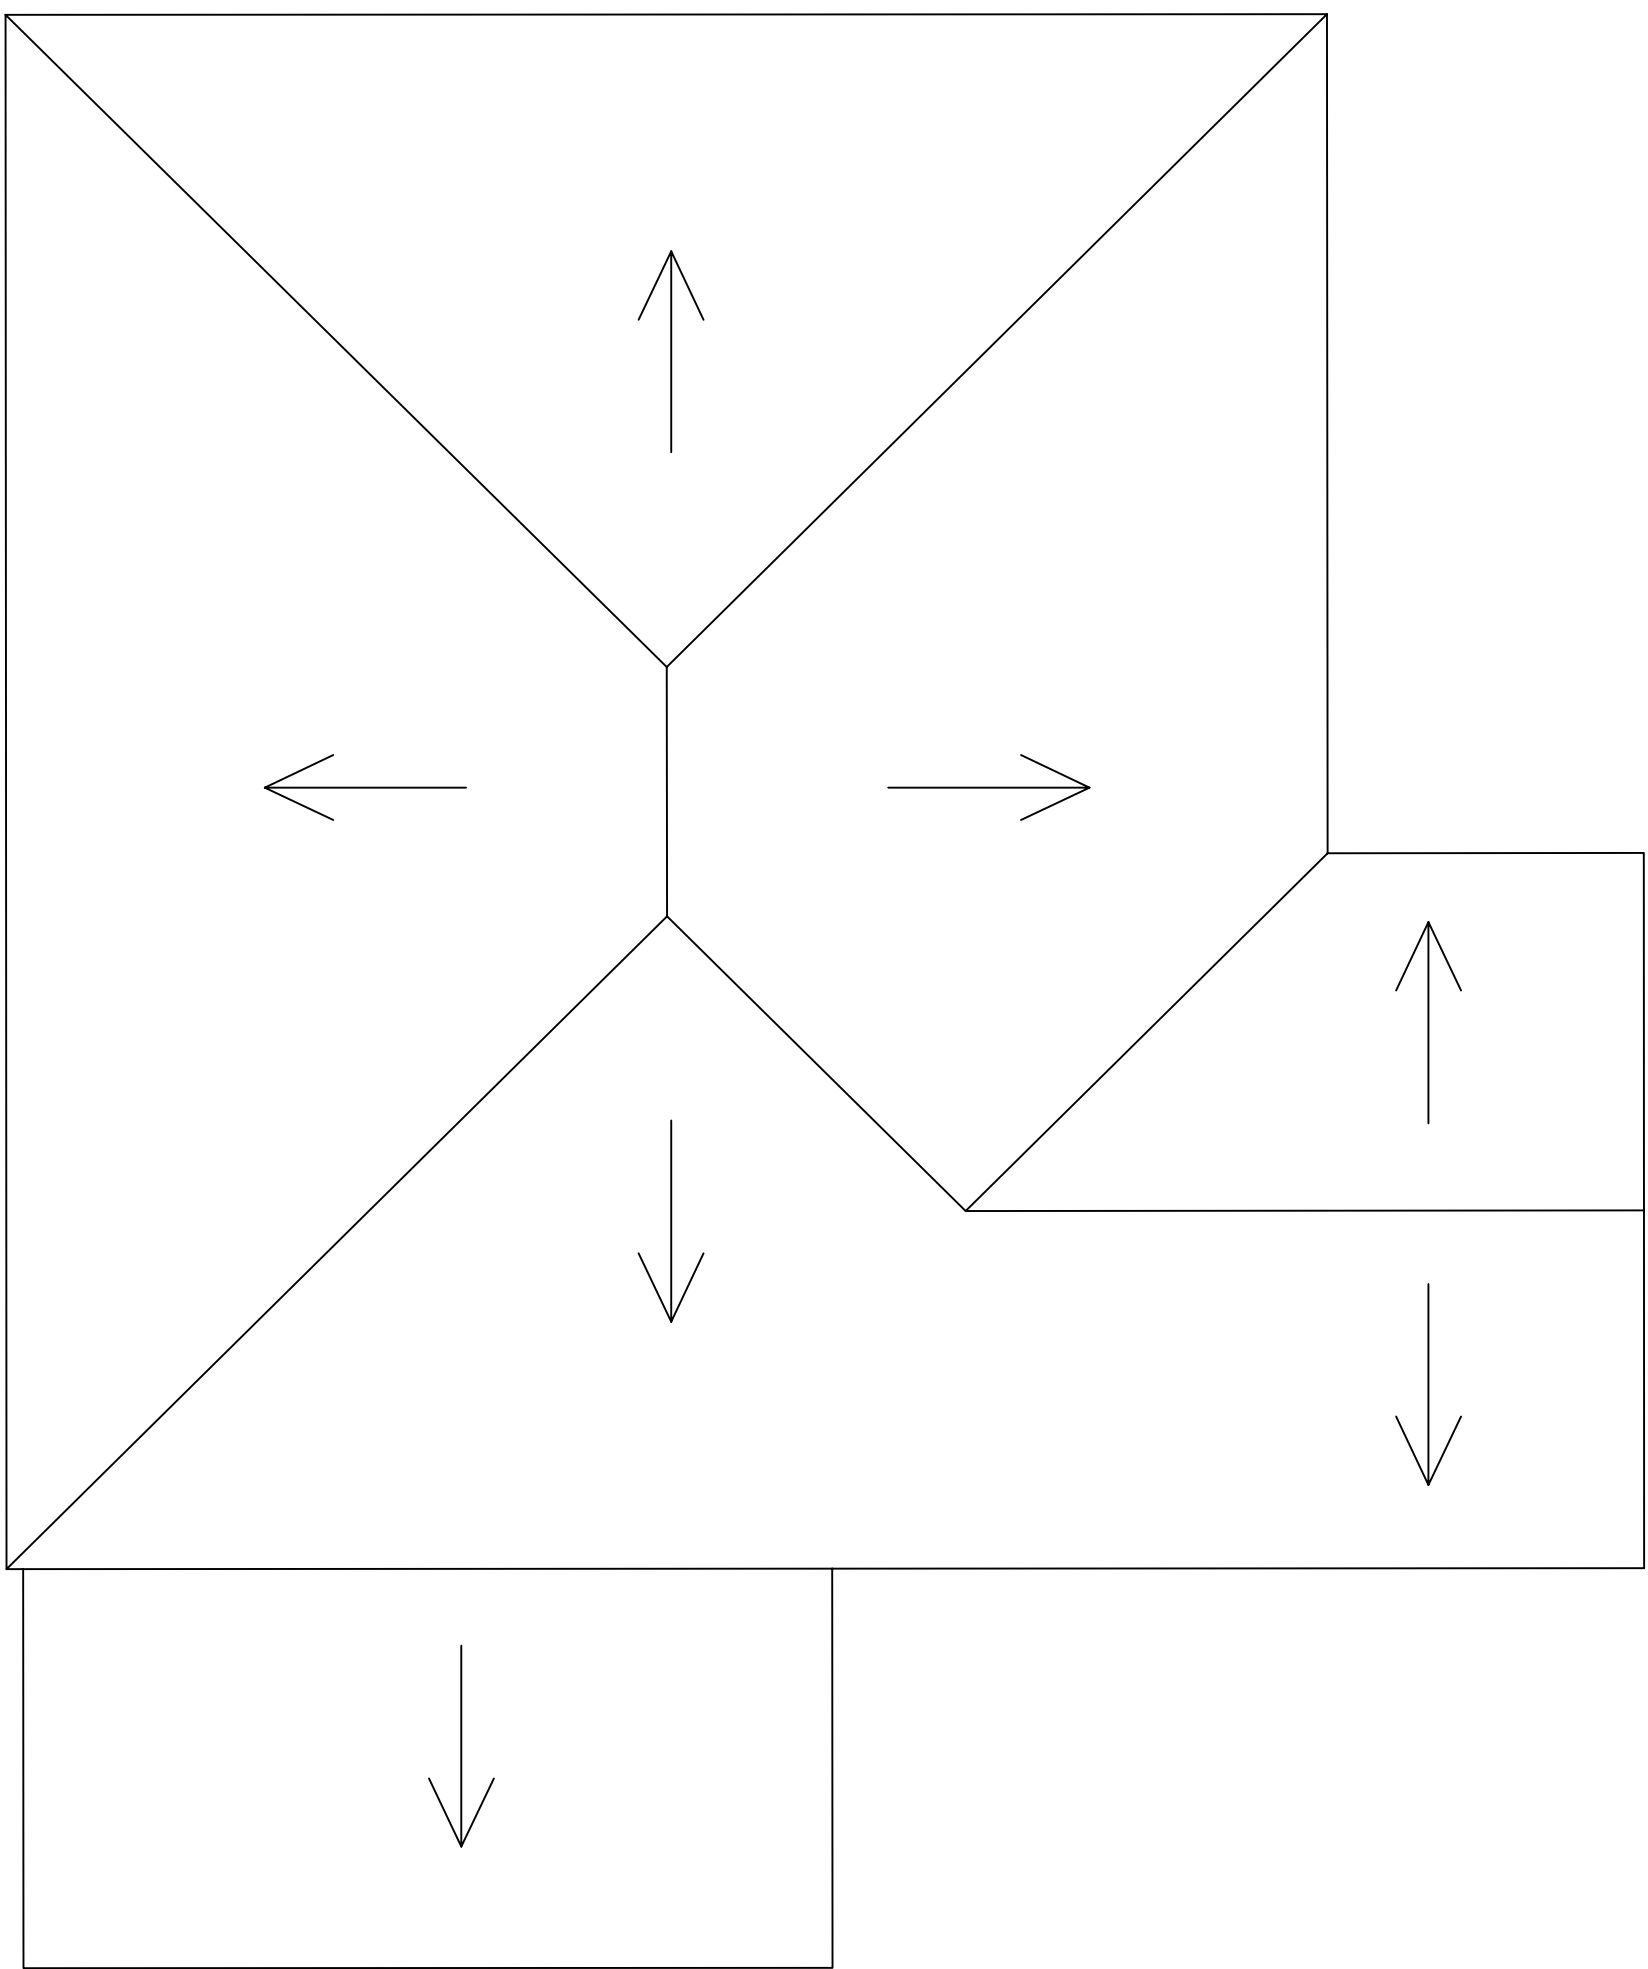


EXISTING ROOF PLAN

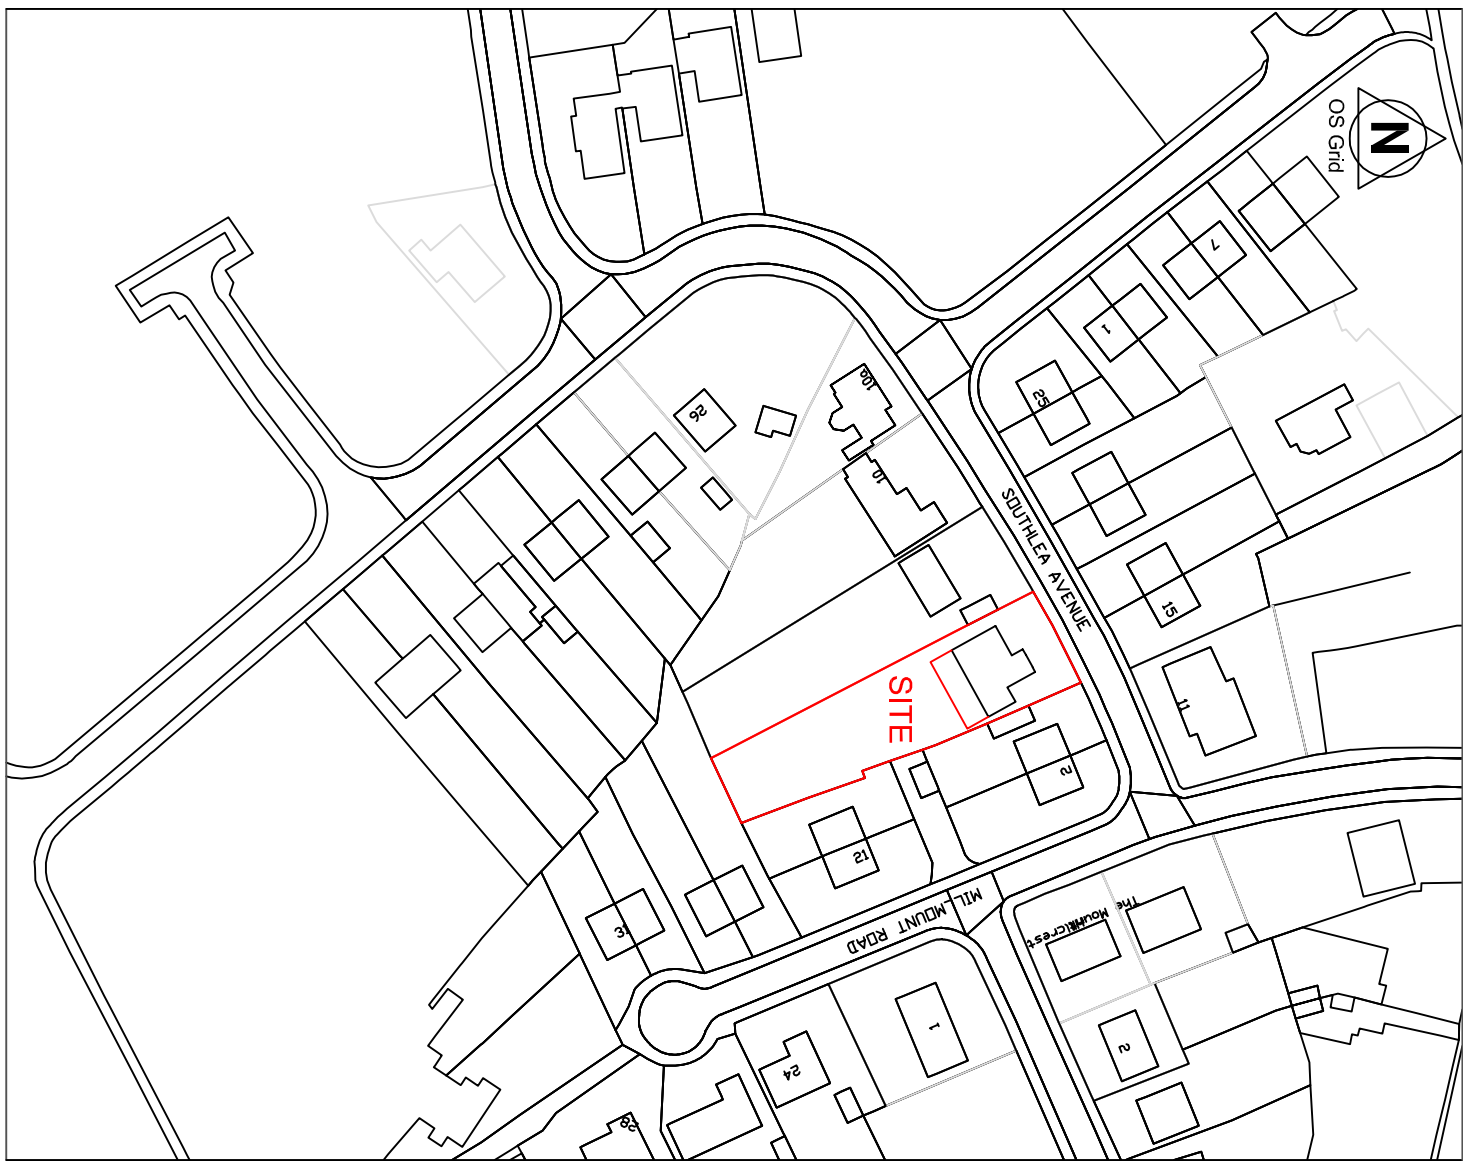


LOCATION PLAN – 1/1250

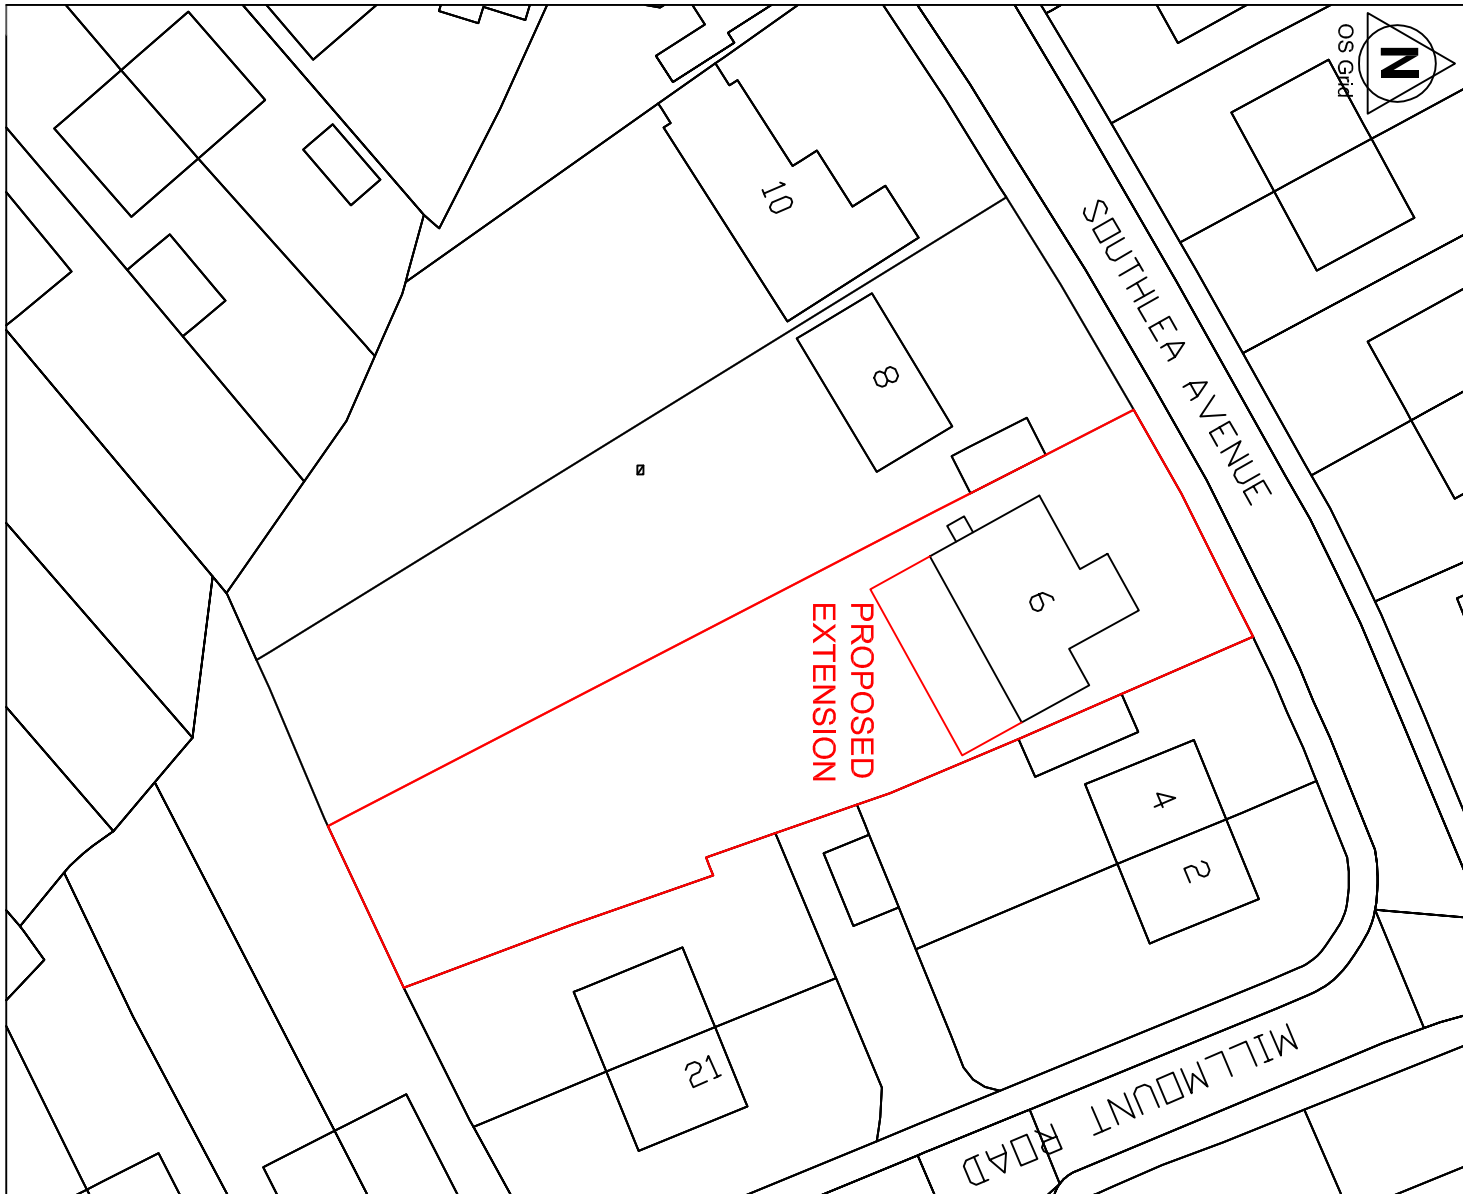


SITE PLAN – 1/500

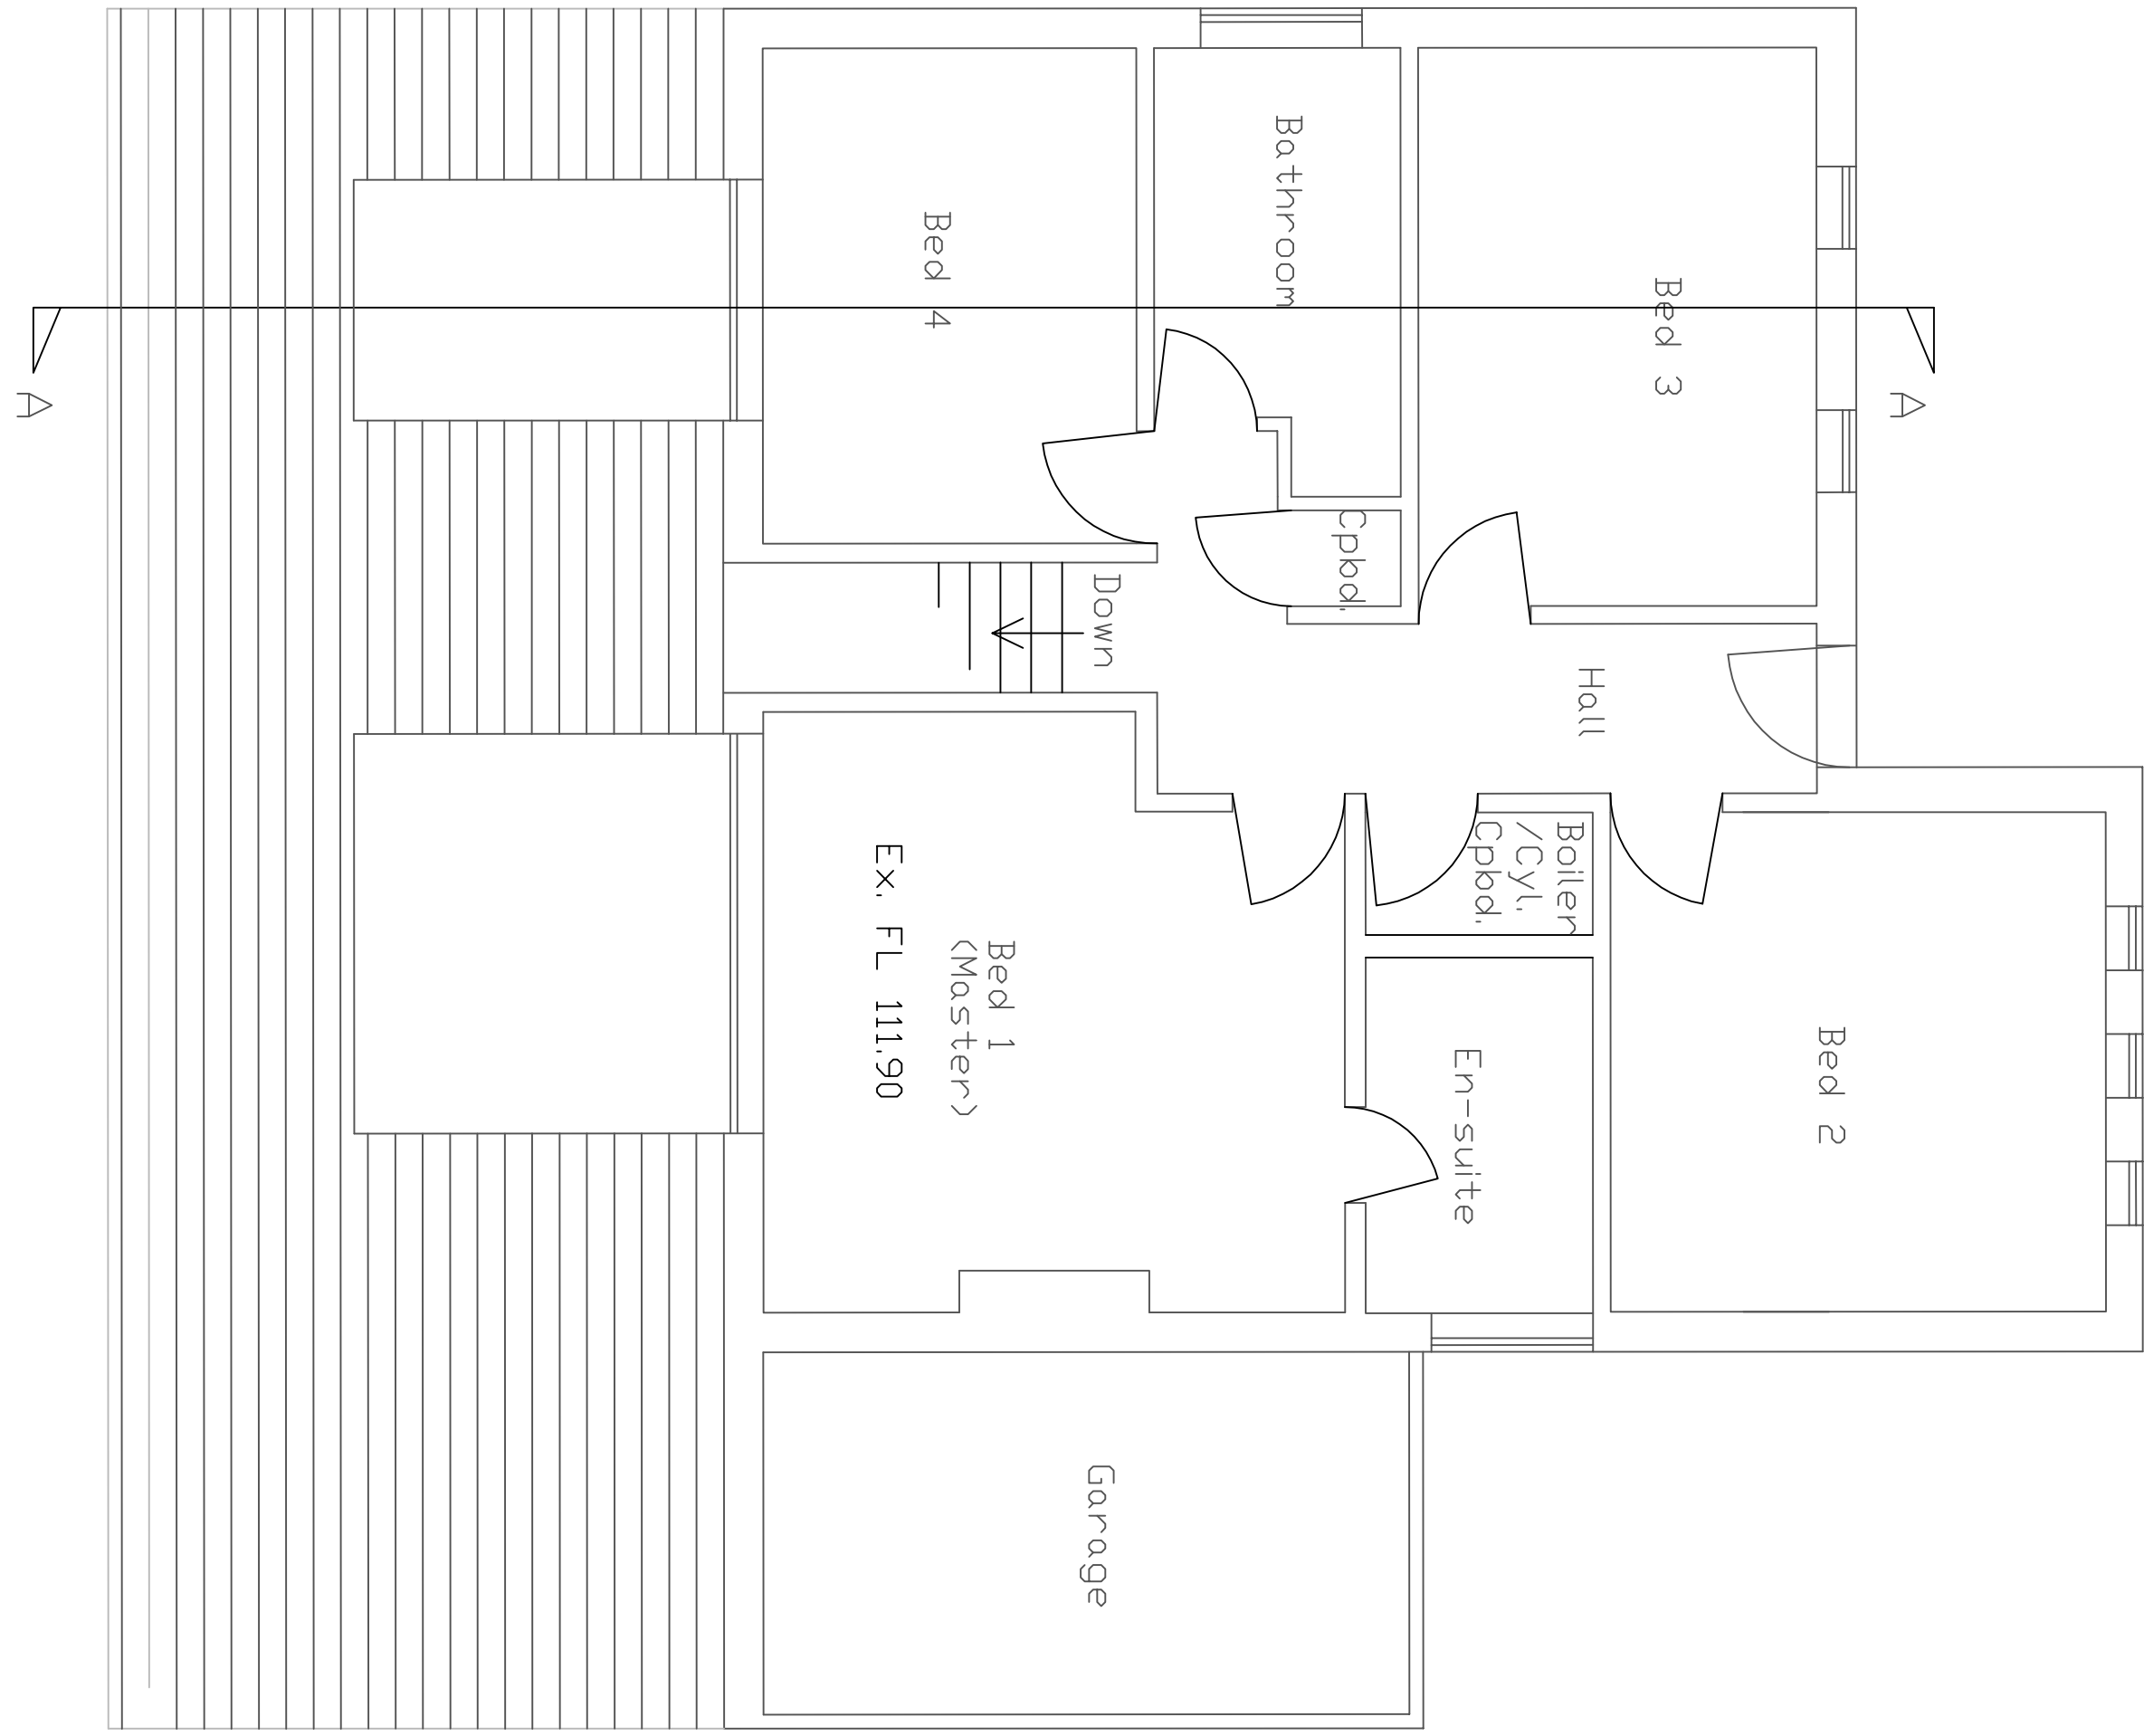

PROPOSED GROUND FLOOR PLAN

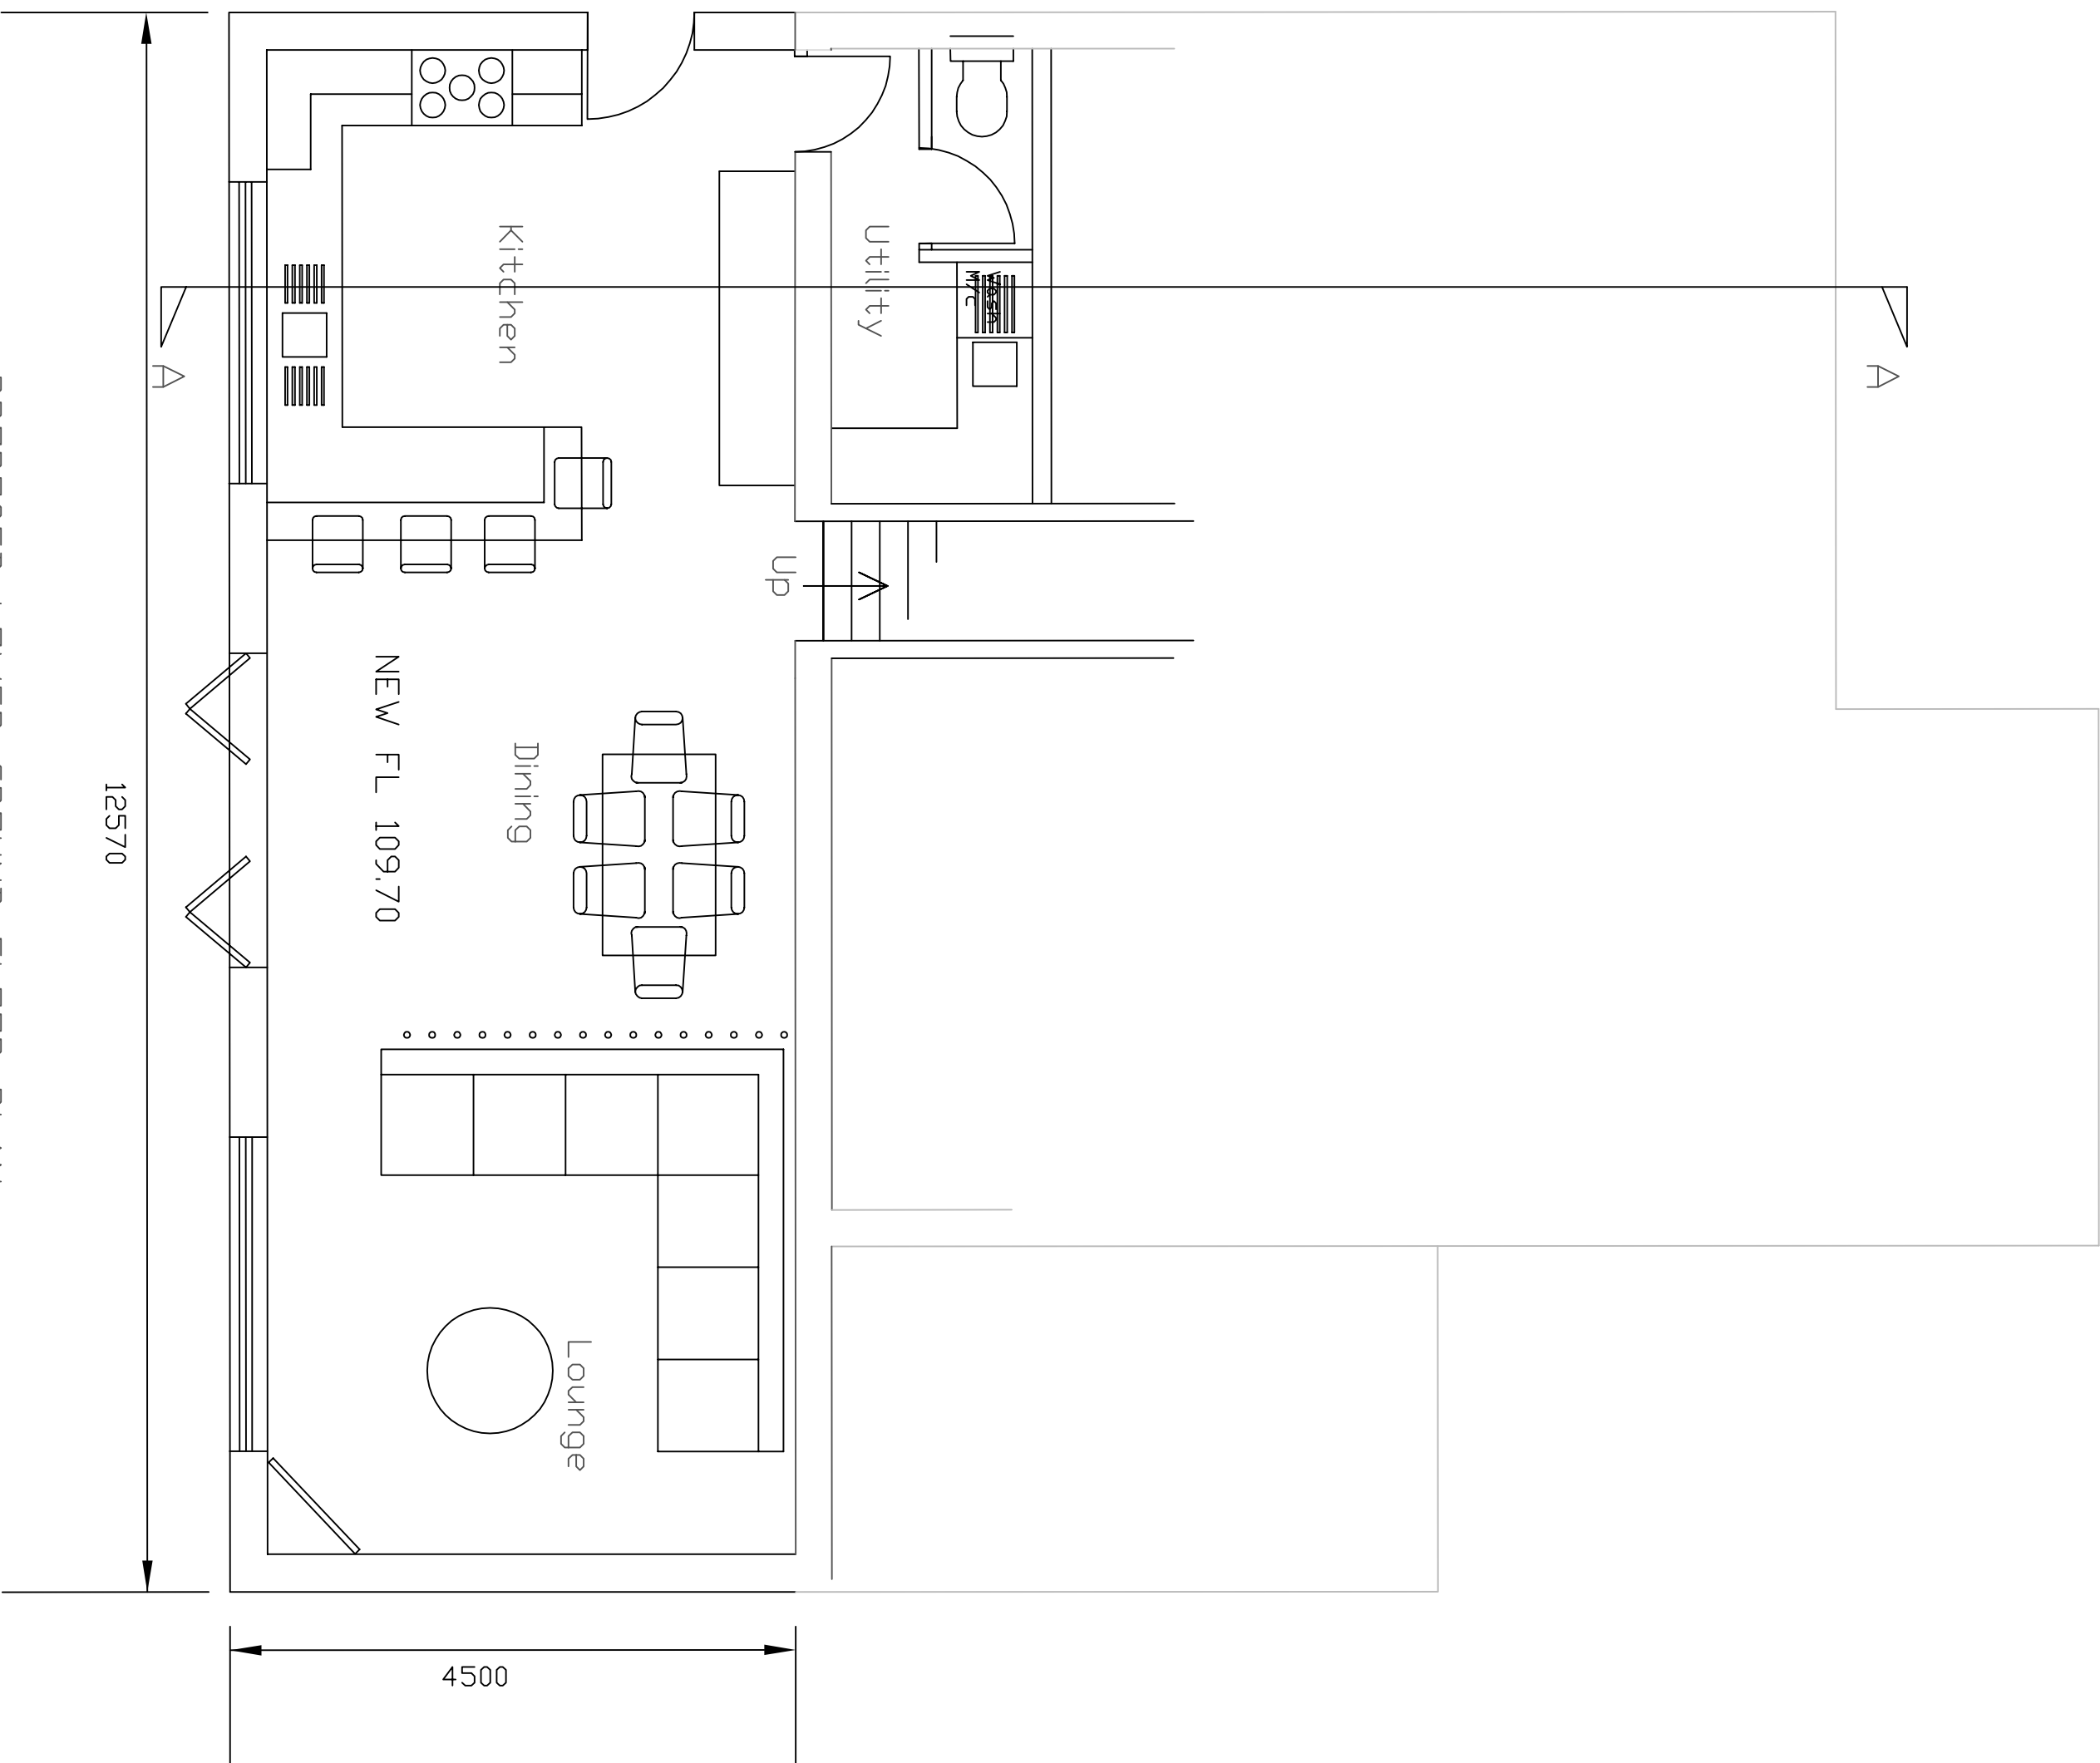

PROPOSED LOWER GROUND FLOOR PLAN

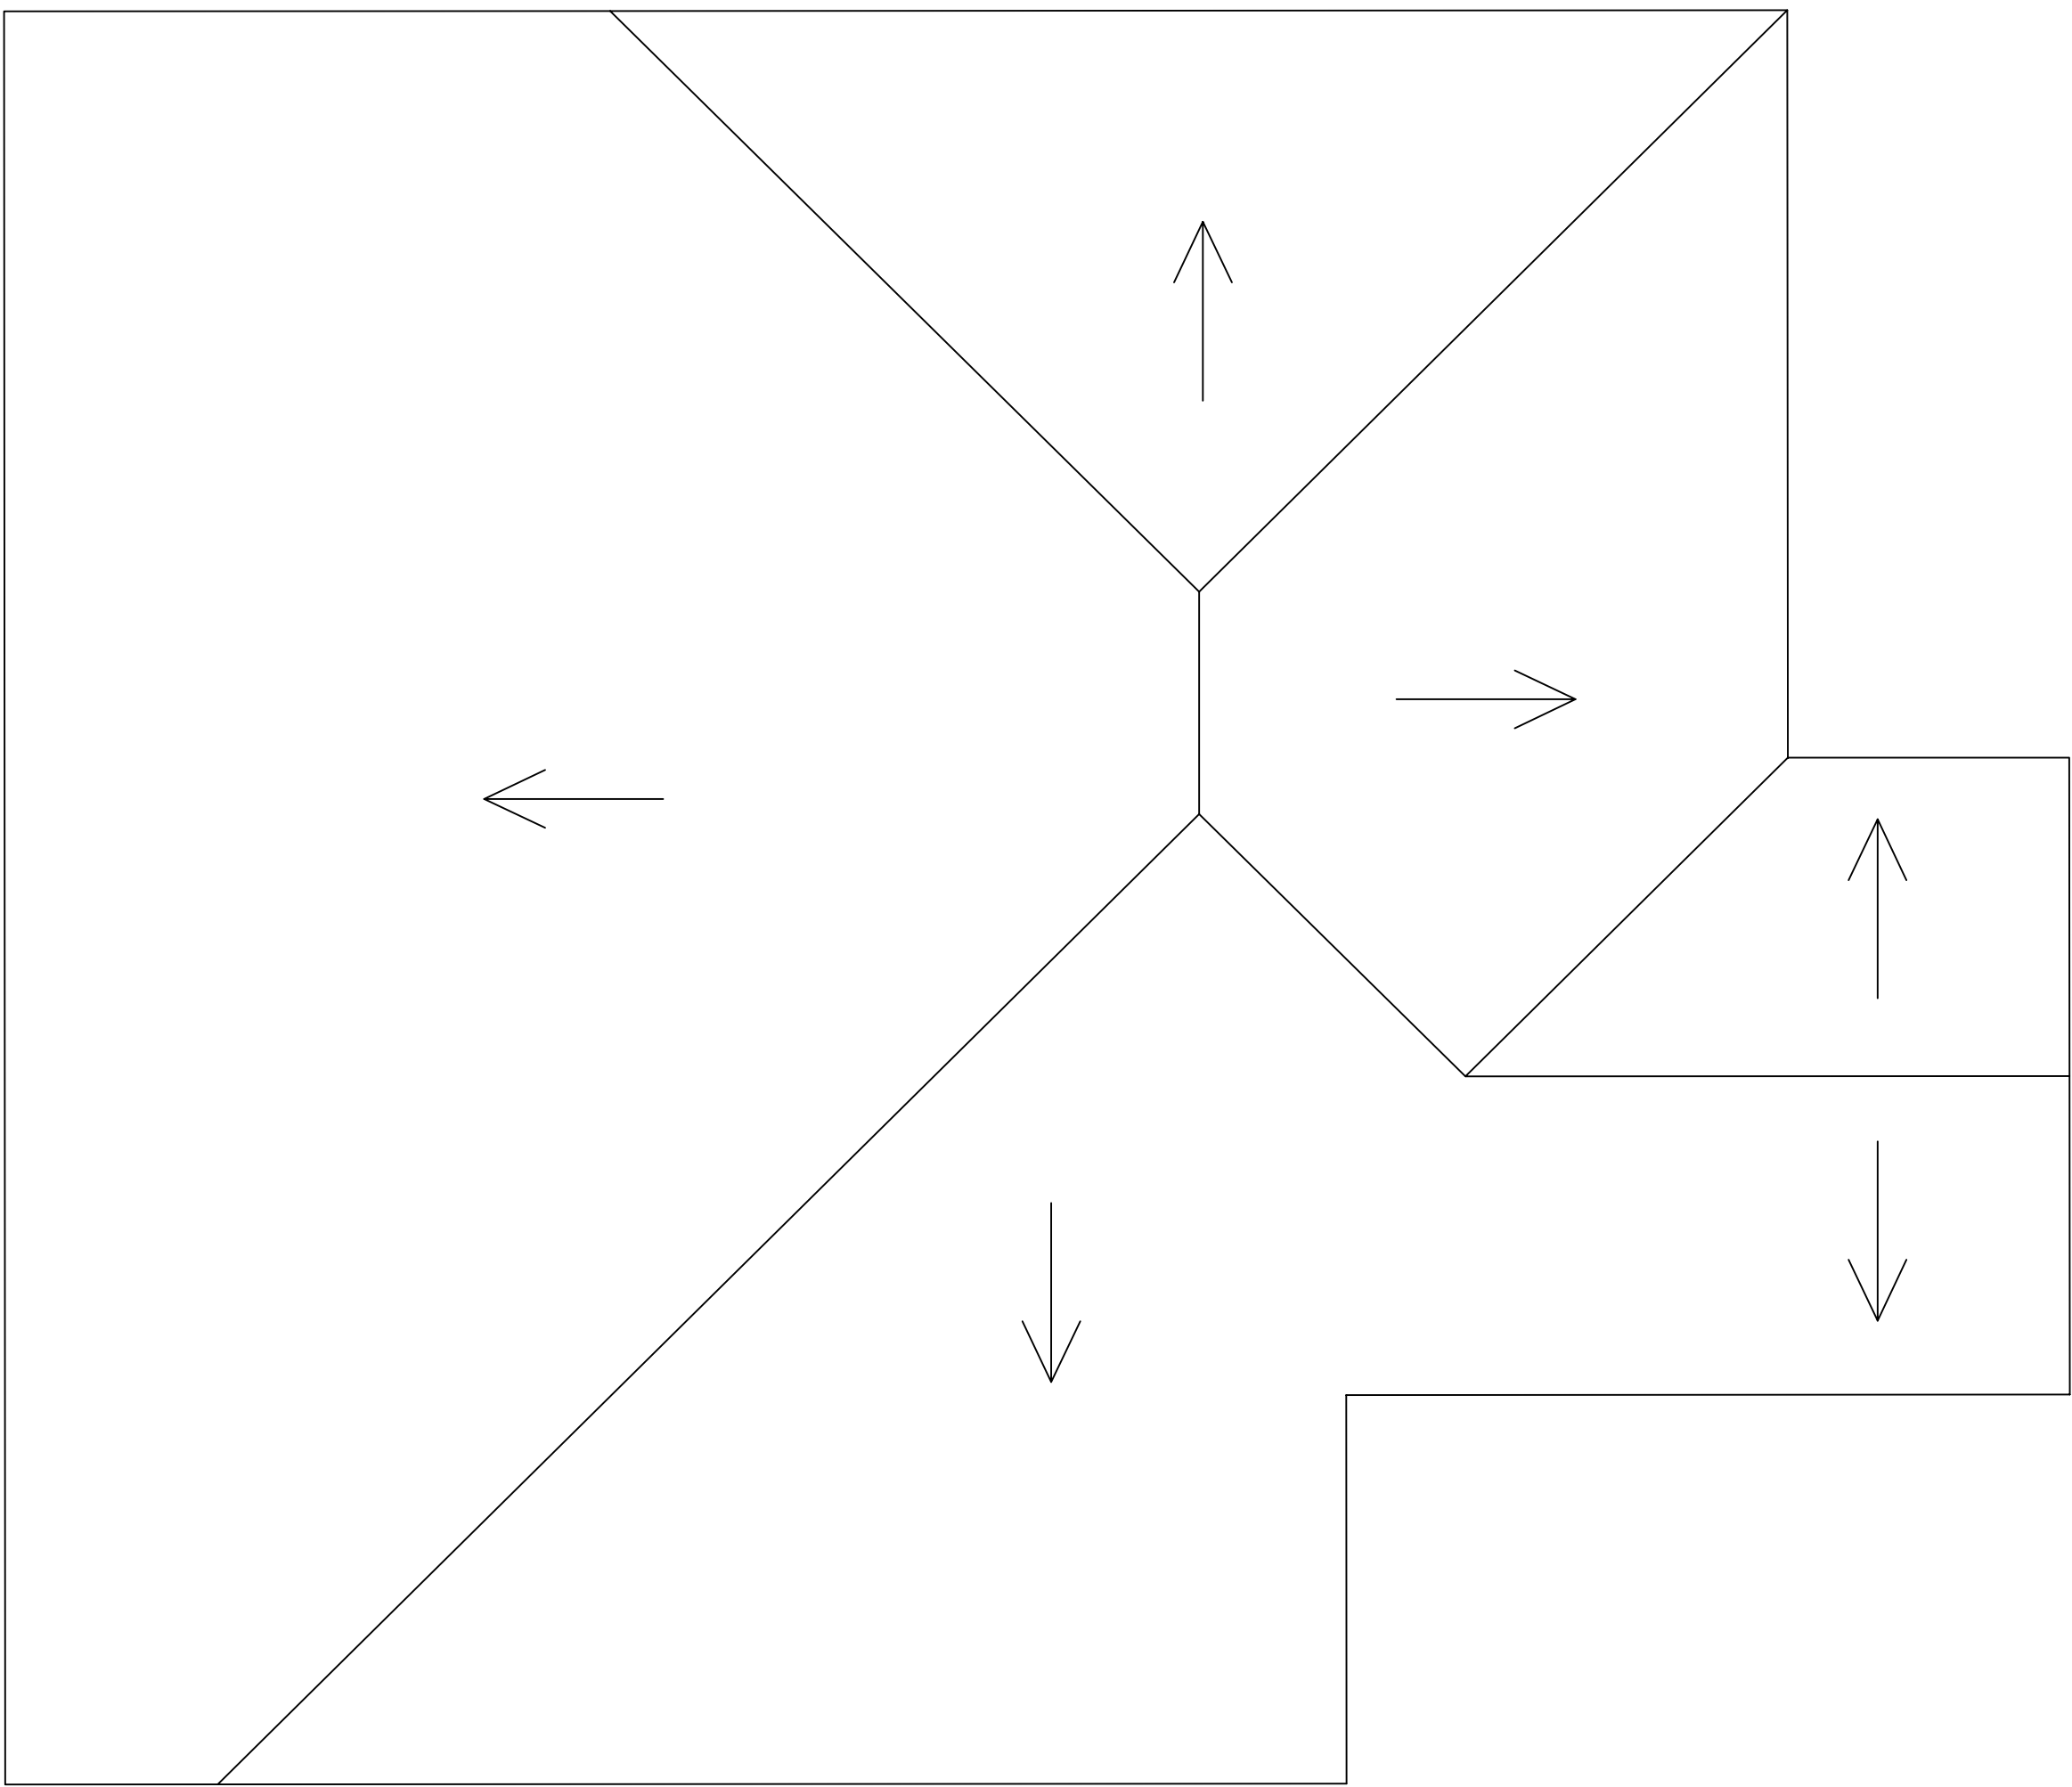

PROPOSED ROOF PLAN

1. Labels in red text, related to Obscurus plans by JPE, using Obscurus software.
2. Obscurus software is a registered trademark of JPE, using Obscurus software.
3. Obscurus software is a registered trademark of JPE, using Obscurus software.

Rev	Description	Initials	Date

© Obscurus copyright. All rights reserved. This drawing is copyright and must not be reproduced, wholly or in part, without the written permission of Obscurus. This drawing should be used for its original purpose only.

© Crown copyright and database rights (2010)
Ordnance Survey 100031673

Surveyed	Date	Drawn	Checked
PMH	Nov 2016	PMH	

Client
Mr & Mrs D Pegg

Title
Proposed extension/alterations at 6 Southlea Avenue, Hoyland, Barnsley, S74 9LD
Existing and Proposed Floor Plans.

Obscurus
The Building Centre
1, Wetherby Way
Wetherby, West Yorkshire
LS23 7BQ
Tel: 01937 510050
e-mail: info@obscurus.co.uk
www.obscurus.co.uk

Obscurus is a trading style of PMC Surveys Ltd

Dwg No.	HOY6
Sheet No.	1 of 1

SCALE	1:50 at A0	REV.	
-------	------------	------	--