

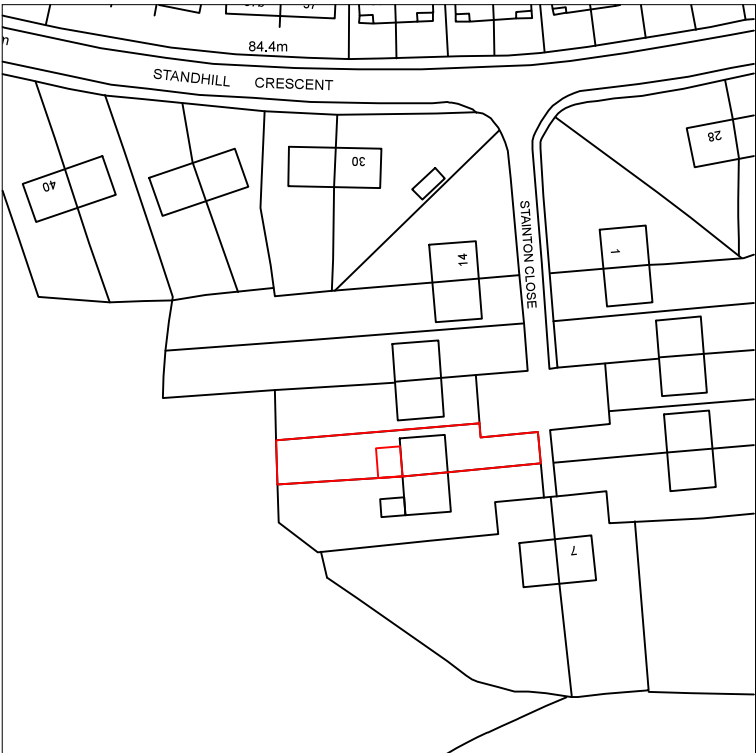


Drawing No.	Rev No.
MMW001 -001	

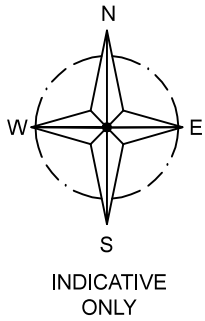

LOACATION PLAN
SCALE 1:1250 AT A3

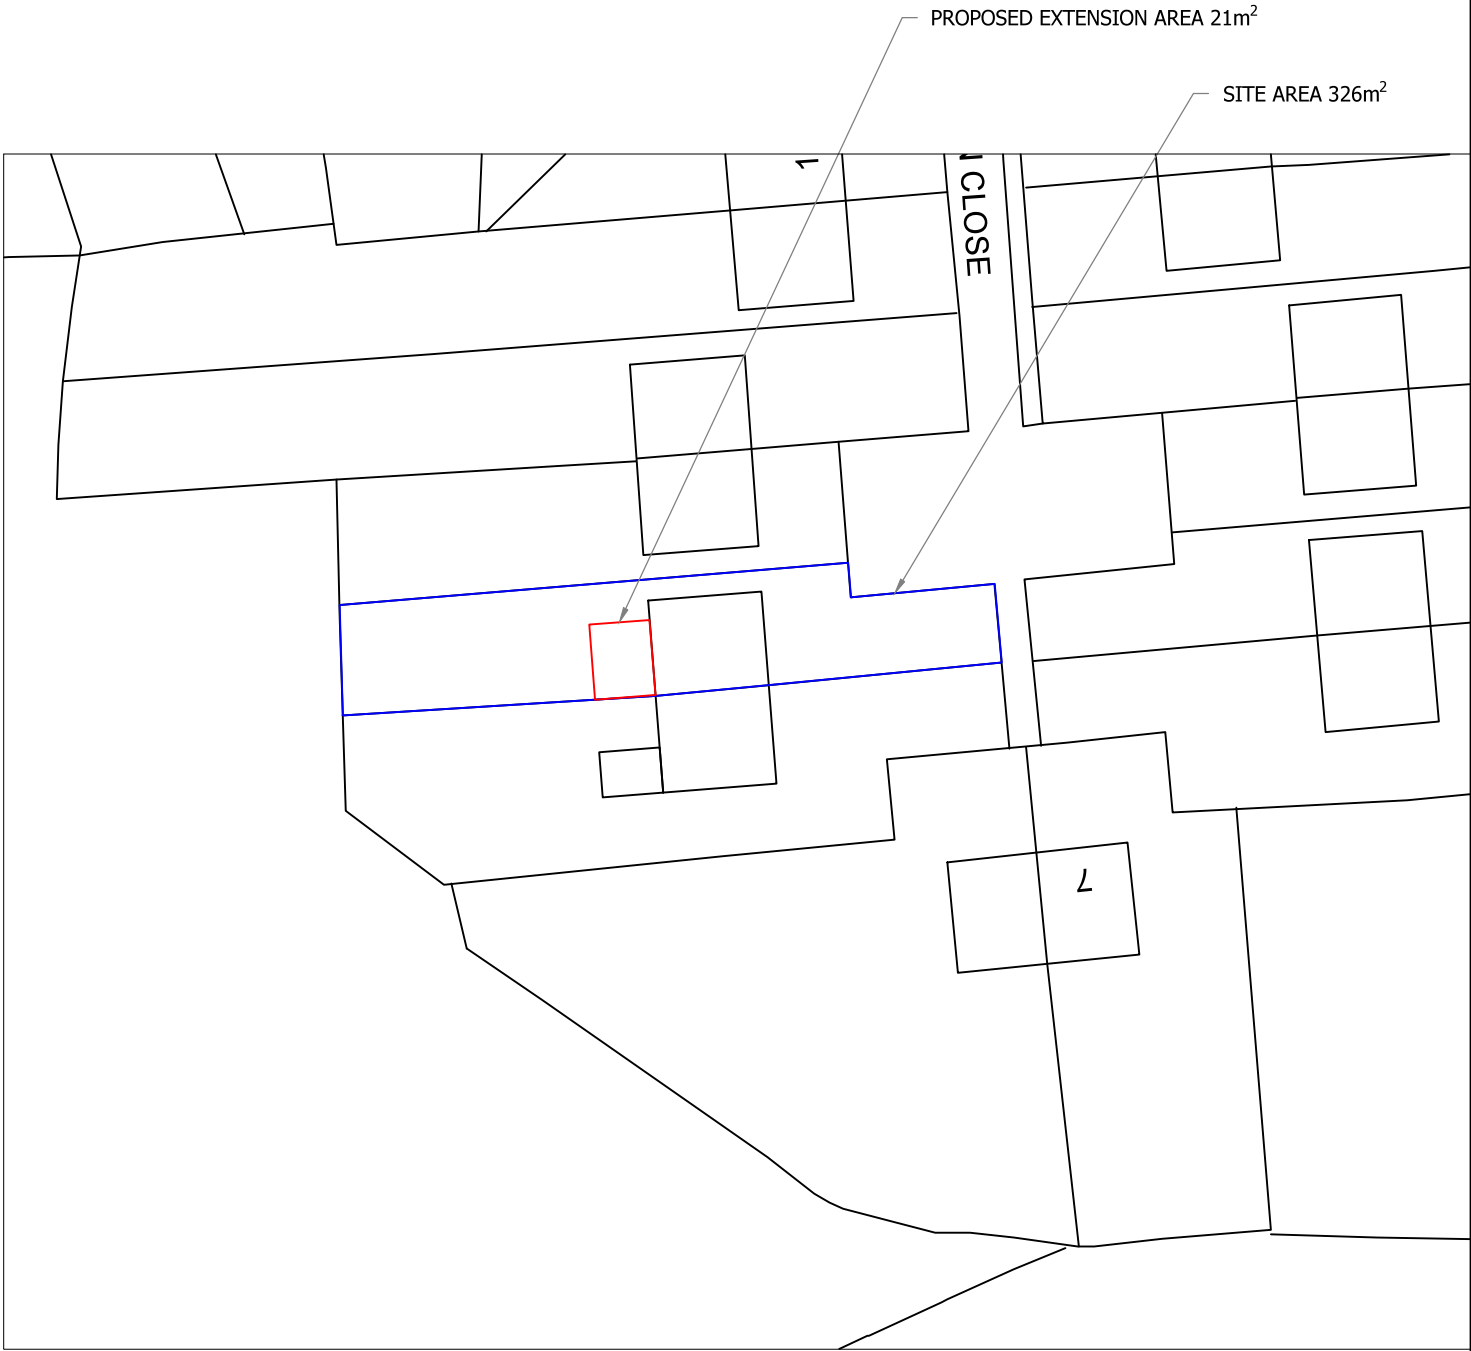

SITE PLAN
SCALE 1:500 AT A3

DO NOT SCALE: Contractor to check all dimensions and report any omissions or errors

NOTES

Rev	Description	By	Chk	App	Date
JRB DESIGNS LTD 1 Saville Road Cudworth Barnsley S72 8LT Tel: 01226 383542 Fax: 01226 380078 Mob: 07970 541192 Email: john@jrbdesigns.co.uk This drawing is copyright. © jrbdesigns Ltd.					
Client MRS. M WOODS					
Drawing Title SITE PLANS					
Address 10 STANTON CLOSE NEW LODGE BARNSELY S71 1SX					
Project Title: PROPOSED SINGLE STOREY REAR EXTENSION					
Purpose of Issue: CONSTRUCTION					
Drawing Status FIRST ISSUE					
Scale at A3 AS SHOWN		Drawn By JRB		Date 02/05/2015	
Checked By		Date 02/05/2015		Approved By Date 02/05/2015	
Project No. MMW001			Drawing No. 001		Revision -
APPROVAL ☒		INFORMATION ☐		TENDER ☐	
		CONTRACT ☐		CONSTRUCTION ☐	