




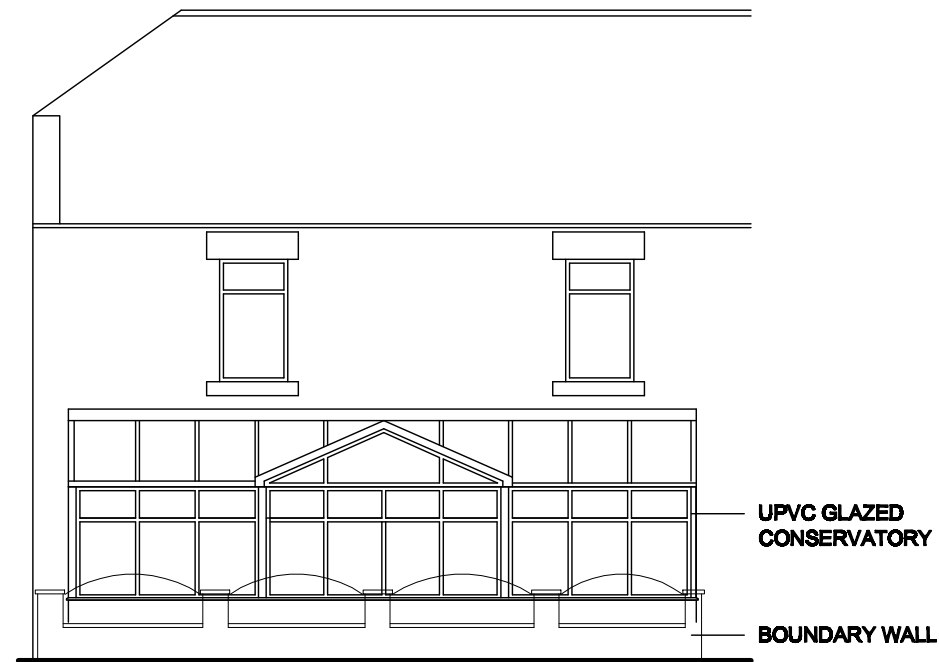


**FRONT ELEVATION
AS EXISTING**

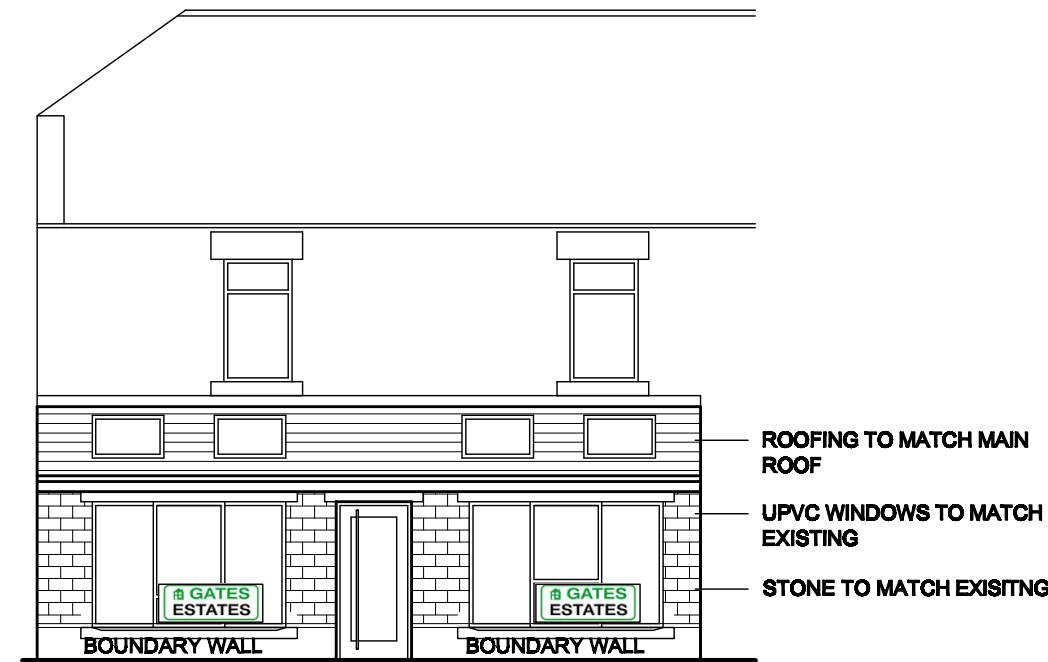


**FRONT ELEVATION
AS PROPOSED**

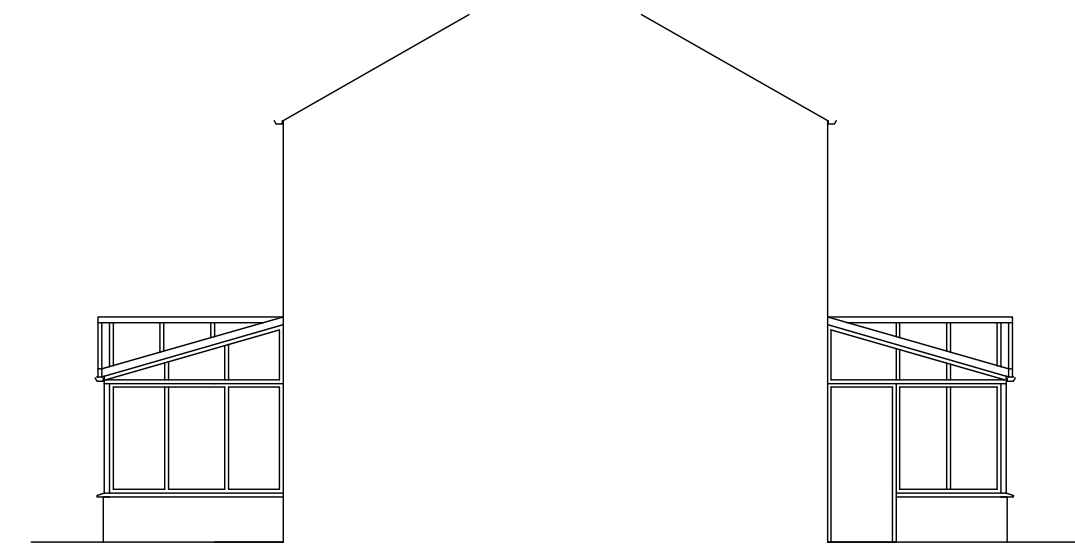

**SIDE ELEVATION
AS EXISTING**

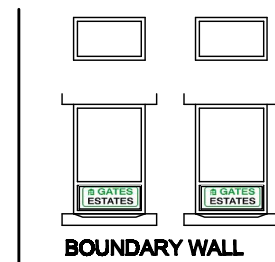


**SIDE ELEVATION
AS EXISTING**

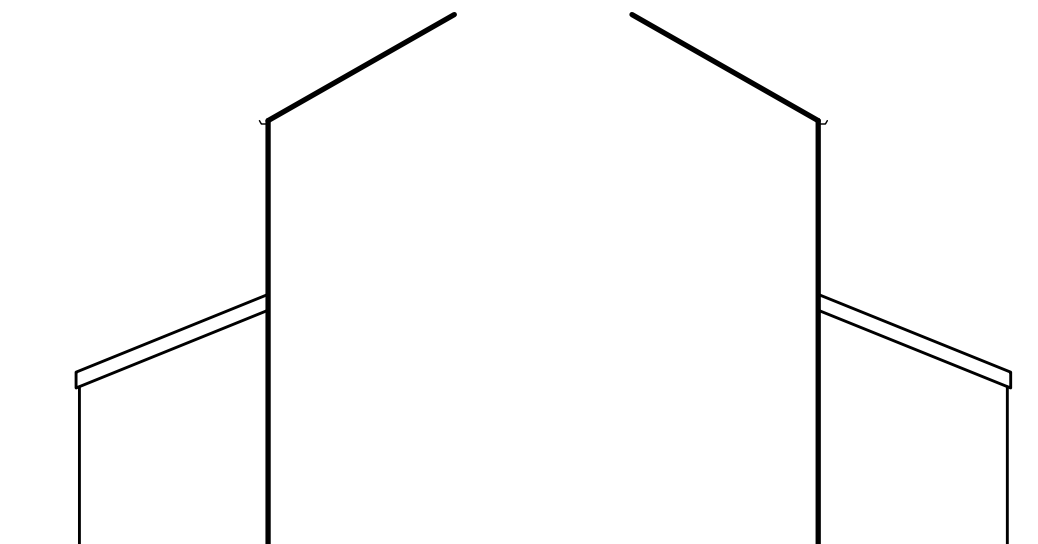


**SIDE ELEVATION
AS PROPOSED**


**SIDE ELEVATION
AS PROPOSED**

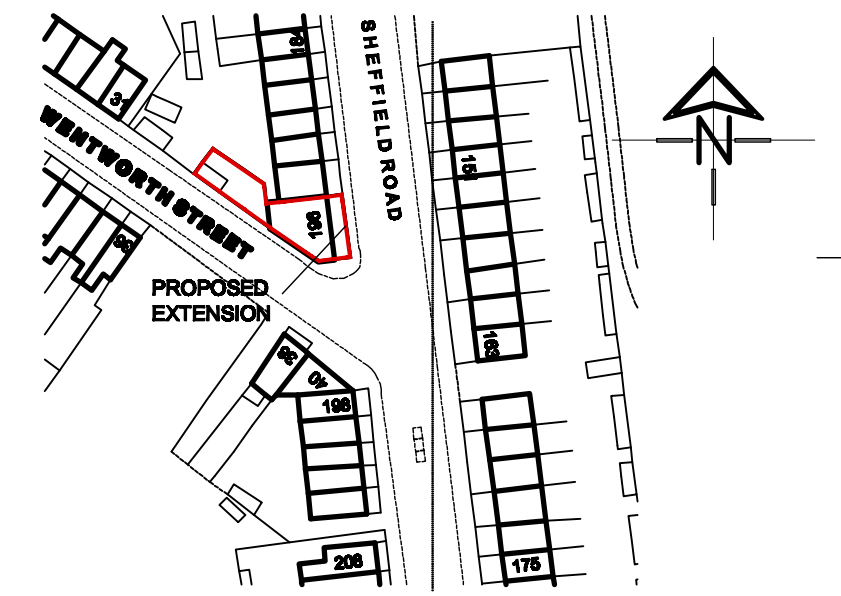

LOCATION PLAN
SCALE 1:1250

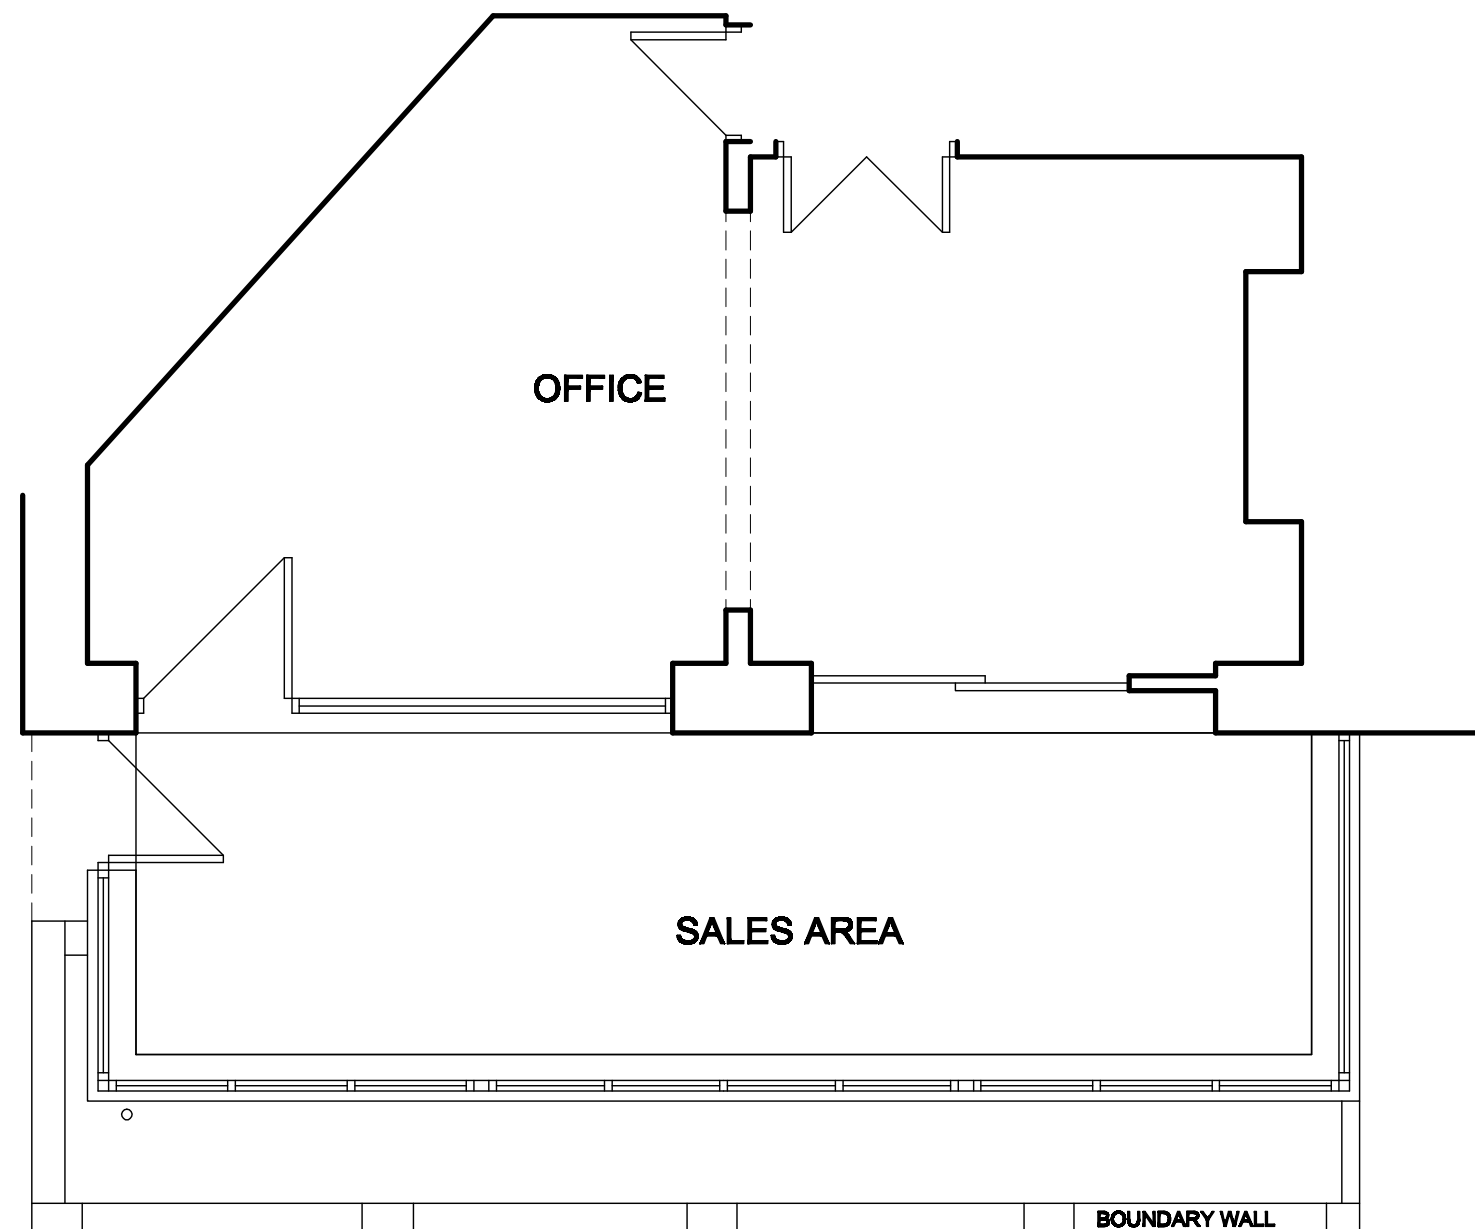

**GROUND FLOOR PLAN
AS EXISTING**

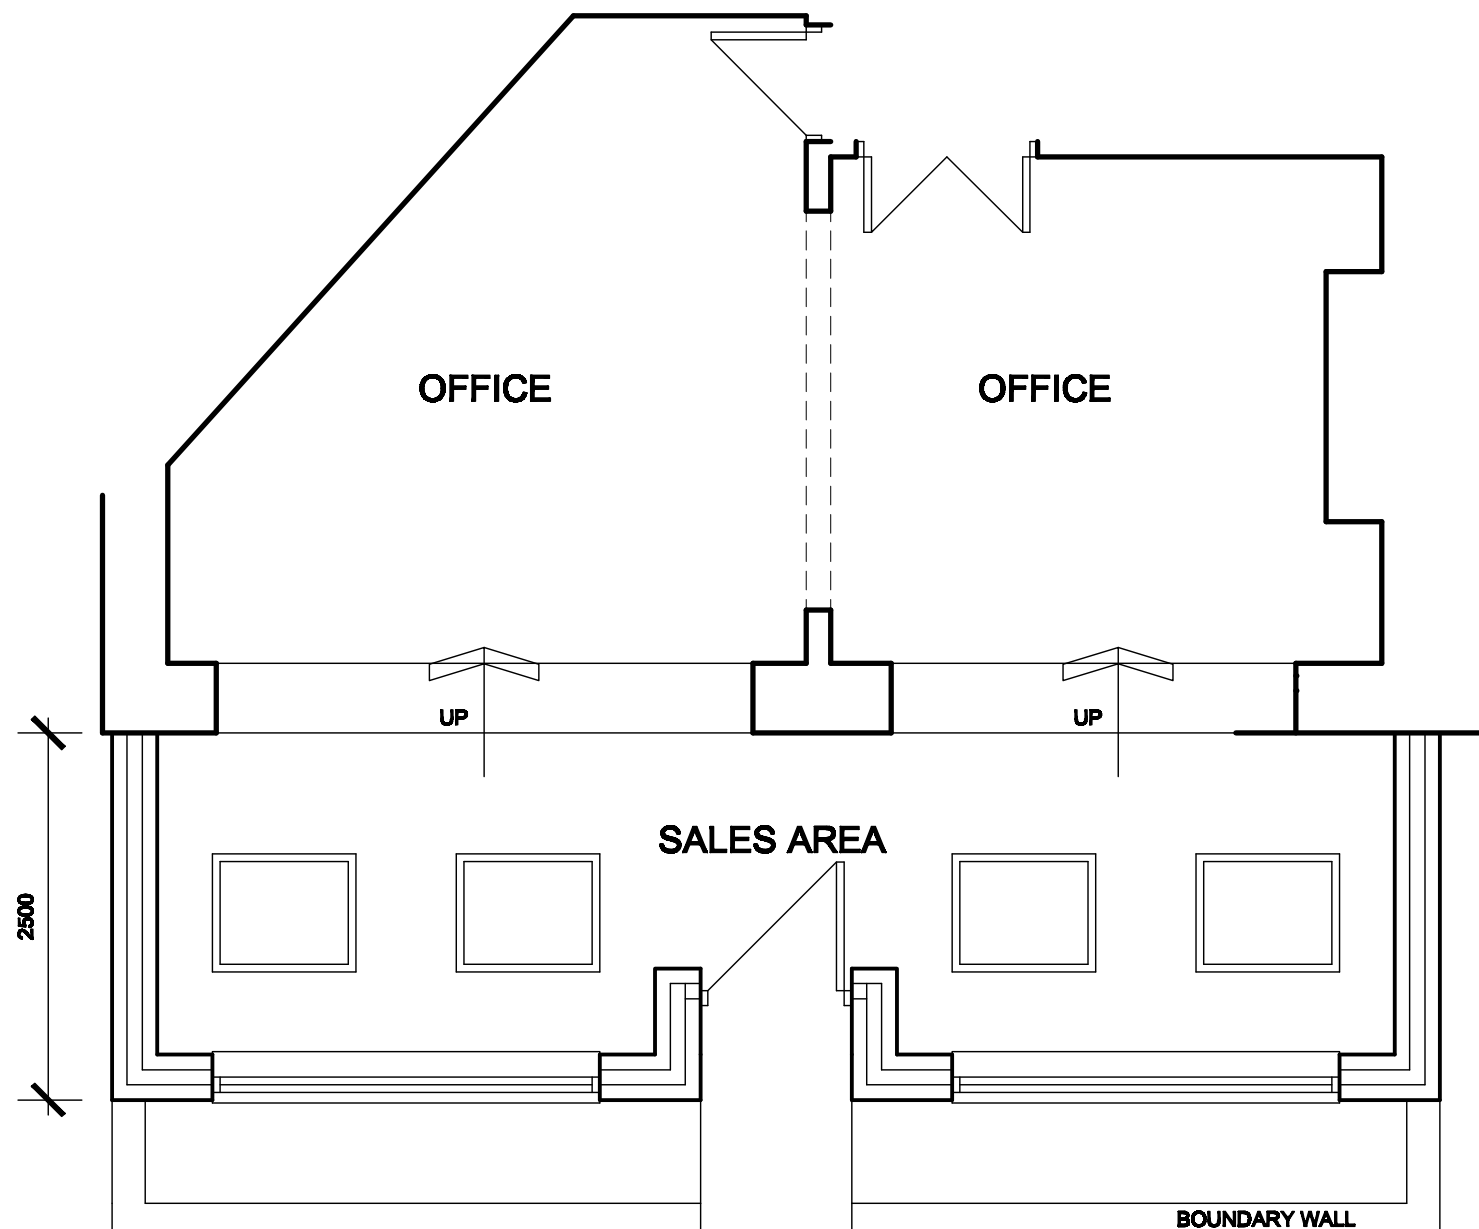

**GROUND FLOOR PLAN
AS PROPOSED**

**White Agus
Partnership**

PROVIDENCE VILLA,
42 SACKVILLE STREET,
BARNESLEY,
S70 2DB

Phone: 01226 208482
Fax: 01226 263030
Email: info@whiteagupartnership.co.uk
Web: www.whiteagupartnership.co.uk

SURVEYORS AND BUILDING DESIGN CONSULTANTS

Project.
EXTENSION TO REPLACE CONSERVATORY
196 SHEFFIELD ROAD
BIRDWELL, BARNESLEY S70 5TD

Client.
GATES ESTATES

**Drawing
Title.**
PLANS AND ELEVATIONS

Date.
FEBRUARY 2013

Scale.
1:100 @ A2

Ref.
12-094

Dwg. No.
01

Rev.
D

Date	Suffix	Description	Date	Suffix	Description
27-02-13	A	REVISED TO P.D. REQUIREMENTS (PRE-APP)			
04-03-13	B	SIDE ELEVATIONS REVISED			
24-03-13	C	WINDOWS REVISED			
05-07-13	D	WINDOW HEIGHT REVISED			