


| REVISIONS |      |             |         |          |
|-----------|------|-------------|---------|----------|
| REV       | DATE | DESCRIPTION | CHECKED | APPROVED |
|           |      |             | ..      | ..       |

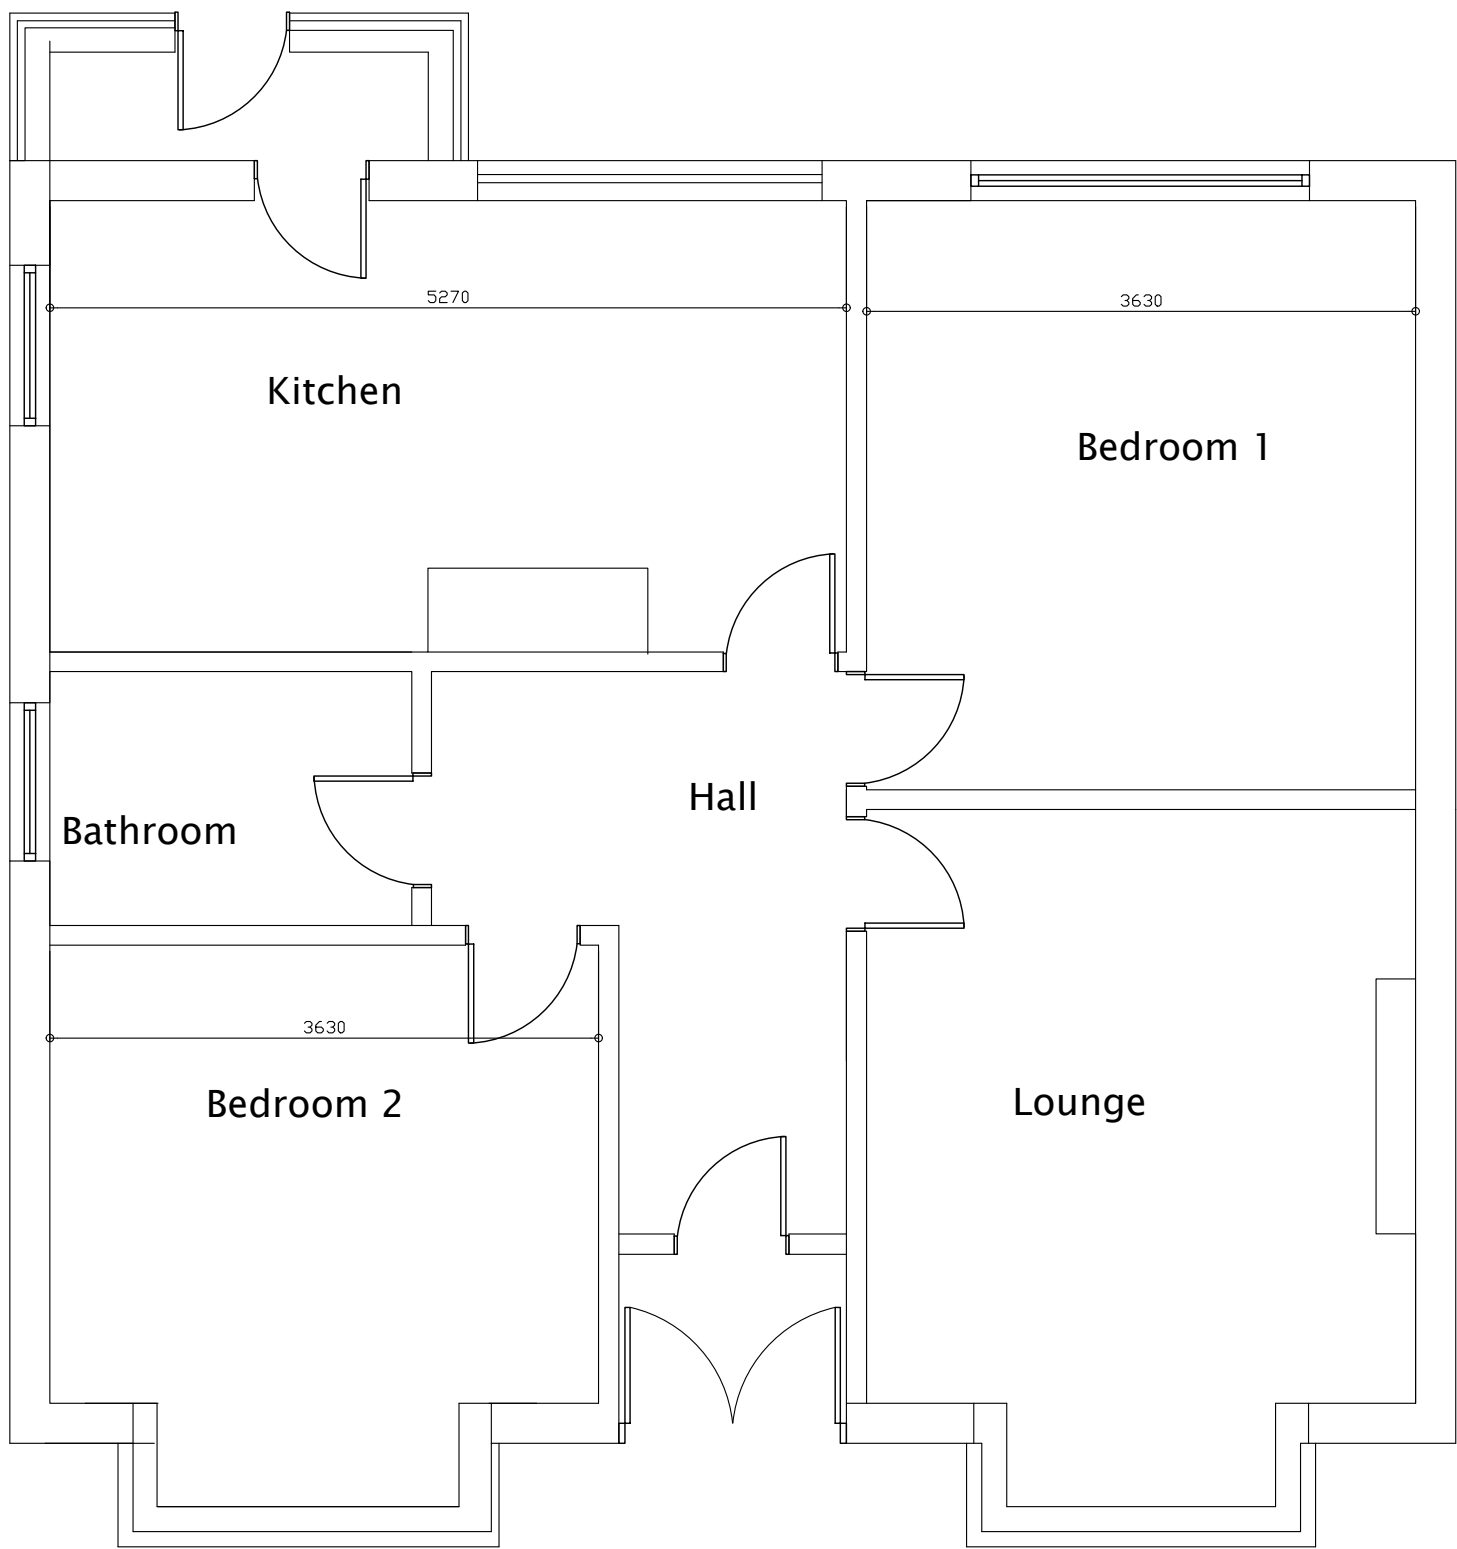

GROUND FLOOR PLAN

|                                                                          |                   |            |
|--------------------------------------------------------------------------|-------------------|------------|
| CLIENT<br>DEBBIE CRAWSHAW                                                |                   |            |
| PROJECT TITLE<br>PROPOSED RE ROOFING AND LOFT CONVERSION<br>CONSTRUCTION |                   |            |
| DRAWING TITLE<br>EXISTING FLOOR PLAN ELEVATIONS                          |                   |            |
| © ANTHONY SNOWDEN ARCHITECT 2020 RIBA                                    |                   |            |
| SCALE<br>1:50 AND 1:100 at A1 1:1250 AND 1:500                           |                   |            |
| PROJECT NO.<br>023                                                       | DRAWING NO.<br>01 | REV.<br>00 |