
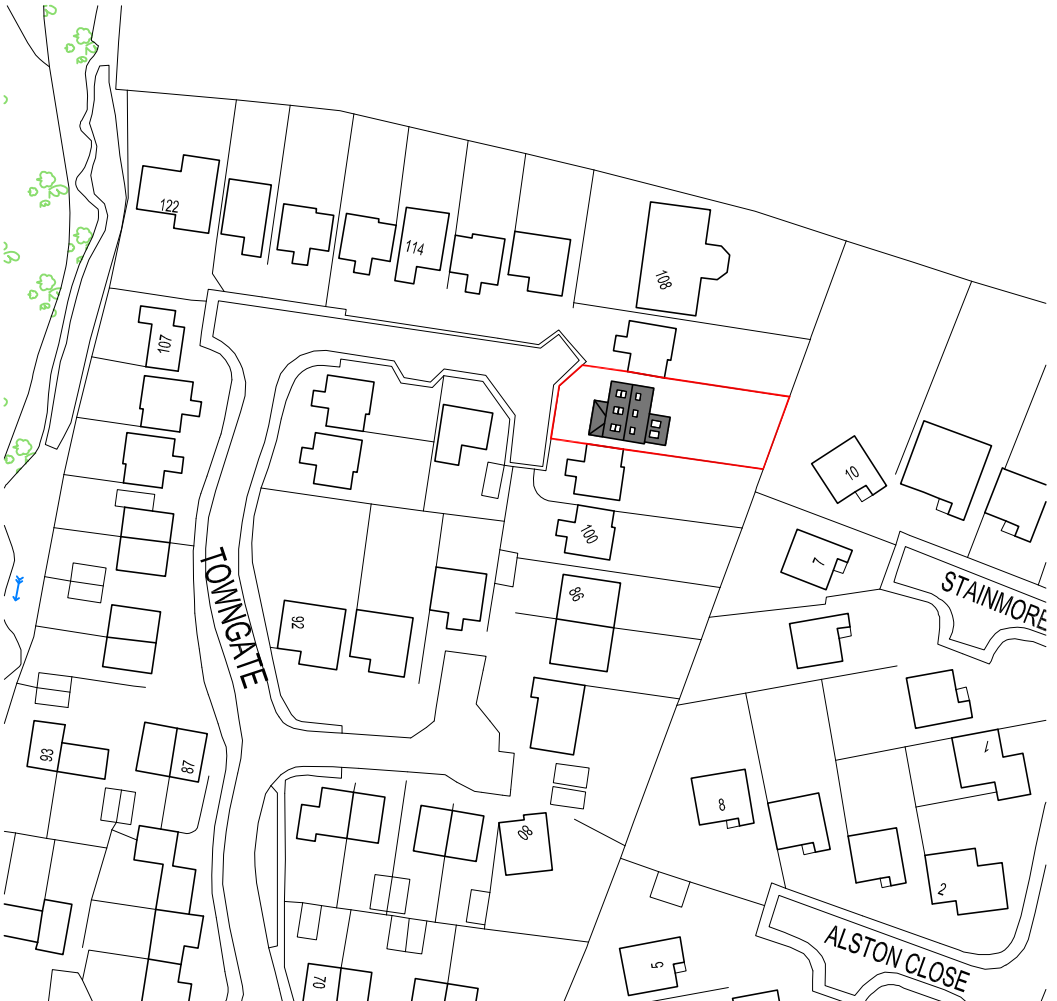


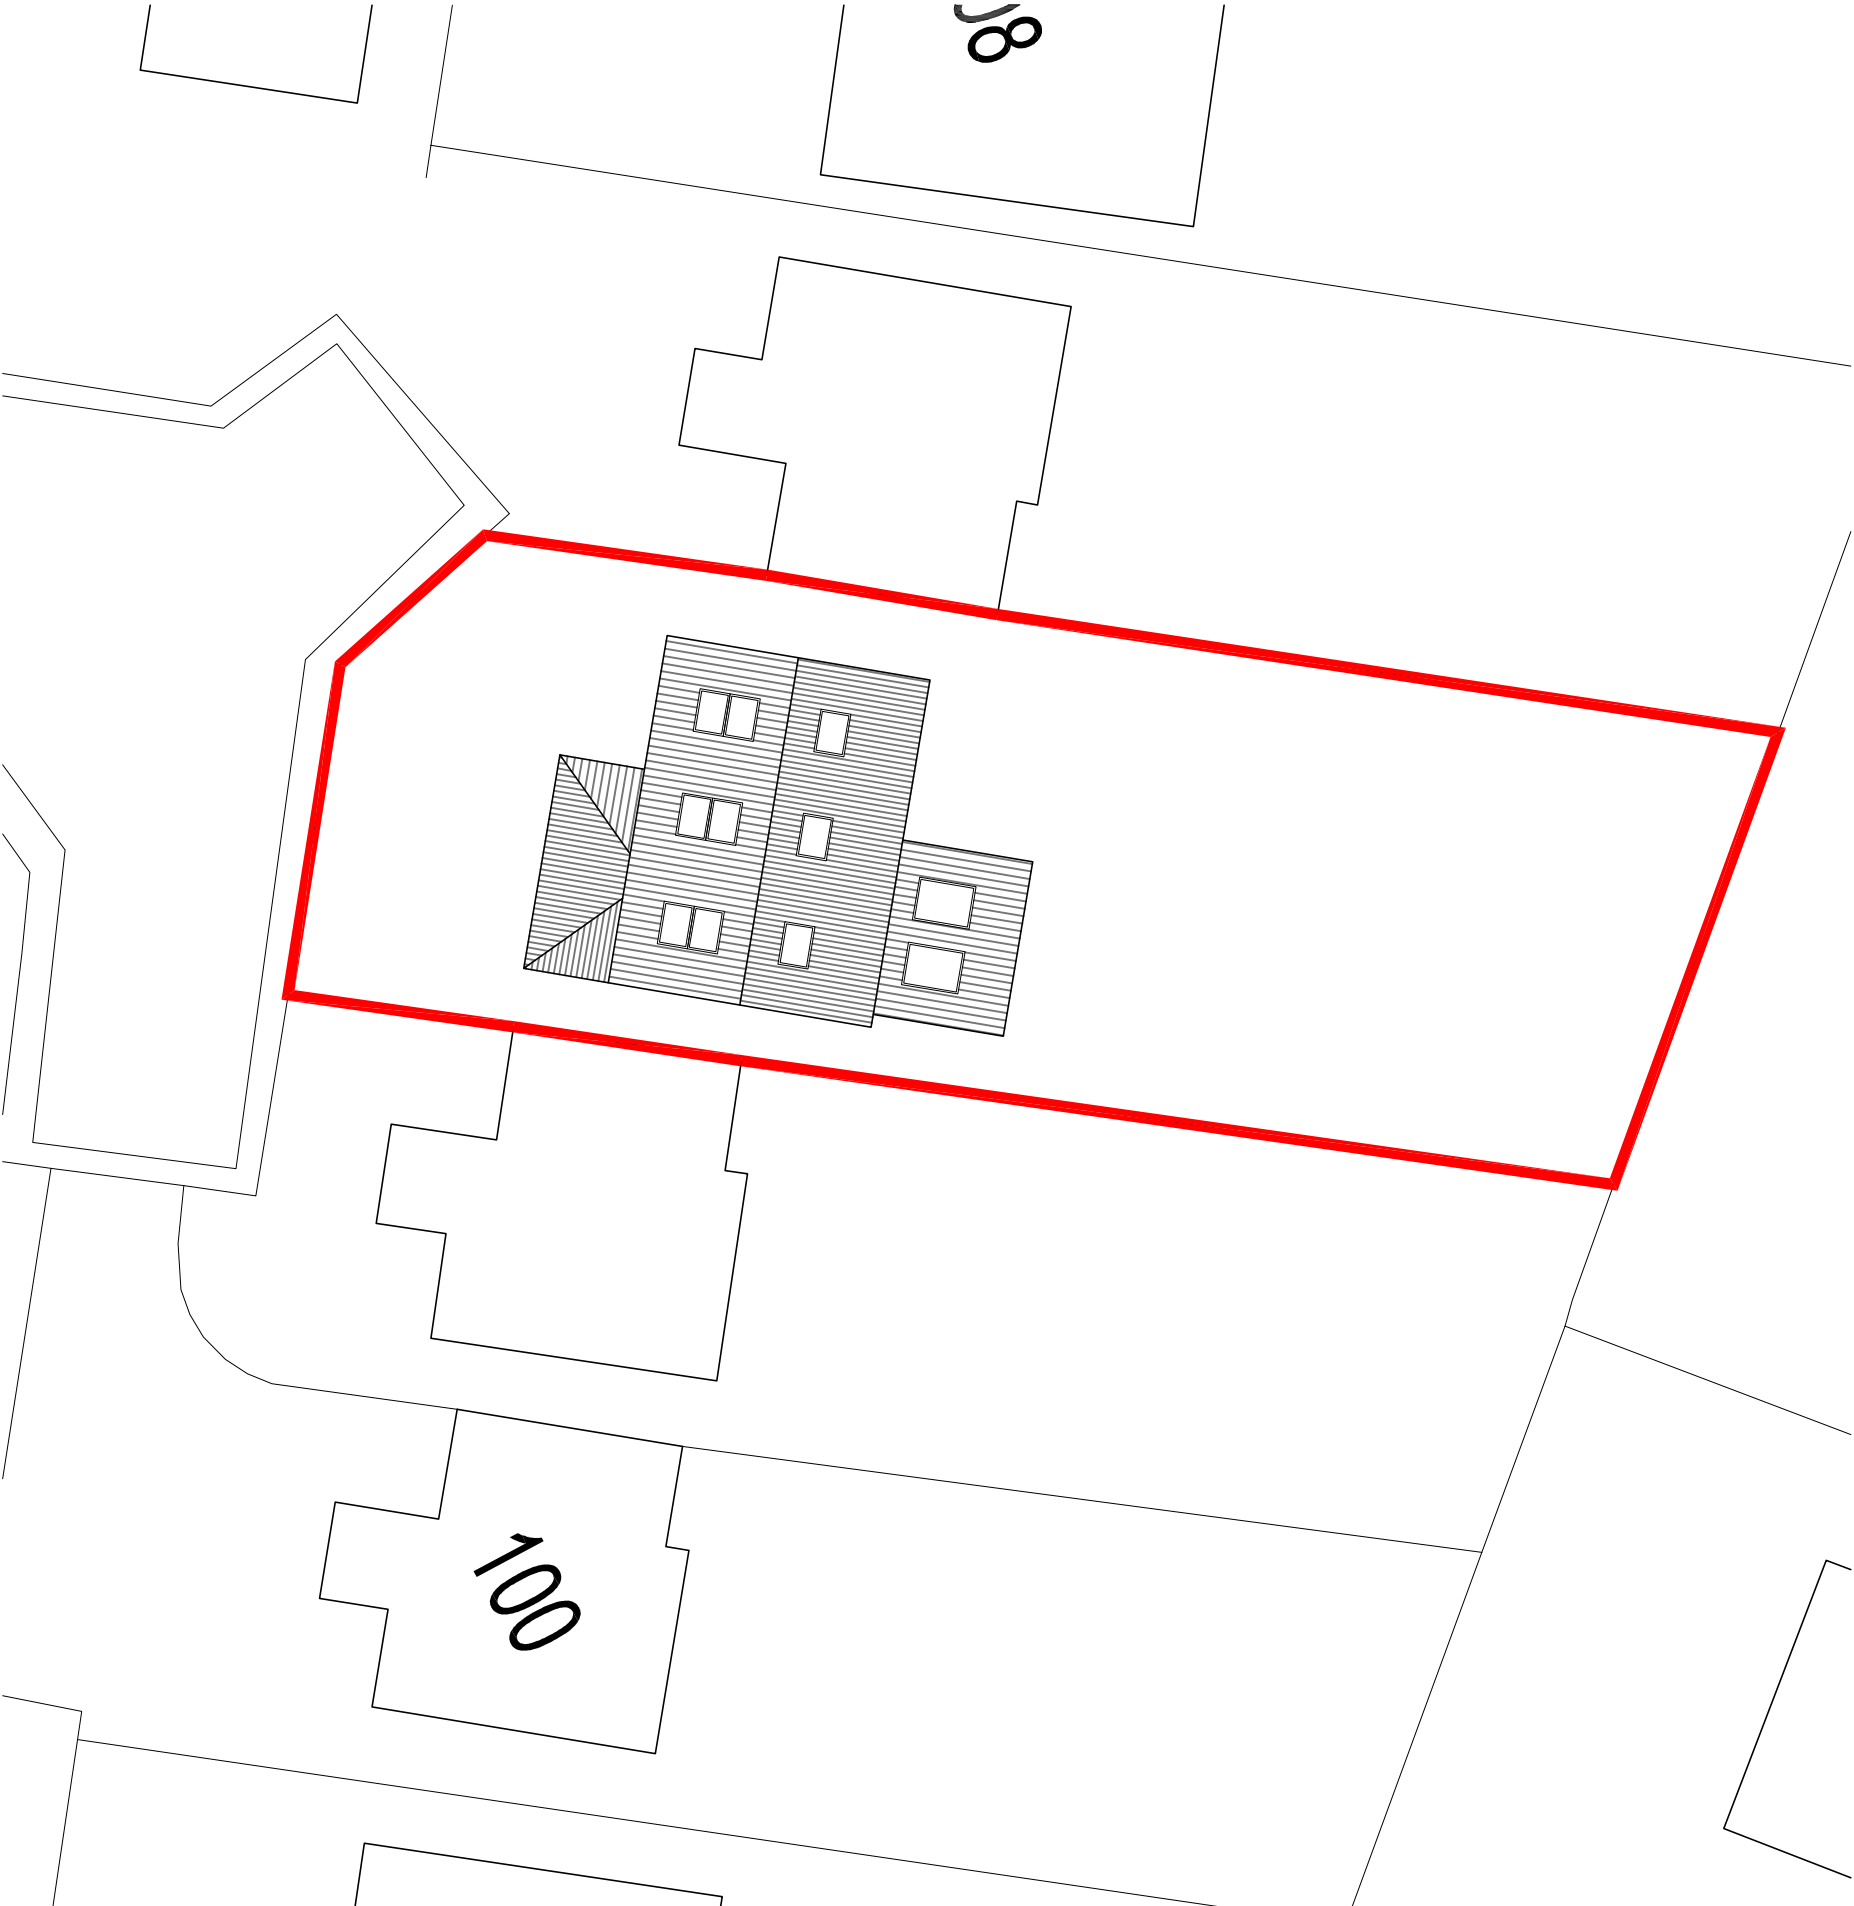

Proposed Site Plan
Scale 1:200

APEX LOFT CONVERSIONS	Project	Mr & Mrs Eaden 104 Towngate Silkstone Barnsley S75 4SY	Date	04/03/2015	© COPYRIGHT EXISTS ON THE DESIGNS AND INFORMATION SHOWN ON THIS DRAWING. The Contractor must verify all dimensions on site before making shop drawings or commencing work of any kind. No dimensions to be scaled from this drawing. Architect to be notified of any discrepancies in dimensions immediately.
			Dwg No.	121-001	
			Scale	As Shown @ A3	
			Stage	Planning	