


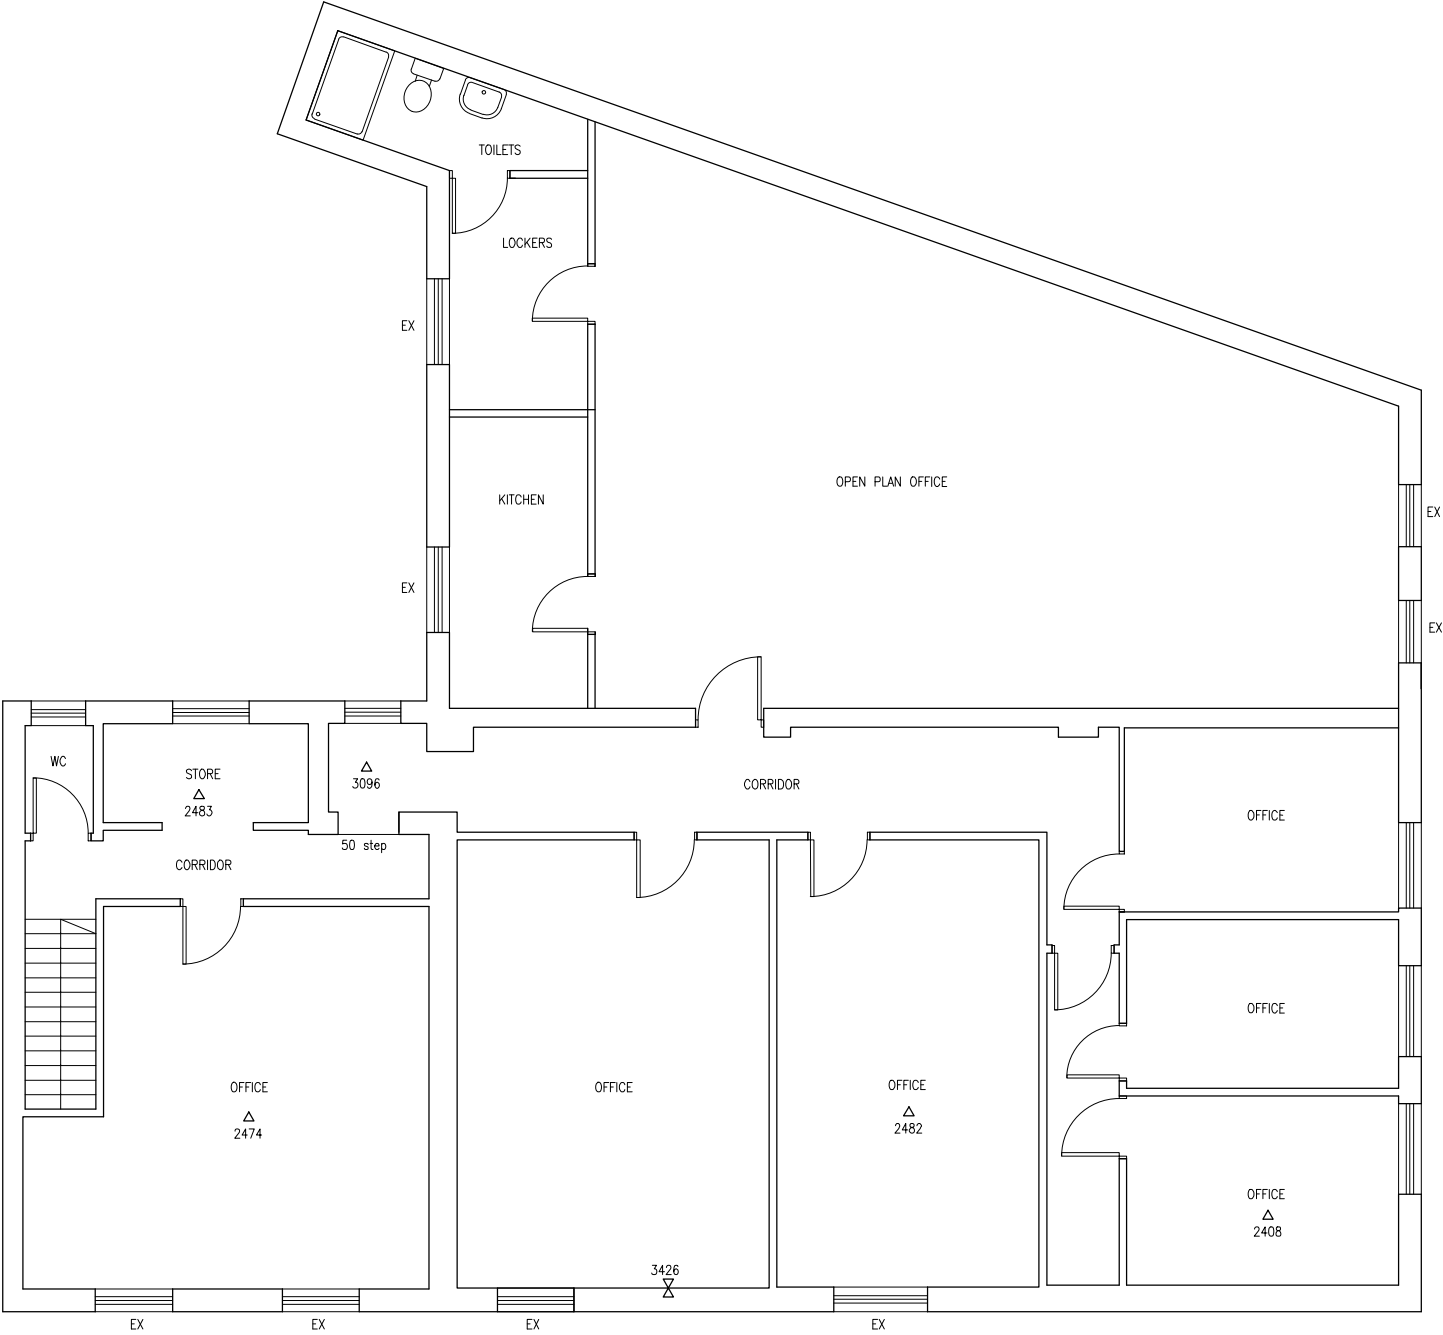

FIRST FLOOR PLAN SCALE 1:100 @A3

client **ALBANY CONSTRUCTION (YORKSHIRE) LTD**

project **55 EDWARD STREET
DARFIELD, BARNSLEY, S73 9JU**

title **EXISTING FIRST FLOOR PLAN**

drawing no **A17-144-03** revision **-**

scale **1:100@A3** date drawn **05/07/2017**

SPACE
studio



**18 Mylor Road
Sheffield
S11 7PF**

Telephone +44 (0) 114 263 1762

Revision **-** date drawn **05/07/2017** Drawn By **AMA**

Comments **FIRST ISSUE**