



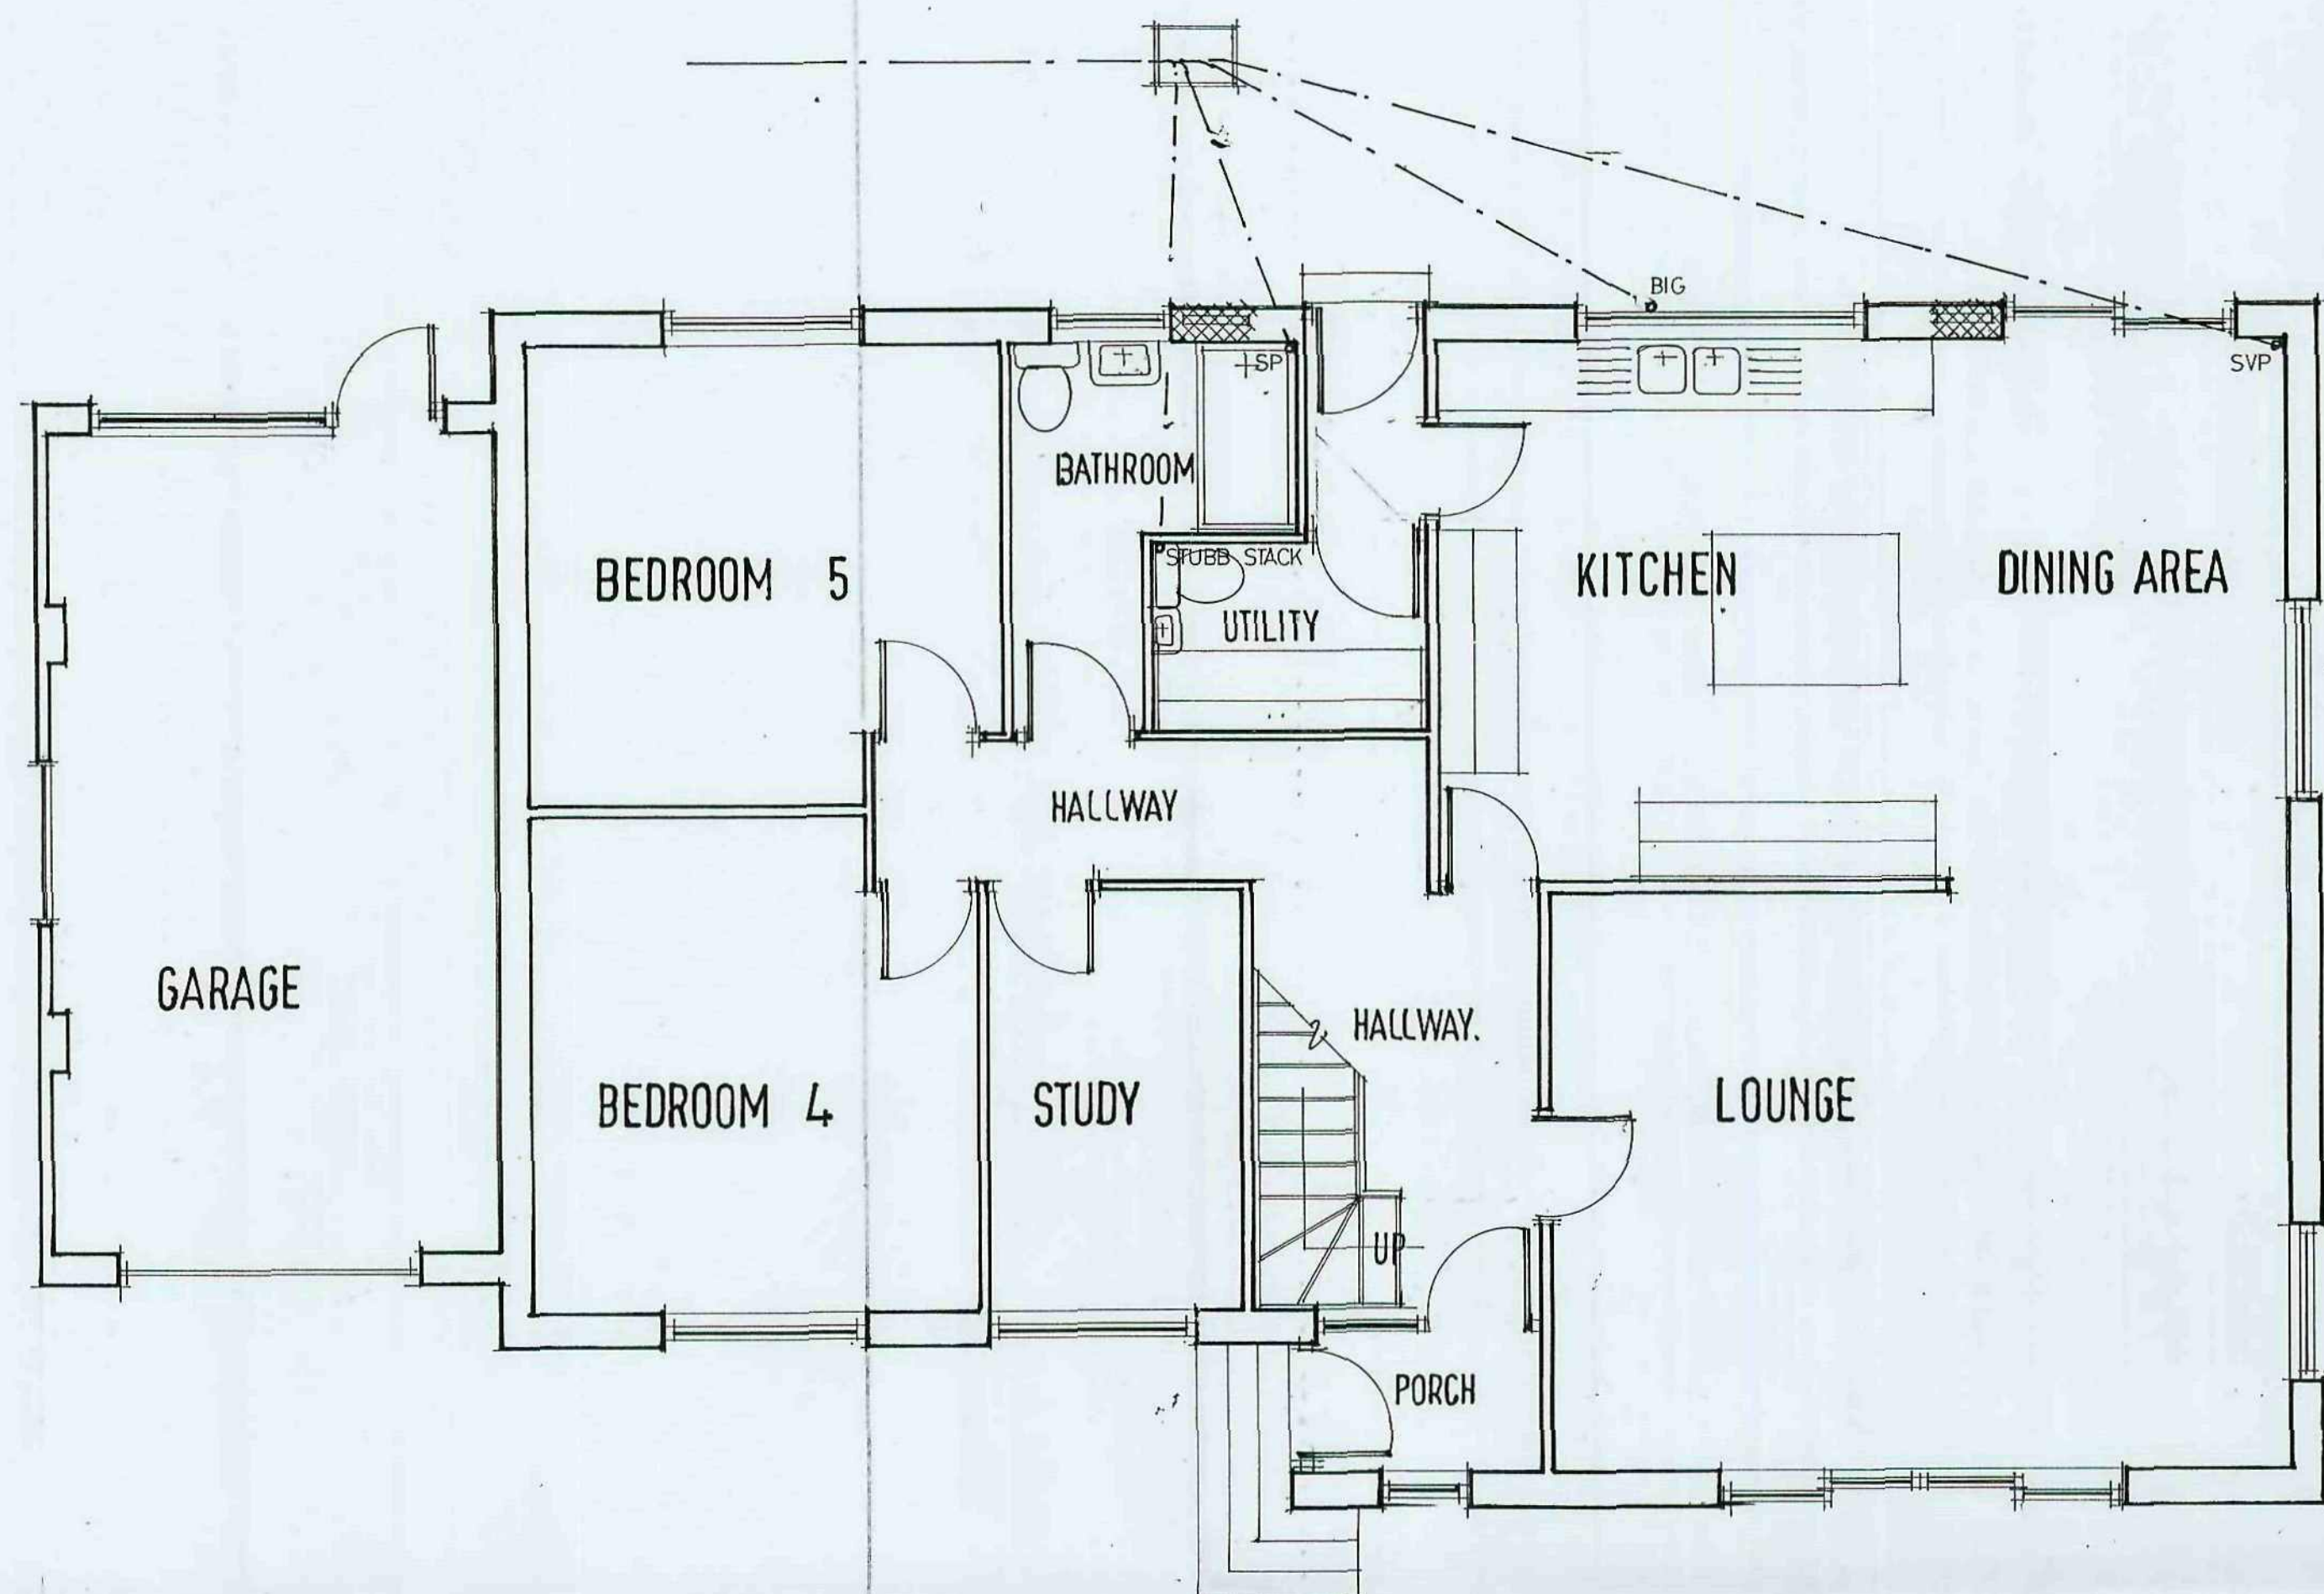


GROUND FLOOR PLAN PROPOSED

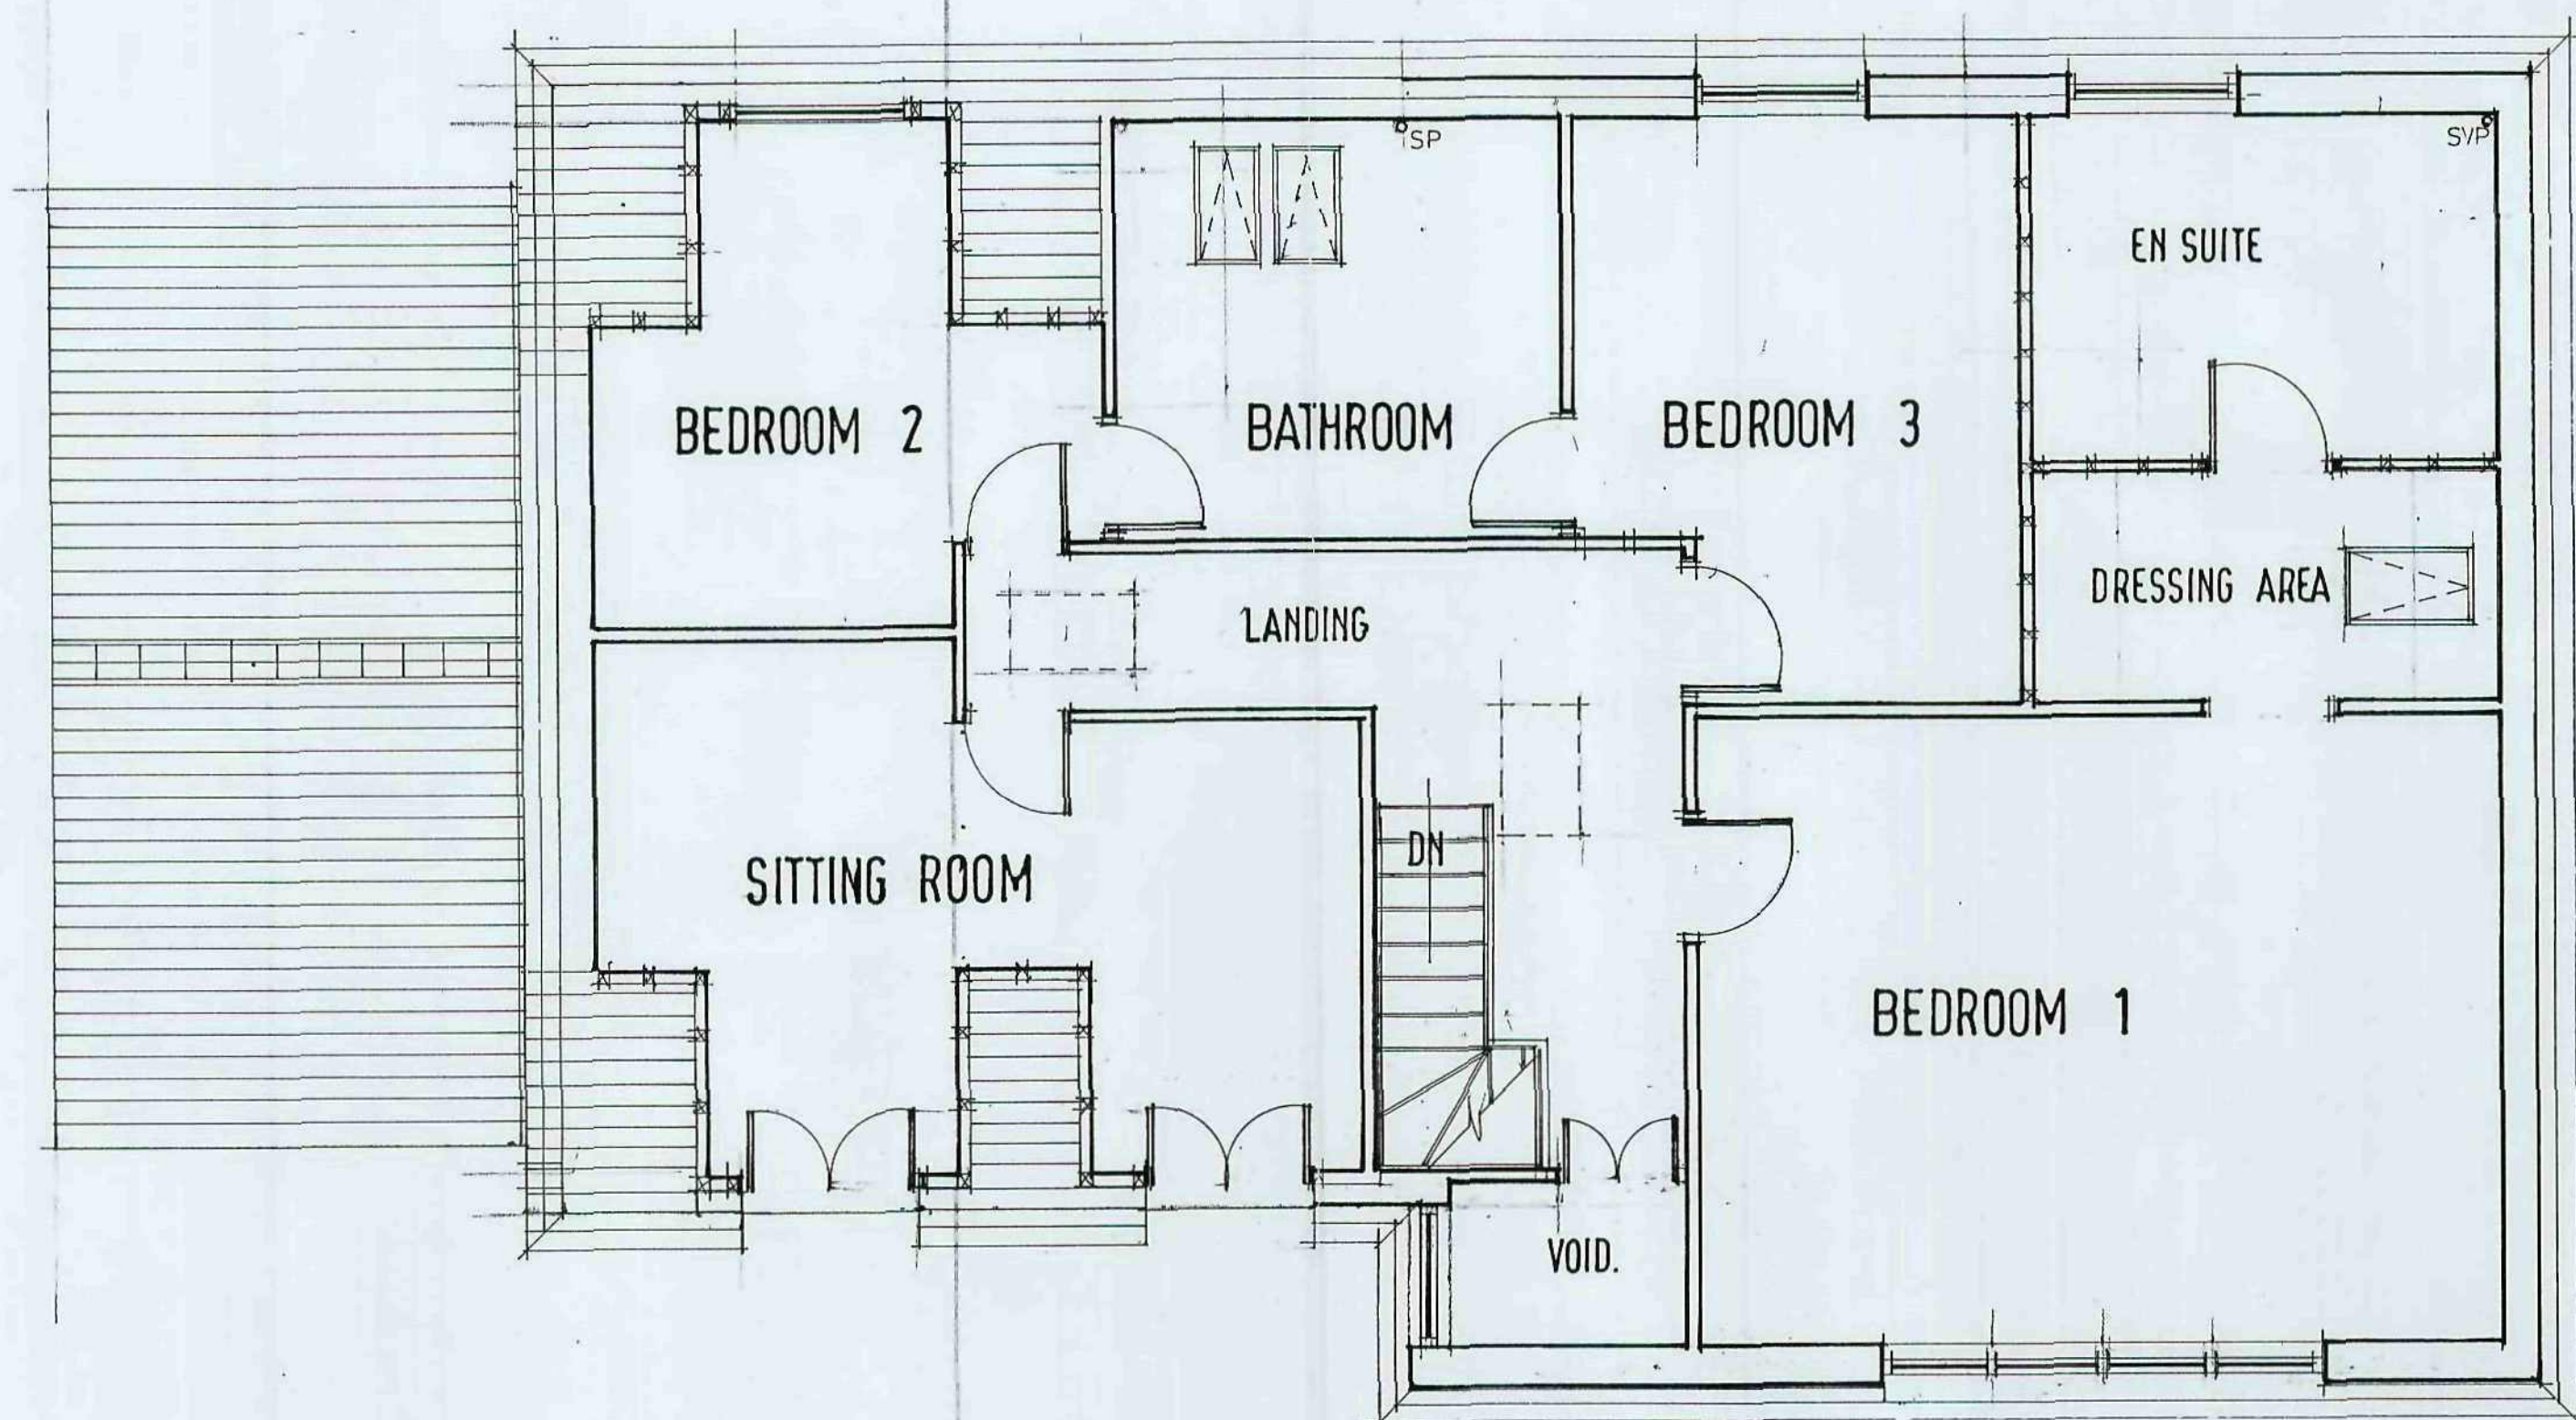


FIRST FLOOR PLAN PROPOSED

LOCATION PLAN
1:1250

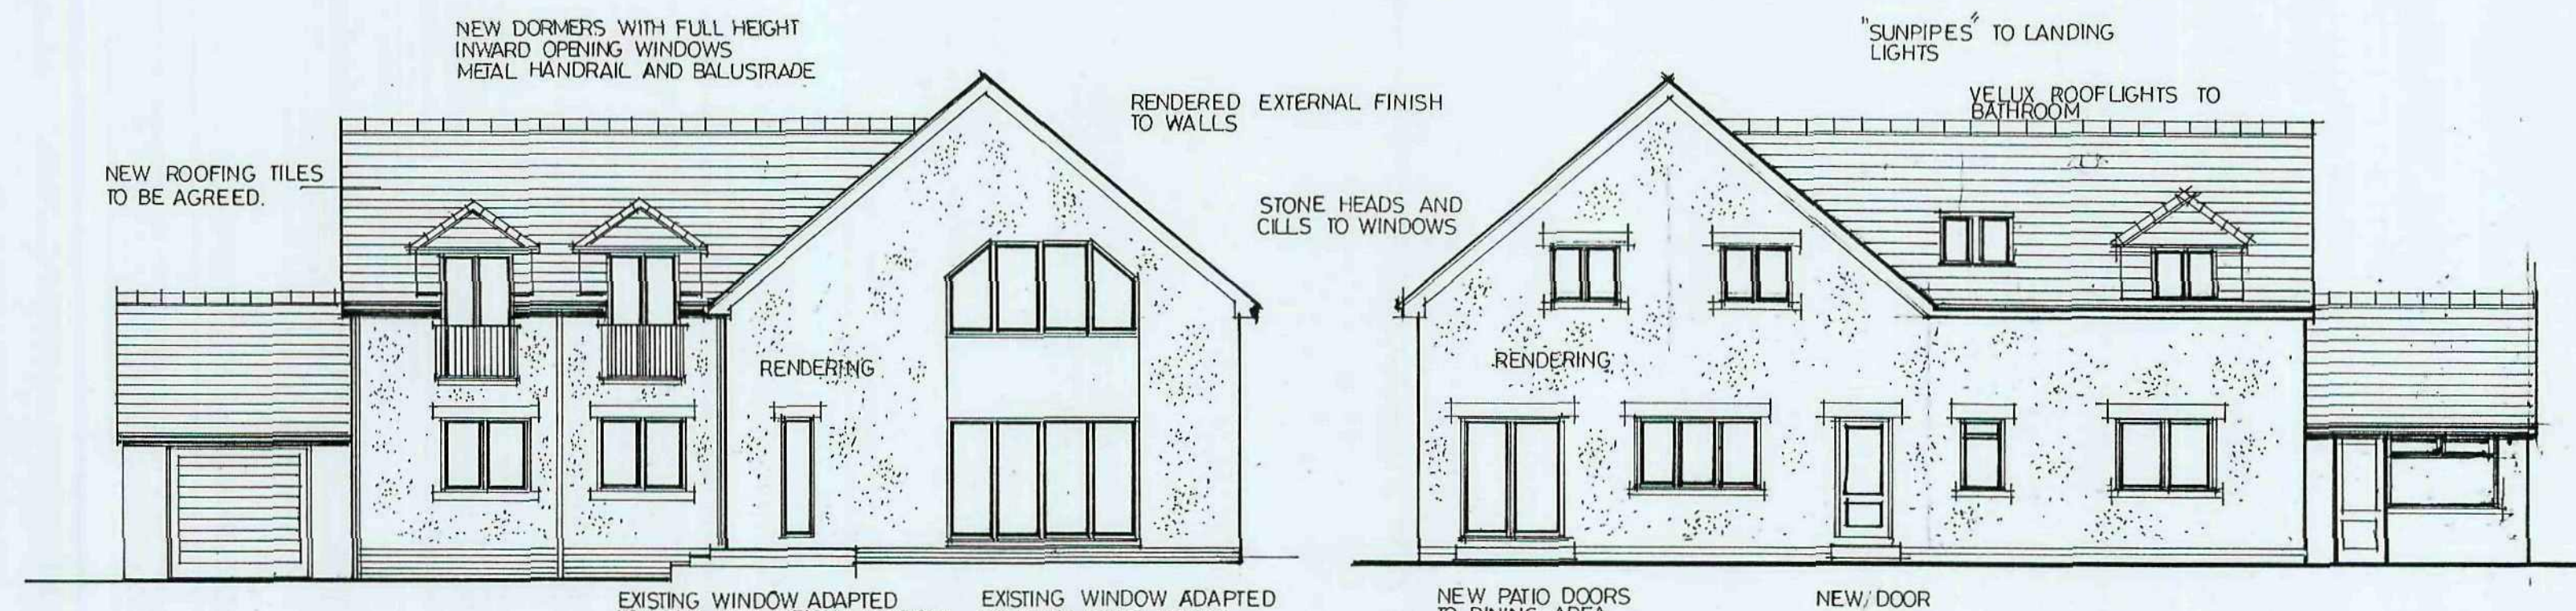


FRONT ELEVATION PROPOSED

REAR ELEVATION PROPOSED

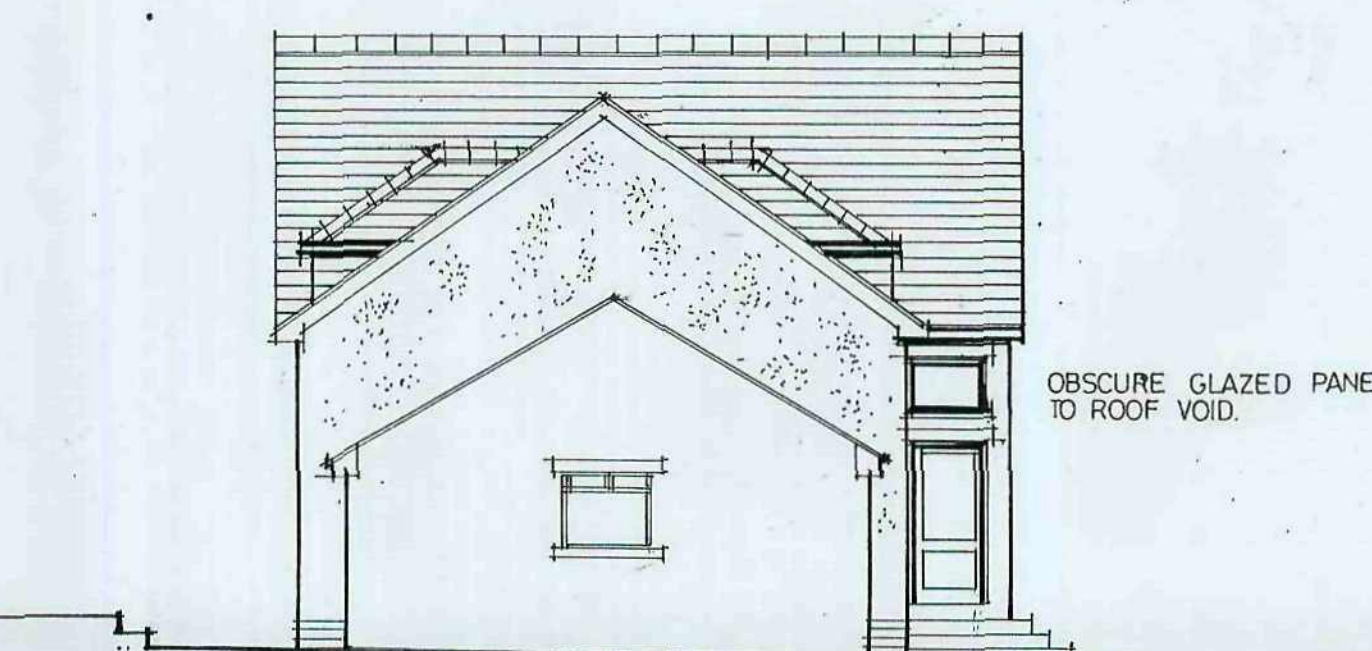

SIDE ELEVATION PROPOSED.

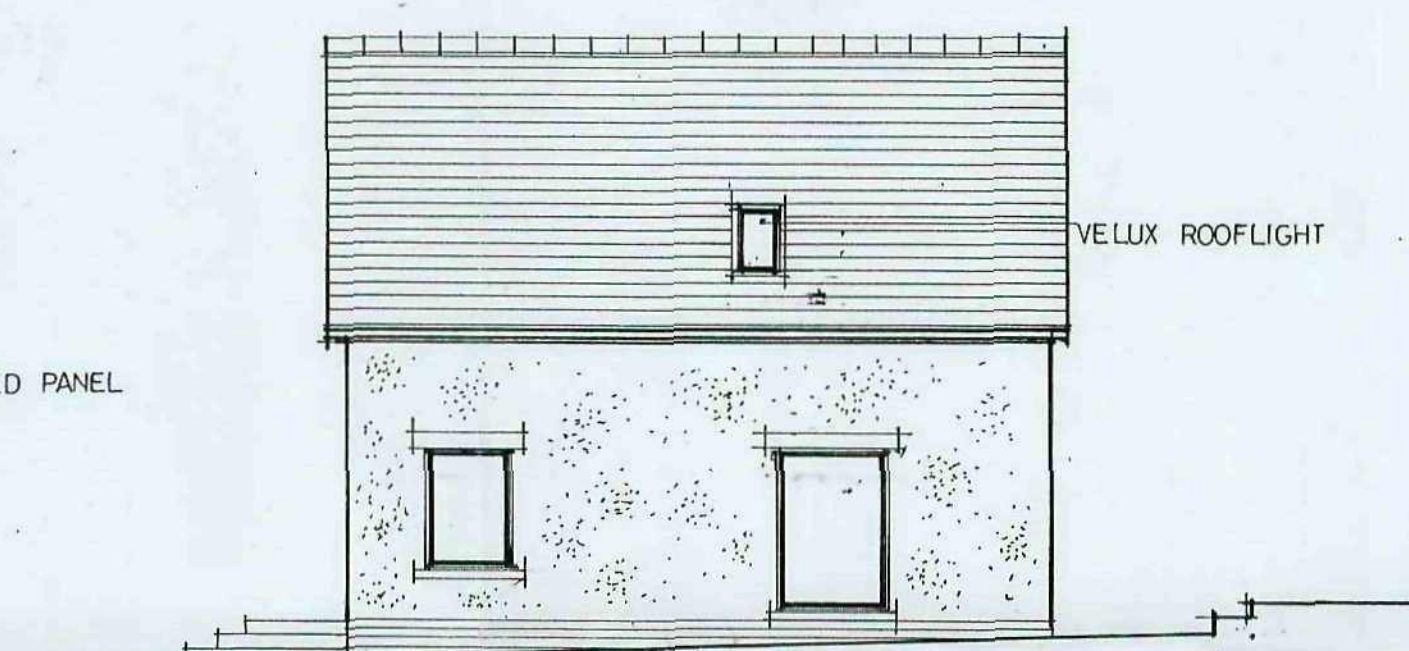

SIDE ELEVATION PROPOSED.



PROPOSED ALTERATIONS TO FORM ROOMS IN
ROOF SPACE AT

BEACON BUNGALOW
BEACON HILL
SILKSTONE COMMON
BARNLEY
S 75 4 QF

Barnsley Metropolitan
Borough Council
30 SEP 2009

MR AND MRS BUTTERWORTH

SCALE 1:50 1:100

DATE SEPT 09


DRAWN R HARRIS

2009 35 02



Millé
design

R. Harris F.C.S.D.
M. E. Harris B.A. (hons)
design & construction


Architectural planning,
building & interiors
tel: & fax:
0114 2886929

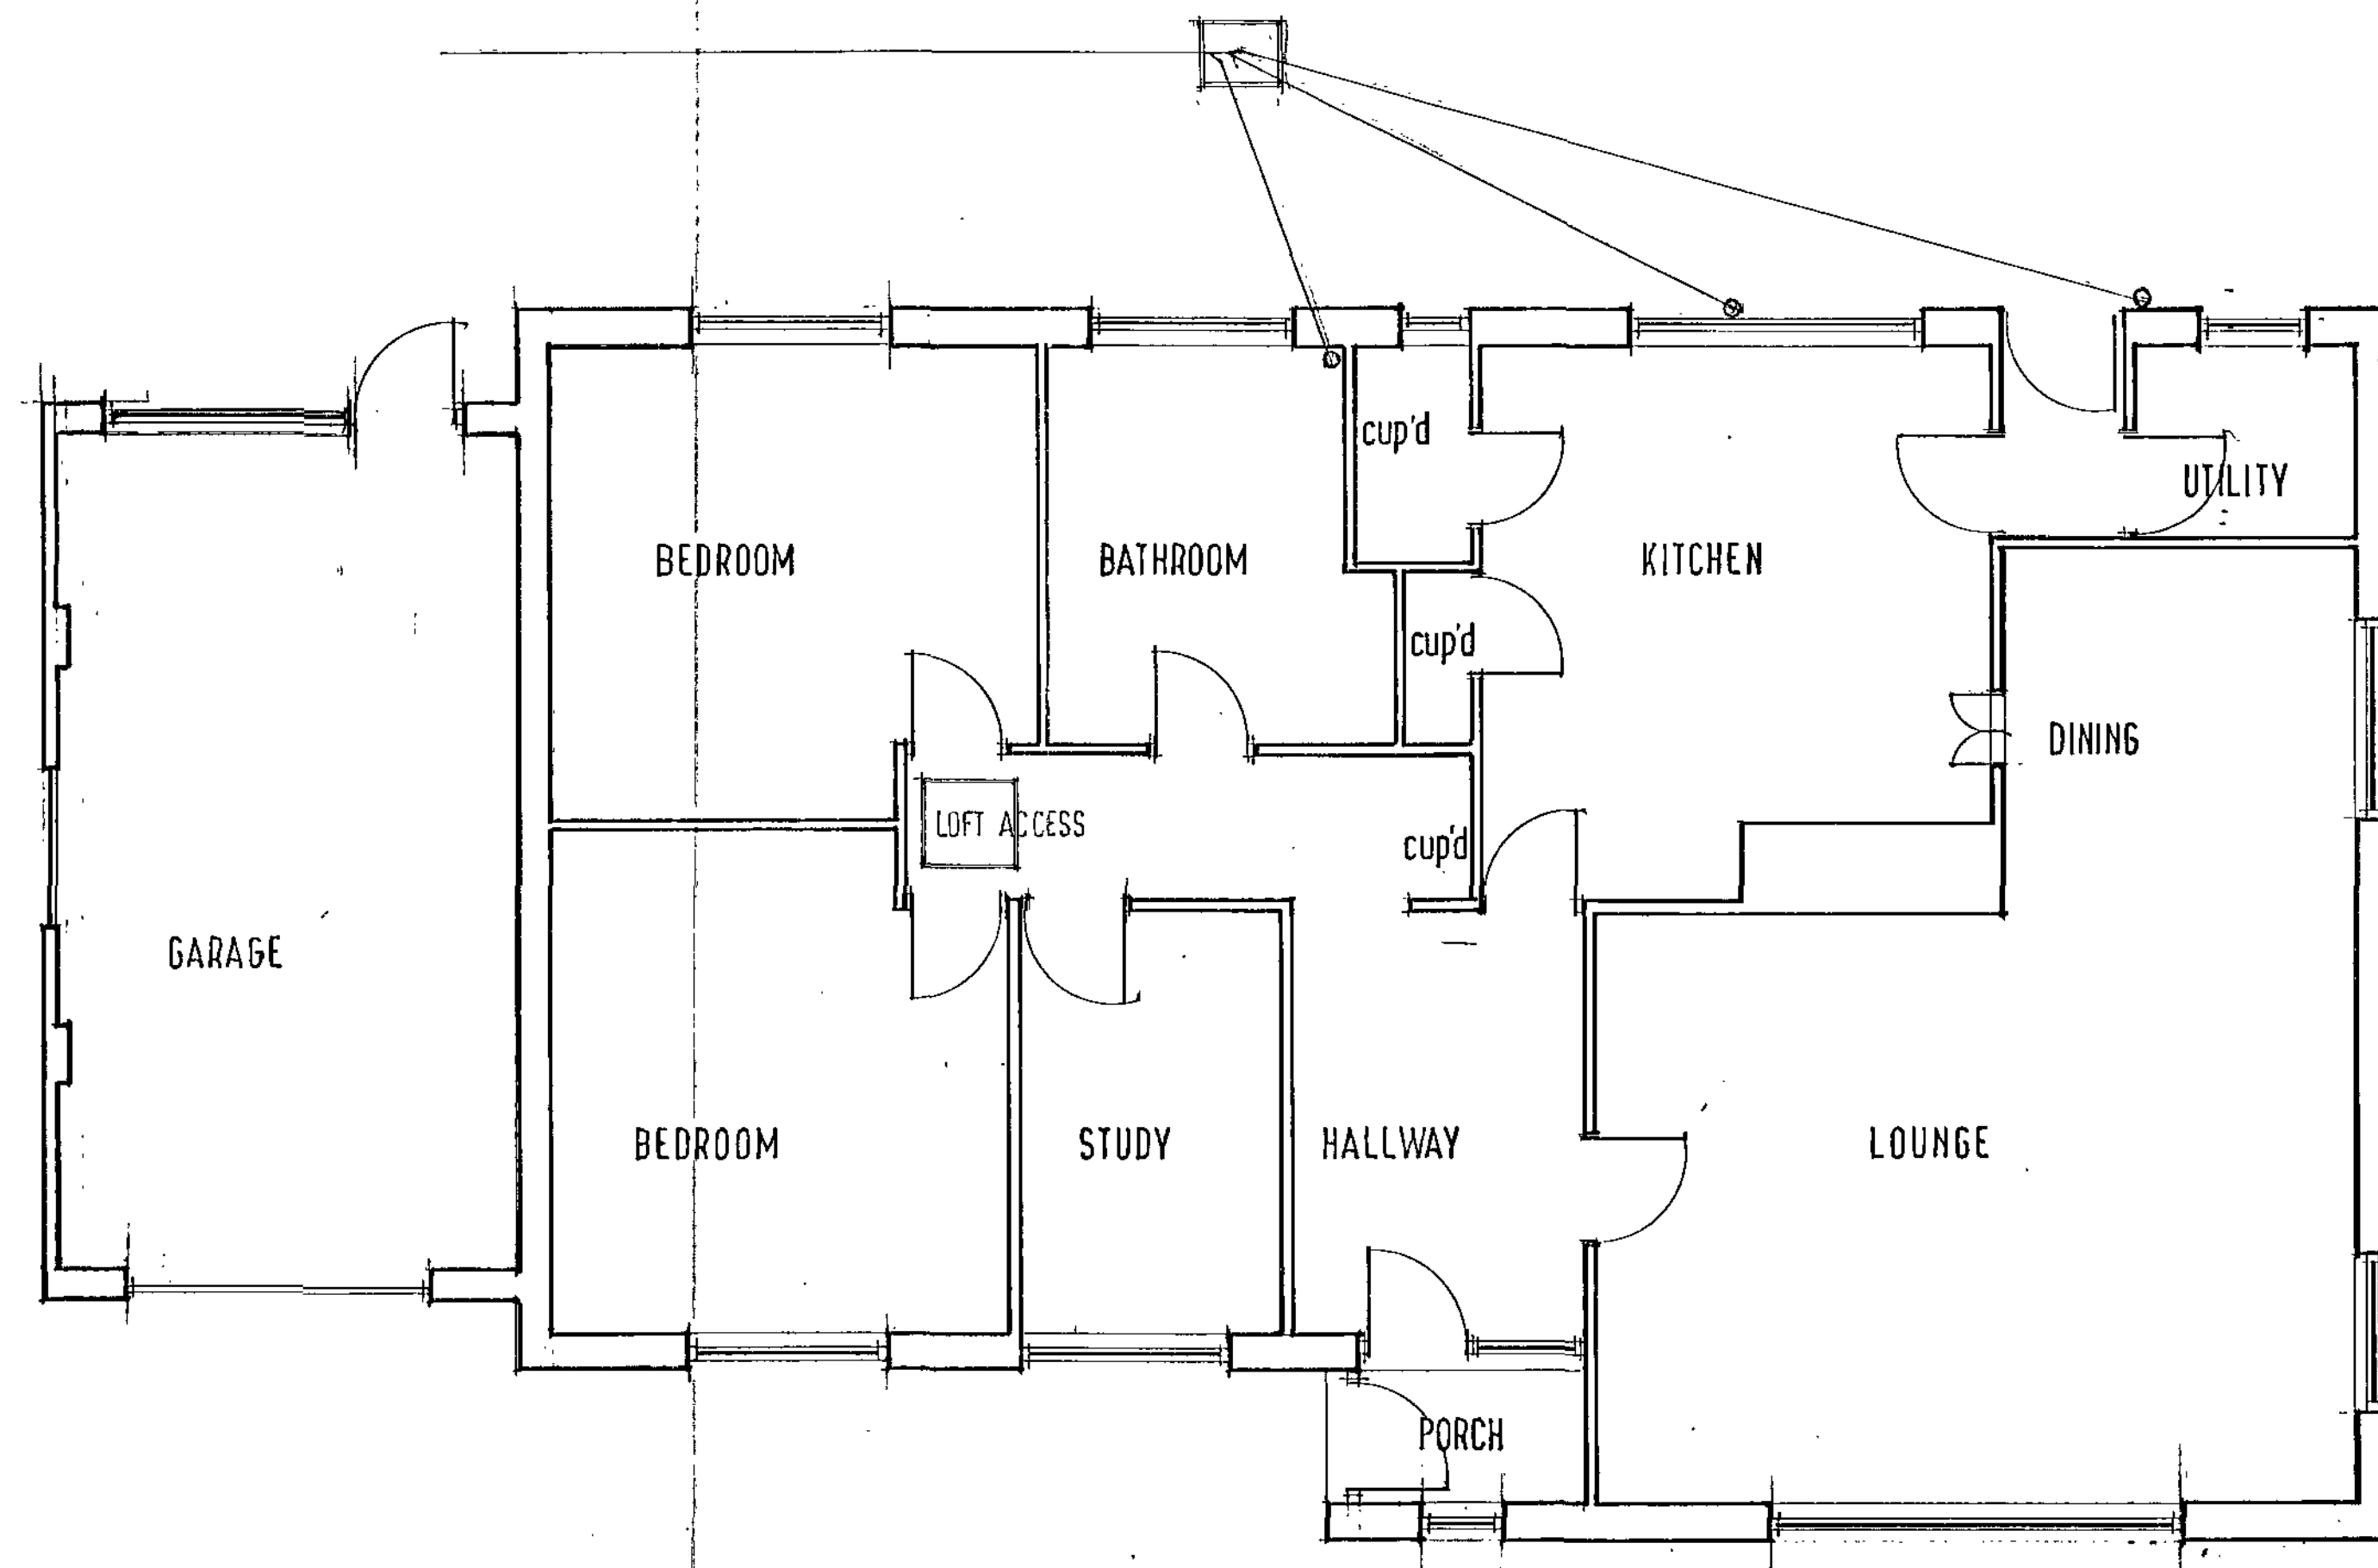


GROUND FLOOR PLAN AS EXISTING

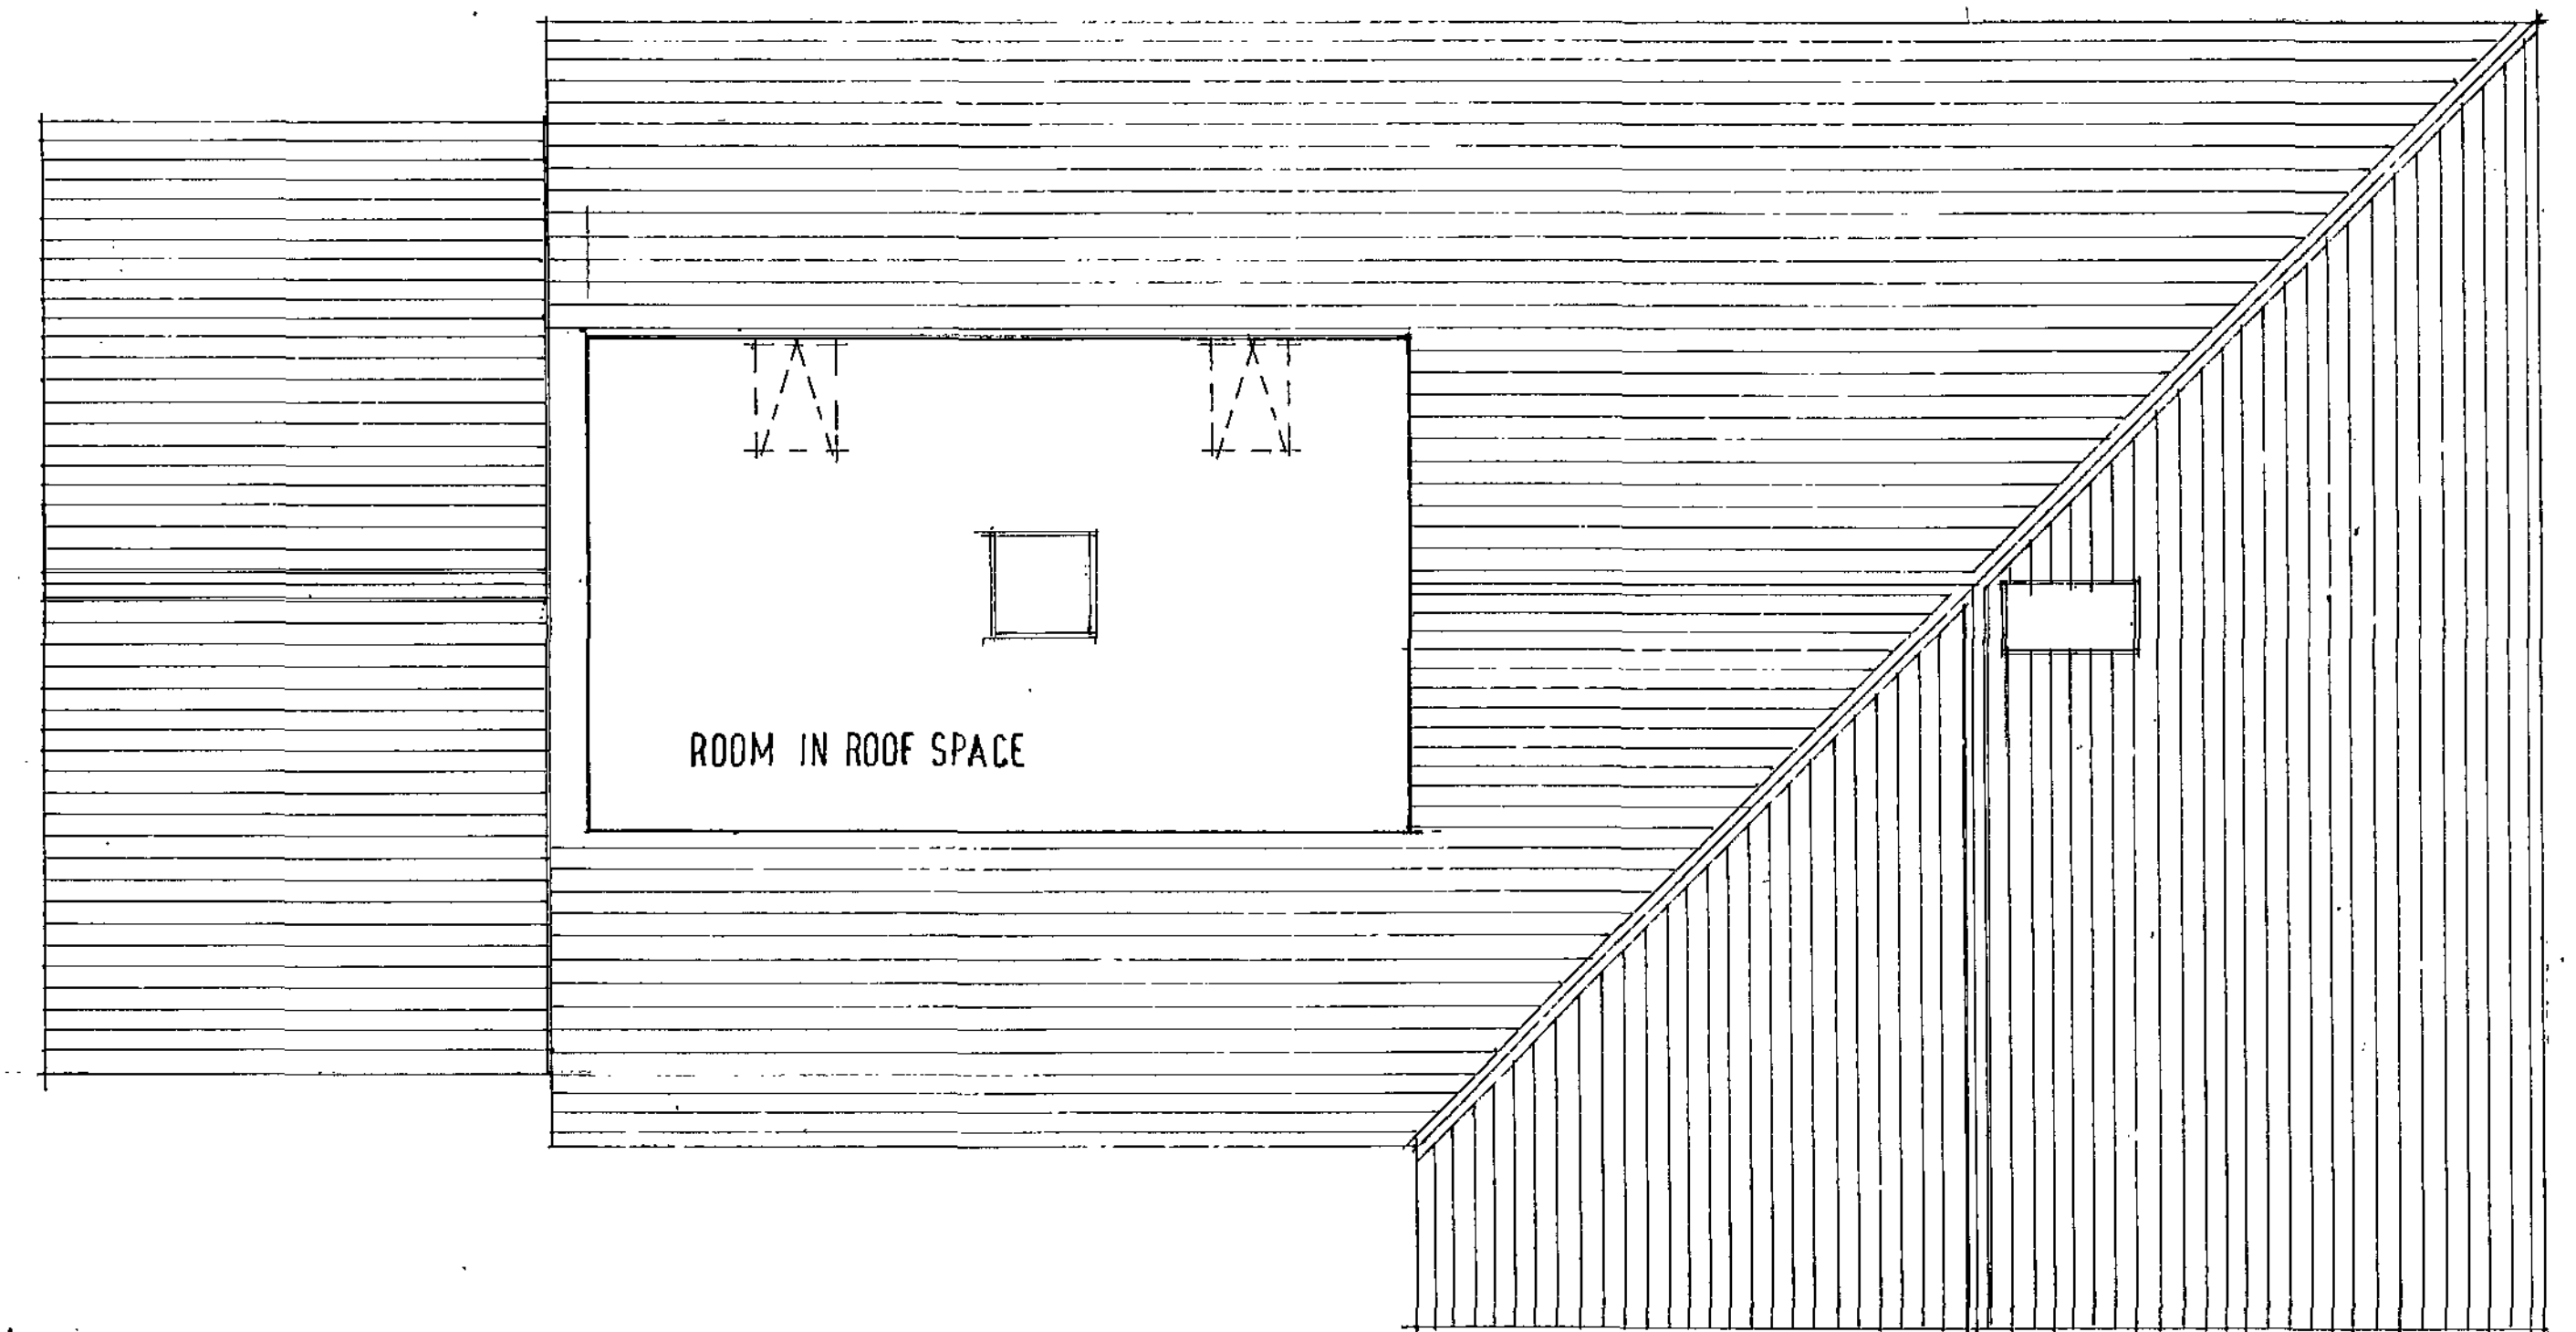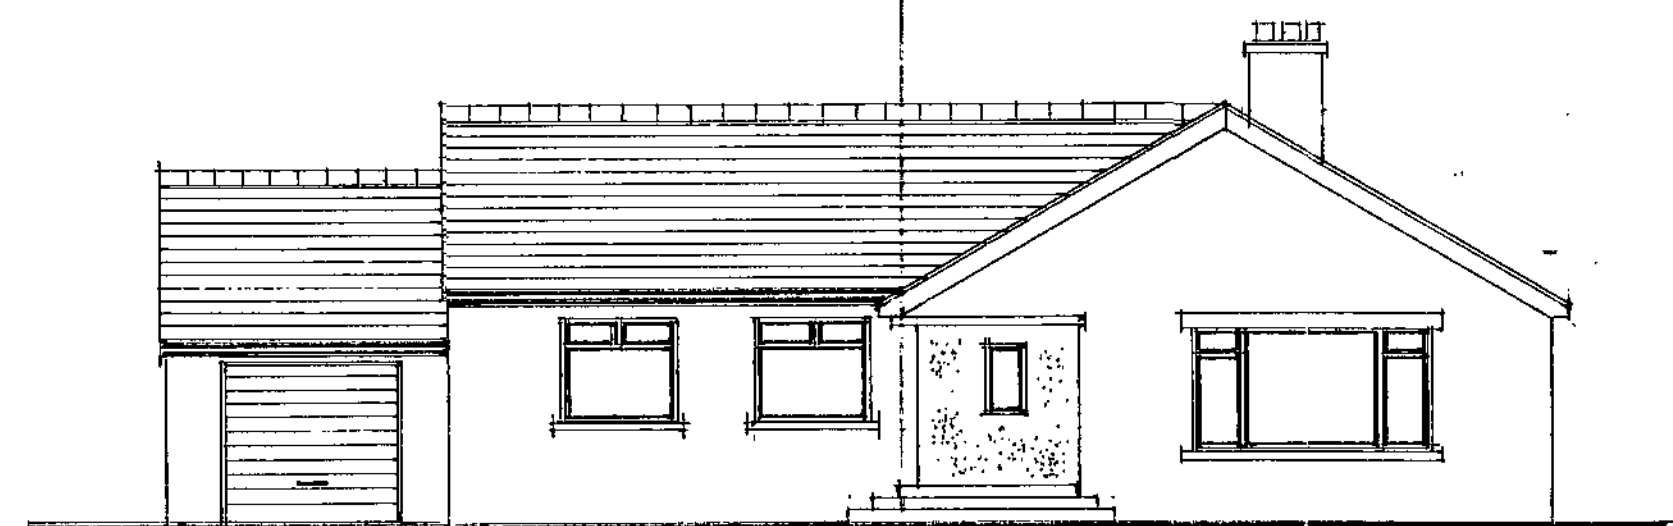


FRONT ELEVATION EXISTING

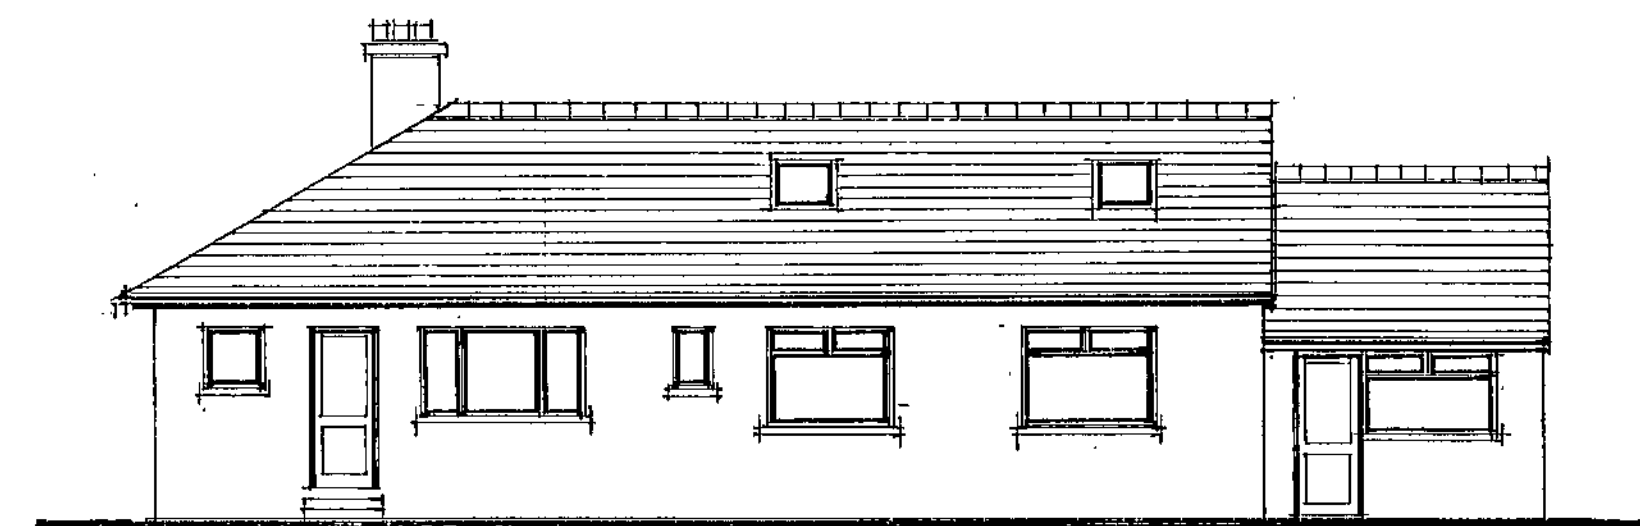

REAR ELEVATION EXISTING

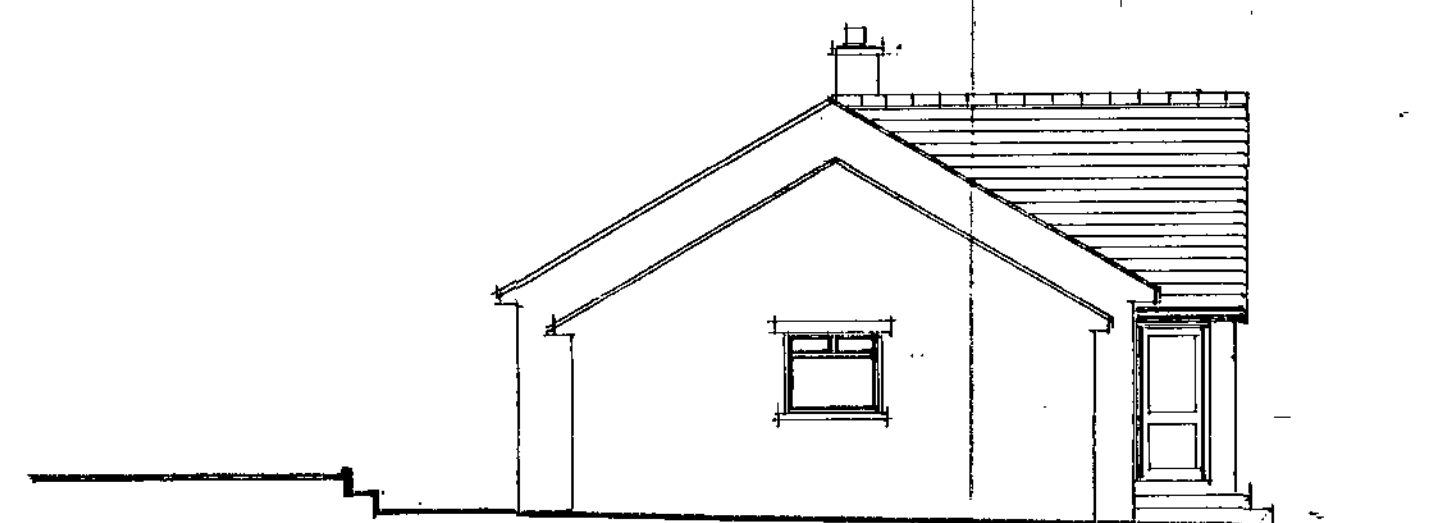

SIDE ELEVATION EXISTING

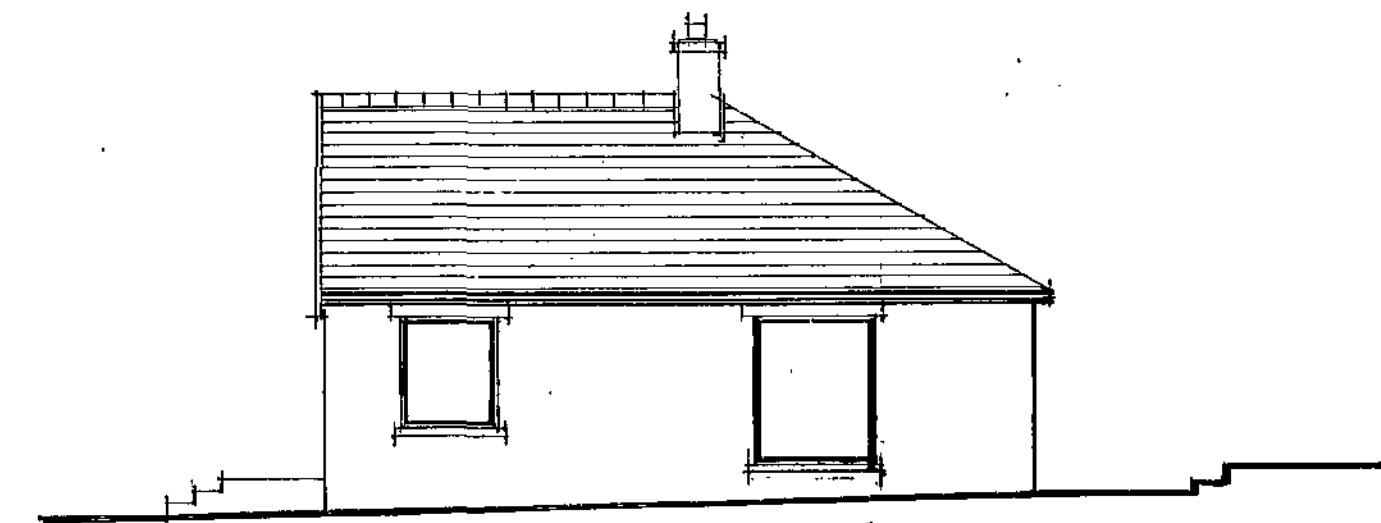

SIDE ELEVATION EXISTING

BEACON BUNGALOW
BEACON HILL
SILKSTONE COMMON
NR BARNSELEY
S 75 4 0E

Barnsley Metropolitan
Borough Council
30 SEP 2009
Corporate Planning & Design

SCALE 1:50 1:100

DATE AUG 09

2009:35:01

DRAWN R HARRIS

Millé
design

R. Harris R.C.S.D.
M. E. Harris B.A. (Hons)
design & construction

Architectural planning,
building & interiors
tel: & fax:
0114 2886929