




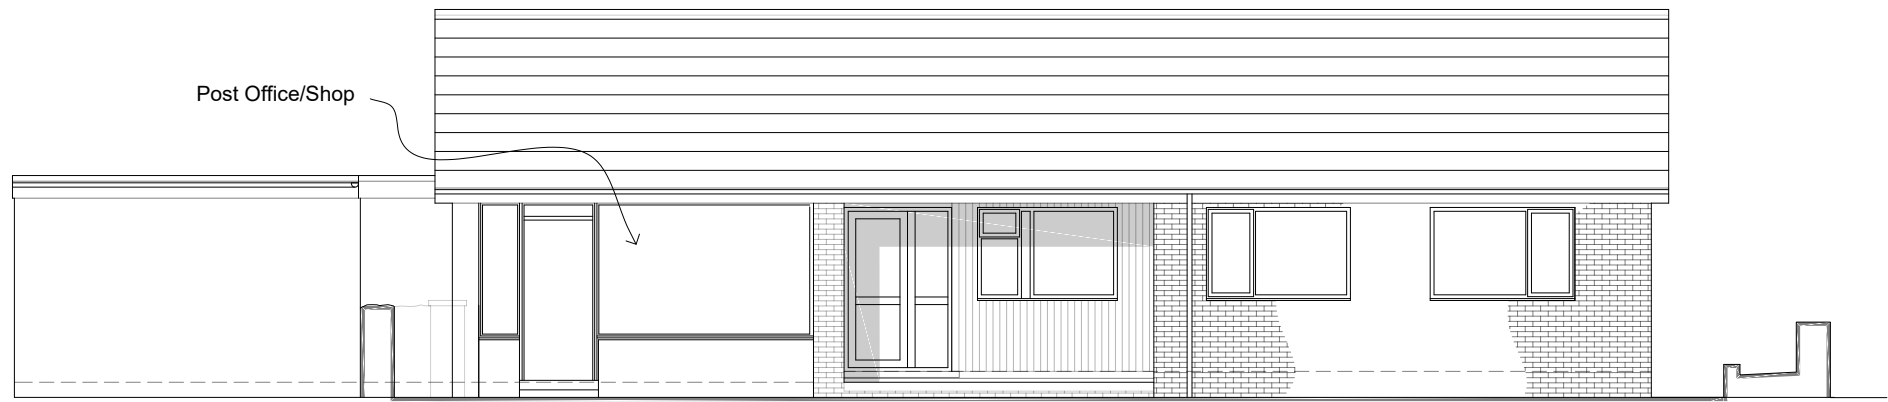


FLOOR PLAN
Scale 1:100

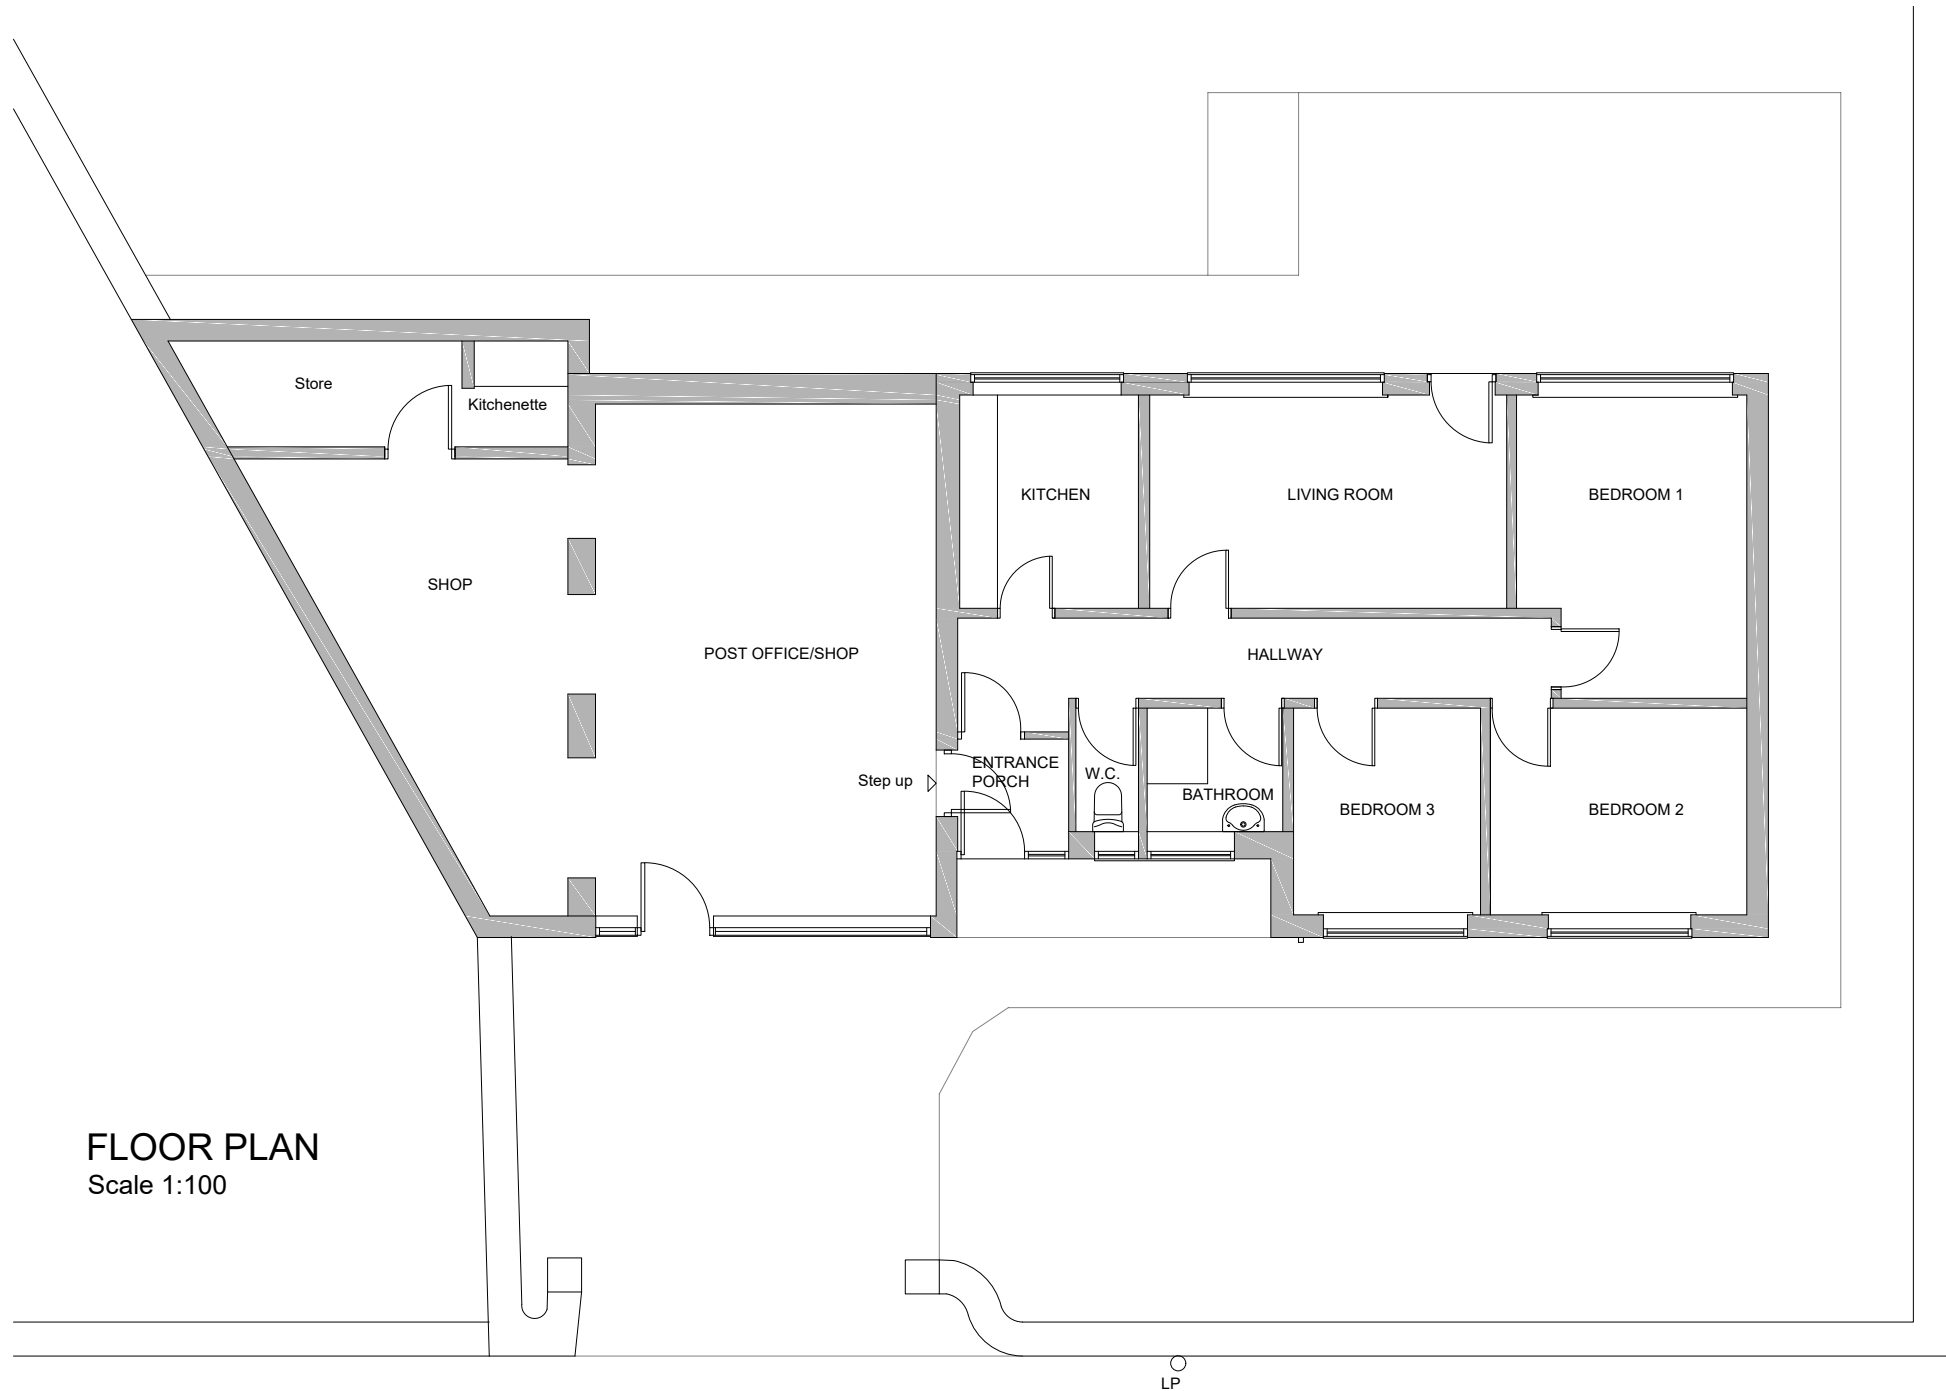

FLOOR PLAN
Scale 1:100

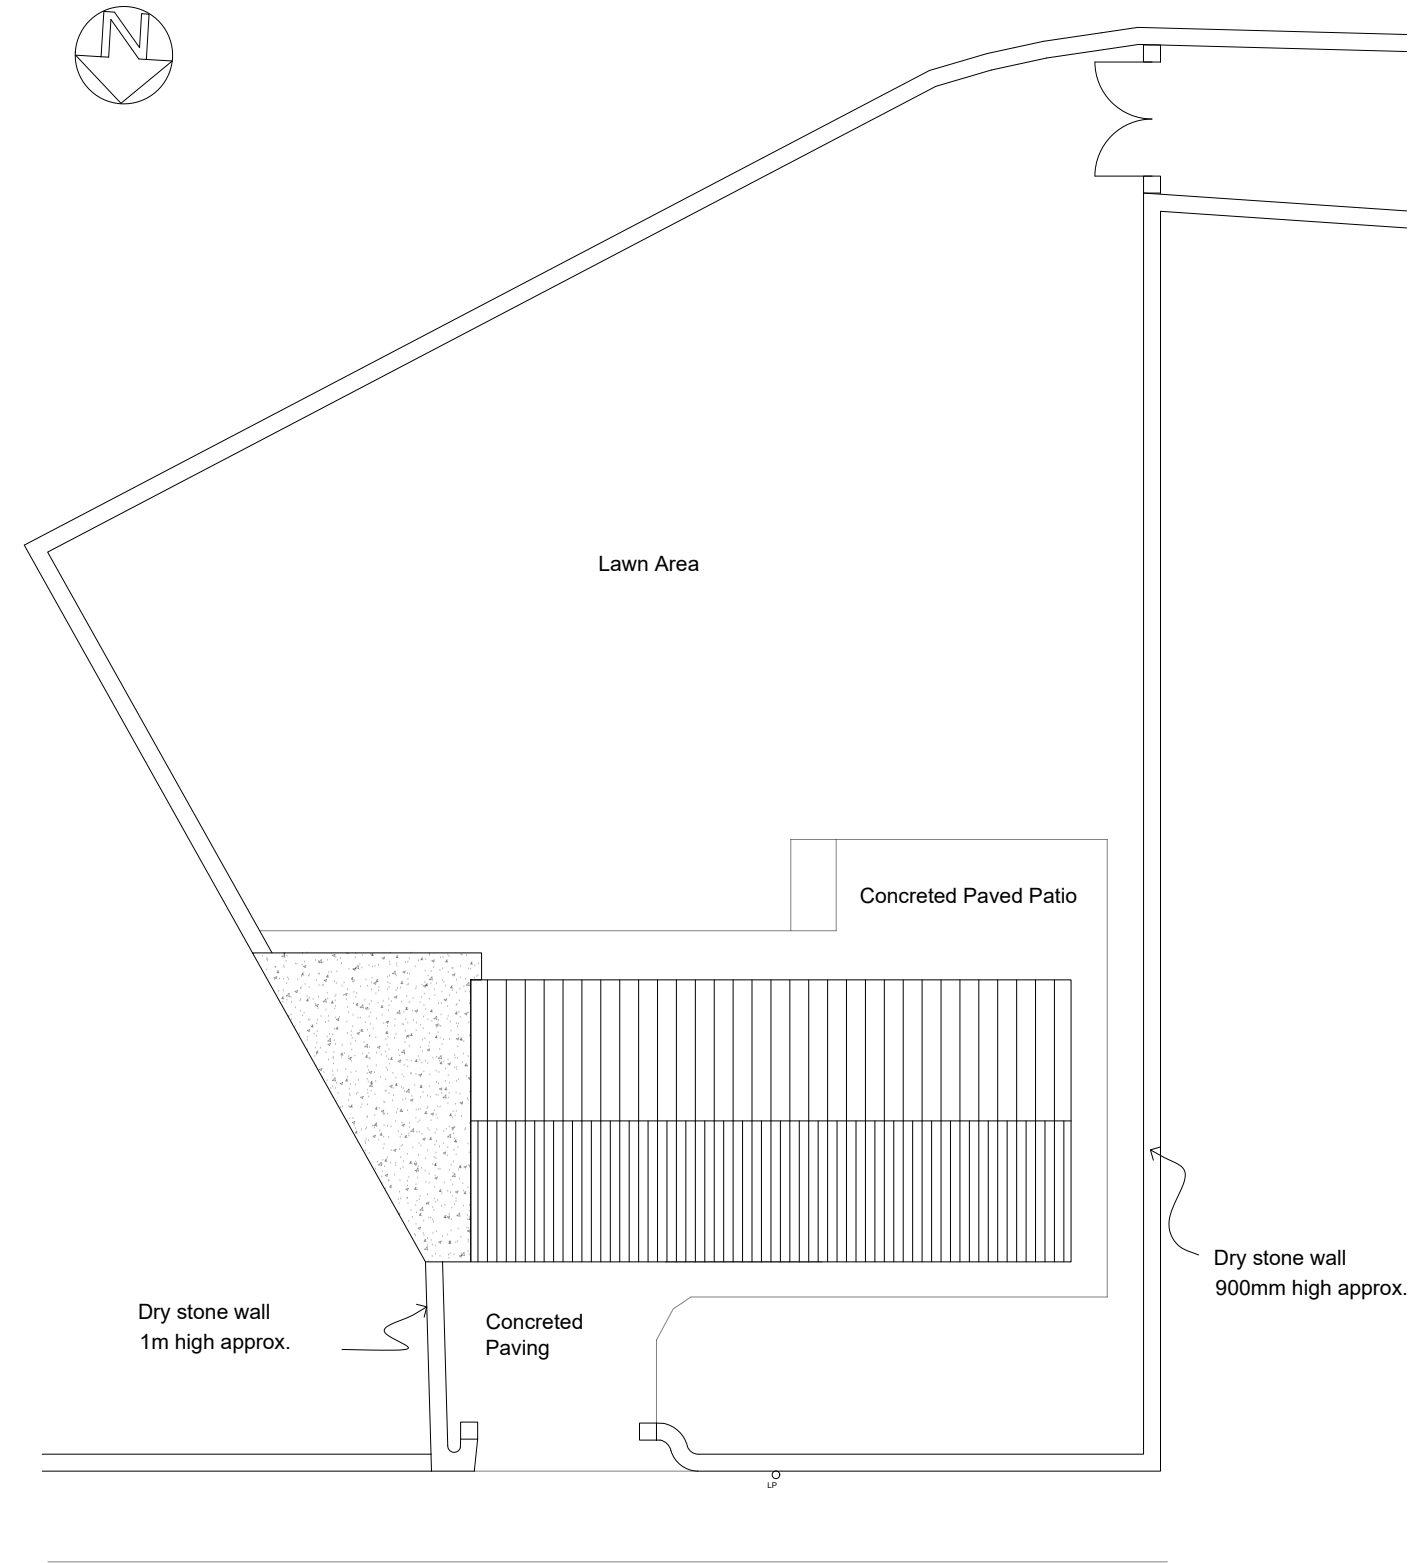

SITE PLAN
Scale 1:200

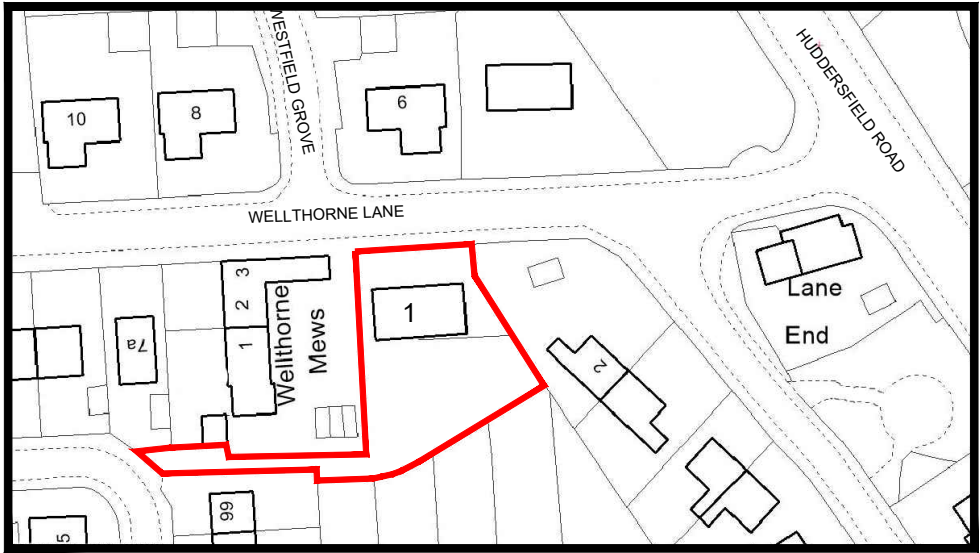

SITE LOCATION PLAN
Scale 1:1250

Rev:	Date:	Description:	By:
07762656187	20/09/2018	steven@drawit.biz	
www.drawit.biz			
15 Medway Close Barugh Green Barnsley S75 1NY			
Draw it			
Purpose: PRIOR APPROVAL NOTICE			
Status: EXISTING			
Dwg of: Plans, Elevation, Site & Location Plan			
Client: Mr S Haigh			
Site Address: 1 Wellthorne Lane, Ingbirchworth Sheffield, S36 7GJ			
Project: Proposed single storey rear extensions and associated works			
Drawn by: SH	Date: 20/09/2018	Rev:	
Scale: As Shown	Dwg No: 1816_101		