


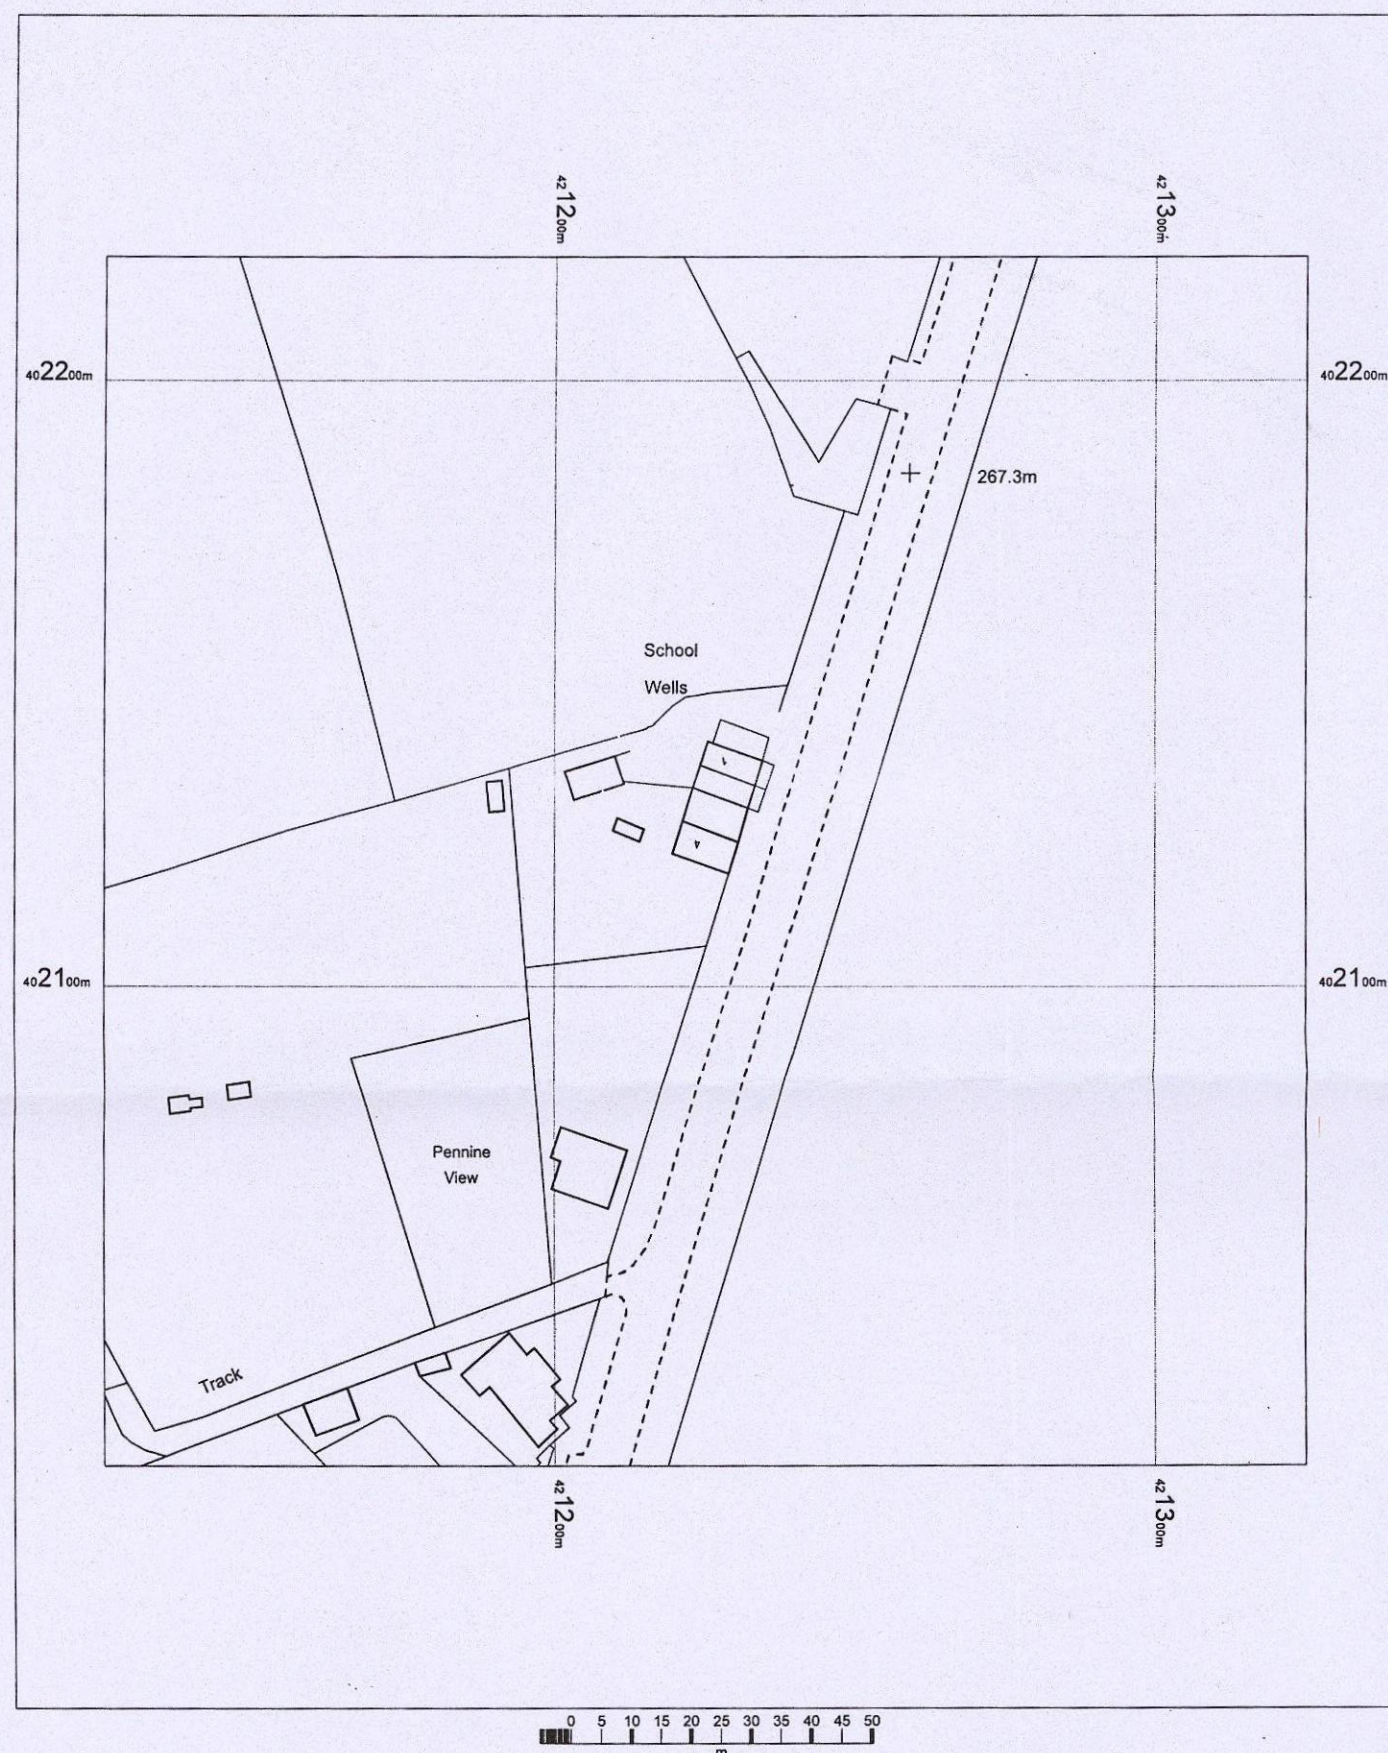

4 SCHOOL WELLS
MANCHESTER ROAD
PENISTONE
S36 9FG

OS MasterMap 1250/2500/10000 scale
06 October 2015, ID: BW1-00468910
www.blackwellmapping.co.uk


1:1250 scale print at A4, Centre: 421225 E, 402120 N

©Crown Copyright Ordnance Survey. Licence no.
100041040



BLACKWELL'S
www.blackwellmapping.co.uk

TEL: 0114 268 7658
maps.sheffield@blackwell.co.uk

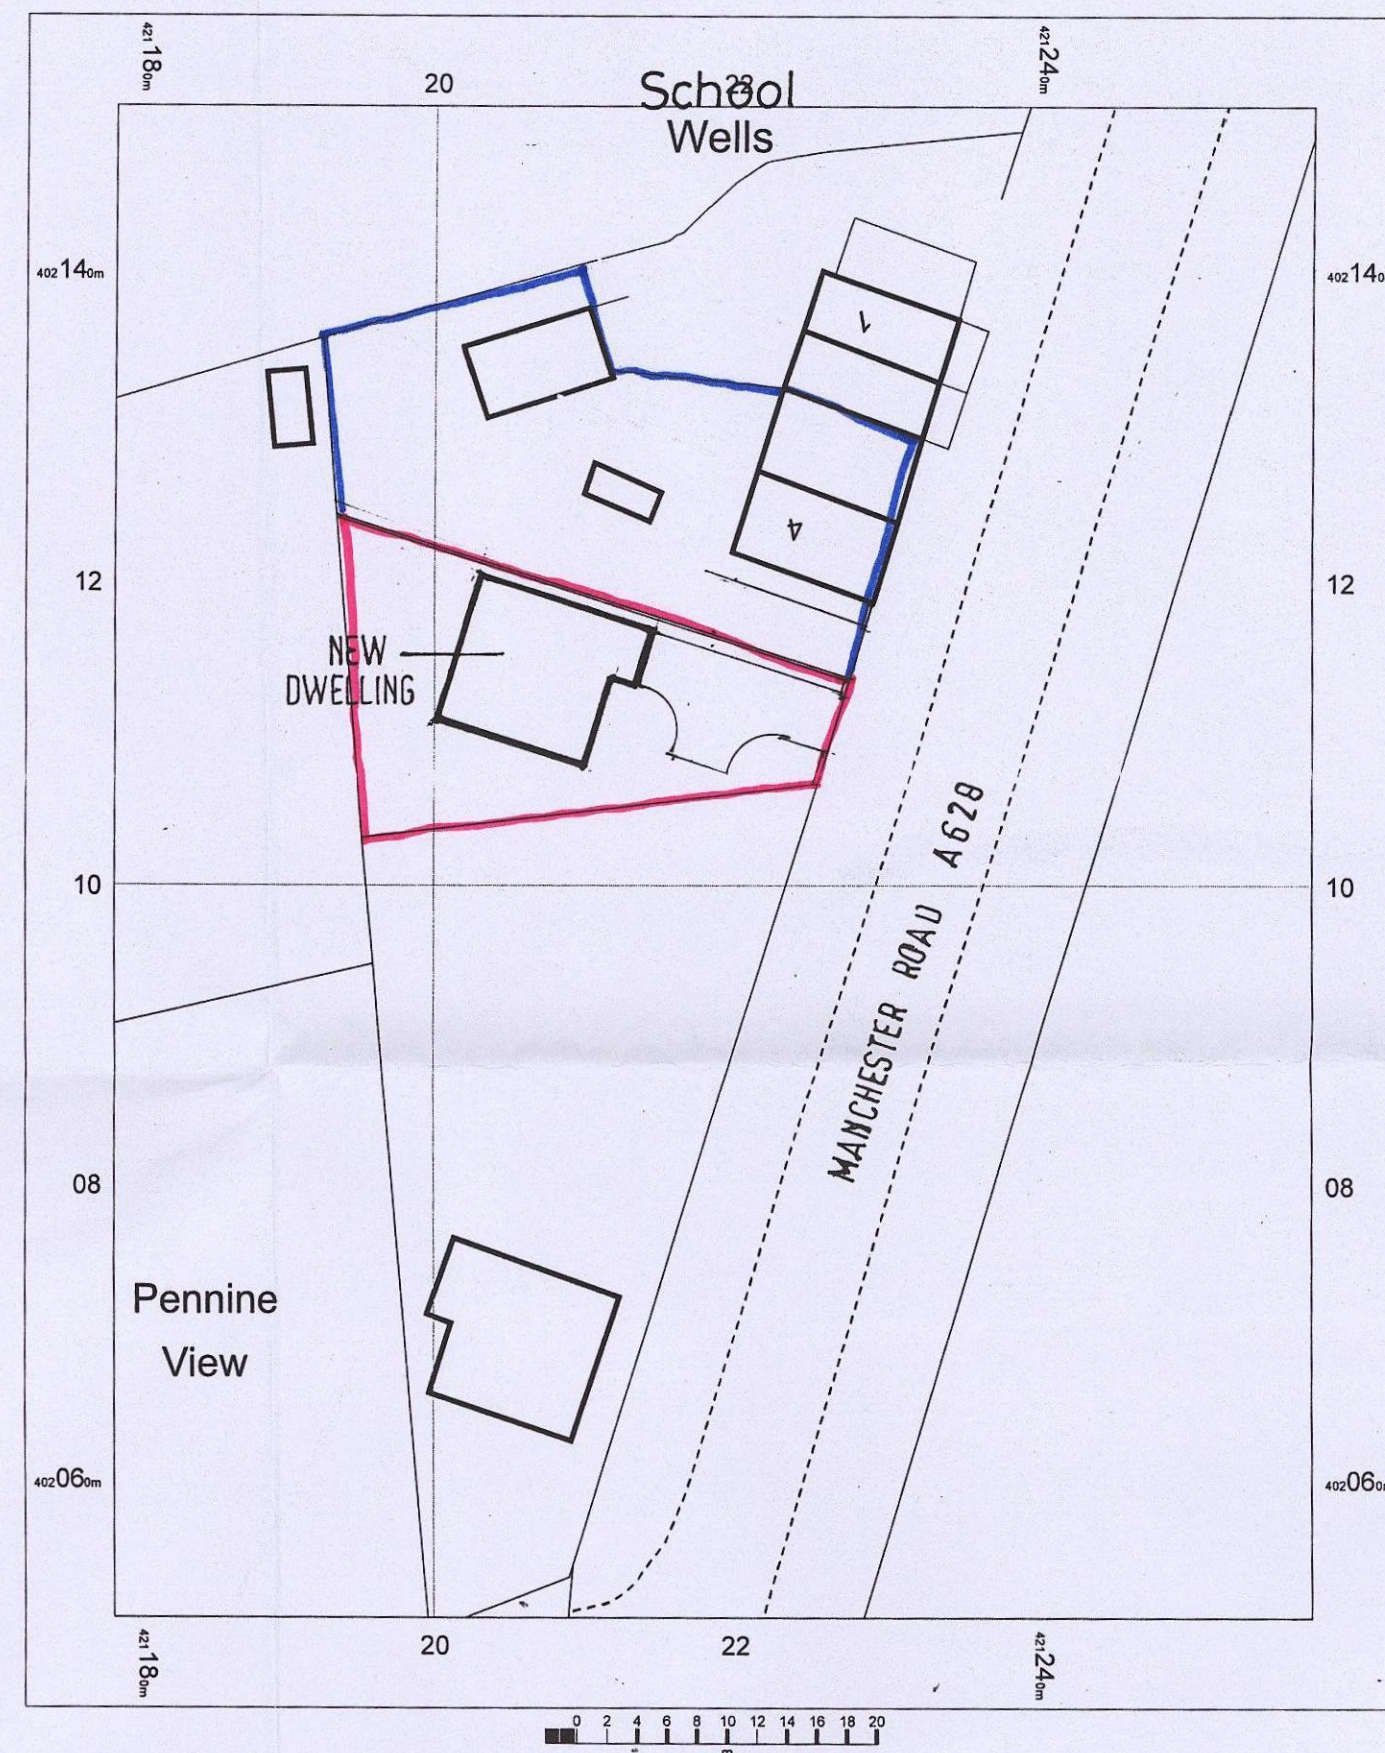

4 SCHOOL WELLS
MANCHESTER ROAD
PENISTONE
S36 9FG

OS MasterMap 1250/2500/10000 scale
06 October 2015, ID: BW1-00468909
www.blackwellmapping.co.uk

1:500 scale print at A4, Centre: 421218 E, 402102 N

©Crown Copyright Ordnance Survey. Licence no. 100041040



BLACKWELL'S
www.blackwellmapping.co.uk

TEL: 0114 268 7658
maps.sheffield@blackwell.co.uk

NEW DORMER BUNGALOW ON LAND
ADJACENT TO
4 SCHOOL WELLS
MANCHESTER ROAD.
MILLHOUSE.....
PENISTONE
S 36 9 FG

SCALE 1:1250 1:500

DATE OCT 2015

DRAWN HARRIS

2015:99

LOCATION PLAN 1:1250

SITE PLAN 1:500


B M C
CORPORATE MAIL ROOM

27 OCT 2015
Received by: *****
ORIGINAL COPY


*Millé*design

C S C R. Harris F.C.S.D.
M. E. Harris B.A.hons
design & construction

Architectural planning,
building & interiors
tel: & fax:
0114 2886929

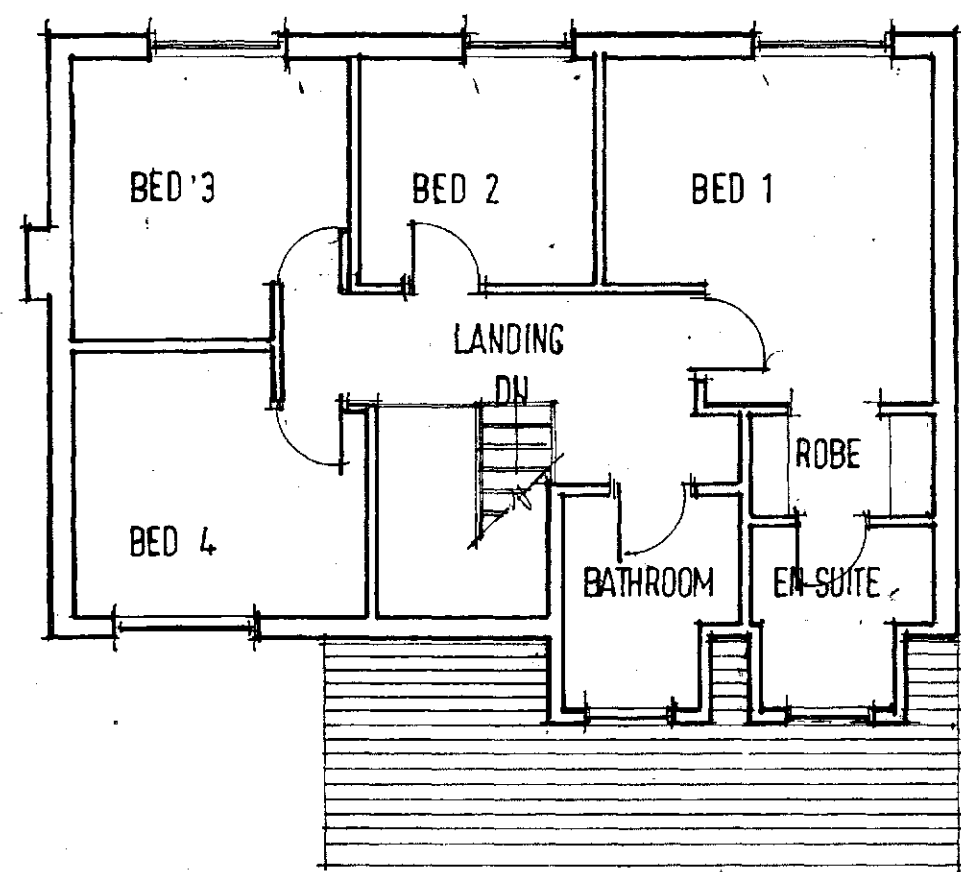


FIRST FLOOR PLAN

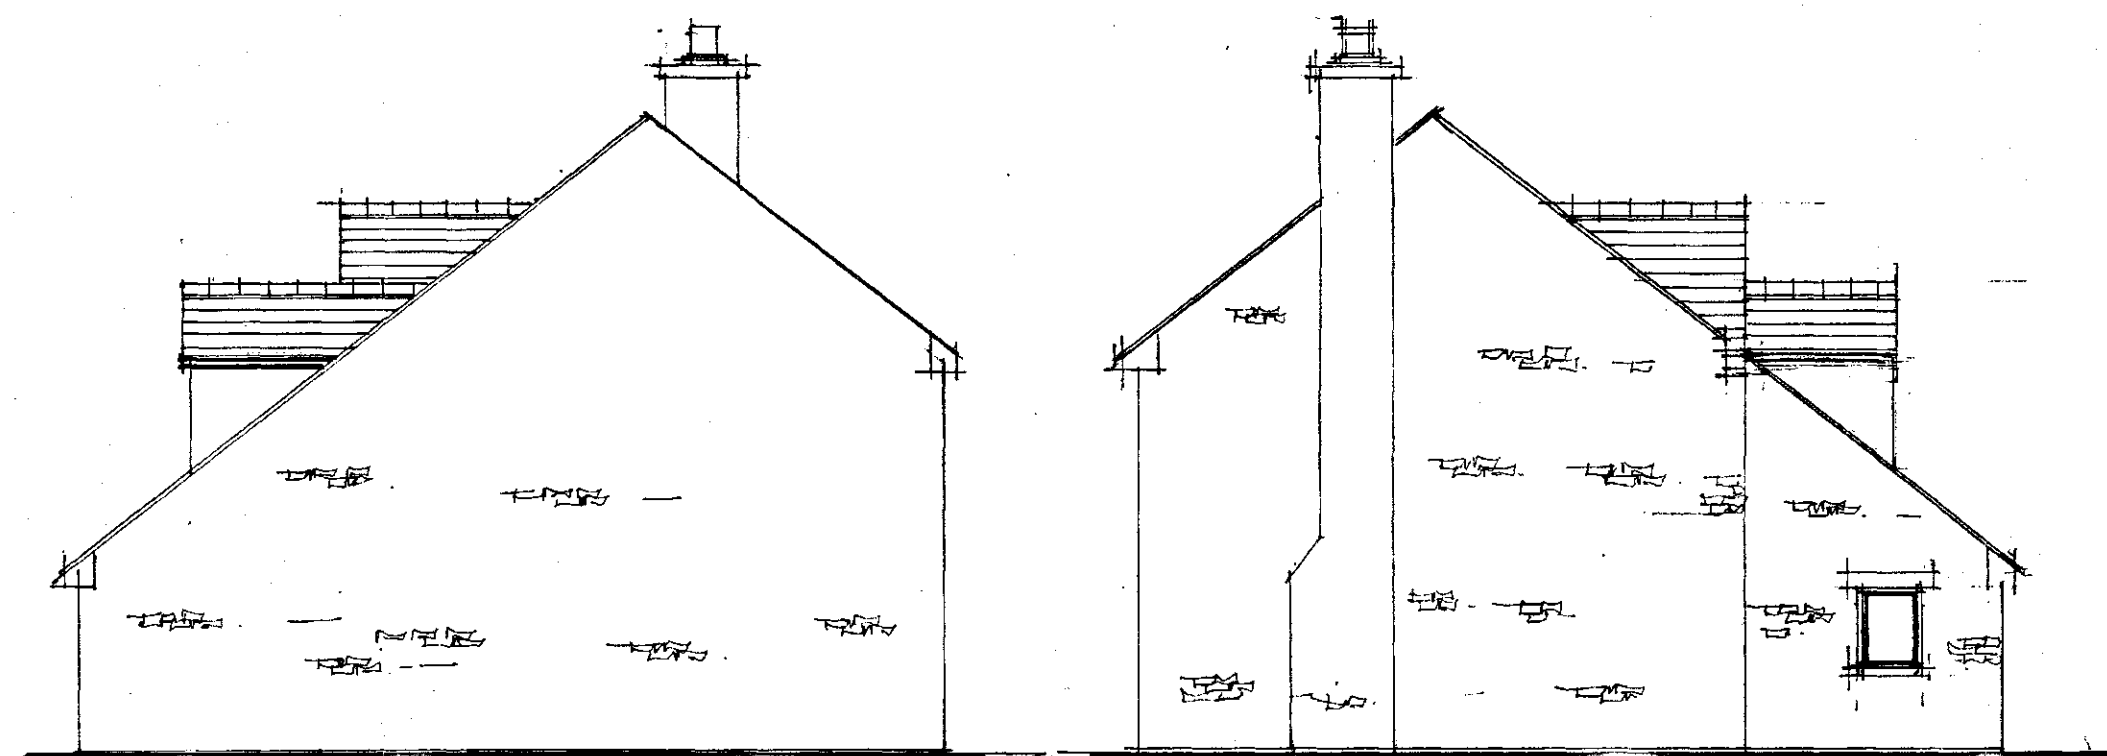


SIDE ELEVATION - NORTH

SIDE ELEVATION - SOUTH

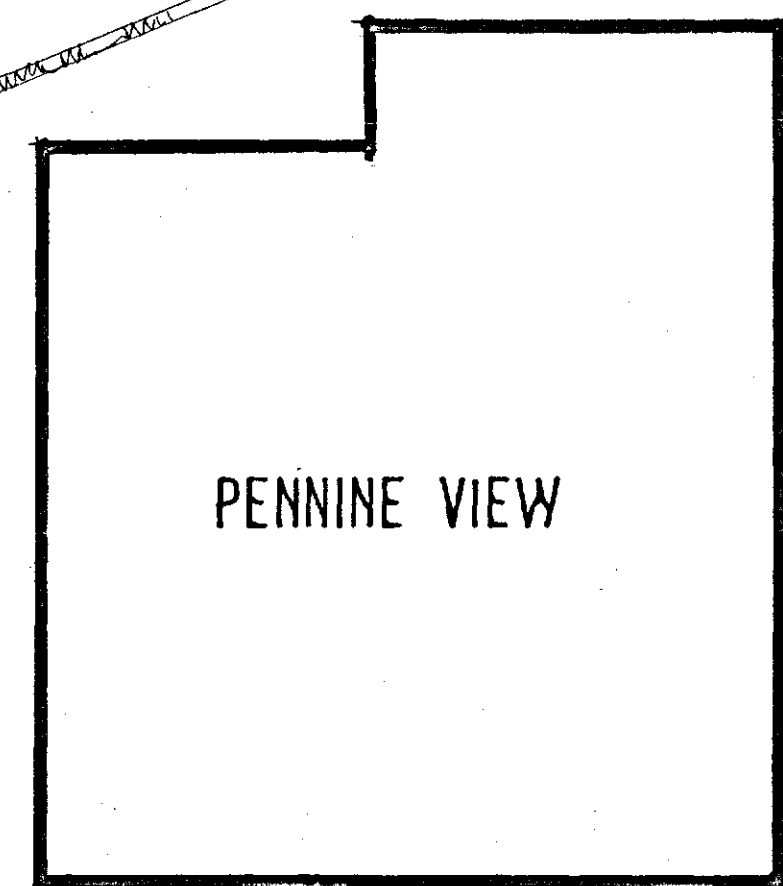


PENNINE VIEW


EXISTING TREES AND SHRUBS

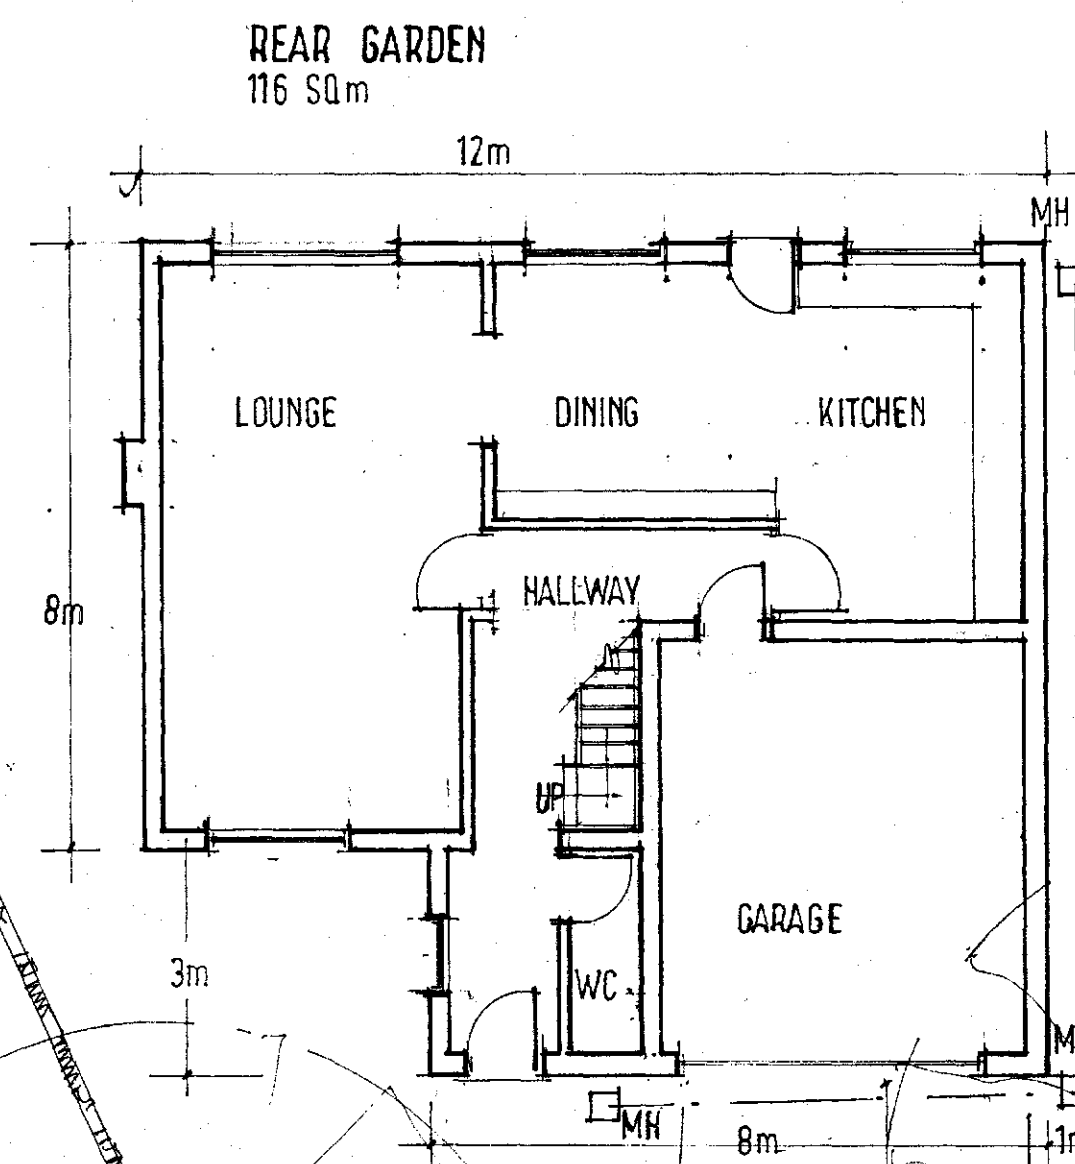

GROUND FLOOR PLAN

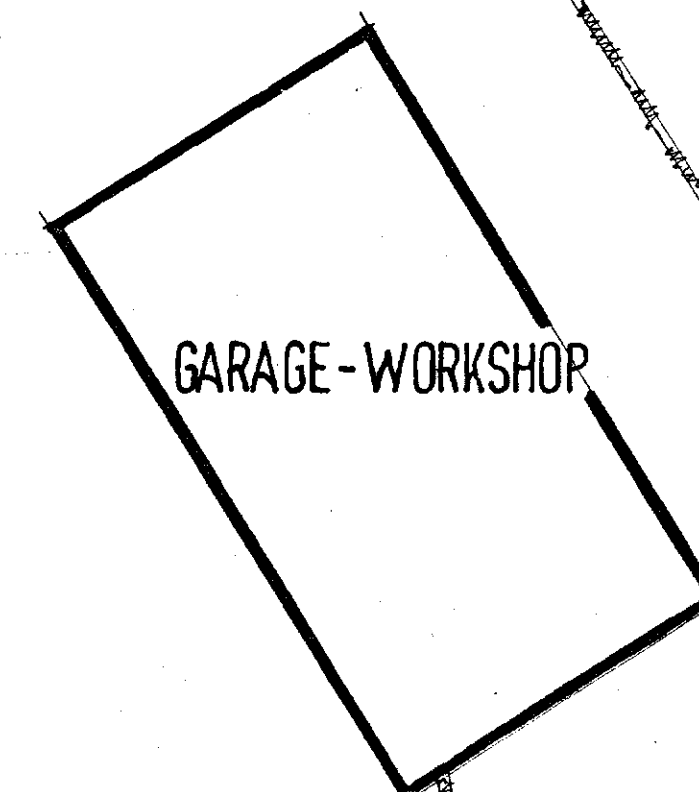

GARAGE-WORKSHOP

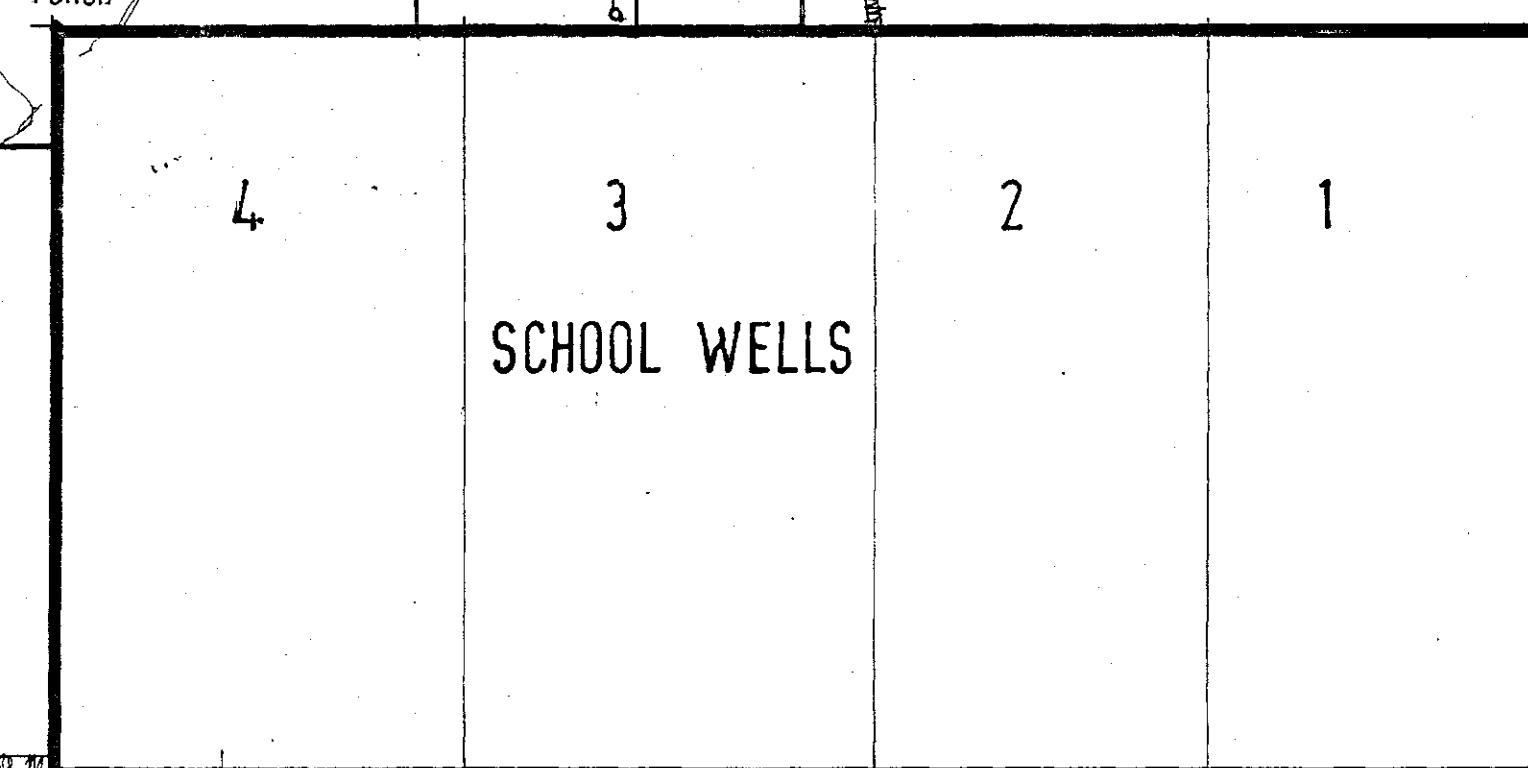

SCHOOL WELLS



REAR ELEVATION - WEST



FRONT ELEVATION - EAST

MANCHESTER ROAD A 628

NEW DWELLING ON LAND ADJACENT TO
NO 4 SCHOOL WELLS
MANCHESTER ROAD
MILLHOUSE
PENISTONE
S 36 9F6

SCALE 1:100
DATE OCT 2015
DRAWN HARRIS

2015 · 100
Millé design

B M B C
CORPORATE MAIL ROOM
27 OCT 2015
Received by:
ORIGINAL COPY

Architectural Planning,
Building & Interiors
Garden design and
Horticulture
tel: & fax:
0114 2886929