


Proposed Second Floor Plan - Scale 1:100



Main Facility - Location Plan Scale 1:2500

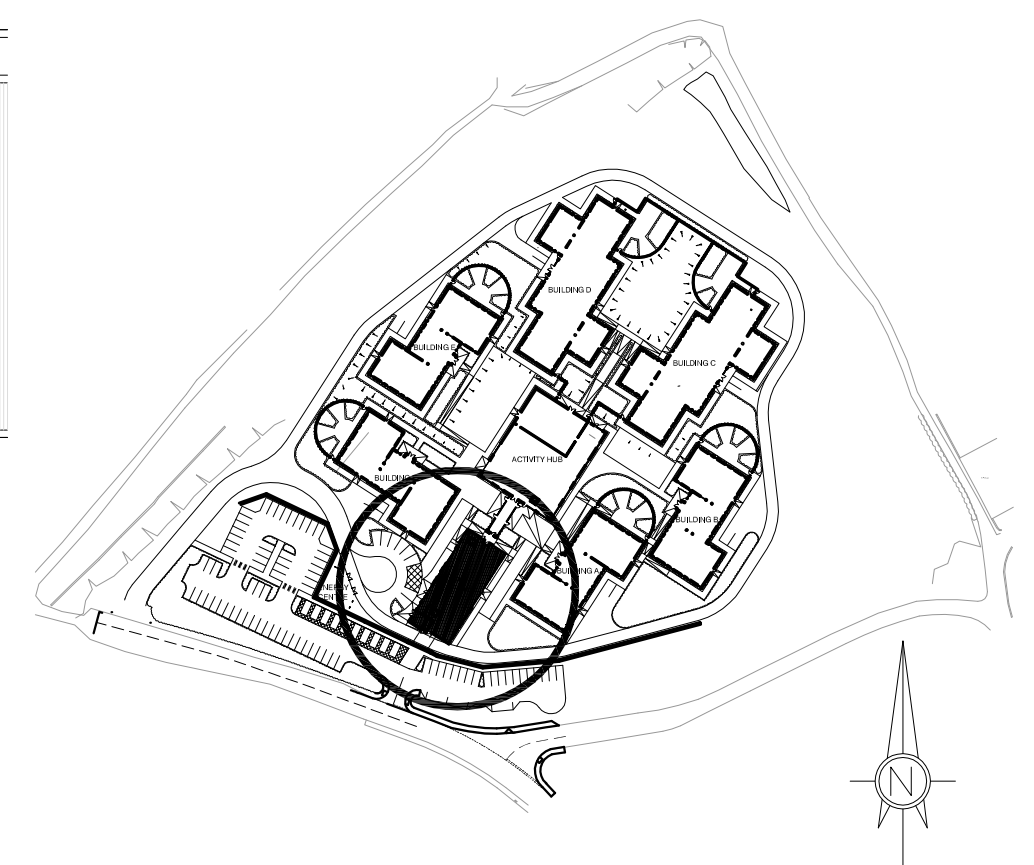

Client :	Hoyland Estates		
Drawing Title :	Main Facility Plans		
Project :	Earlswood Autistic Hospital		
Project No.:	3417-01	Drawing No.:	(2)-02
Rev.:			
			
Sheffield Studio 3 Vincent House Soly Street Sheffield S1 4EB t: 0114 273 7050 f: 0114 273 7881 			
website : www.racecottam.com 			