

Notes:

PLANNING DRAWINGS - THIS DRAWING SHOULD NOT BE USED FOR ANY OTHER PURPOSES THAN THAT SPECIFIED HERE

COPYRIGHT - THIS DRAWING MAY NOT BE REPRODUCED OR MODIFIED IN WHOLE OR PART BY ANY PERSON OR ORGANISATION WITHOUT THE ARCHITECTS CONSENT. ISSUING COPIES TO THIRD PARTIES MAY NOT BE DONE WITHOUT THE ARCHITECTS CONSENT

Revision: --

Revision List:

MATERIALS - EXISTING
Walls - buff brick
Roof - Grey concrete tiles

Project/ Client: 26 Highfields / Cupples


Drawing Title: Elevations - EXISTING

Drawing Number: 2175/TP/004


Scale at A3: 1:100

Date: Feb 24


0 5m

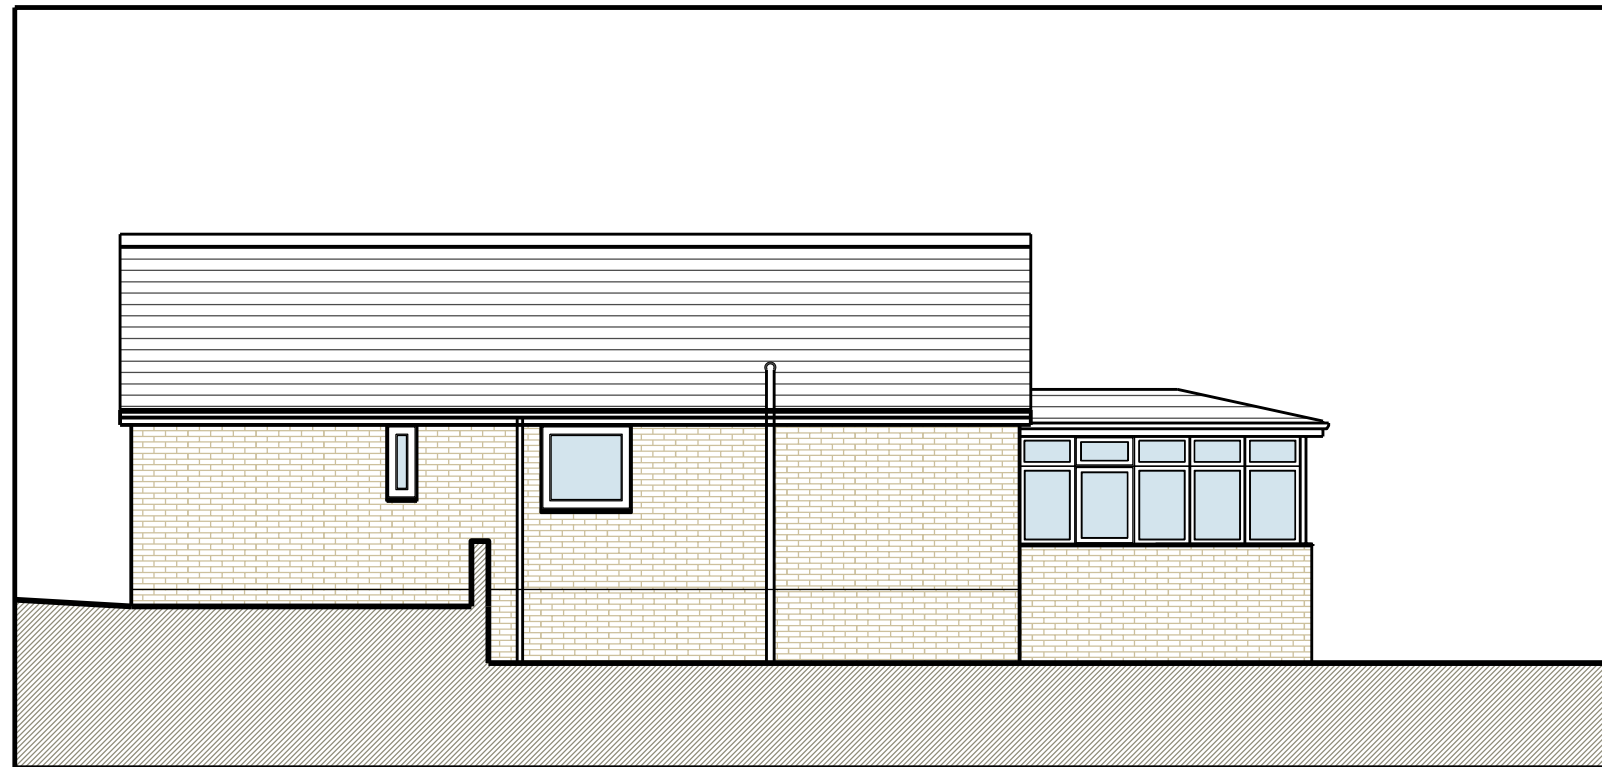


North Elevation

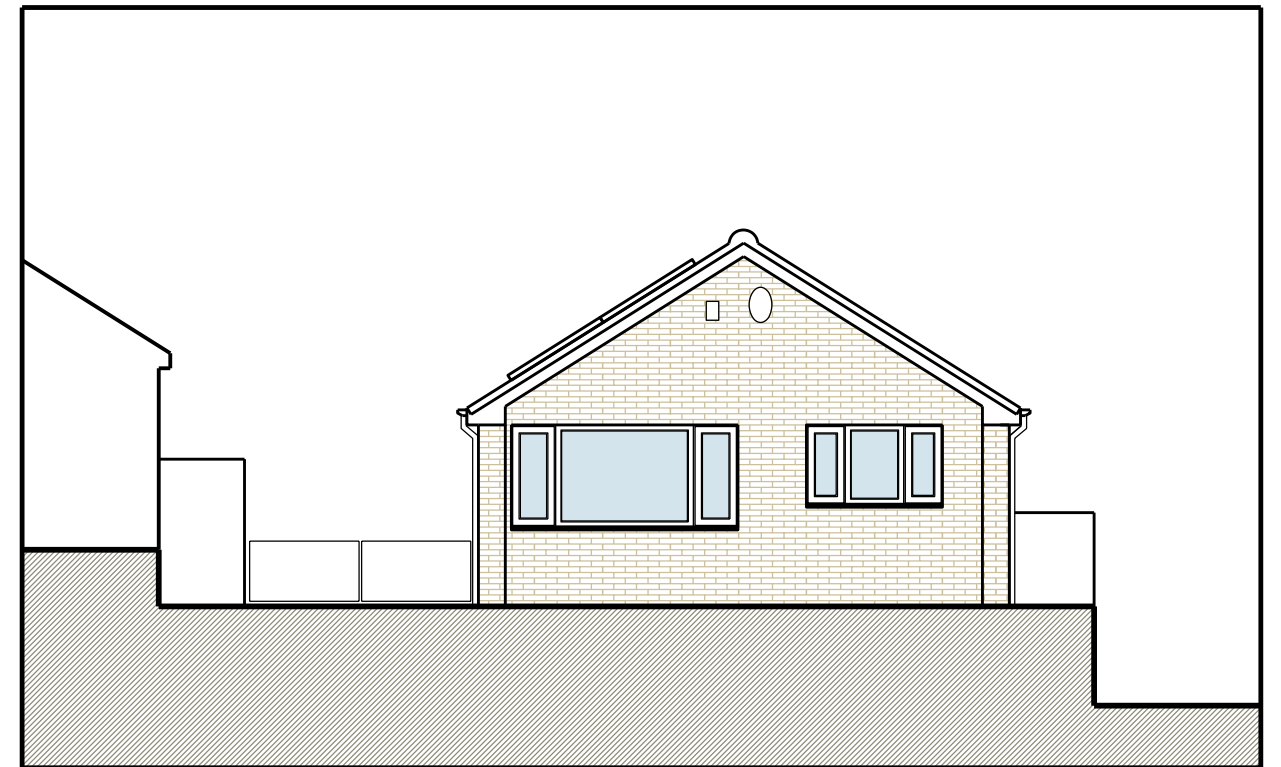

East Elevation

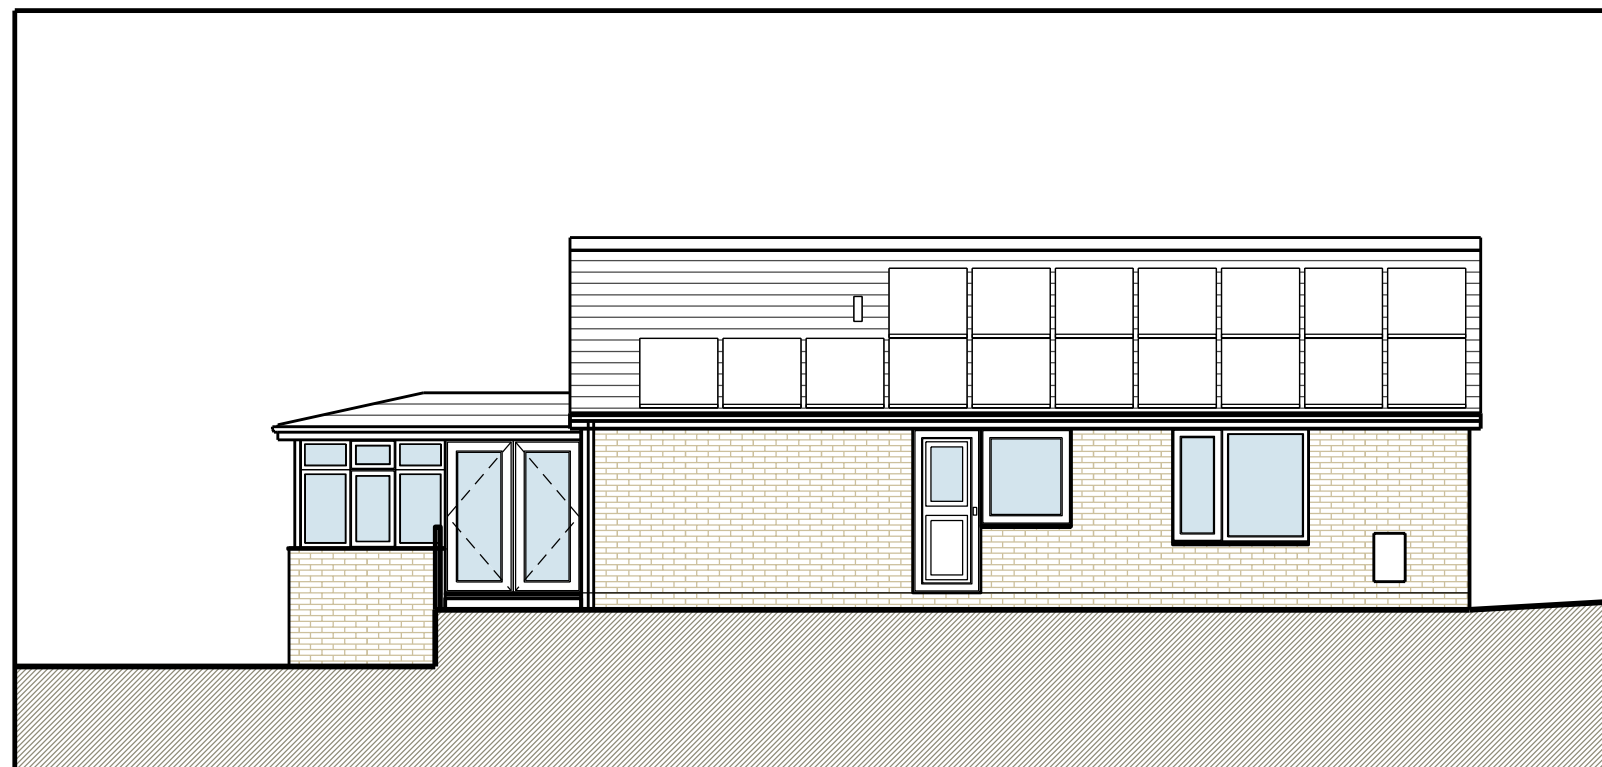

South Elevation

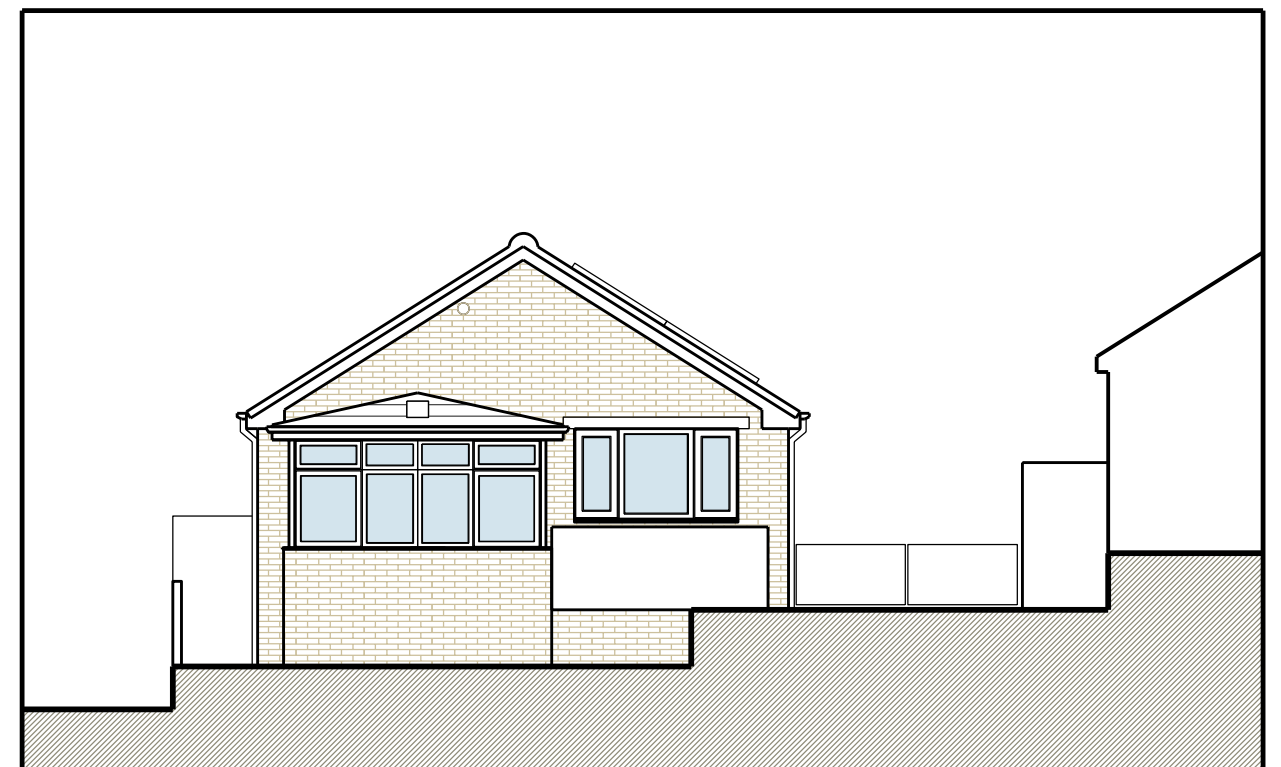

West Elevation